





1 Front Elevation  
1 : 50

2 Side Elevation  
1 : 50


3 Rear Elevation  
1 : 50

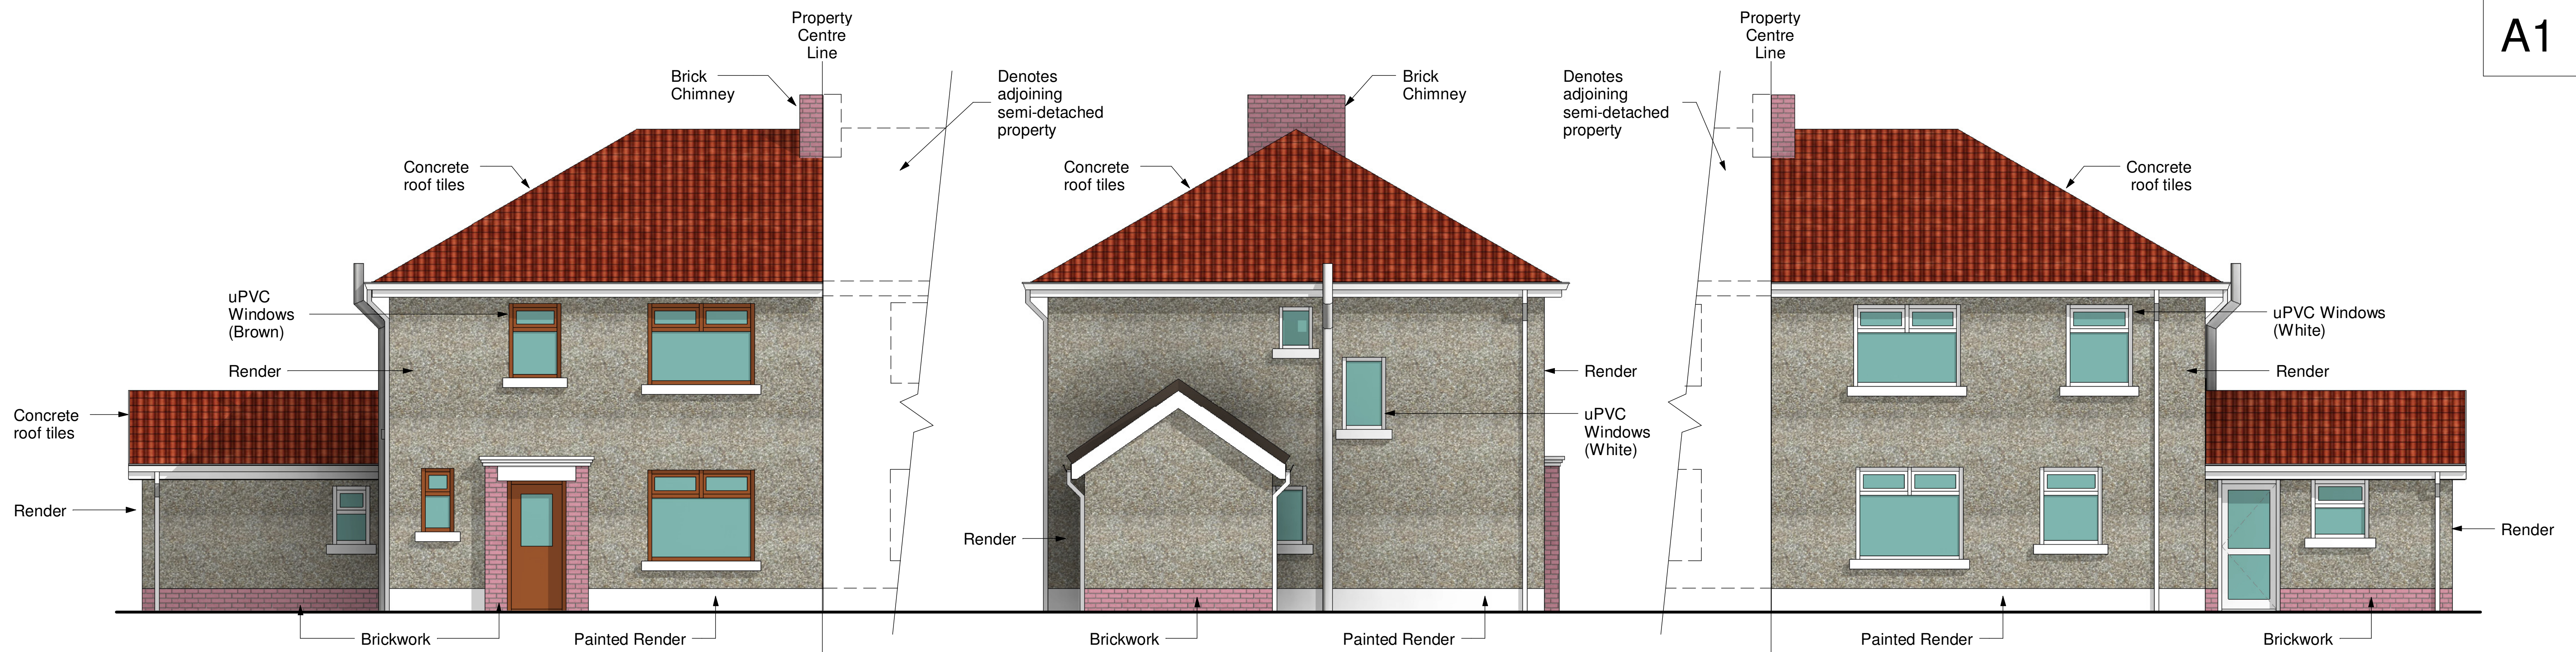


4 Ground Floor  
1 : 50

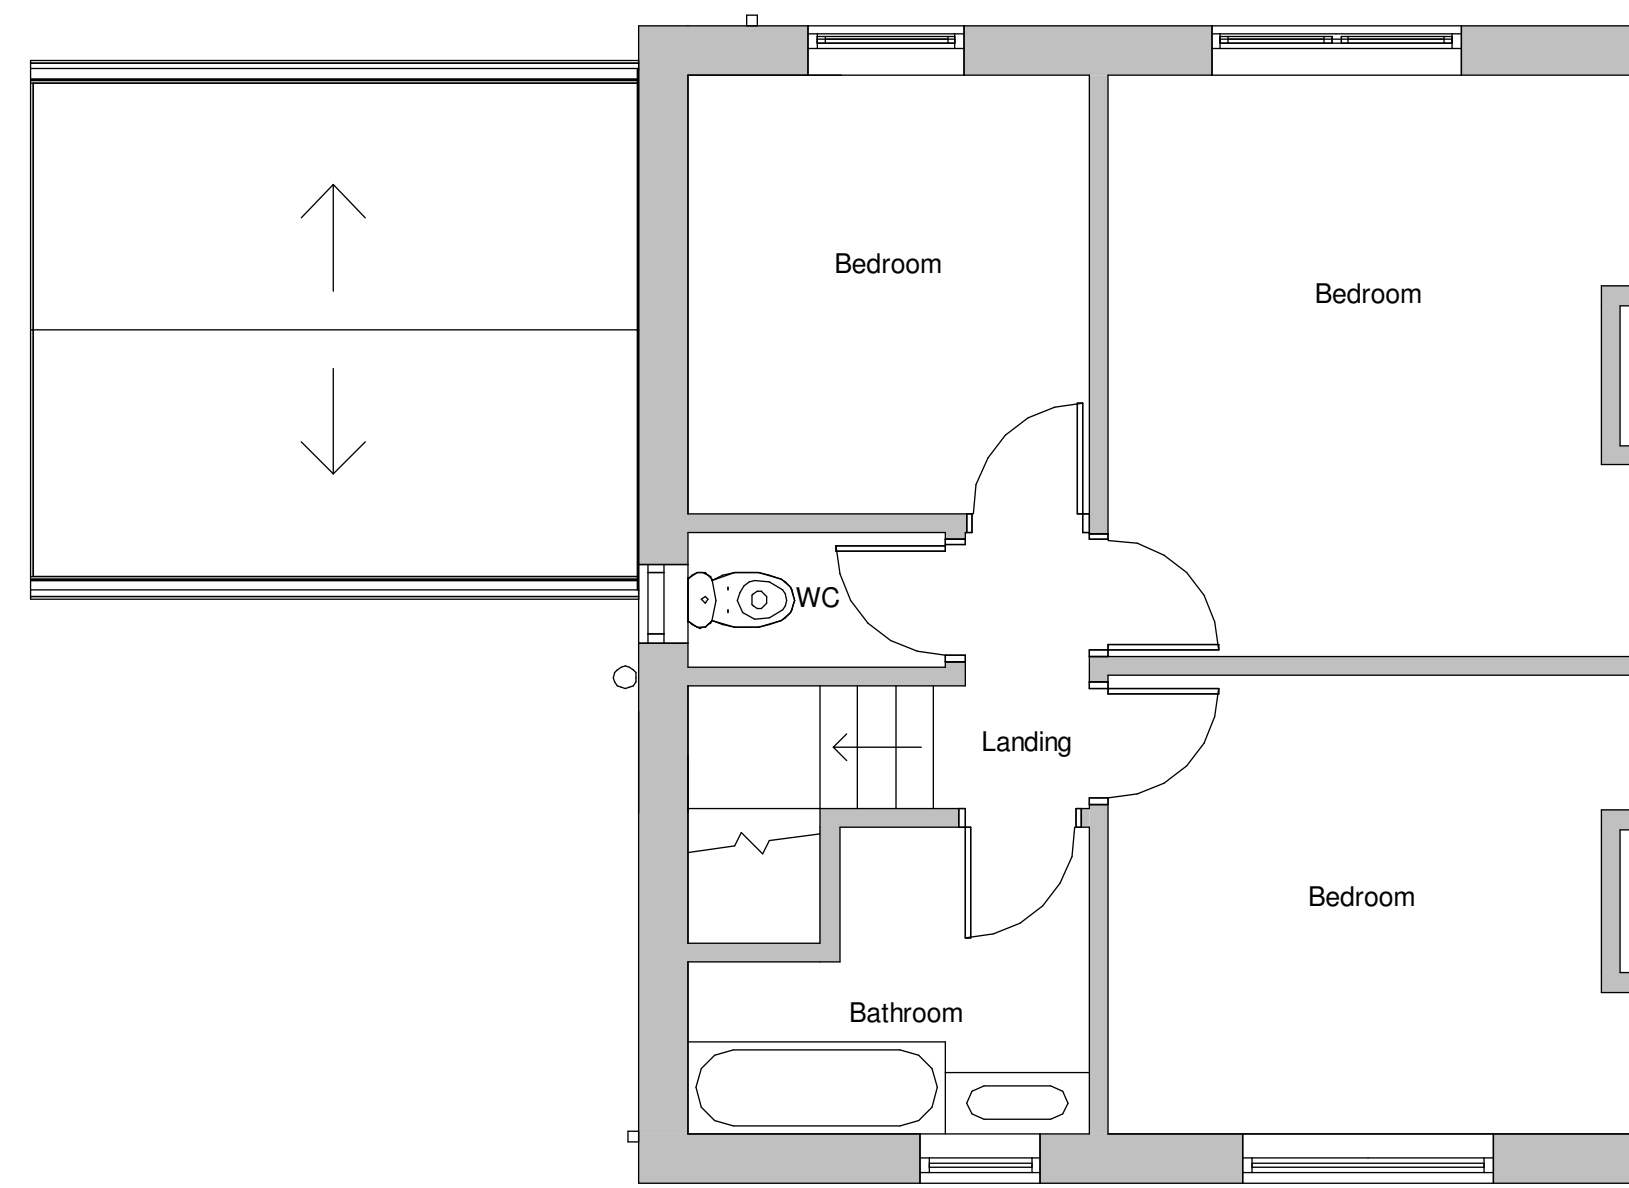

5 First Floor  
1 : 50

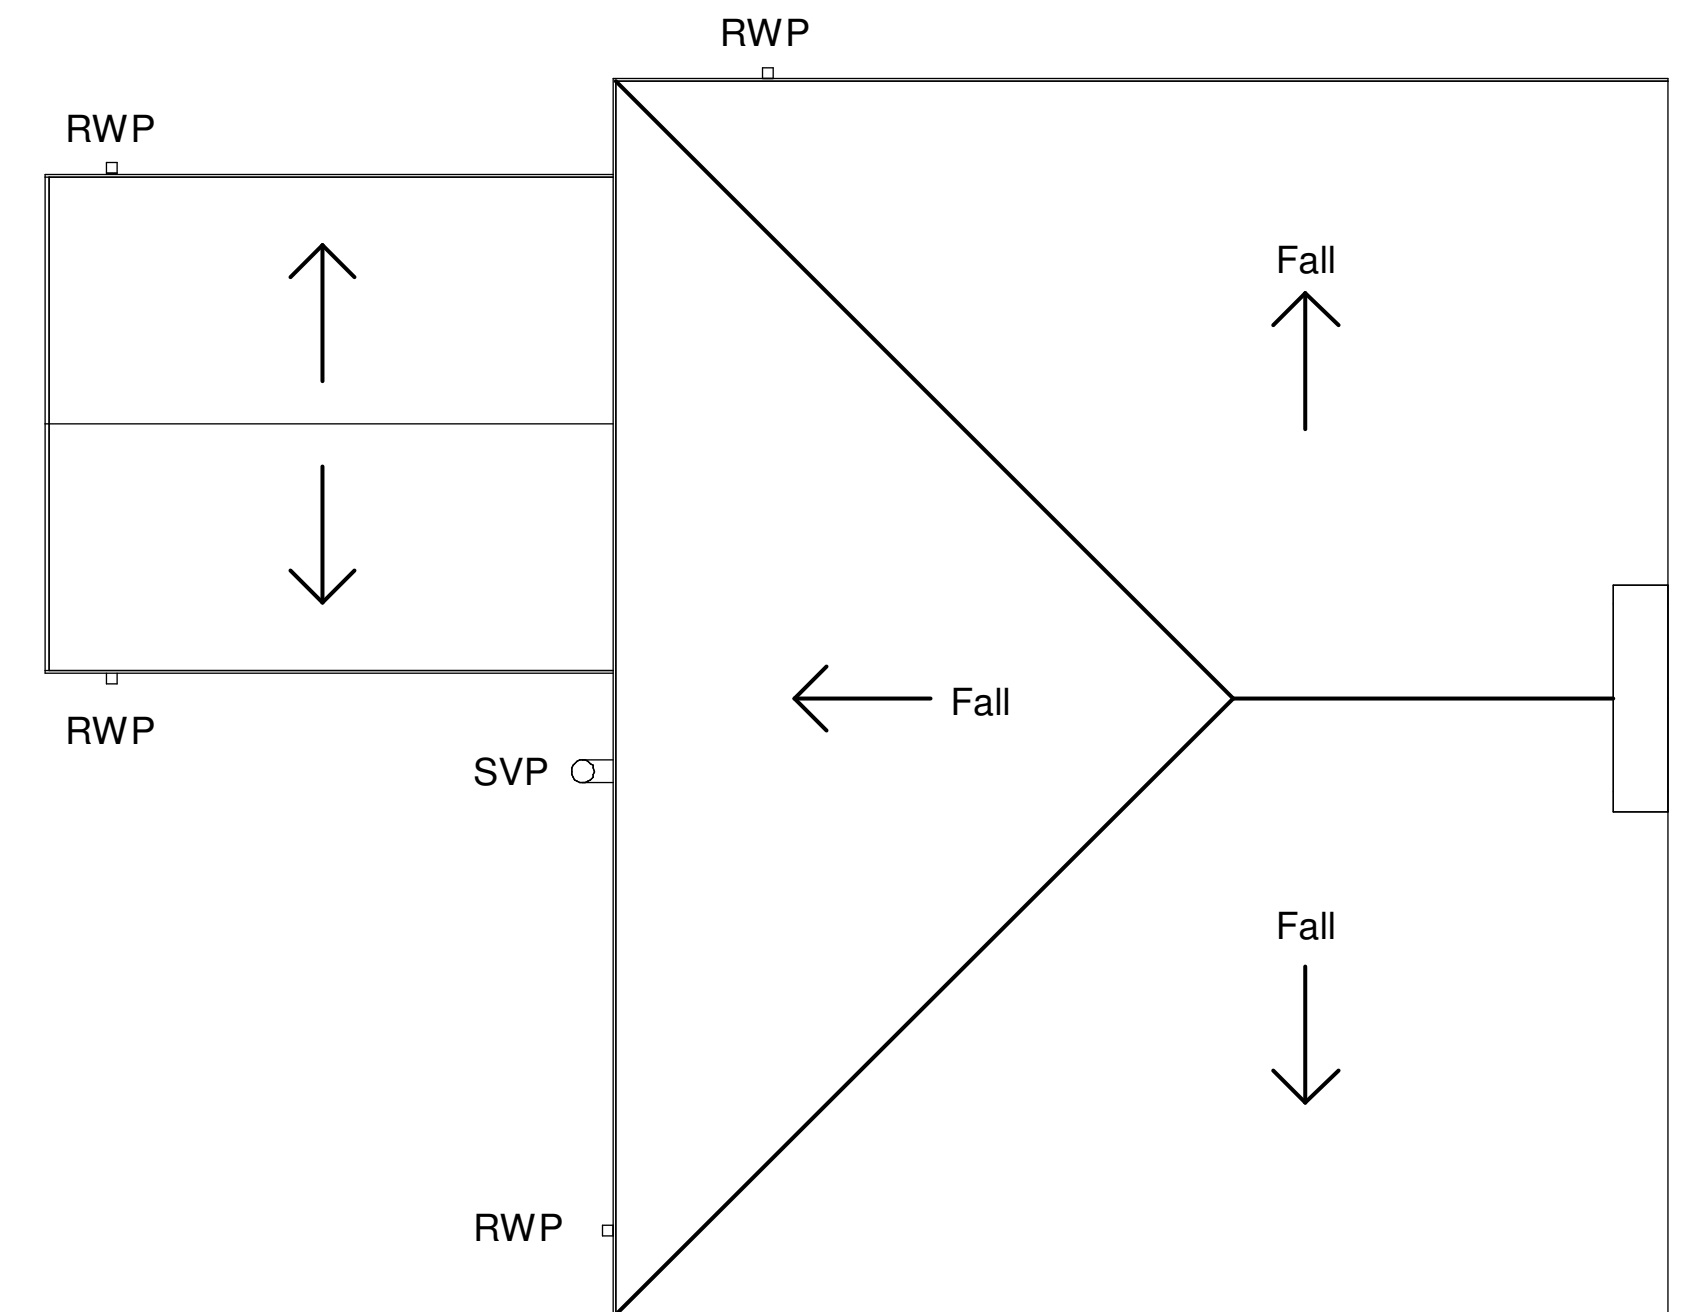

6 Roof Plan  
1 : 50

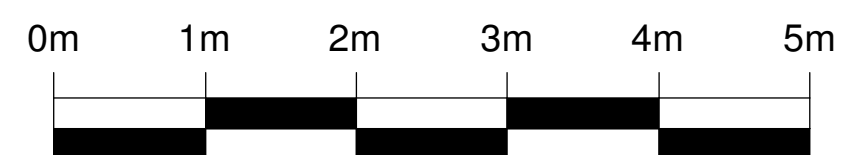

Scale Bar 1:50

DRAWING IS FOR PLANNING ONLY

|                                                                             |                  |                     |
|-----------------------------------------------------------------------------|------------------|---------------------|
| PROJECT<br>Mrs Laura Williams<br>48 Bertha Place<br>Port Talbot<br>SA13 2AP |                  |                     |
| TITLE<br>Plans & Elevations<br>as Existing                                  |                  |                     |
| DRAWN BY<br>DD                                                              | CHECKED BY<br>DD | DATE<br>August 2021 |
| SCALE (@ A1)<br>1:50                                                        |                  | PROJECT NUMBER      |
| DRAWING NUMBER<br>L_100                                                     |                  | REV<br>-            |