




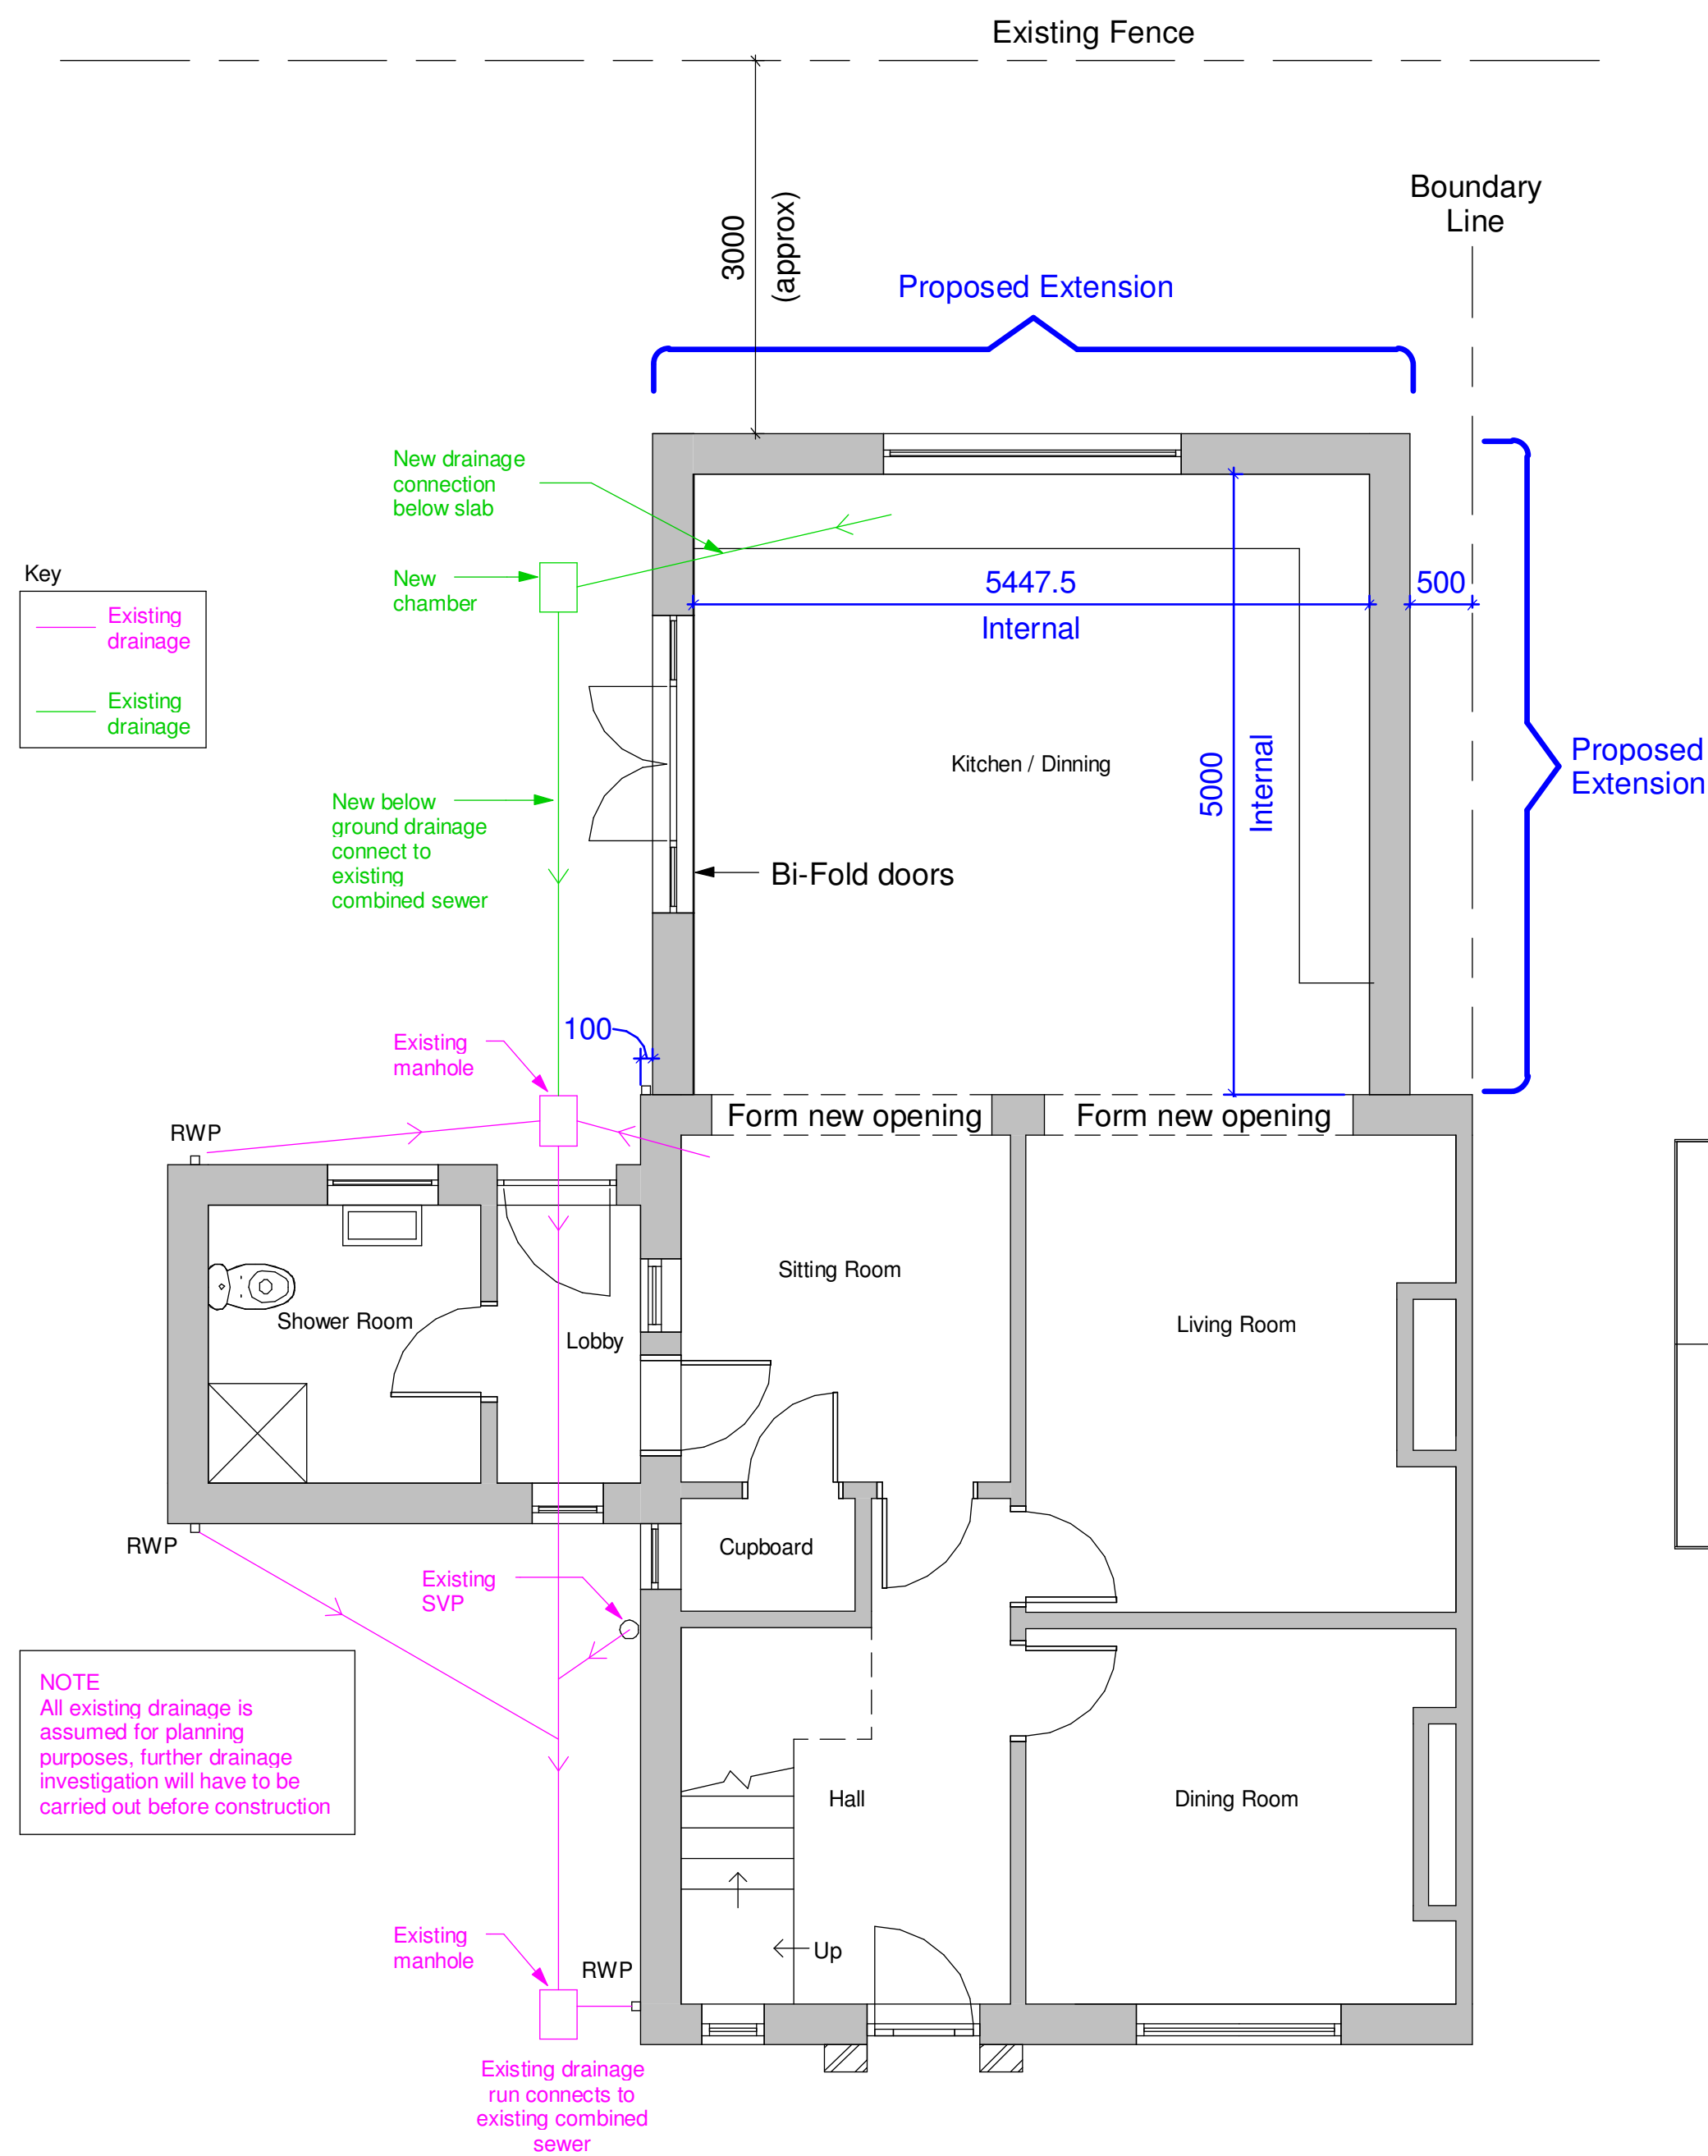


1 Ground Floor
1 : 50

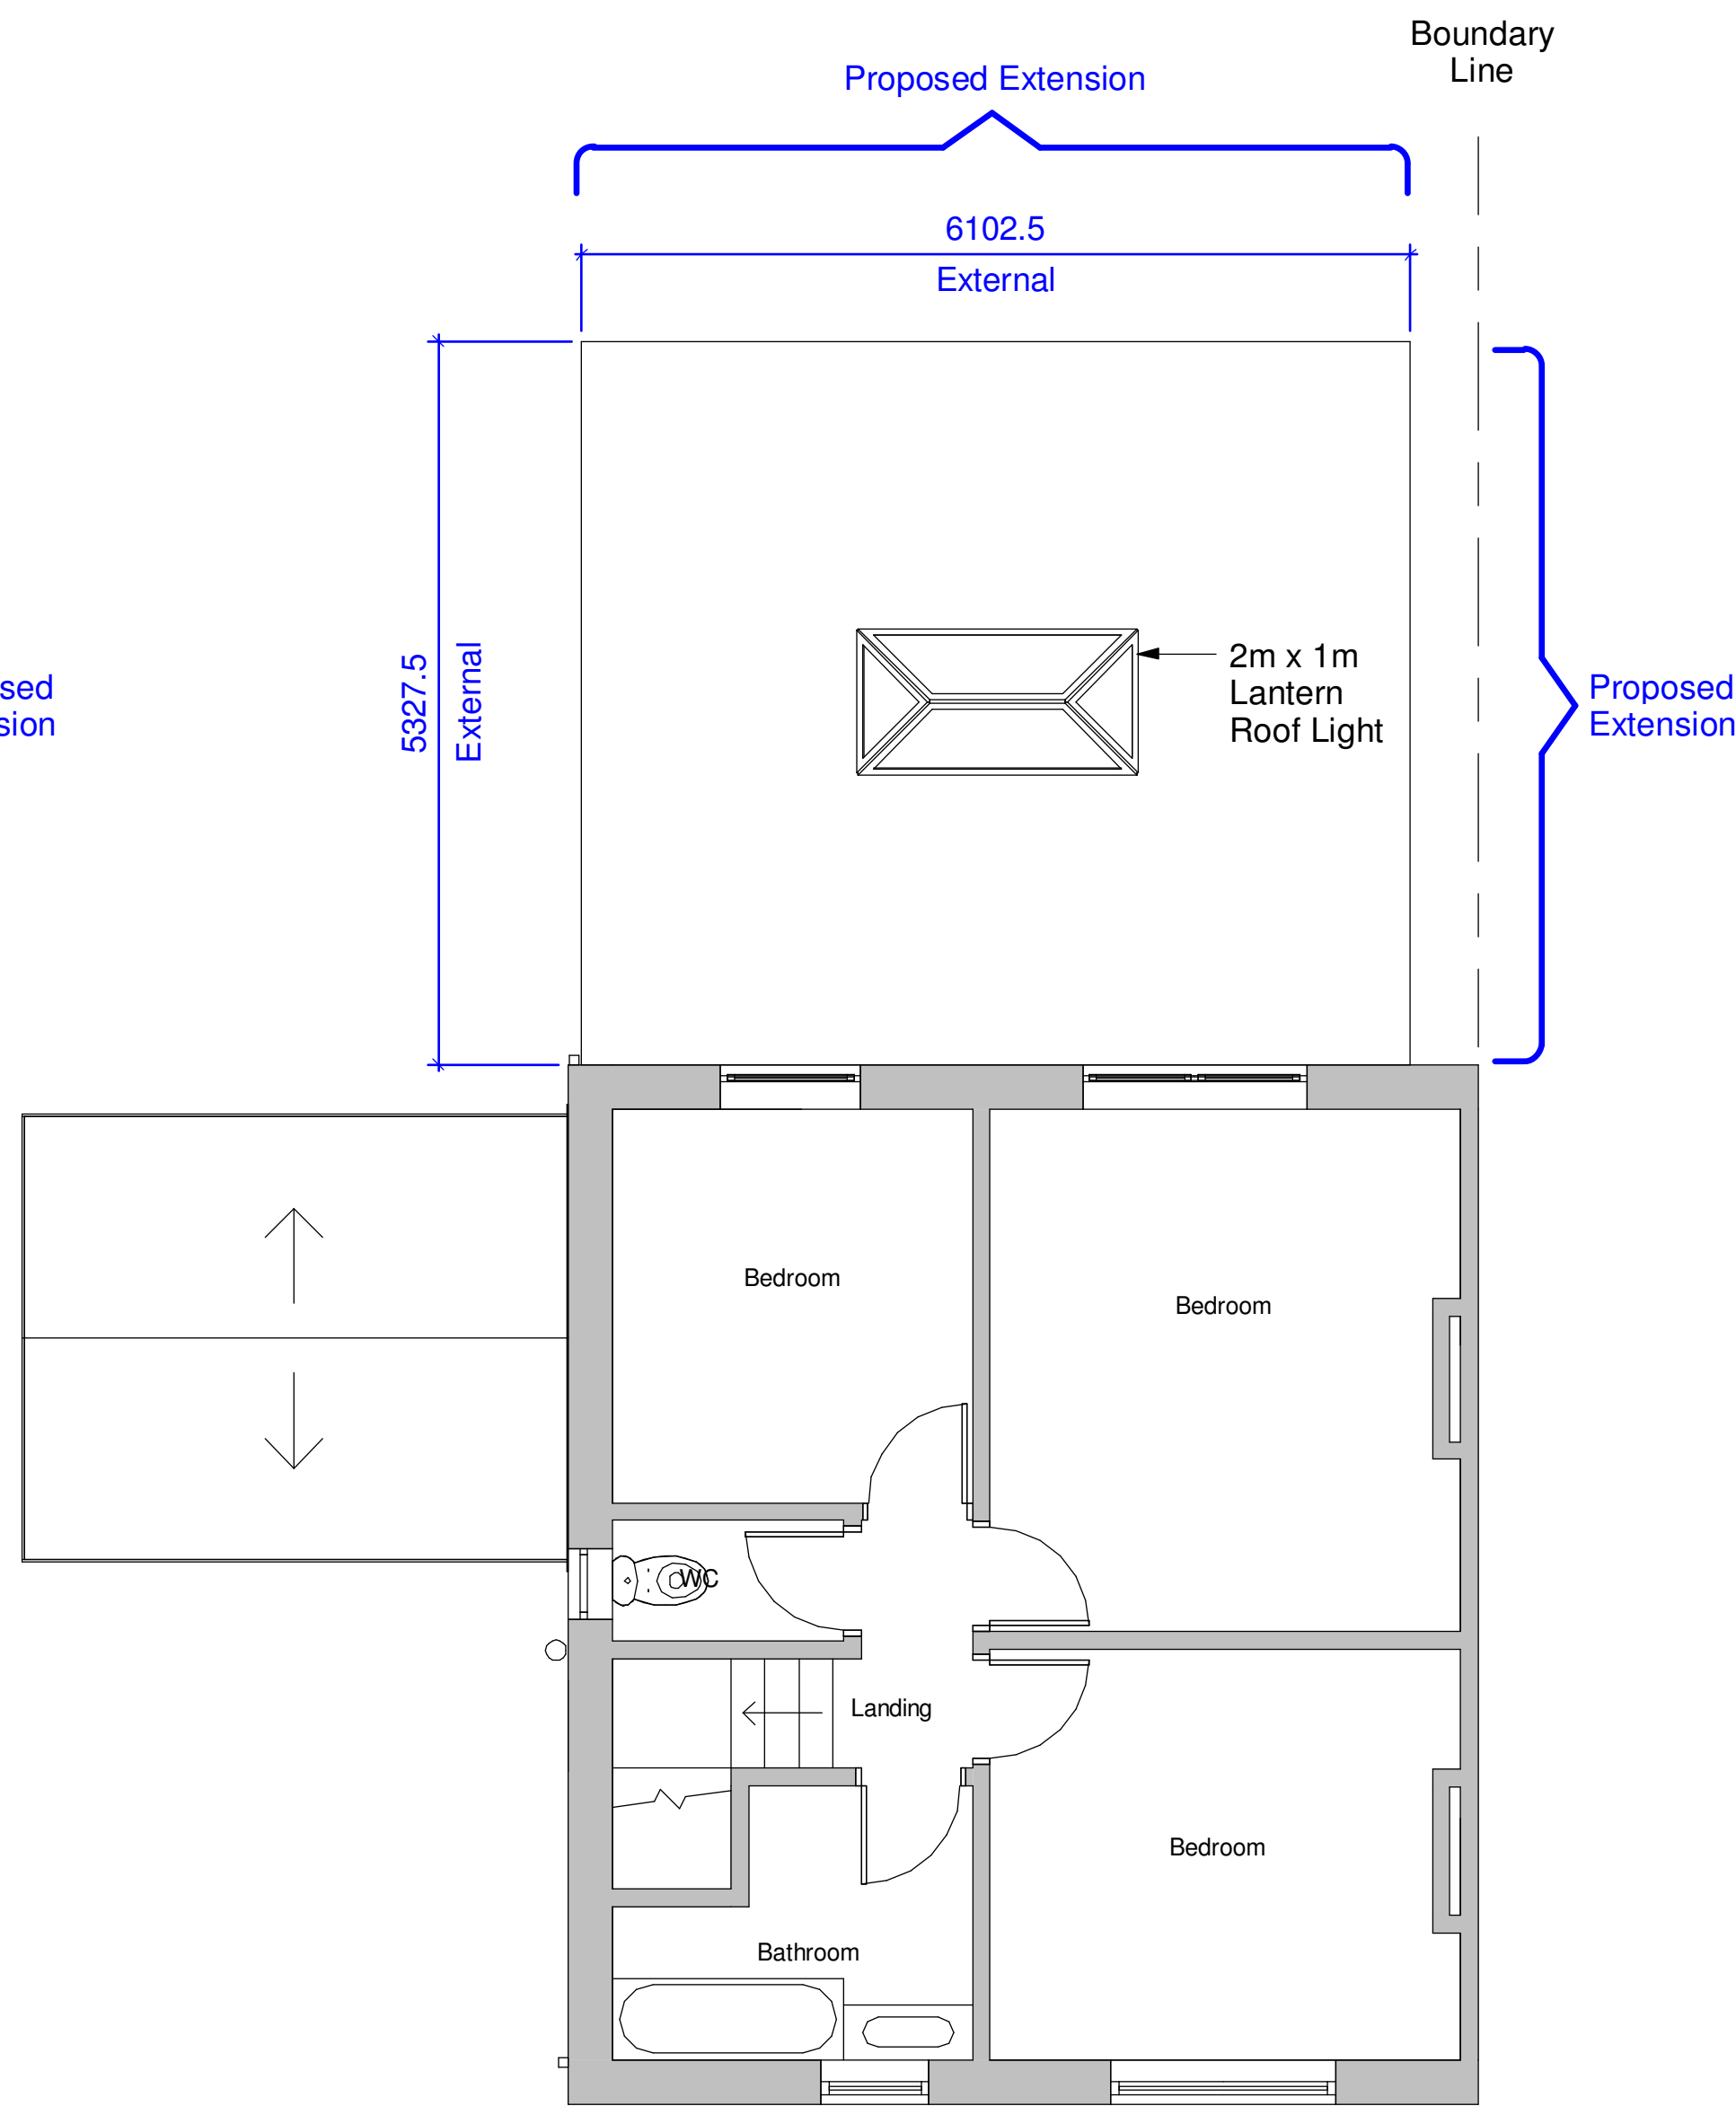

2 First Floor - To remain as existing
1 : 50

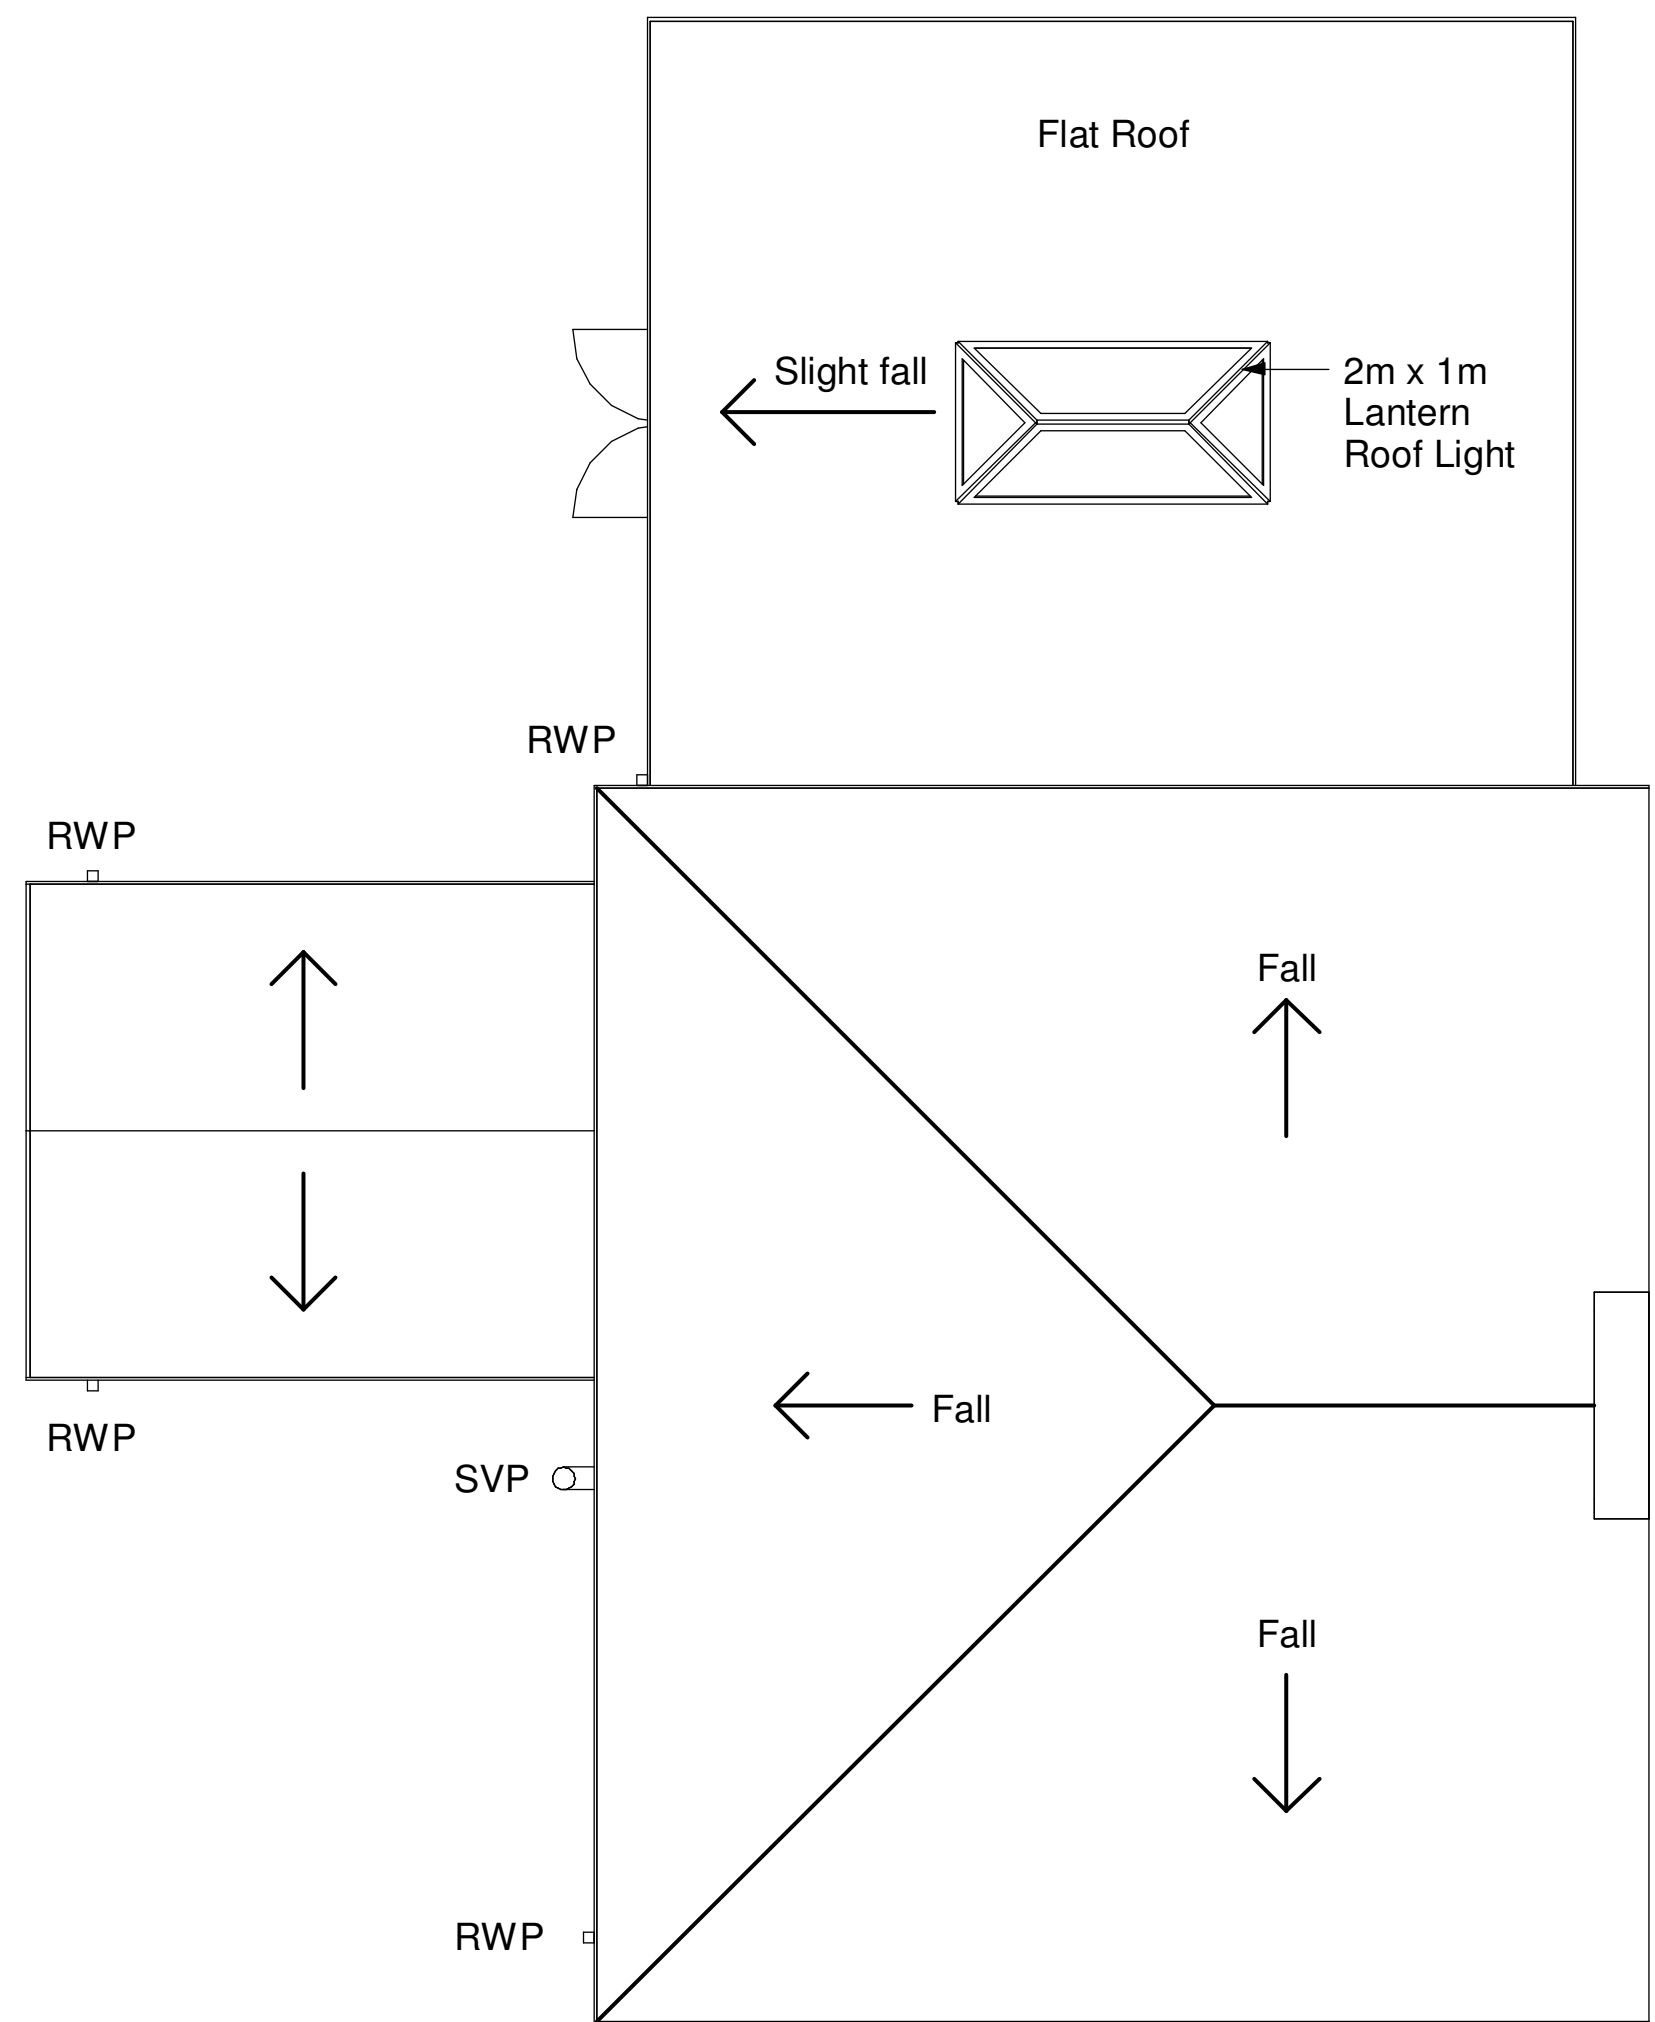

3 Roof Plan
1 : 50

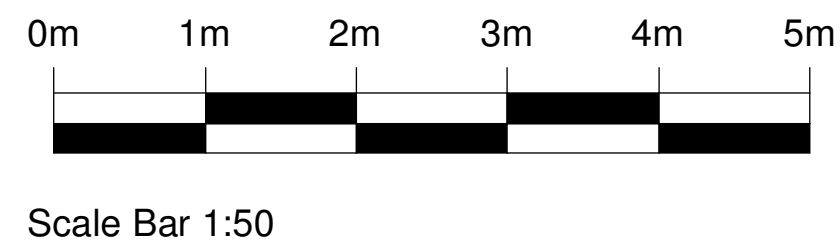

DRAWING IS FOR PLANNING ONLY

Single storey Rear Extension

PROJECT Mrs Laura Williams 48 Bertha Place Port Talbot SA13 2AP		
TITLE Plans as Proposed		
DRAWN BY DD	CHECKED BY DD	DATE August 2021
SCALE (@ A1) 1:50		PROJECT NUMBER
DRAWING NUMBER L_200		REV -