






EX02.02 EXISTING FRONT ELEVATION
SCALE 1:50 @ A1, 1:100 @ A3

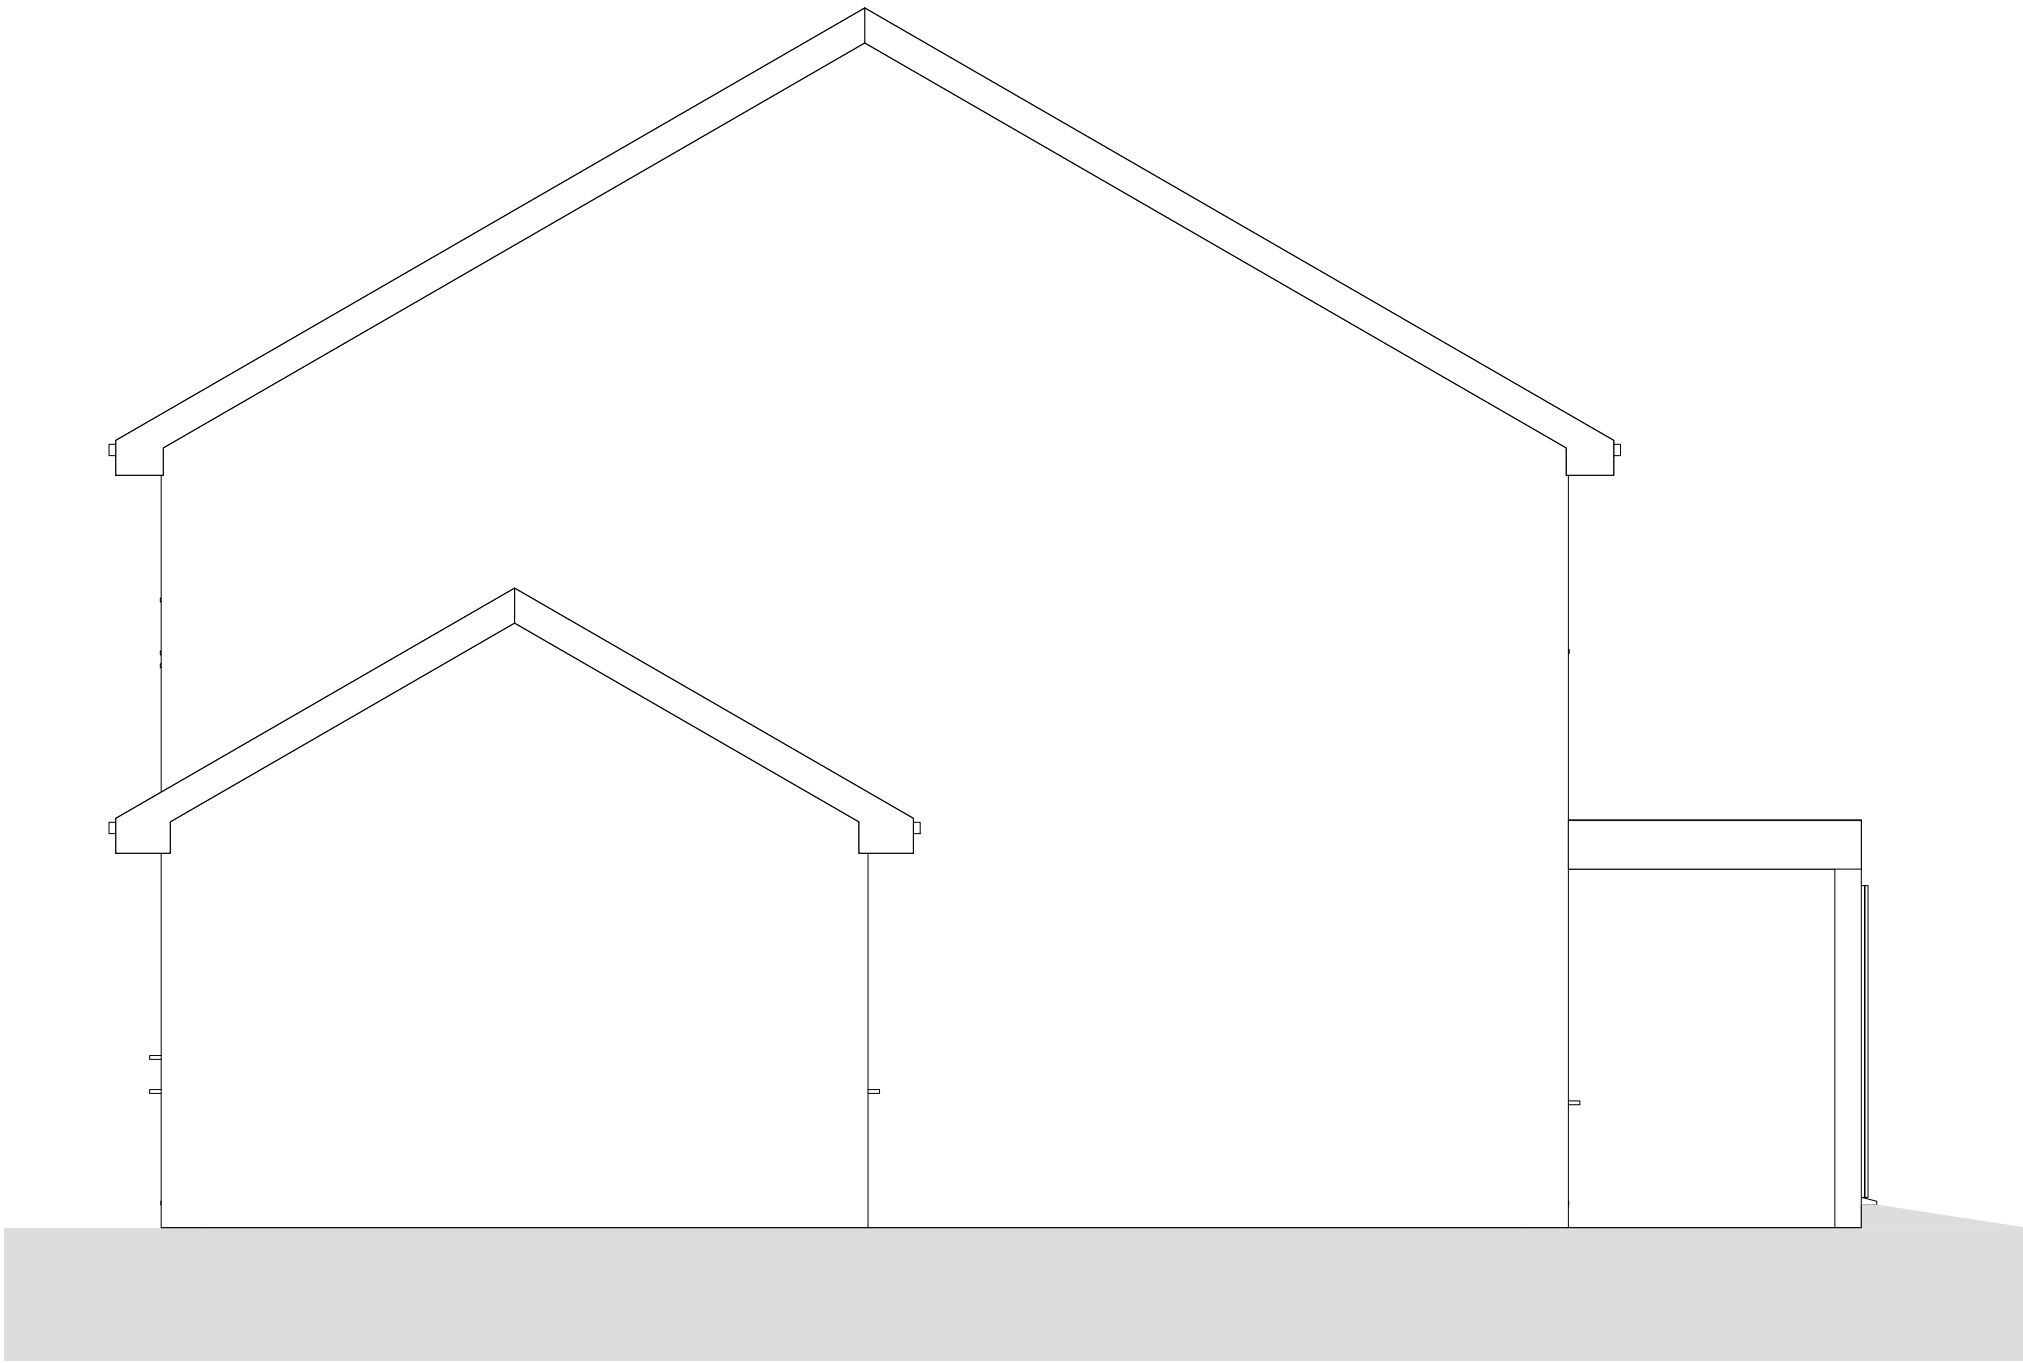

EX02.03 EXISTING SIDE ELEVATION
SCALE 1:50 @ A1, 1:100 @ A3

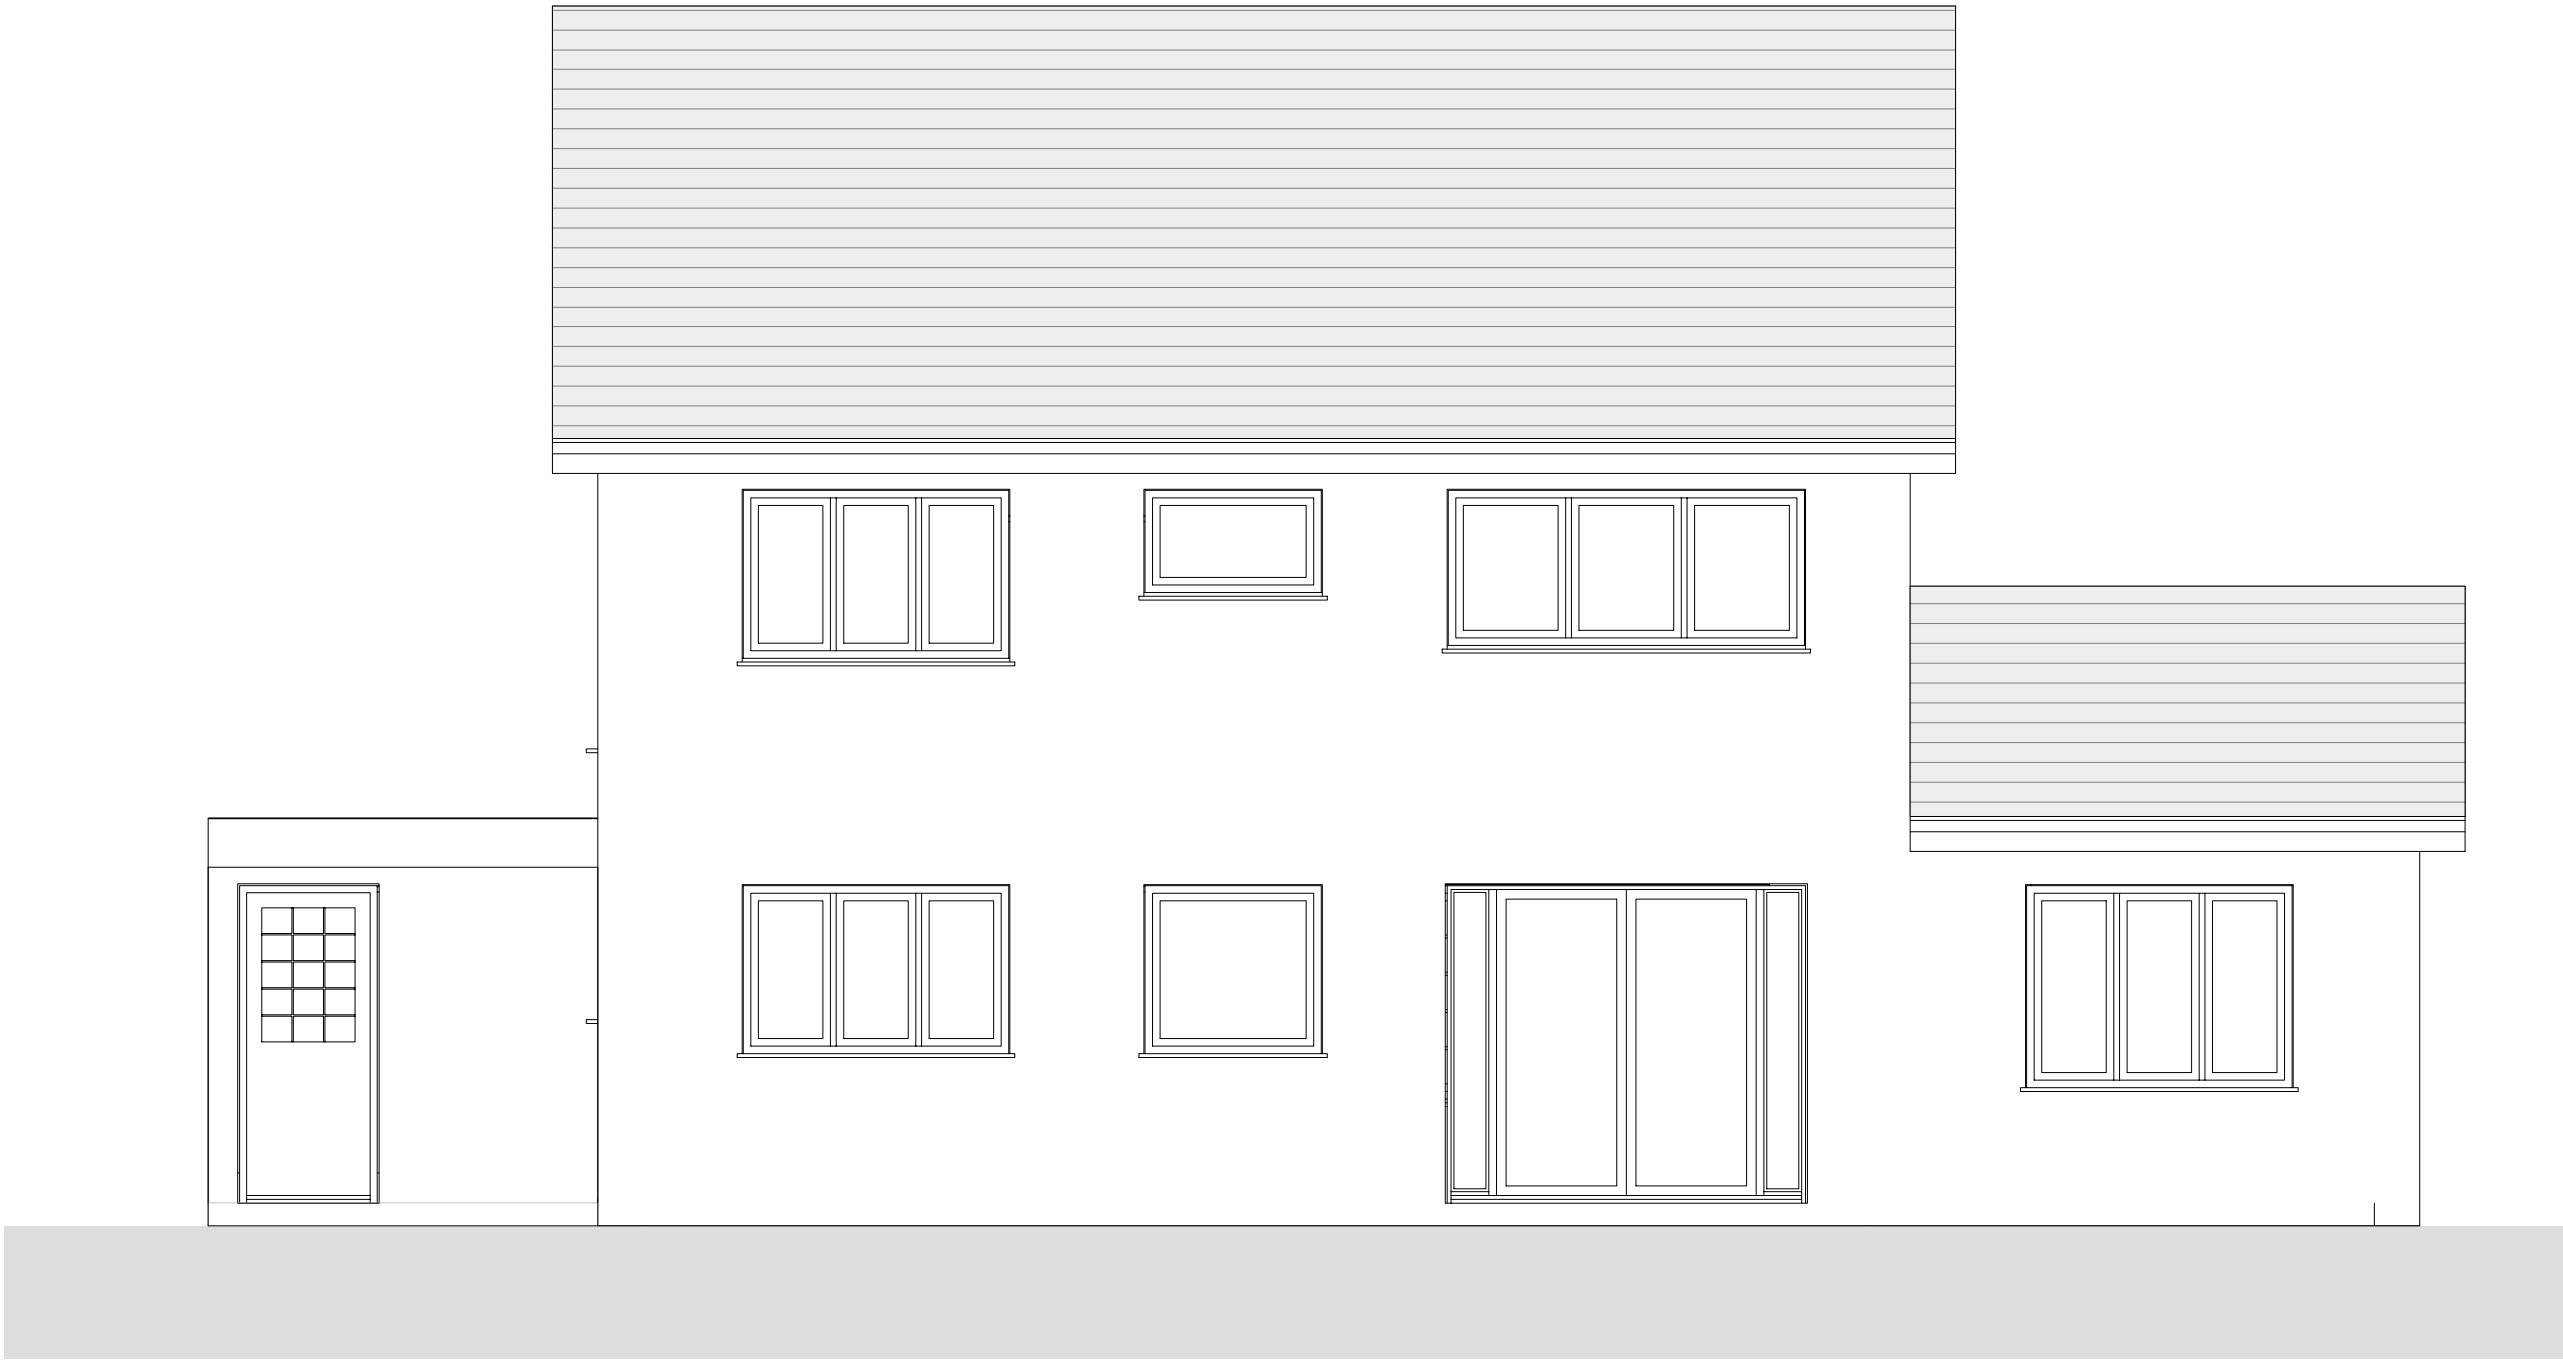

EX02.04 EXISTING REAR ELEVATION
SCALE 1:50 @ A1, 1:100 @ A3

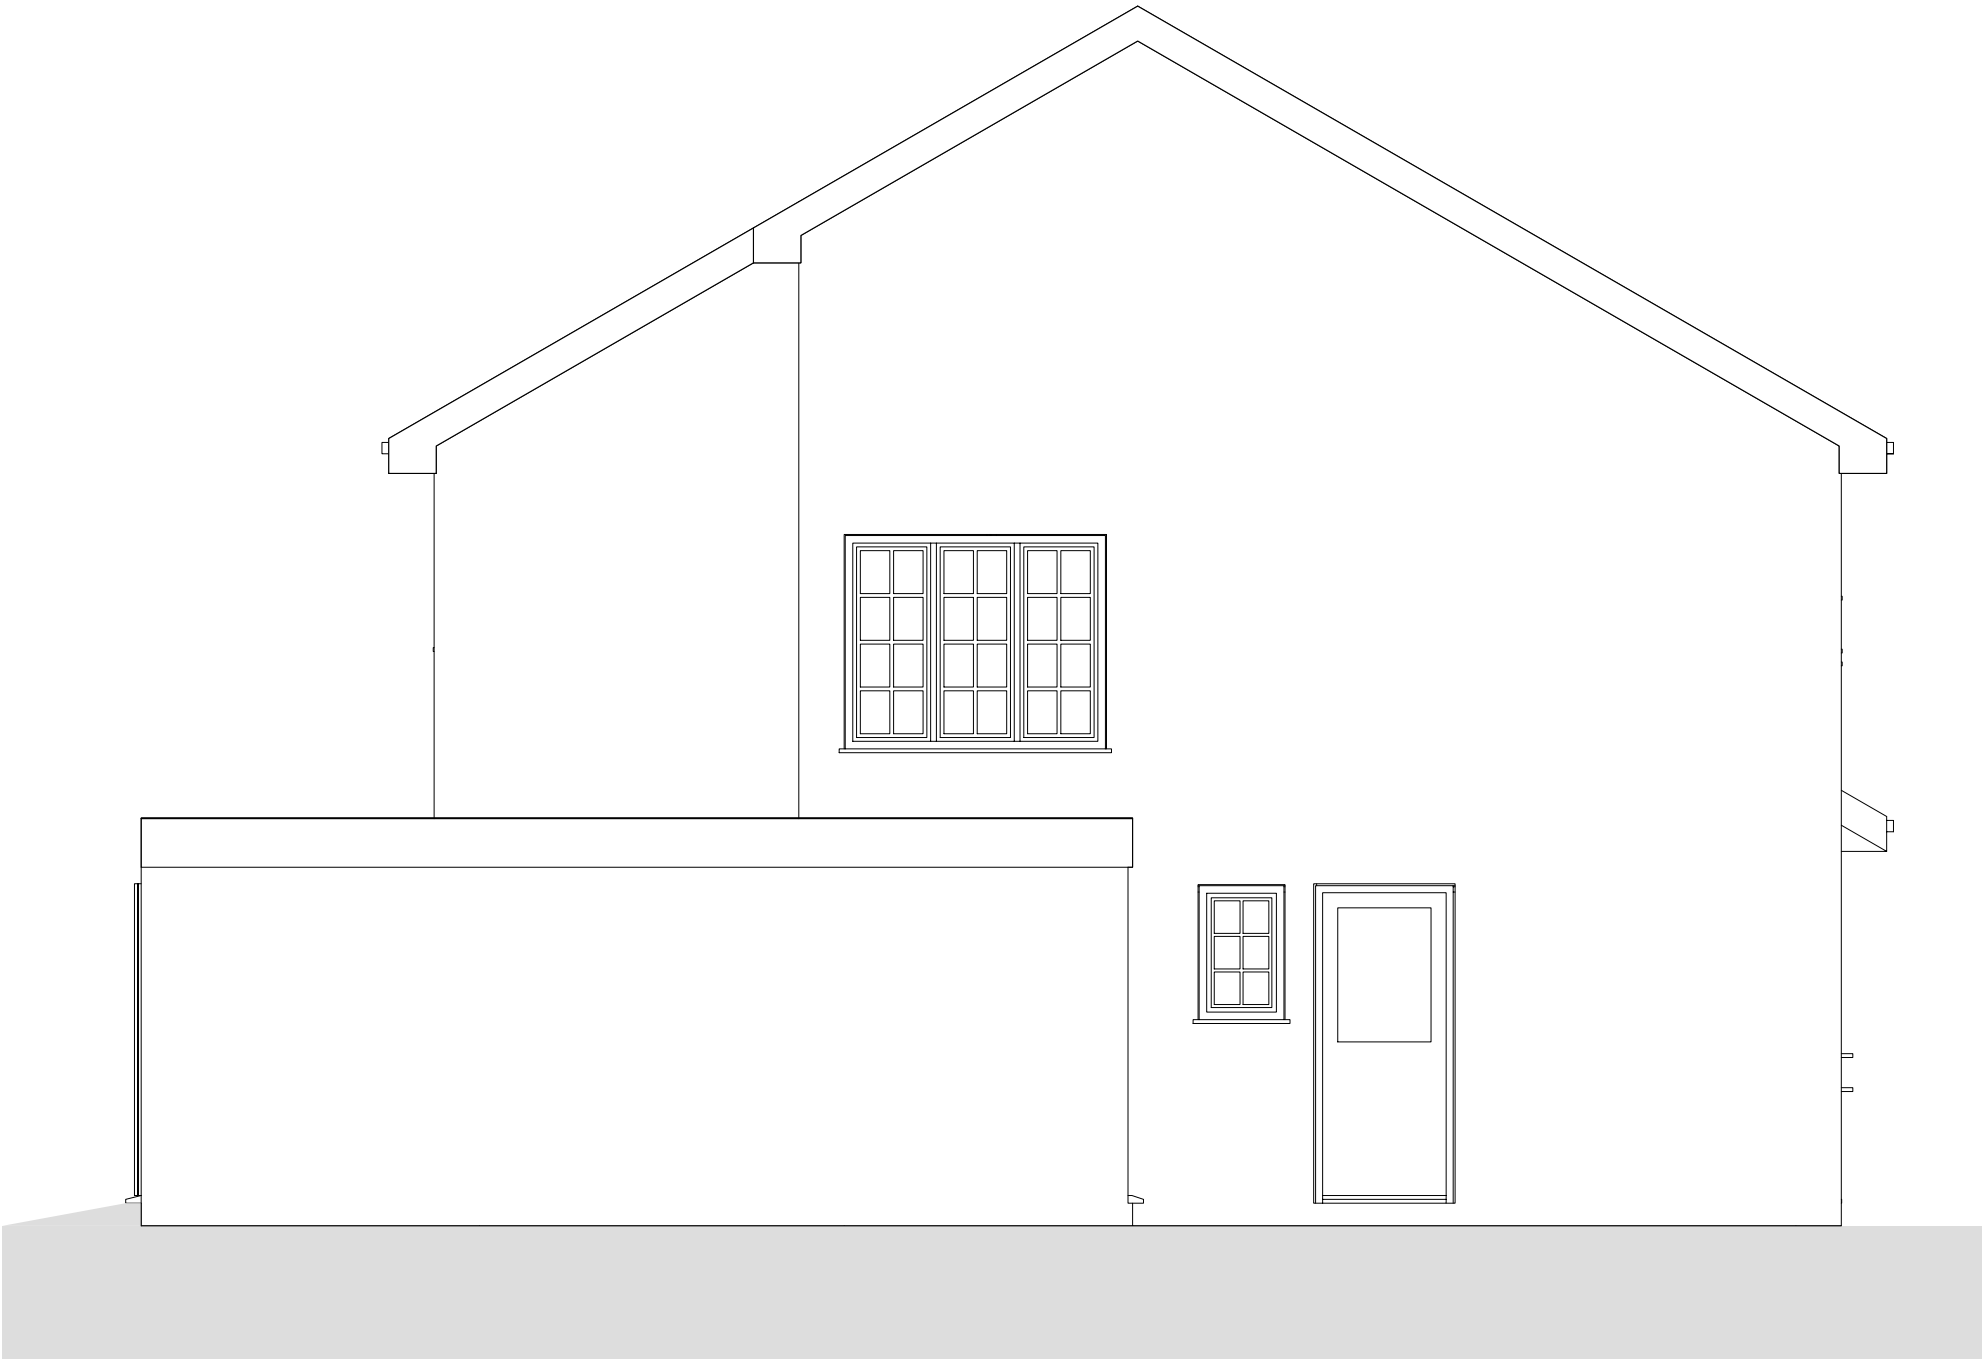

EX02.05 EXISTING SIDE ELEVATION
SCALE 1:50 @ A1, 1:100 @ A3

Notes:

Responsibility is not accepted for errors made by others scaling from this drawing.

All construction information should be taken from figured dimensions only. Dimensions are in millimetres unless otherwise stated.

All dimensions and conditions are to be checked on site prior to preparing drawings or commencing any work.

Any variations or supplementary drawings are to be approved by The Architect.

NO.	DATE	REVISION	BY
CLIENT			
Cerith & Kimberley Davies			
PROJECT			
Proposed two-storey side extension			
DRAWING TITLE			
Existing Elevations			
DRAWN/CHECKED	SCALE	DATE	DRAWING NO. REV.
GWLT	1:50 @ A1, 1:100 @ A3	21/01/2021	EX 02

DO NOT SCALE FOR CONSTRUCTION PURPOSES • ALL DIMENSIONS TO BE CHECKED ON SITE • NOTIFY ARCHITECT OF ALL DISCREPANCIES • THIS DRAWING IS COPYRIGHT