


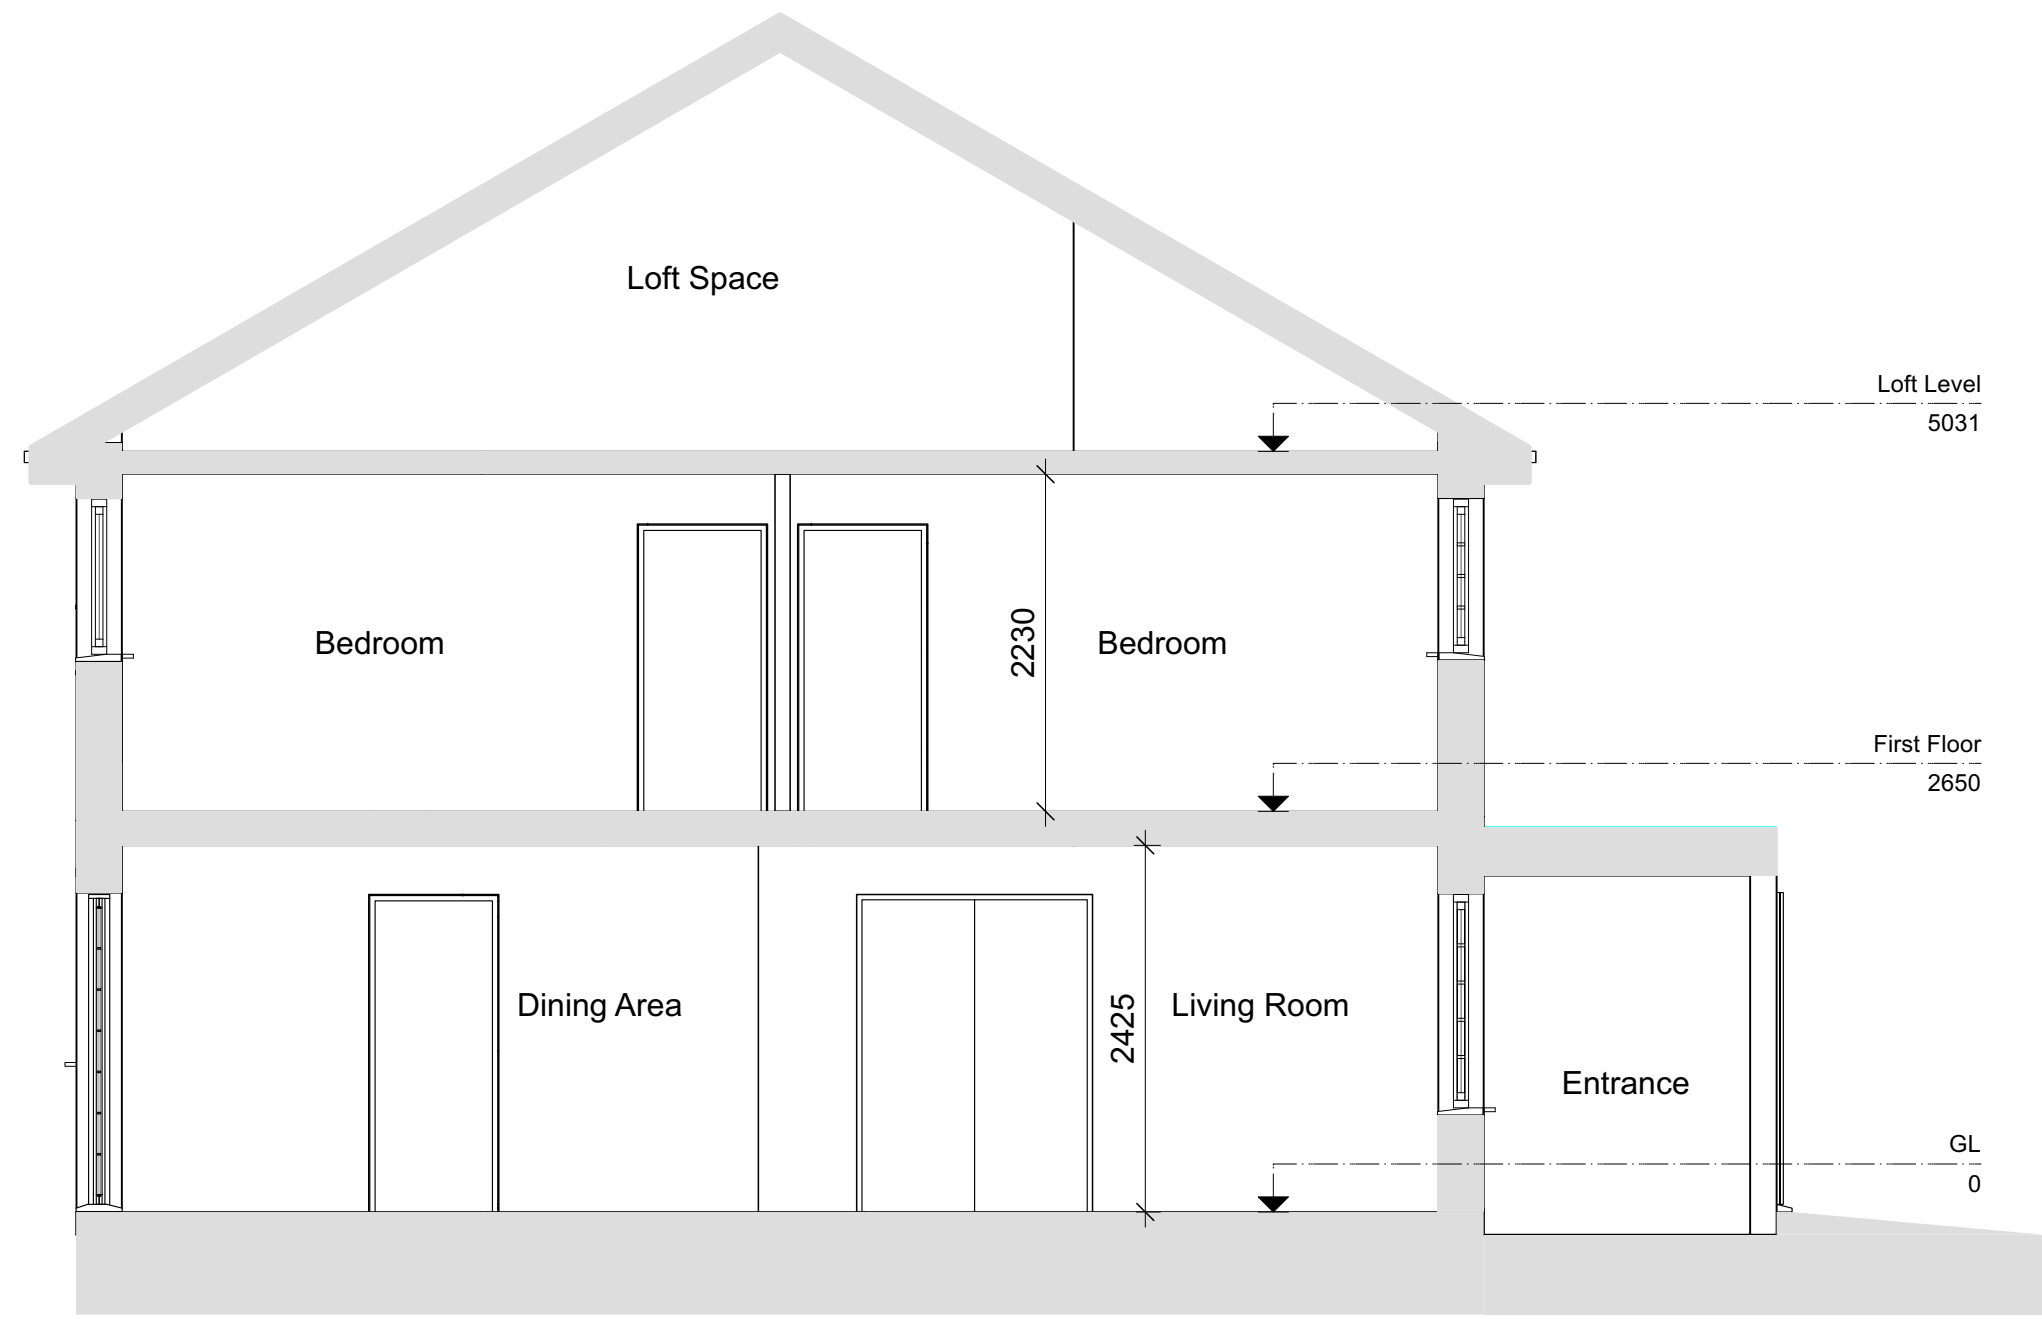

EX03.02 EXISTING CROSS SECTION A-A
SCALE 1:50 @ A1, 1:100 @ A3



EX03.03 EXISTING CROSS SECTION B-B
SCALE 1:50 @ A1, 1:100 @ A3


Notes:

Responsibility is not accepted for errors made by others scaling from this drawing.


All construction information should be taken from figured dimensions only. Dimensions are in millimetres unless otherwise stated.

All dimensions and conditions are to be checked on site prior to preparing drawings or commencing any work.

Any variations or supplementary drawings are to be approved by The Architect.

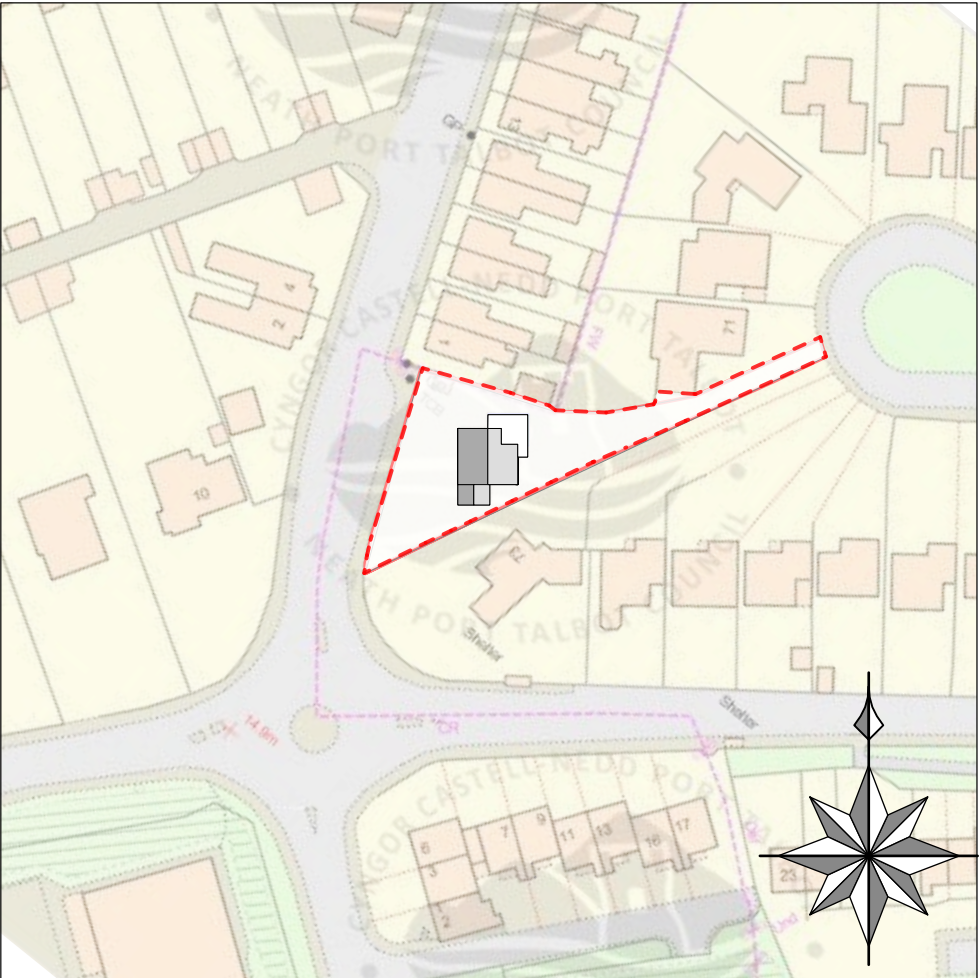

EX03.01 EXISTING SITE LOCATION PLAN
SCALE 1:1250 @ A1

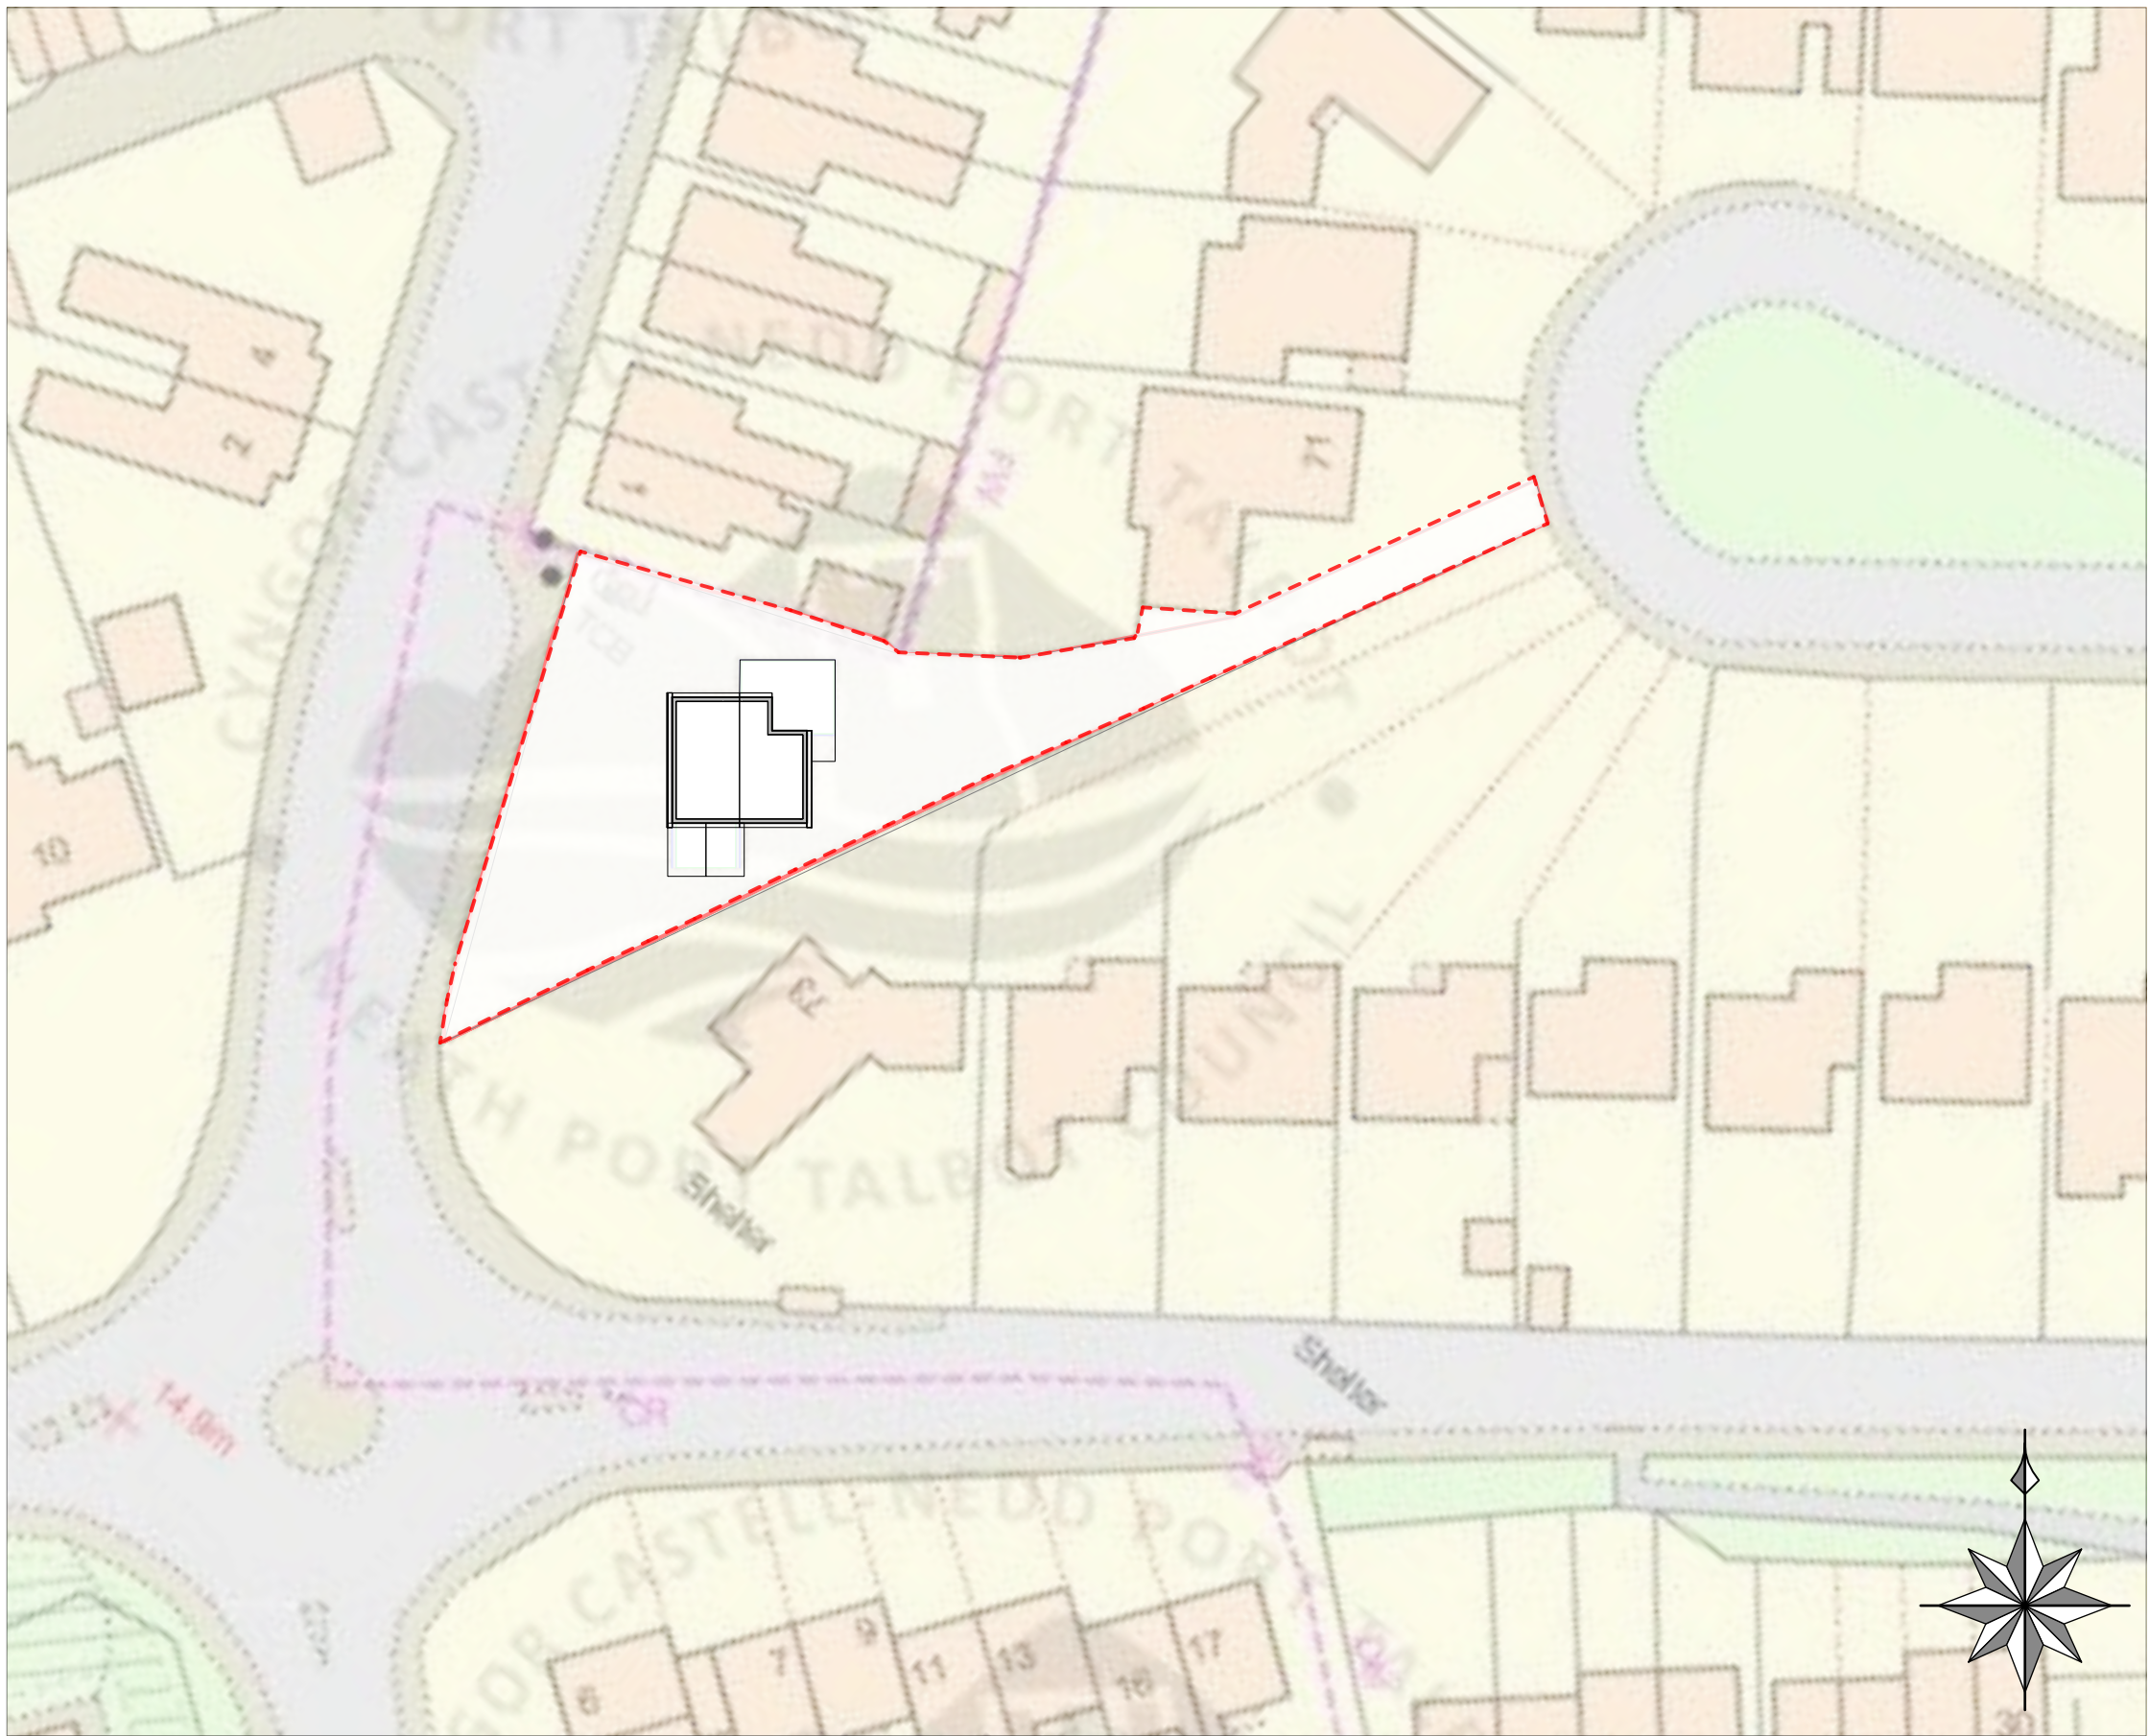

EX03.04 EXISTING BLOCK PLAN
SCALE 1:500 @ A1, 1:250 @ A3

NO.	DATE	REVISION	BY
CLIENT			
Cerith & Kimberley Davies			
PROJECT			
Proposed two-storey side extension			
DRAWING TITLE			
Existing Site Plan & Cross Section			
DRAWN/CHECKED		SCALE	DATE
GWL		1:50 @ A1, 1:100 @ A3	21/01/2021
DRAWING NO.		REV.	
EX 03			

DO NOT SCALE FOR CONSTRUCTION PURPOSES • ALL DIMENSIONS TO BE CHECKED ON SITE • NOTIFY ARCHITECT OF ALL DISCREPANCIES • THIS DRAWING IS COPYRIGHT