



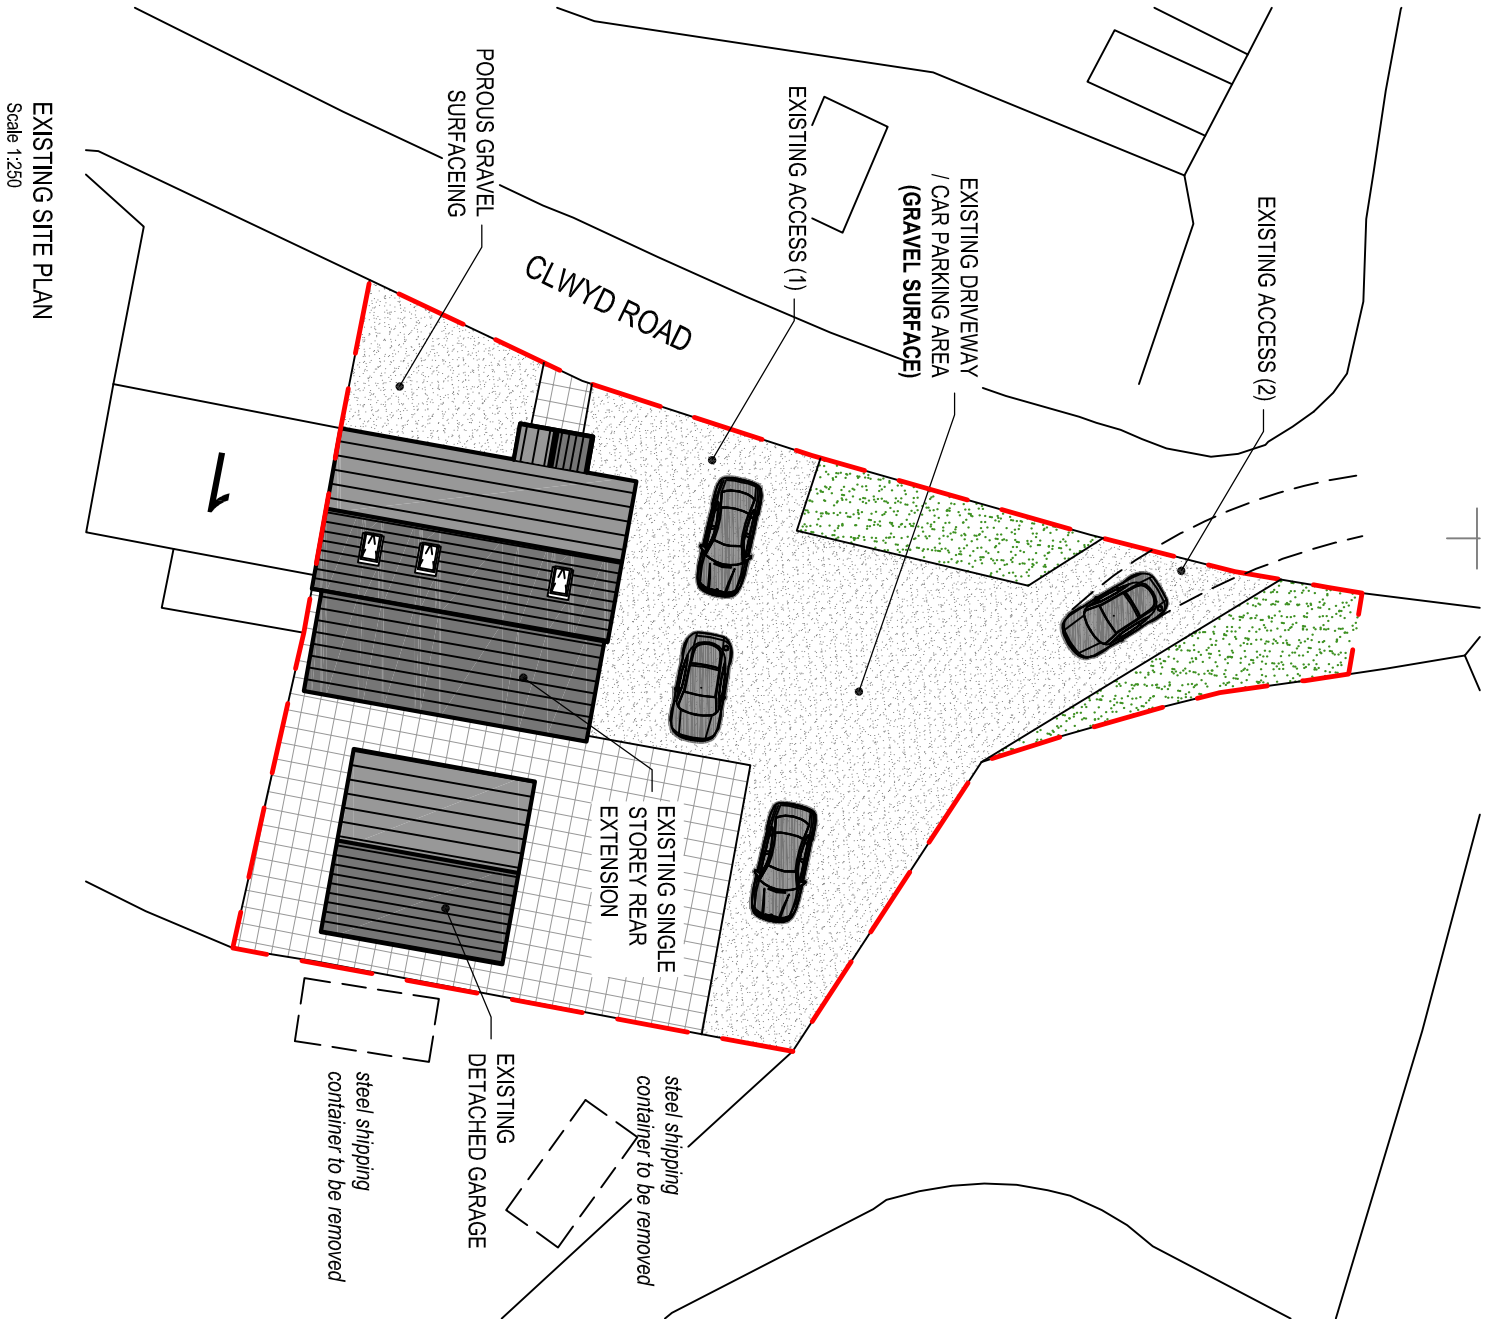

Reproduced from an Ordnance Survey map with the permission of the
Controller of Her Majesty's Stationary Office.
©Crown Copyright. All rights reserved.

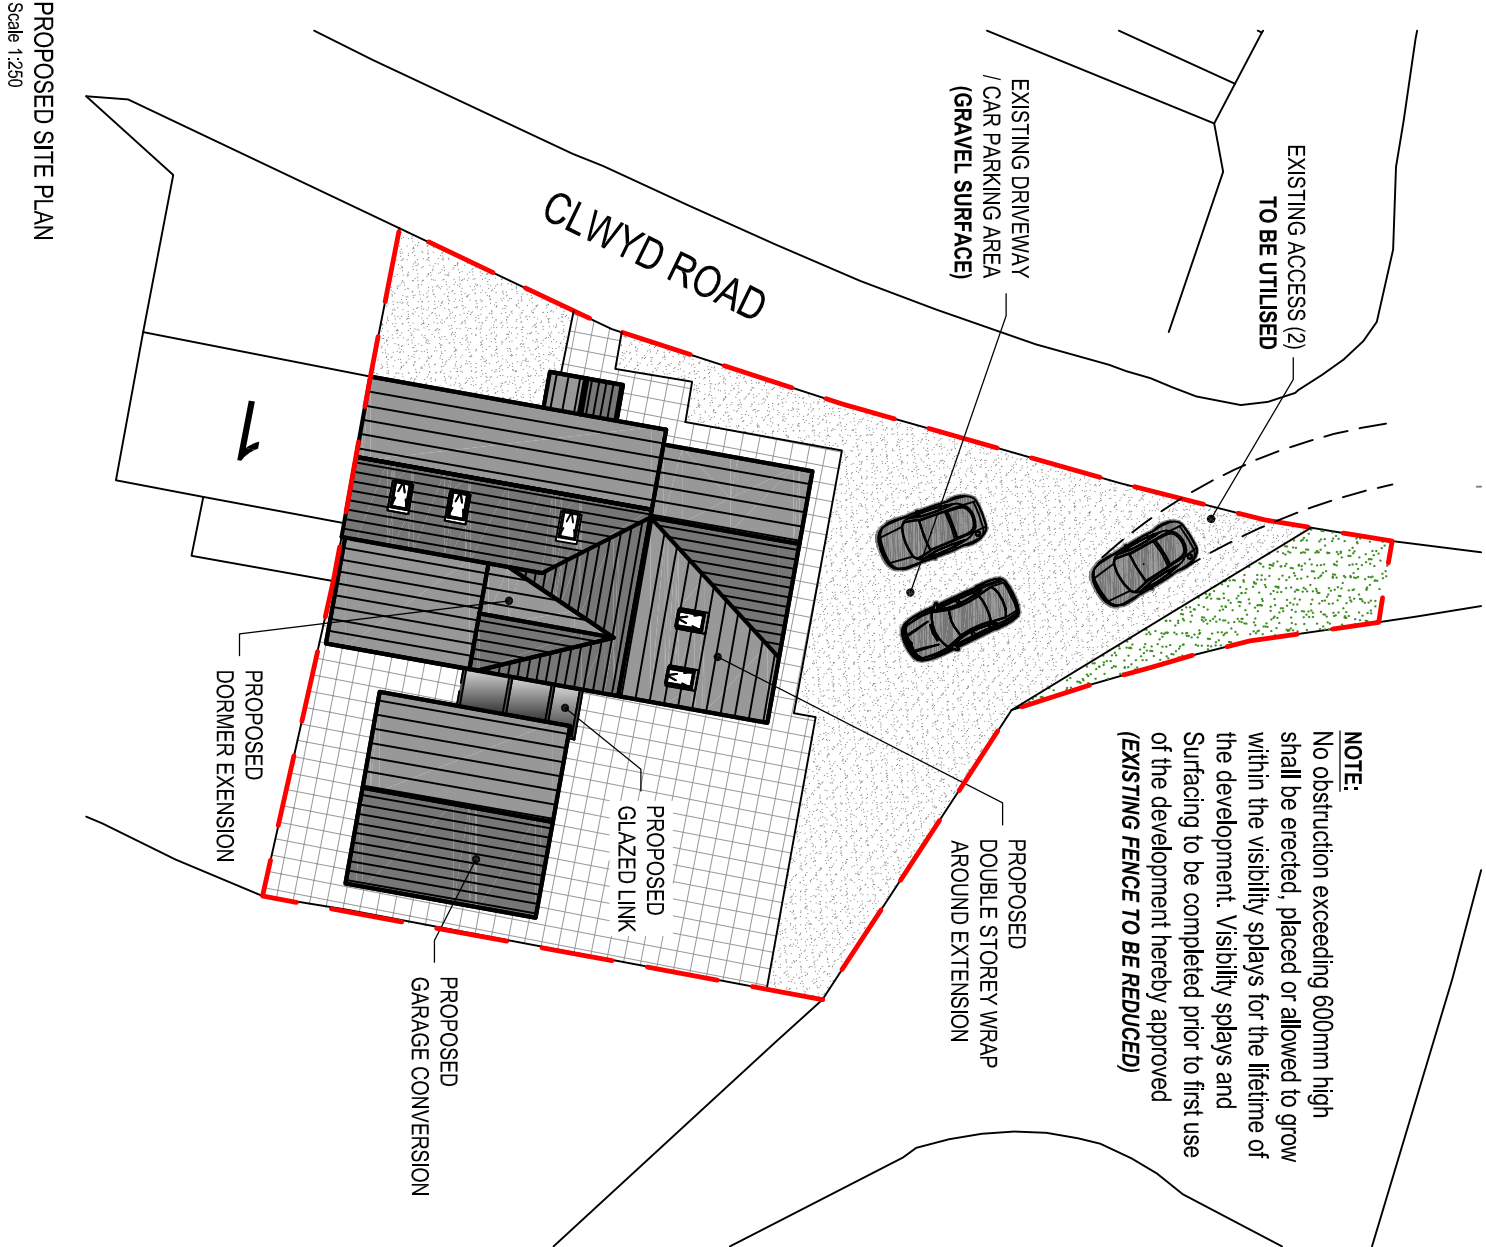

Reproduced from an Ordnance Survey map with the permission of the
Controller of Her Majesty's Stationary Office.
©Crown Copyright. All rights reserved.



Client: Mr J. Bevan & Miss E. Hadley 2 Clwyd Road Gwaun Cae Gurwen SA18 1HU			
Project Title: PROPOSED DOUBLE STOREY REAR & SIDE EXTENSION			
General Notes: 1. Do not scale from this drawing. Take figured dimensions only. 2. Dimensions are in millimetres unless otherwise stated.			
Drawing Issue:			
PLANNING			
Drawing Title: EXISTING & PROPOSED SITE PLANS			
Drawing No: 002		Revision: B	
Date: 13-06-2021		Revised: 20-09-2021	
Scale(s): 1:250		Paper Size: A3	
 Cwm Planning & Design Ltd. (architectural and Draughting Services)			