


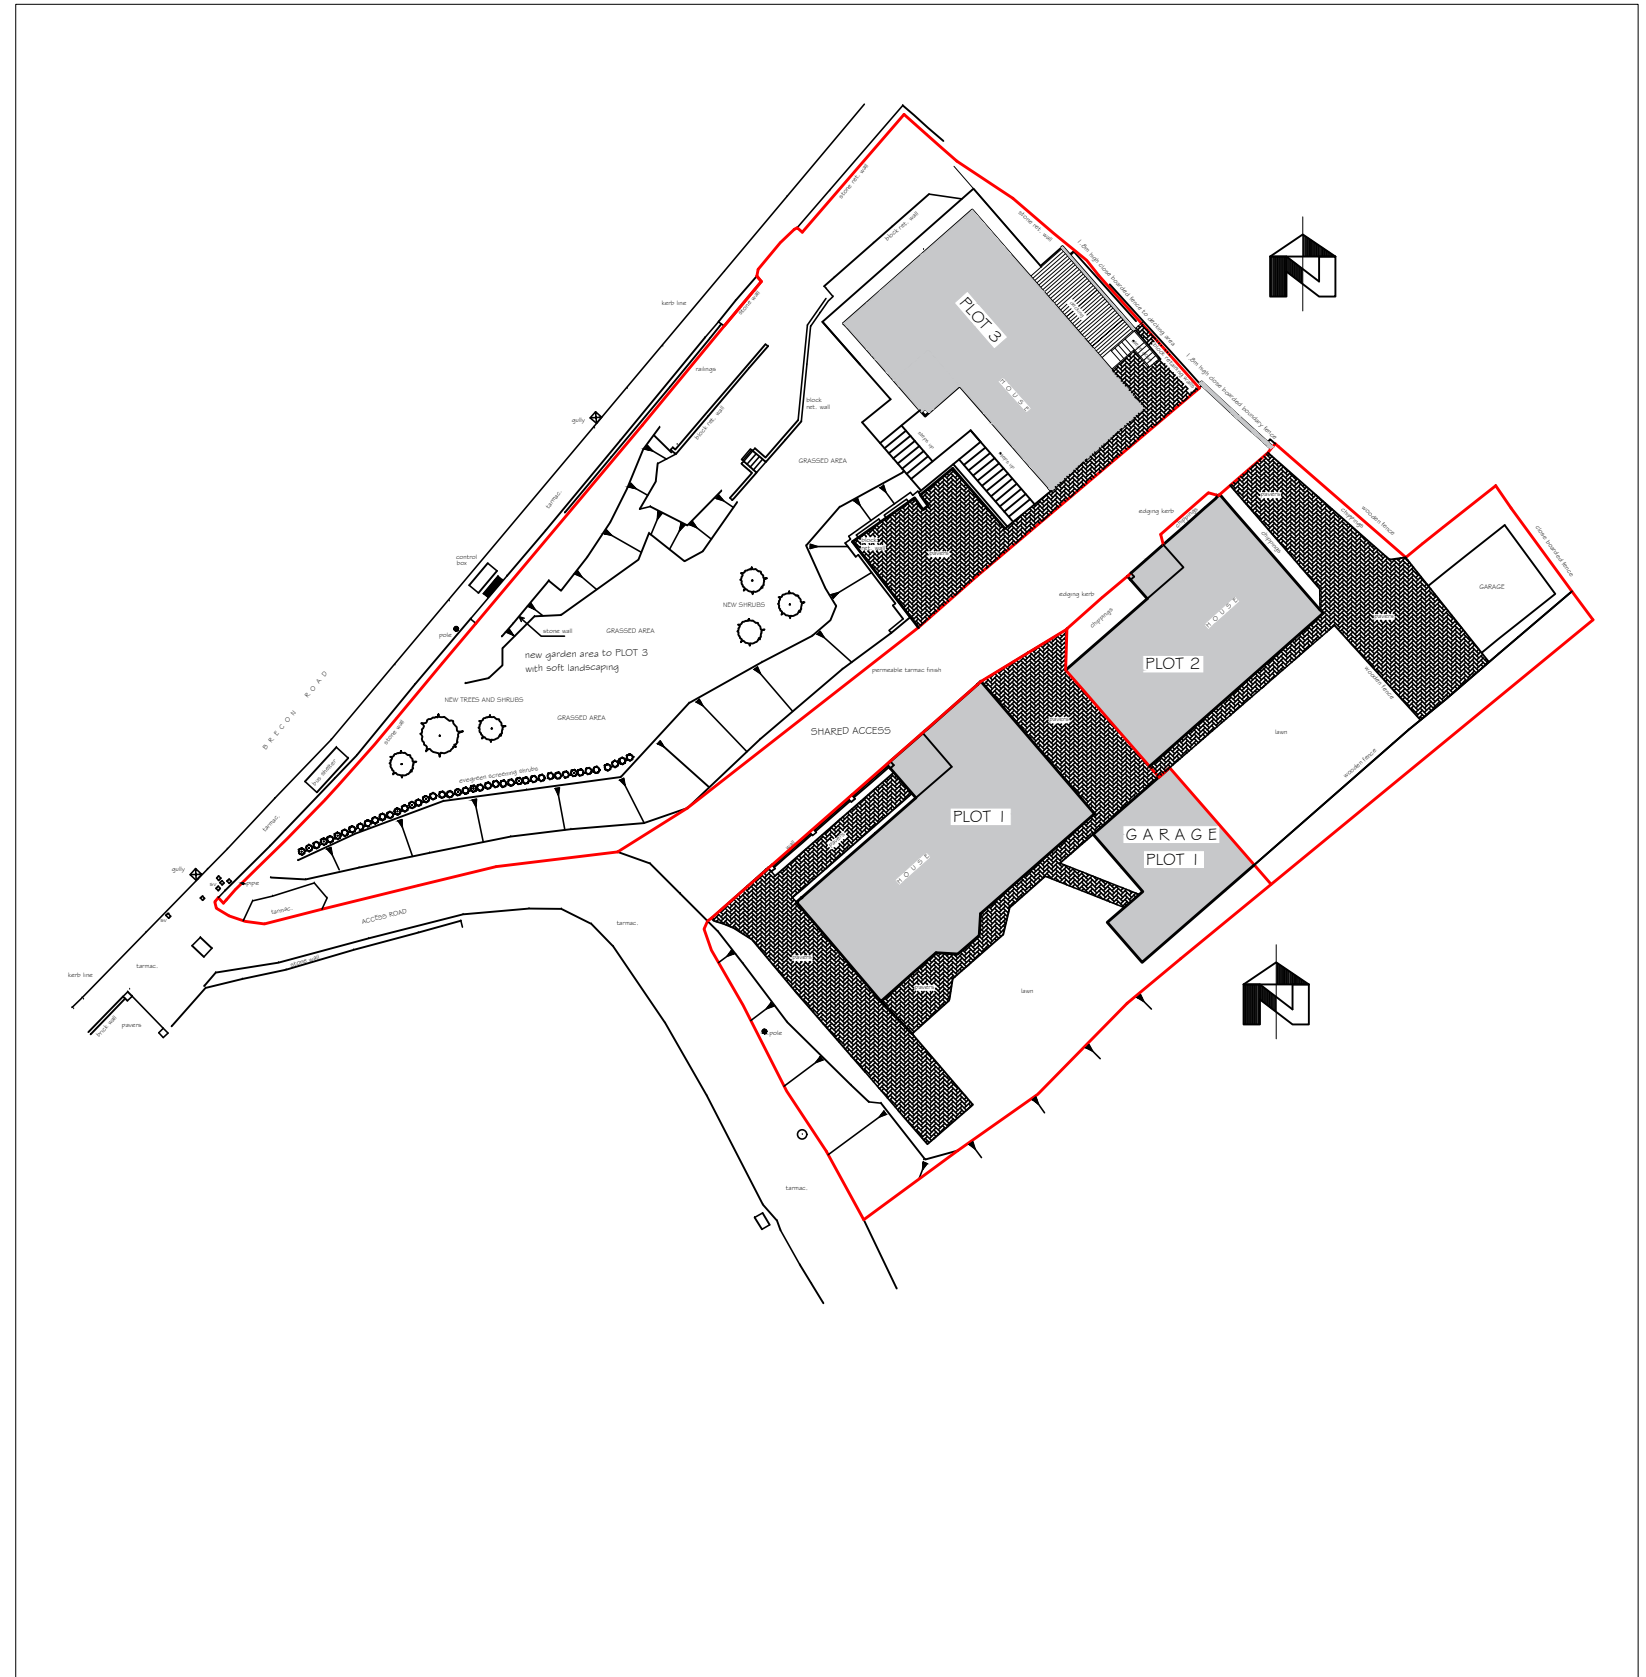

SITE PLAN 1:500

PETER JONES
TALBOT DESIGN SERVICES
mobile: 07817538014
email: jonespeter177@gmail.com

project title
Housing Development
Cherry Grove, Brecon Road
Pontardawe

drawing title
SITE PLAN

date Sept 2021 scale 1:500
drawing No CGD SP - 01.1