





Front Elevation

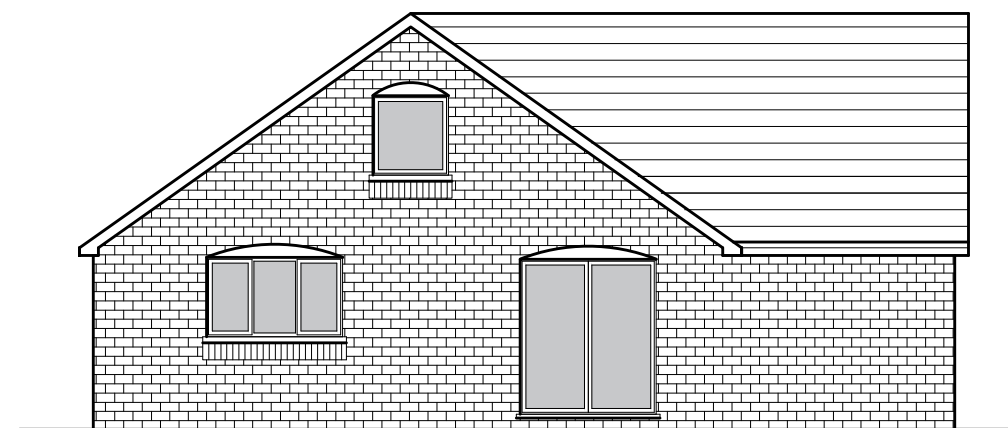

LH Side Elevation

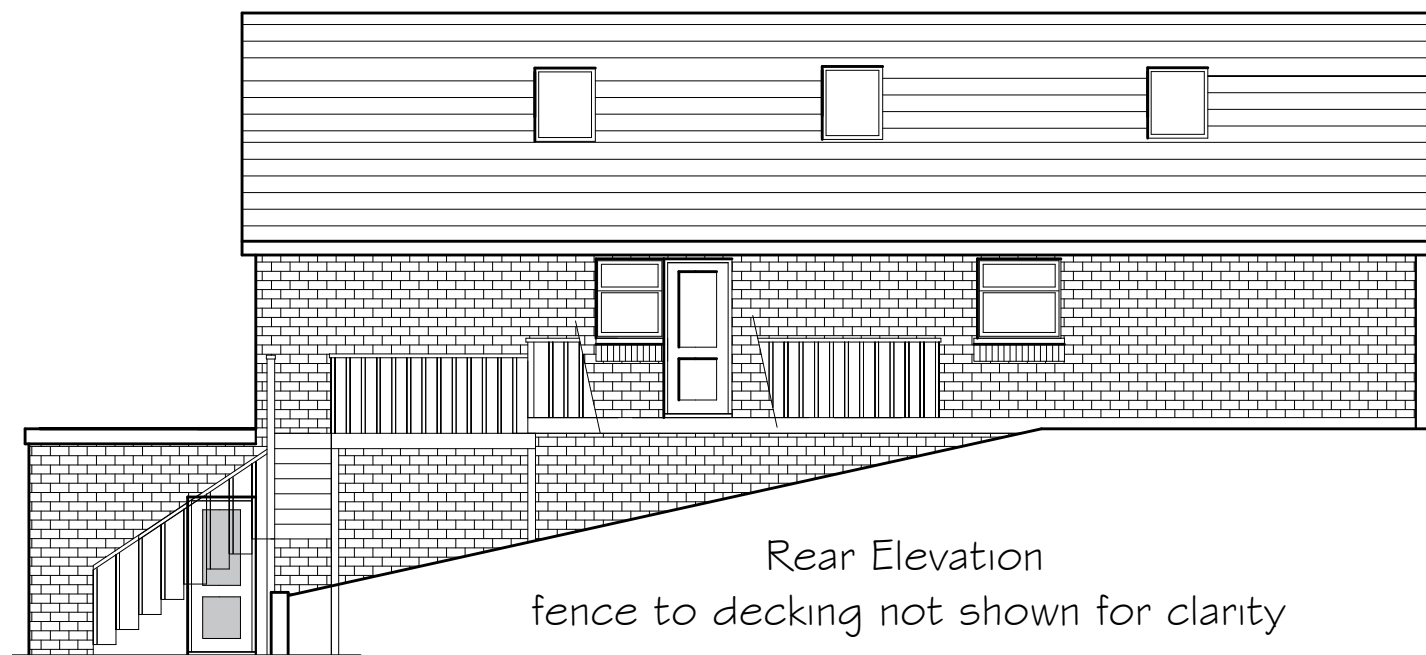

Rear Elevation
fence to decking not shown for clarity



RH Side Elevation

PETER JONES TALBOT DESIGN SERVICES mobile: 07817538014 email: jonespeter177@gmail.com	project title Housing Development Cherry Grove, Brecon Road Pontardawe	drawing title ELEVATIONS PLOT 3	date Aug 2019 scale 1:100 drawing No CGD 3 - 01 Rev A
--	---	--	--