



Front Elevation




LH Side Elevation




Rear Elevation



Side Elevation

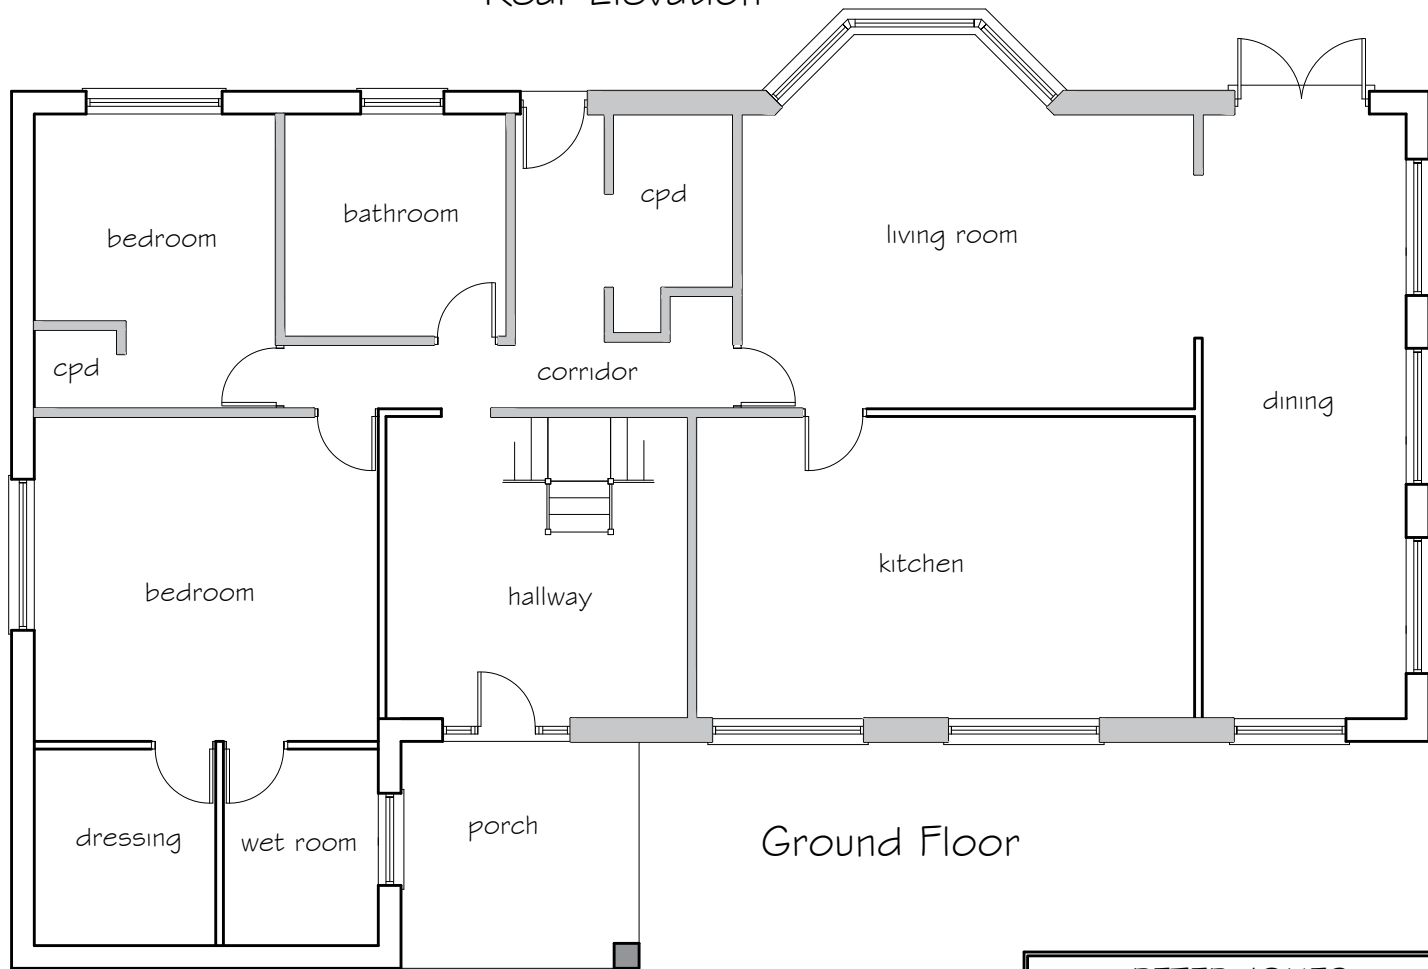

Ground Floor

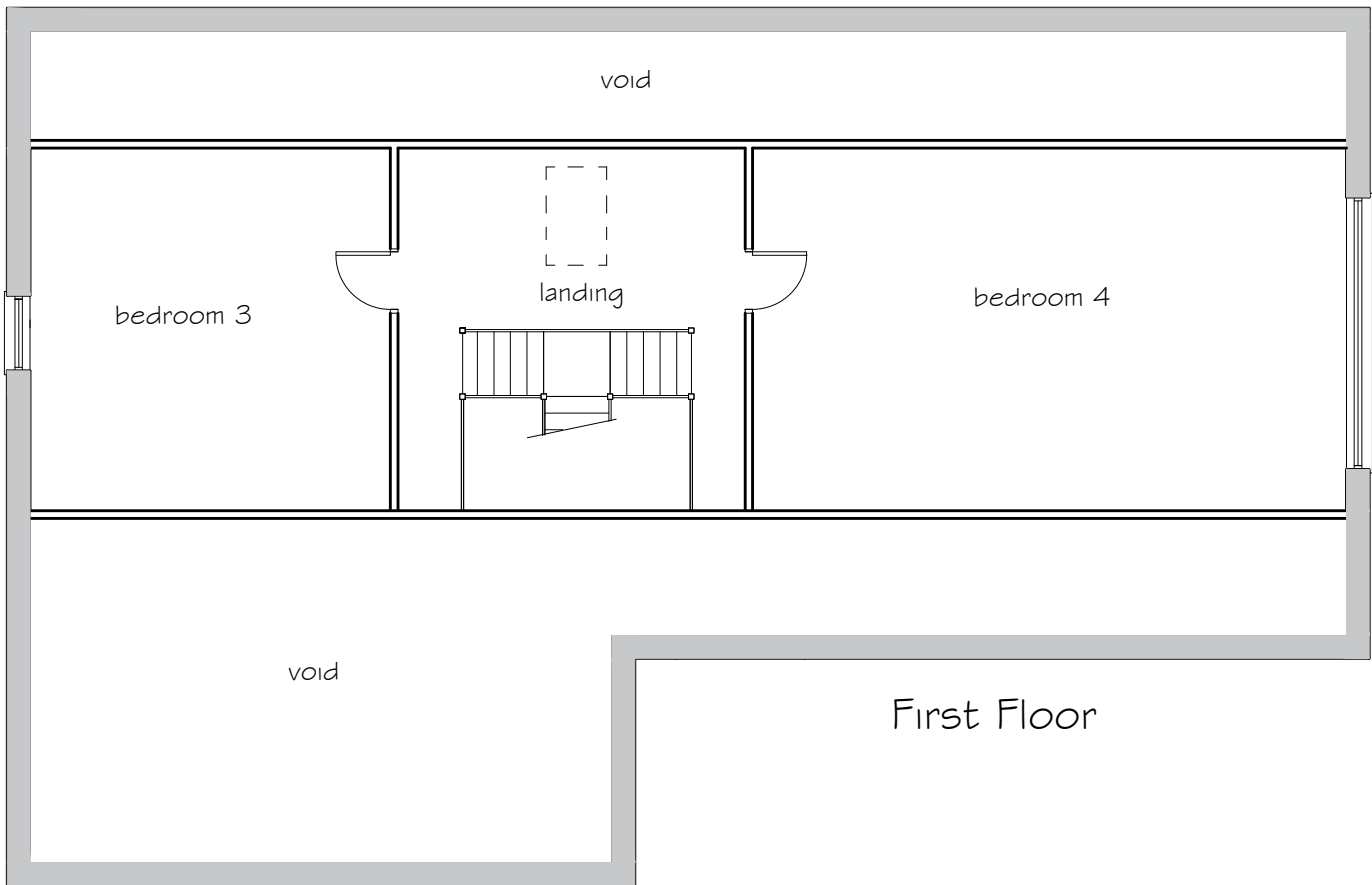

First Floor

PETER JONES TALBOT DESIGN SERVICES mobile: 07817538014 email: jonespeter177@gmail.com	project title Housing Development Cherry Grove, Brecon Road Pontardawe	drawing title elevations and floor plans PLOT 1	date Sept 2021	scale 1:100
			drawing No CGD 1 - 01	