



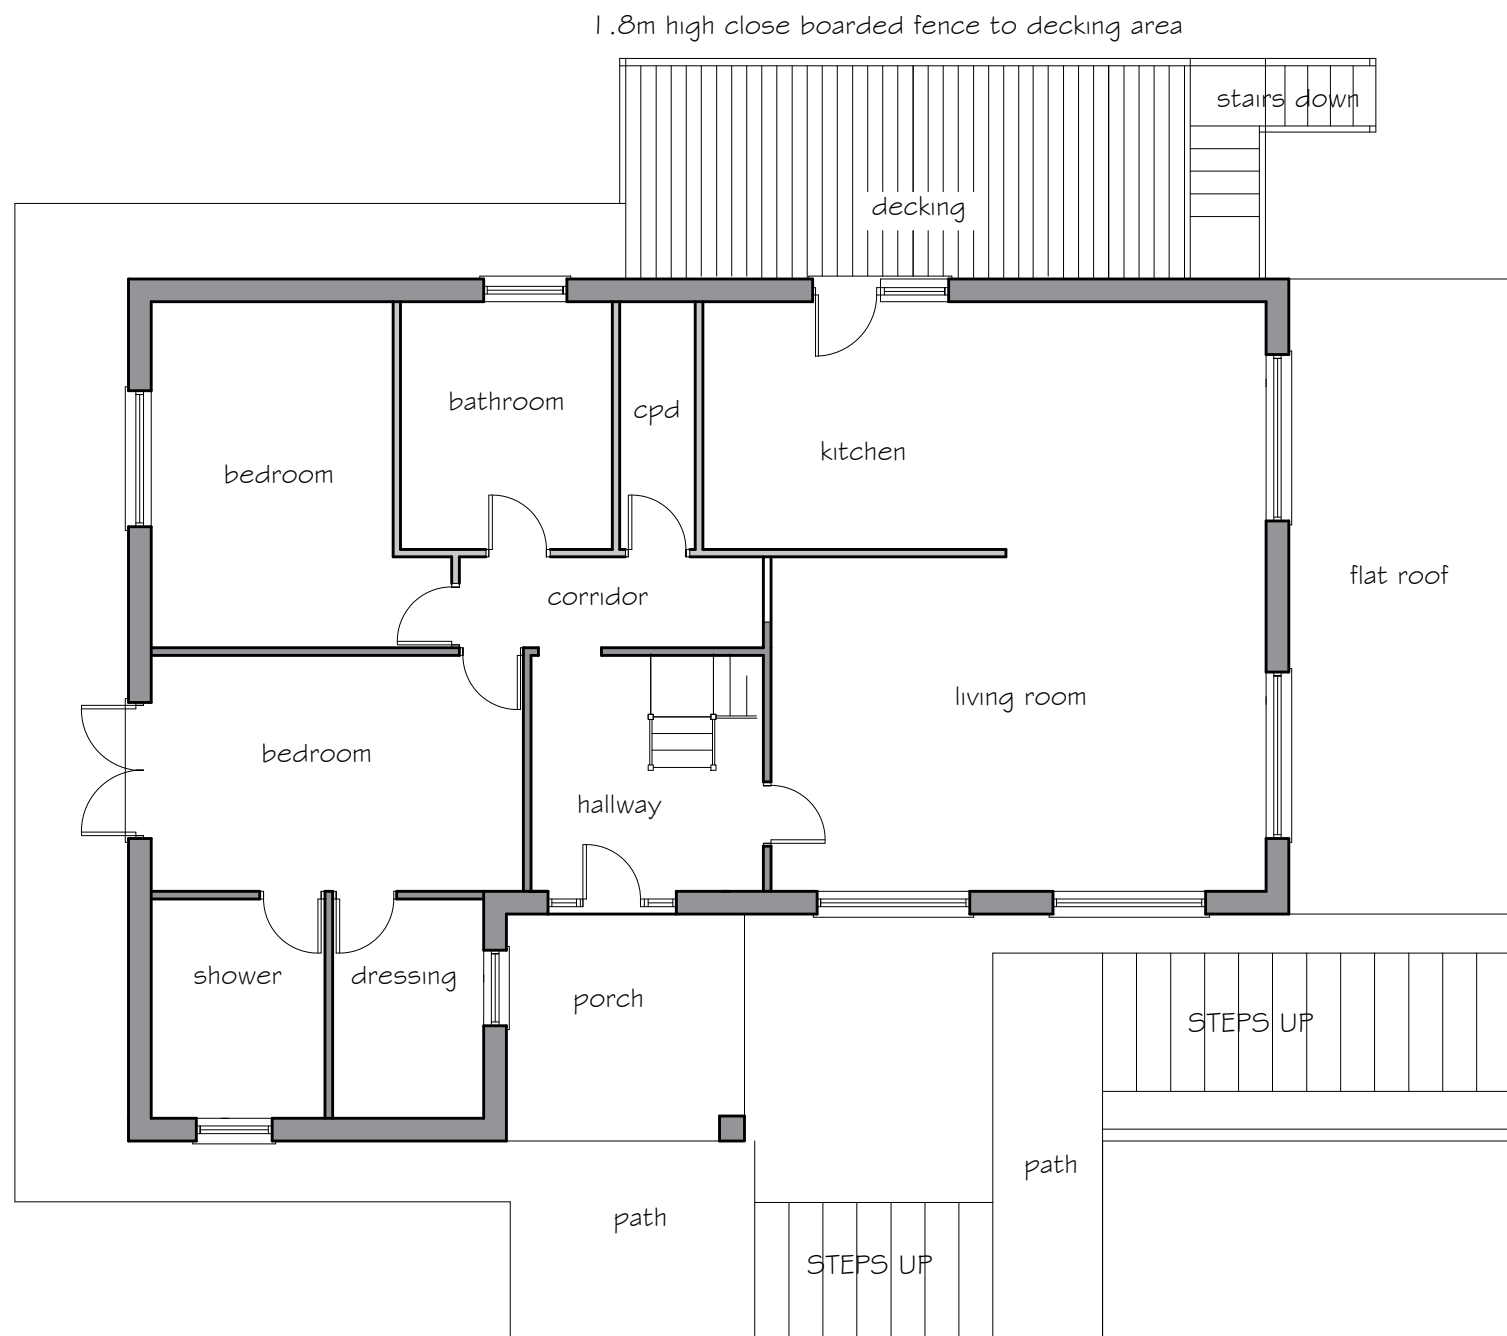

Ground Floor

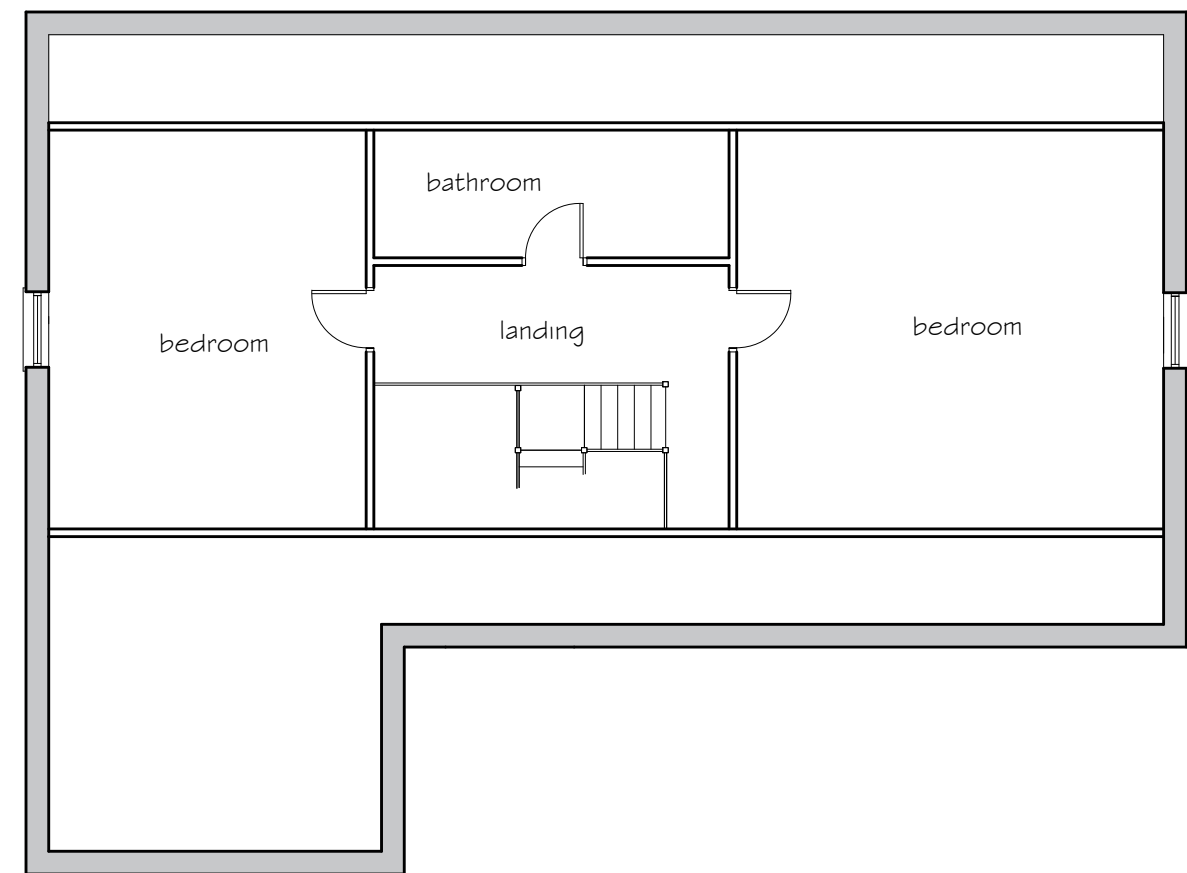

First Floor

PETER JONES TALBOT DESIGN SERVICES mobile: 07817538014 email: jonespeter177@gmail.com	project title Housing Development Cherry Grove, Brecon Road Pontardawe	drawing title 1ST & 2ND FLOOR PLANS PLOT 3	date Sept 2021	scale 1:100
			drawing No CGD 3 - 02.1	