



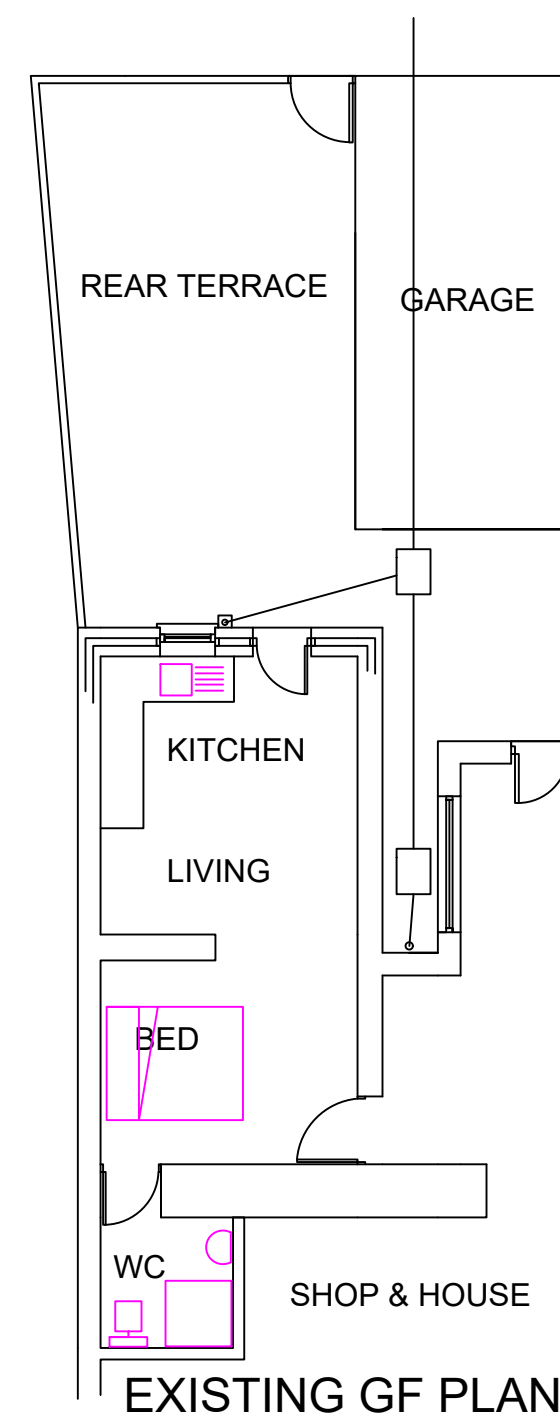


EXISTING GF PLAN

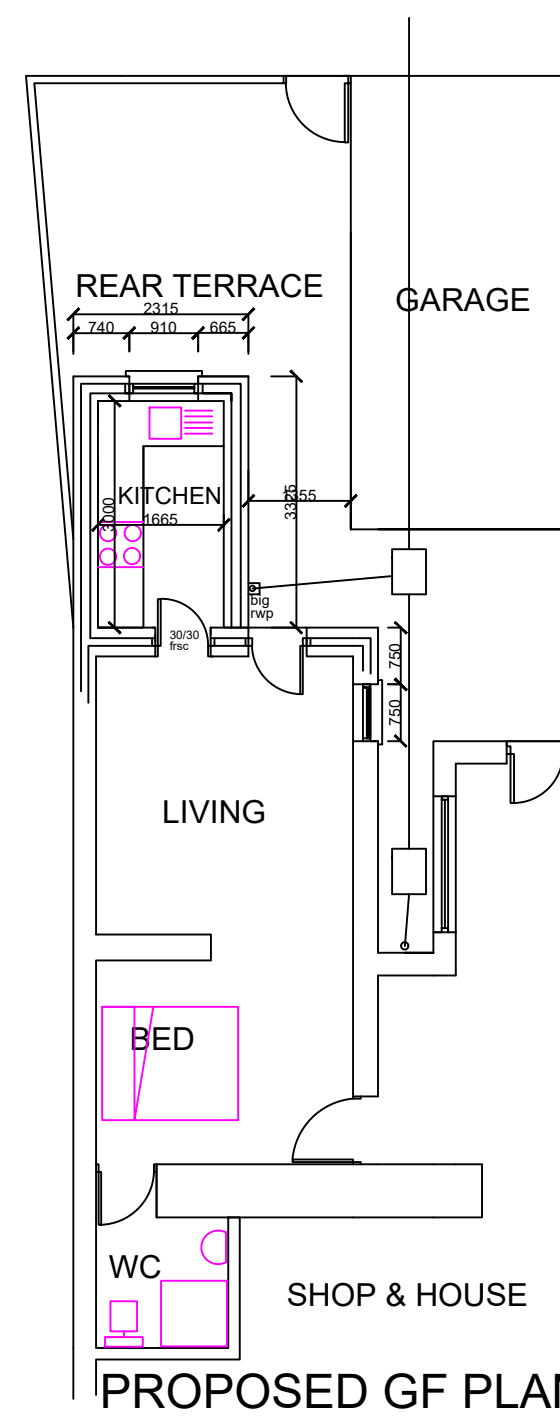

PROPOSED GF PLAN


Drg. No. B-02 Scale 1:100

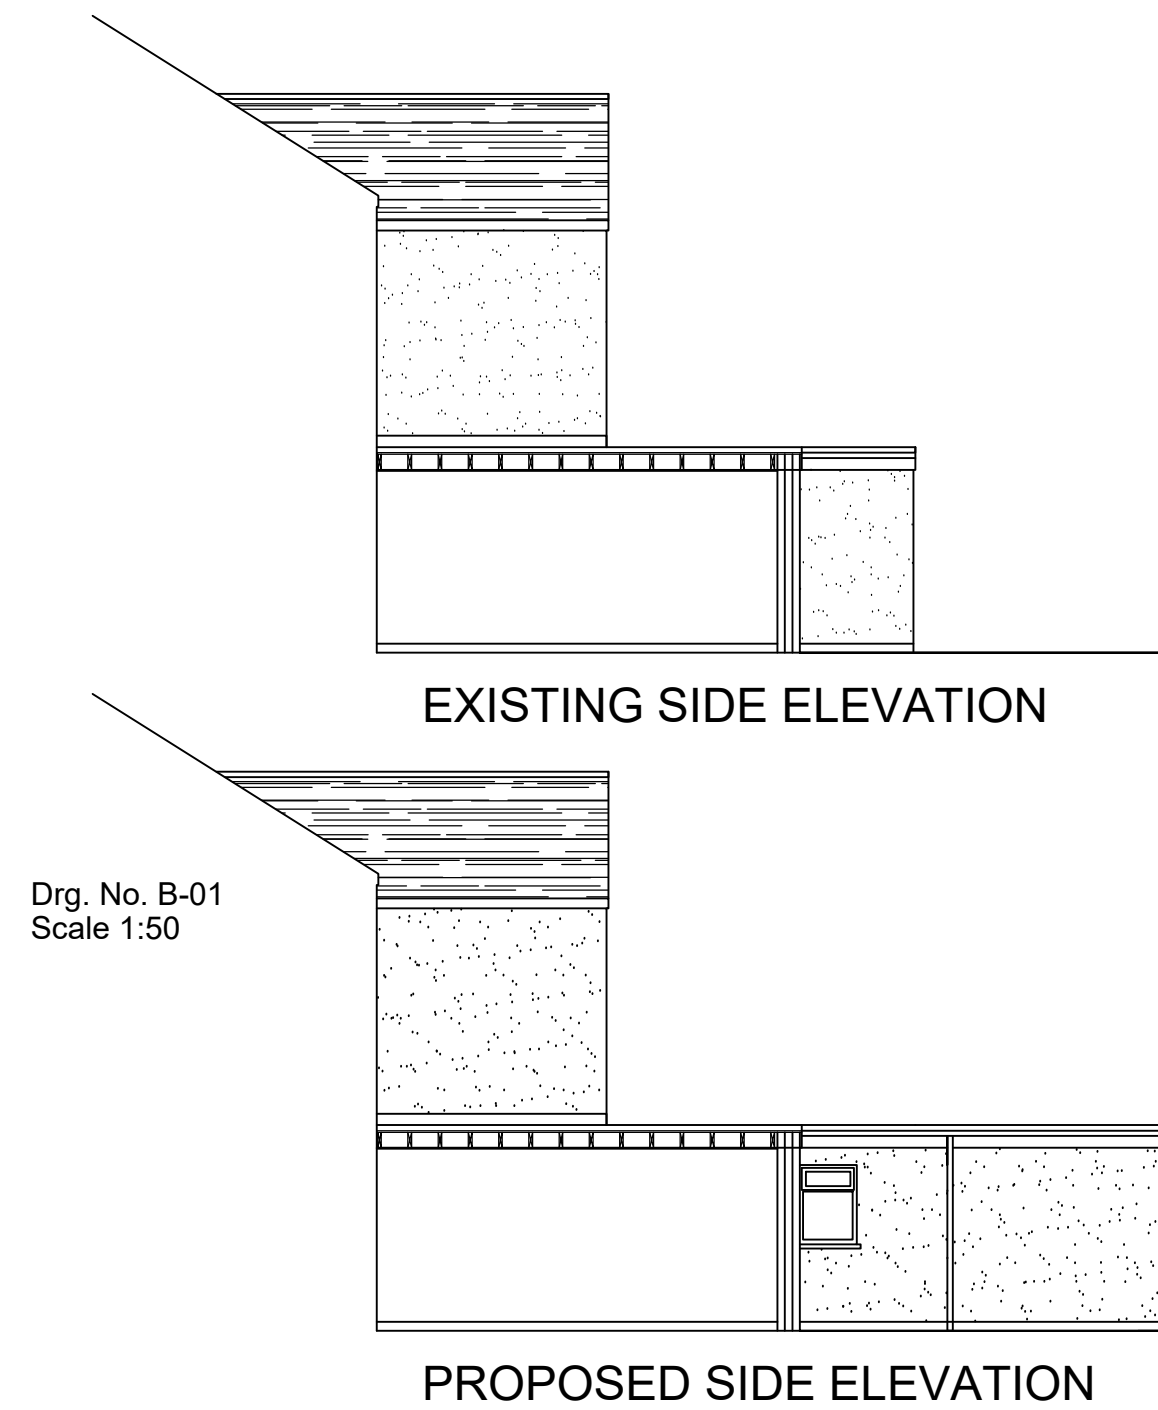

EXISTING SIDE ELEVATION

PROPOSED SIDE ELEVATION

Drg. No. B-01  
Scale 1:50

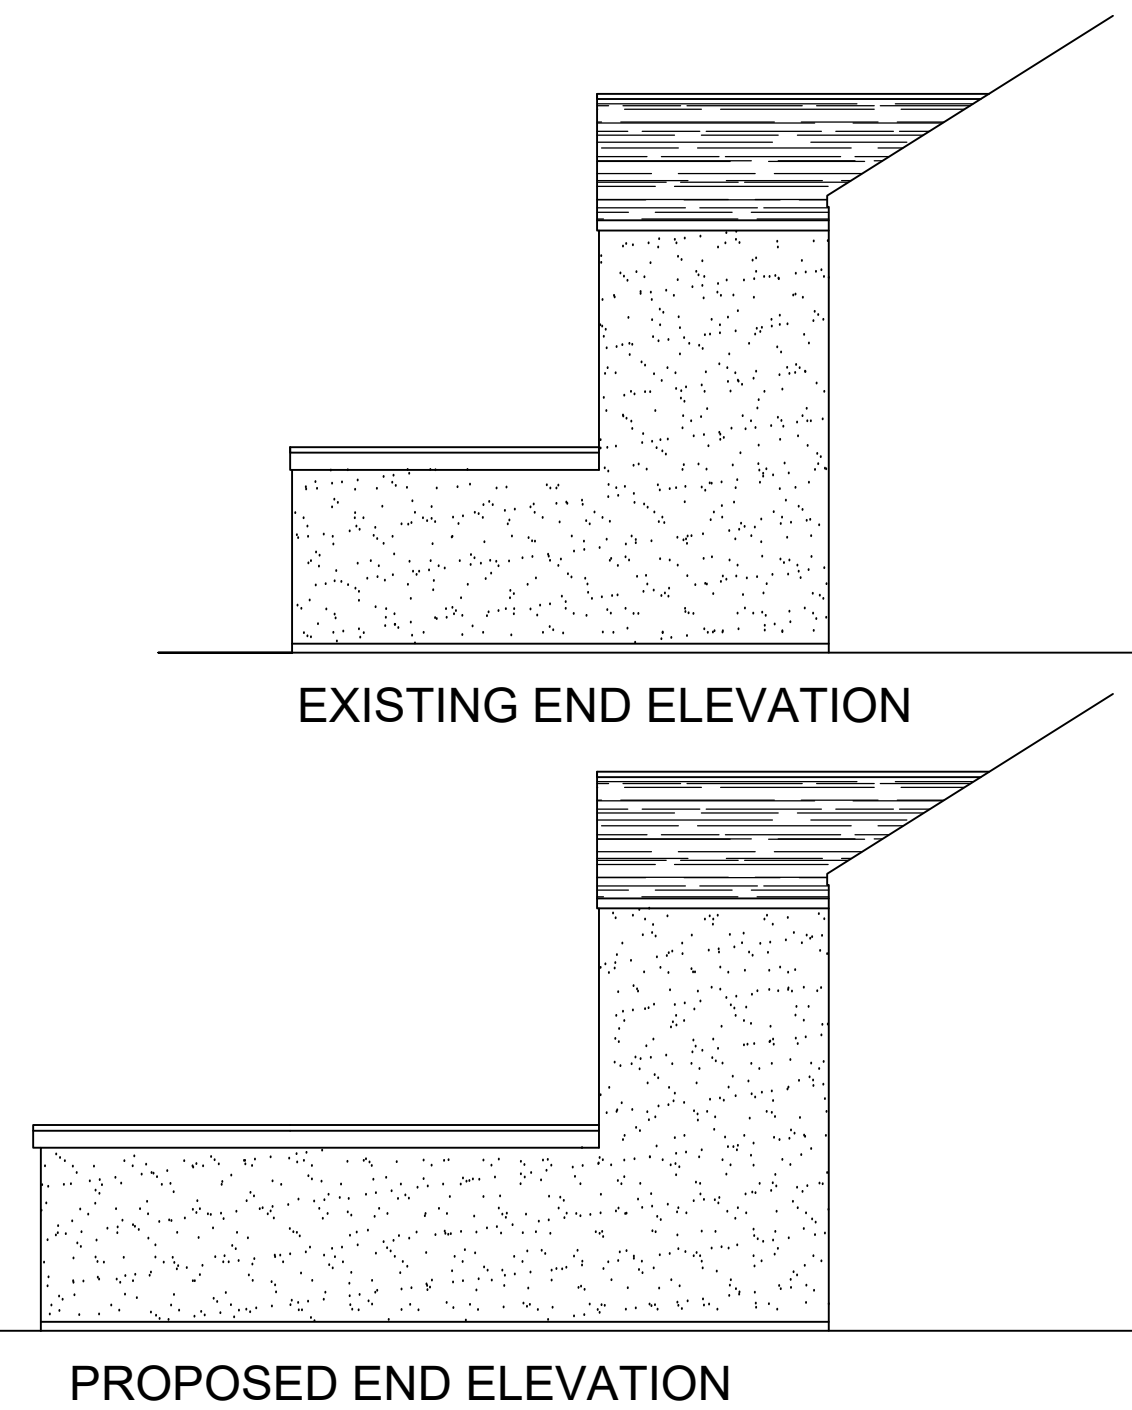

EXISTING END ELEVATION

PROPOSED END ELEVATION

Drg. No. B-04 Scale 1:100




EXISTING REAR ELEVATION



PROPOSED REAR ELEVATION

Drg. No. B-03 Scale 1:100

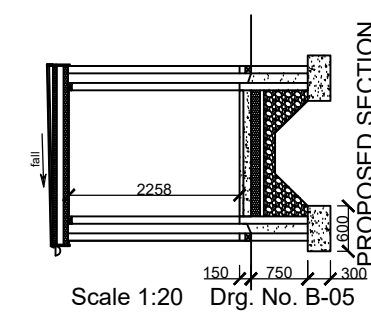

Scale 1:20 Drg. No. B-05

General Notes

| No. | Revision/Issue | Date |
|-----|----------------|------|
|     |                |      |
|     |                |      |

Firm Name and Address

Project Name and Address

EXISTING & PROPOSED  
PLANS & ELEVATIONS  
GF EXTENSION  
44 COMMERCIAL ROAD

Project

ALI

Date

11-05-21

Scale

1:100

Sheet

B-01