




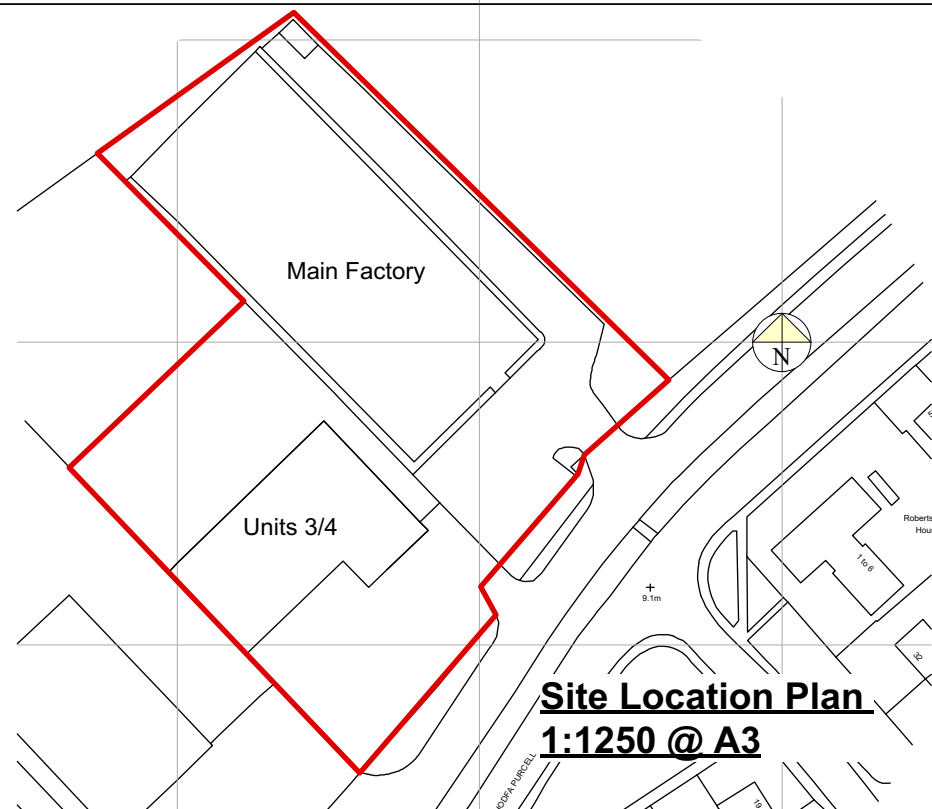


**Site Location Plan
1:1250 @ A3**

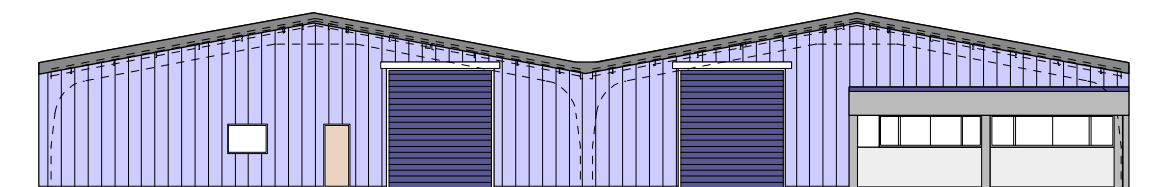


FRONT ELEVATION

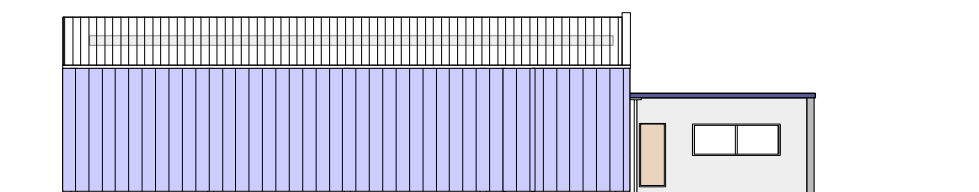

LEFT/SOUTH WEST ELEVATION

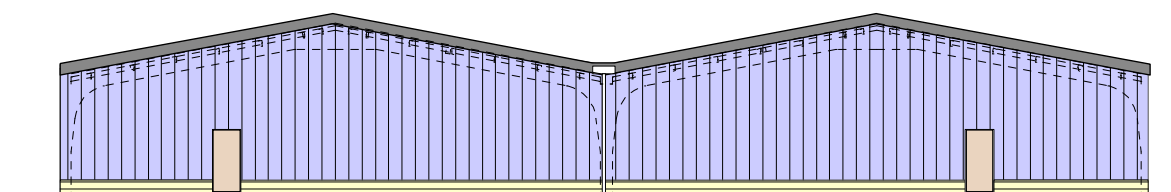


REAR ELEVATION

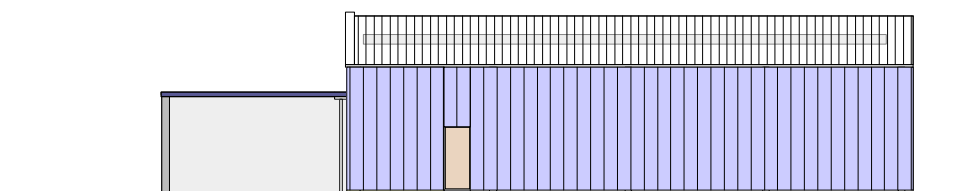

RIGHT/NORTH EAST ELEVATION

Existing Els (UNITS 3&4) 1:250 @ A3

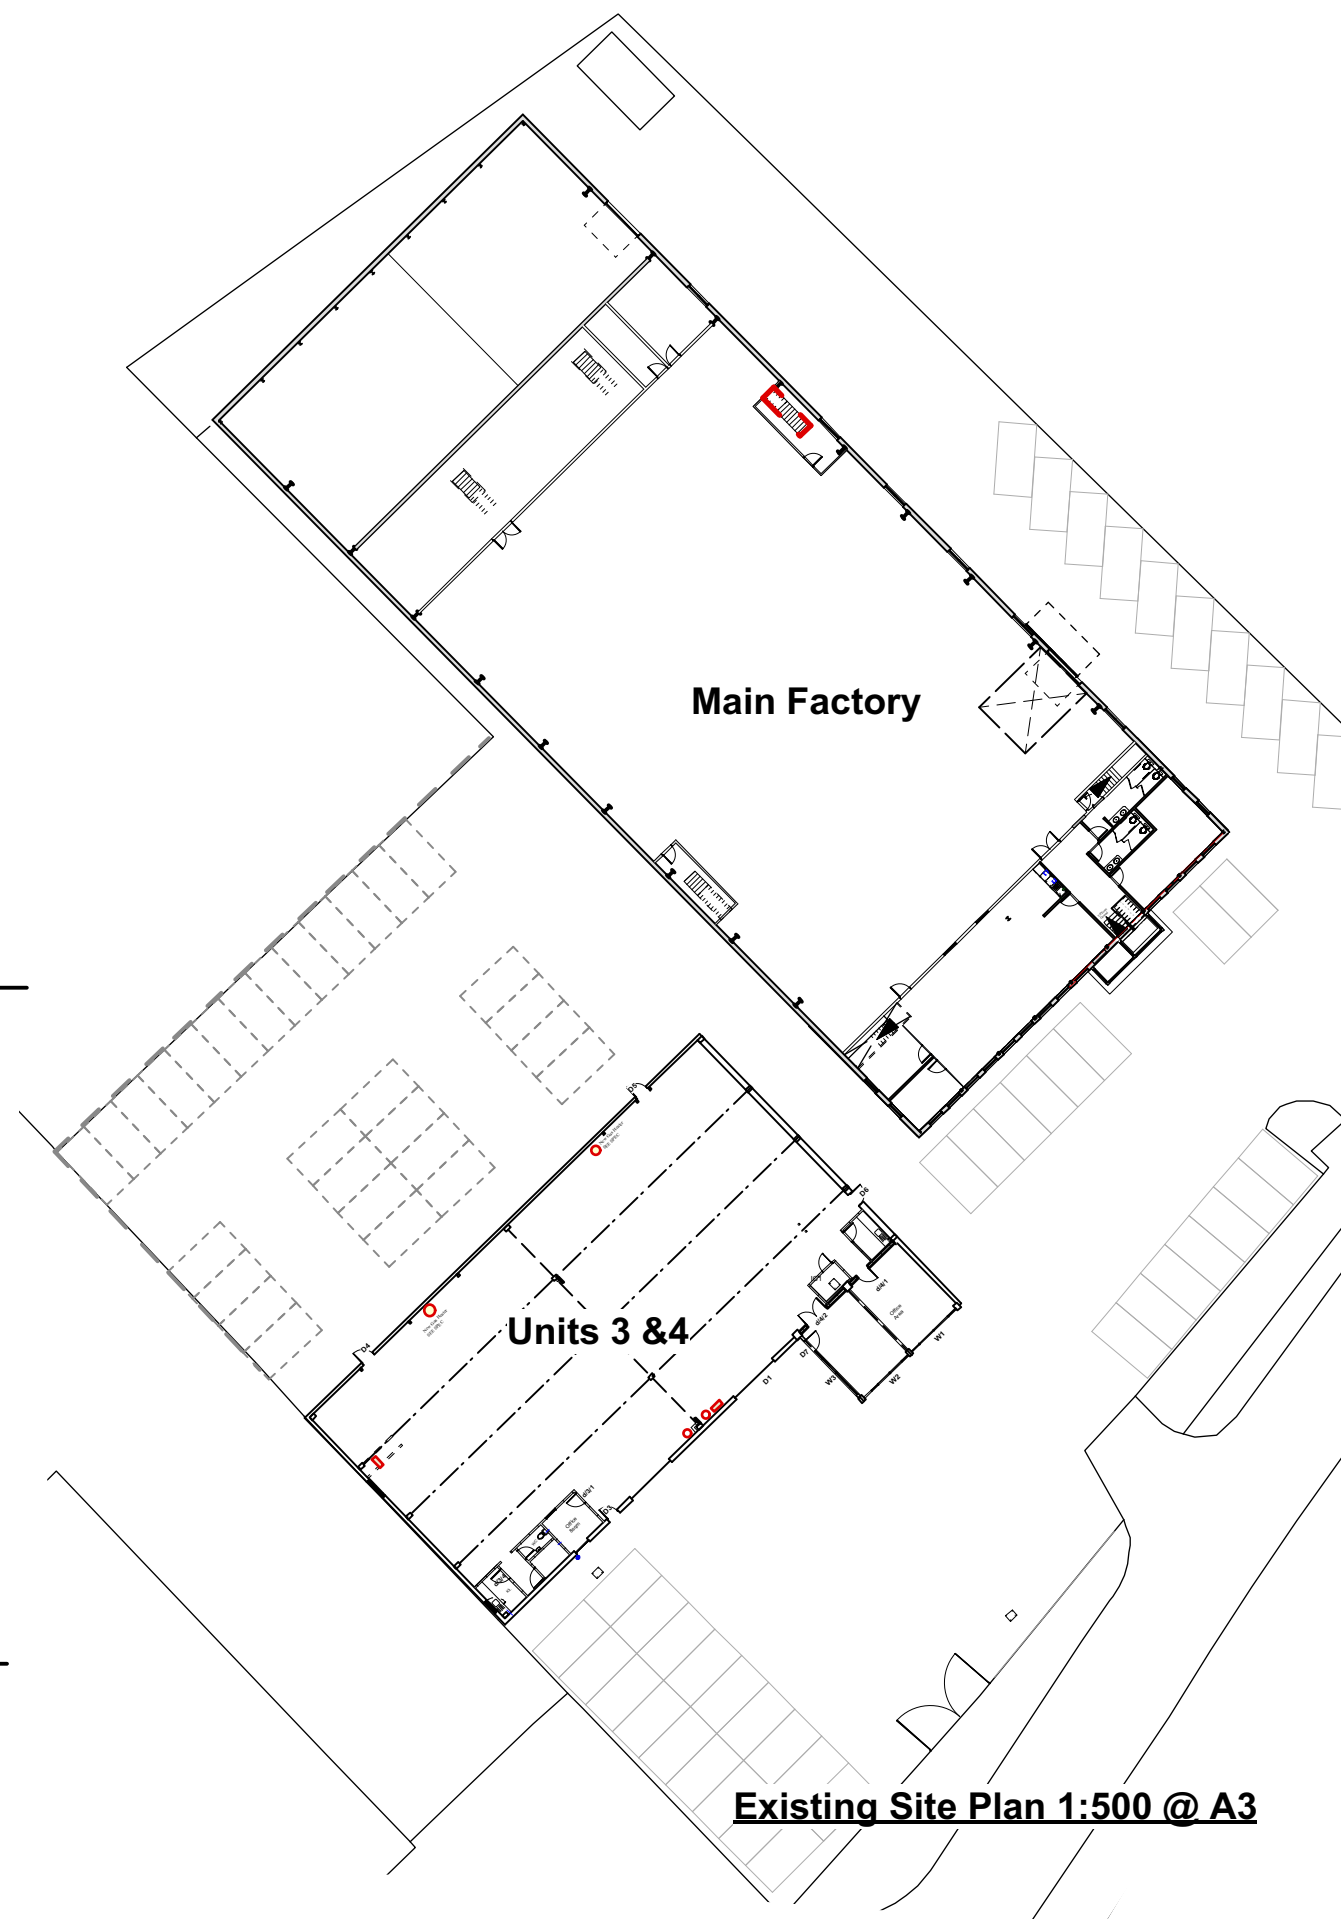

Existing Site Plan 1:500 @ A3

Notes				
Where dimensions are not given, drawings must not be scaled and.				
In the event of any dimensional conflict between Lambert Smith Hampton Drawings, the matter must be referred to Lambert Smith Hampton for clarification.				
The Contractor must also refer to any separate Thorpe Building Consultancy Ltd specification document to be read in conjunction with this drawing.				
Revisions				
THORPE BUILDING CONSULTANCY www.thorpebc.co.uk				
Client				
Cornelius Electronics				
Project				
Units 3 & 4 Cornelius Electronics Purcell Avenue Port Talbot				
Drawing				
Existing Plans and Elevations				
JobNo.		DWGNo.		
Cornelius		01		
Scale	Date	Drawn	Checked	
1:250, 1:500 & 1:1250 @ A3	Sept 2021	ABN	ST	