


Superseded

NOTES					
1 All dimensions in millimetres unless otherwise stated. 2 Do not scale off drawing. All dimensions to be checked on site.					
Rev					
	Details		Dr	Date	
 Cynogor Castle-nedd Port Talbot Council					
Cynogor Castle-nedd Port Talbot Neath Port Talbot Council Social Services, Health and Housing Housing Renewal and Adaptations Service Civic Centre Neath SA11 3QZ					
Project					
22 March Hywel Cliffrw Neath Shower Room Extension Existing & Location Plans					
Drawn	IG	Checked	Approved	Date	
Date	Sep12	Date		Date	
Scales					
1:50 or as shown					
Drawing No. DF65281/01					


THIS IS A C.A.D. PRODUCED DRAWING AND SHOULD NOT BE AMENDED BY HAND.

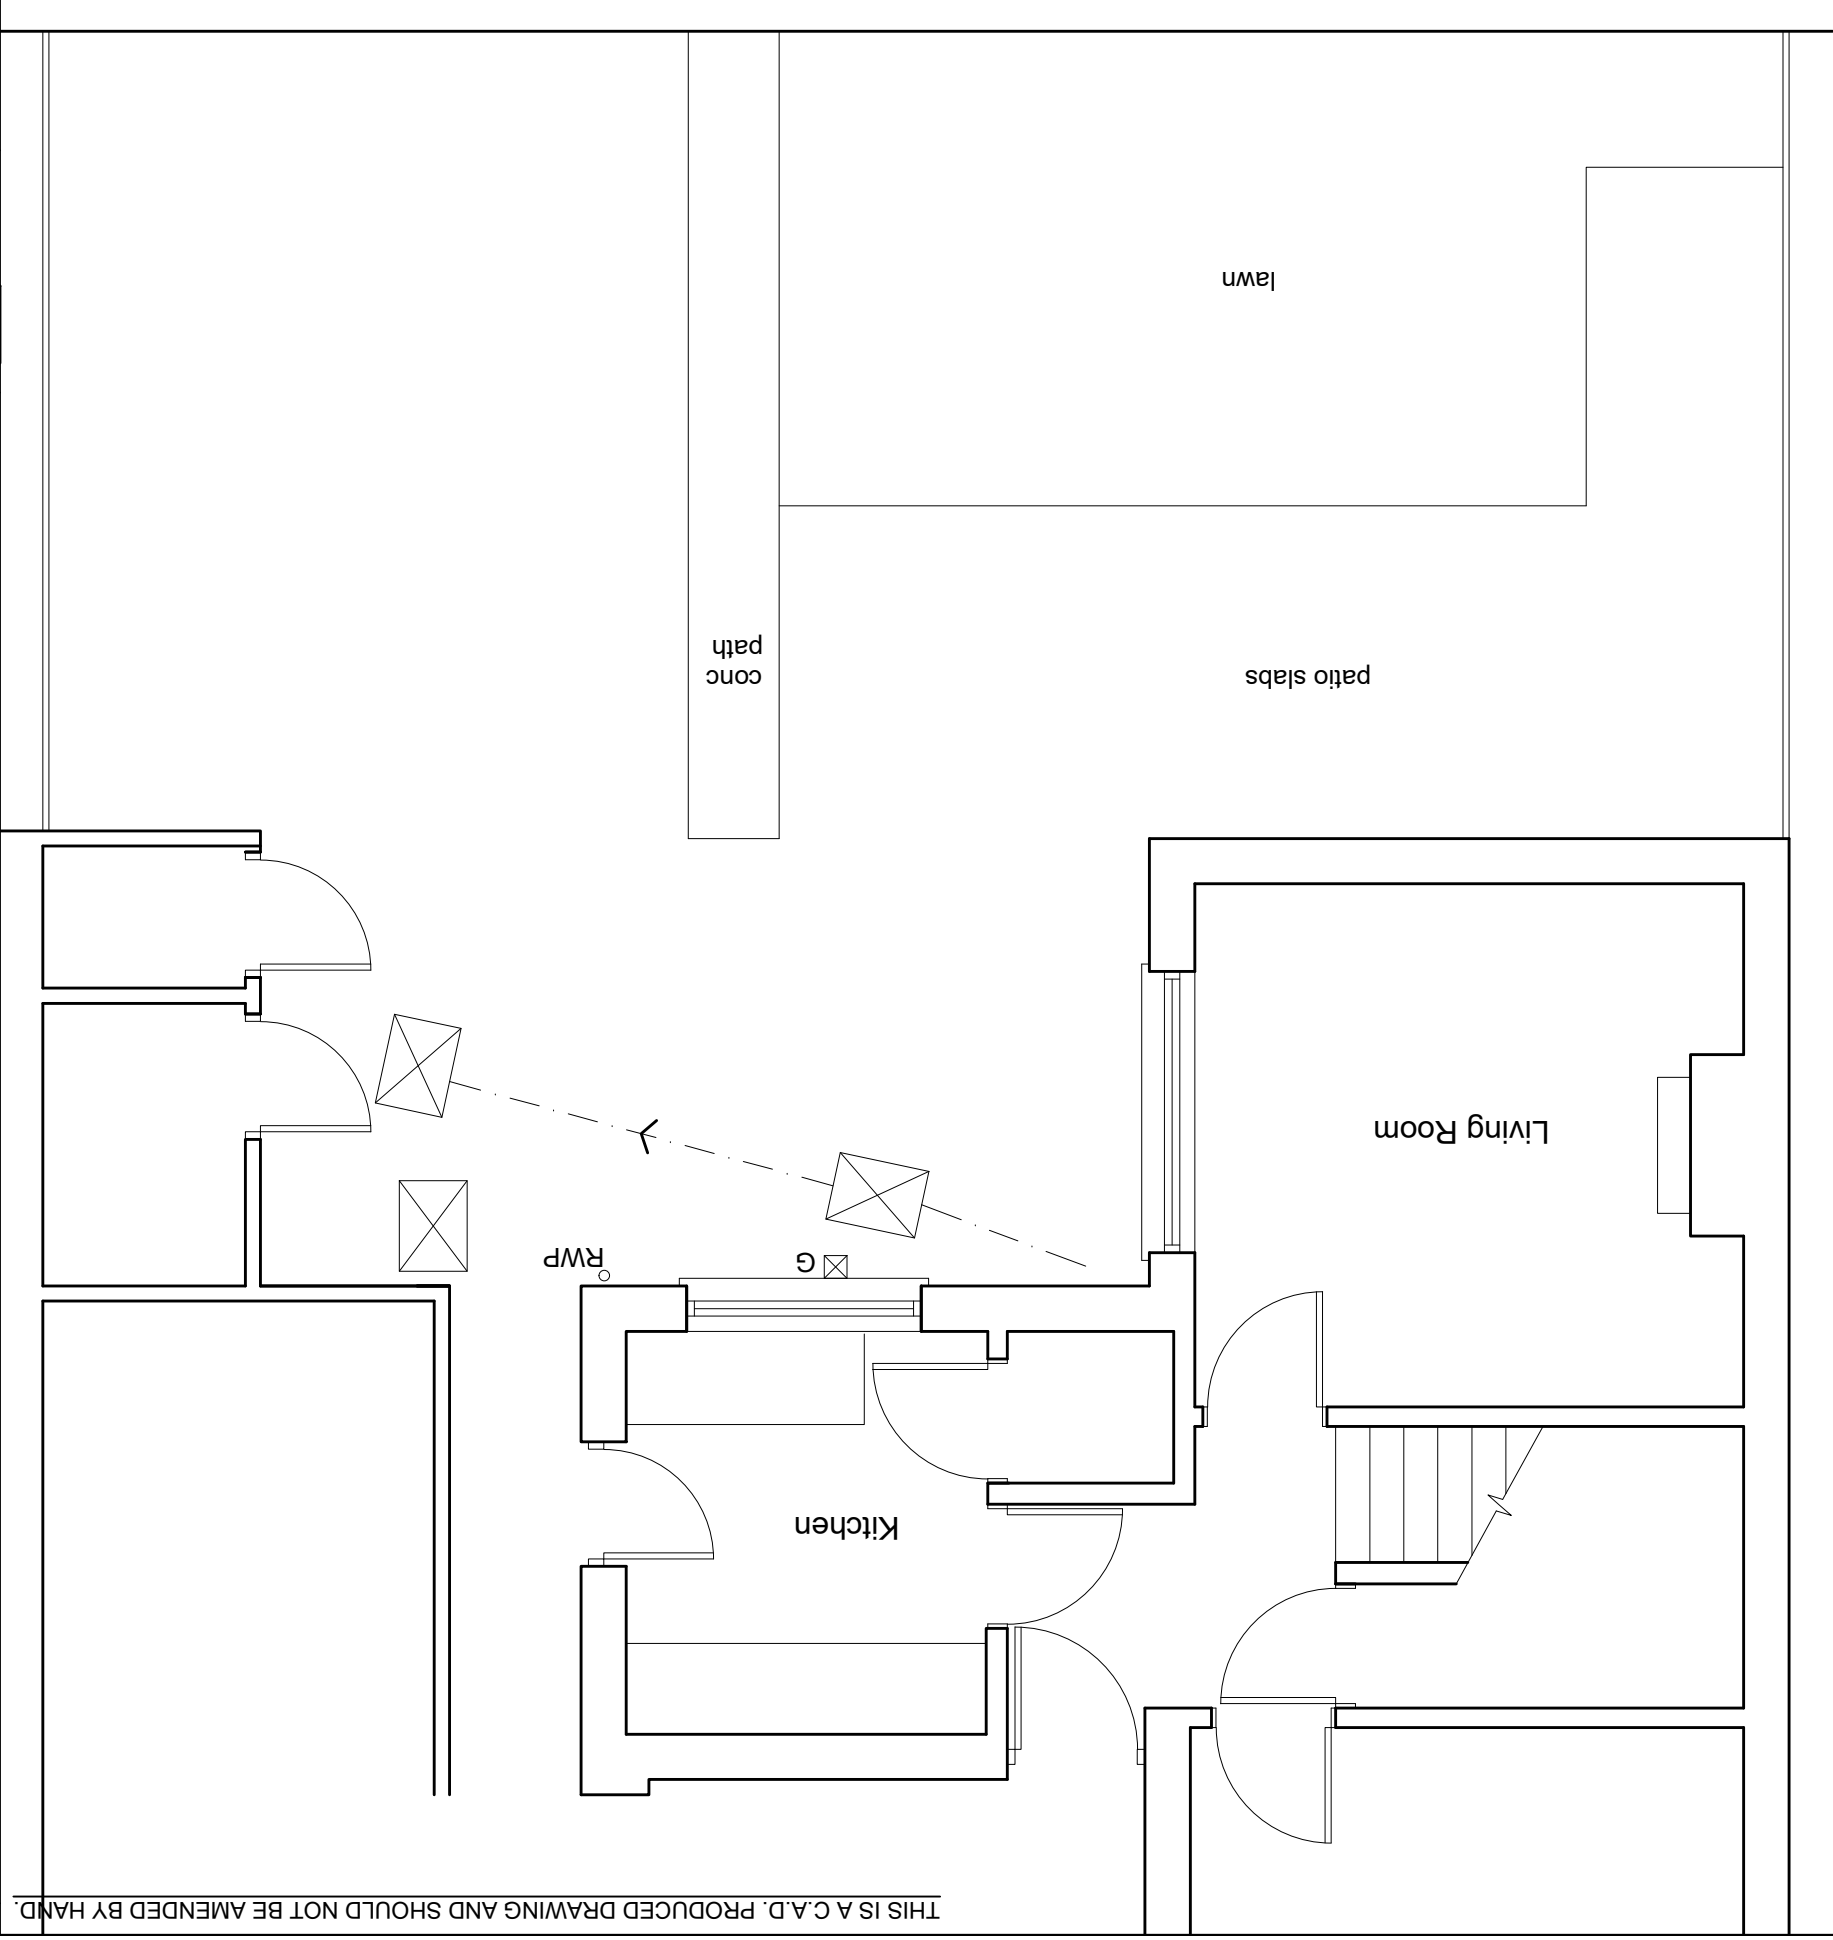

Existing Plan - 1:50



Site Location Plan - 1:1250

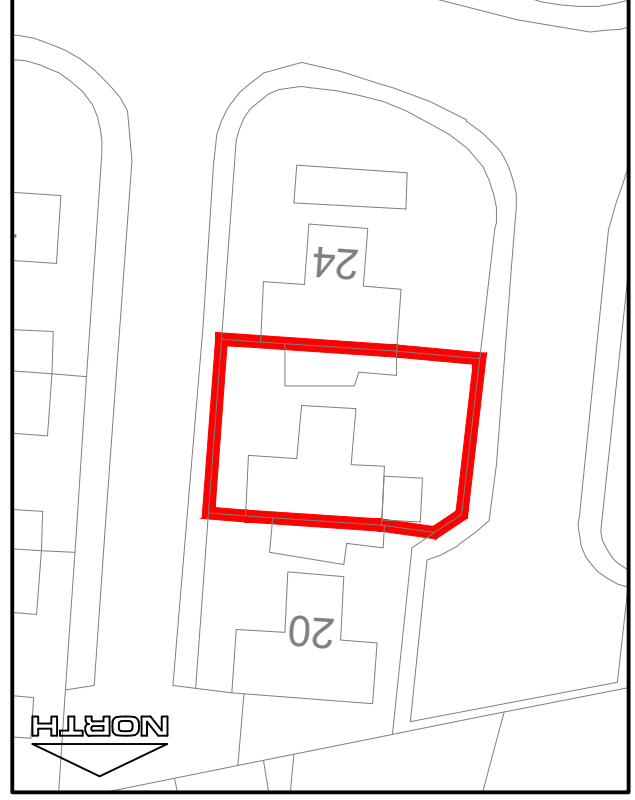

Site Plan - 1:500