


**Rear single storey extension and garden summer house
at 12 Llwyn Arian, Margam SA13 2UP**

CLIENTS COPY

CONTENTS

21/06/01	Existing Ground Floor Plan
21/06/02	Proposed Ground Floor Plan
21/06/03	Existing Front and Rear Elevations
21/06/04	Existing Side Elevations
21/06/05	Proposed Side Elevations
21/06/06	Proposed Rear Elevation
21/06/07	Proposed section
21/06/08	Proposed Section
21/06/09	Summerhouse Elevations
21/06-10	Summerhouse plan & Section
21/06/11	Site and Block Plans
21/06/12	Specification

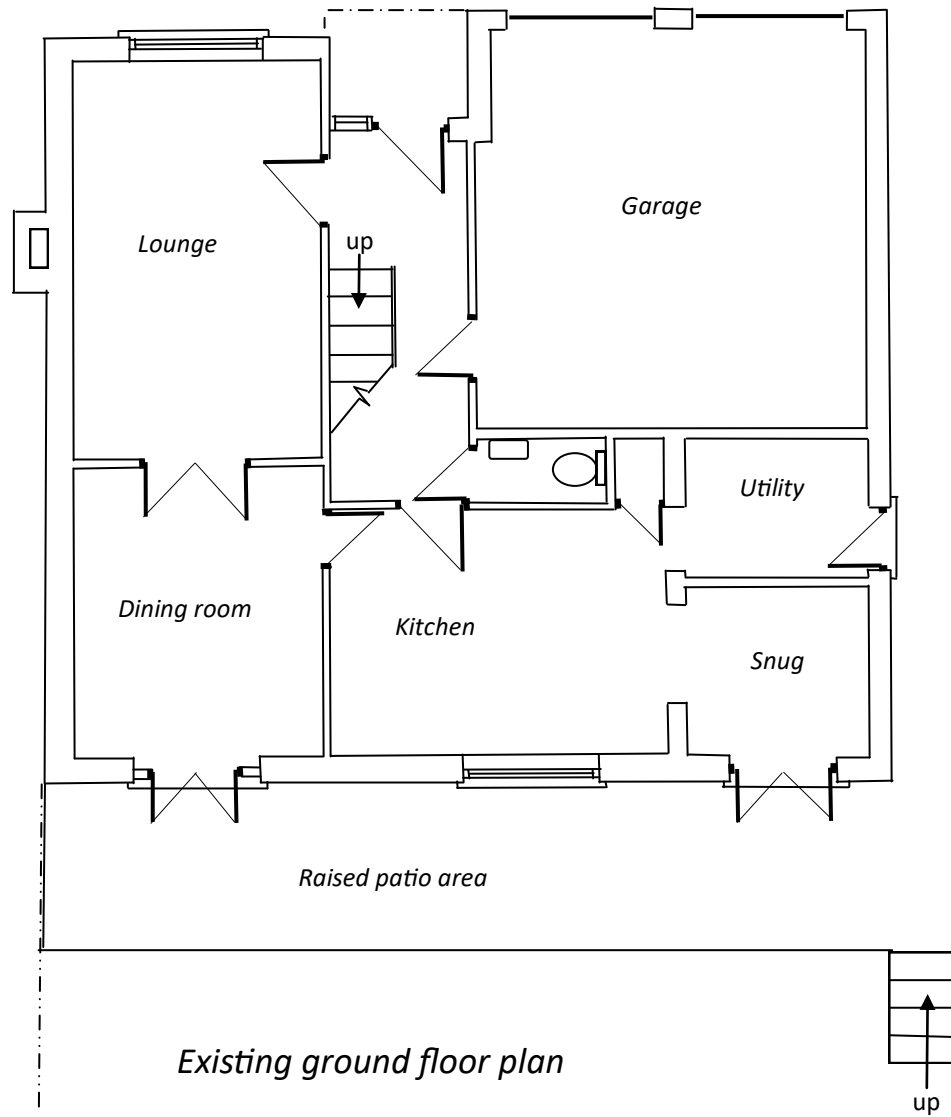


Rear single storey extension

At 12 Llwyn Arian, Margam

SA13 2UP

Scale 1 : 100

Drawing No. 21/06/01

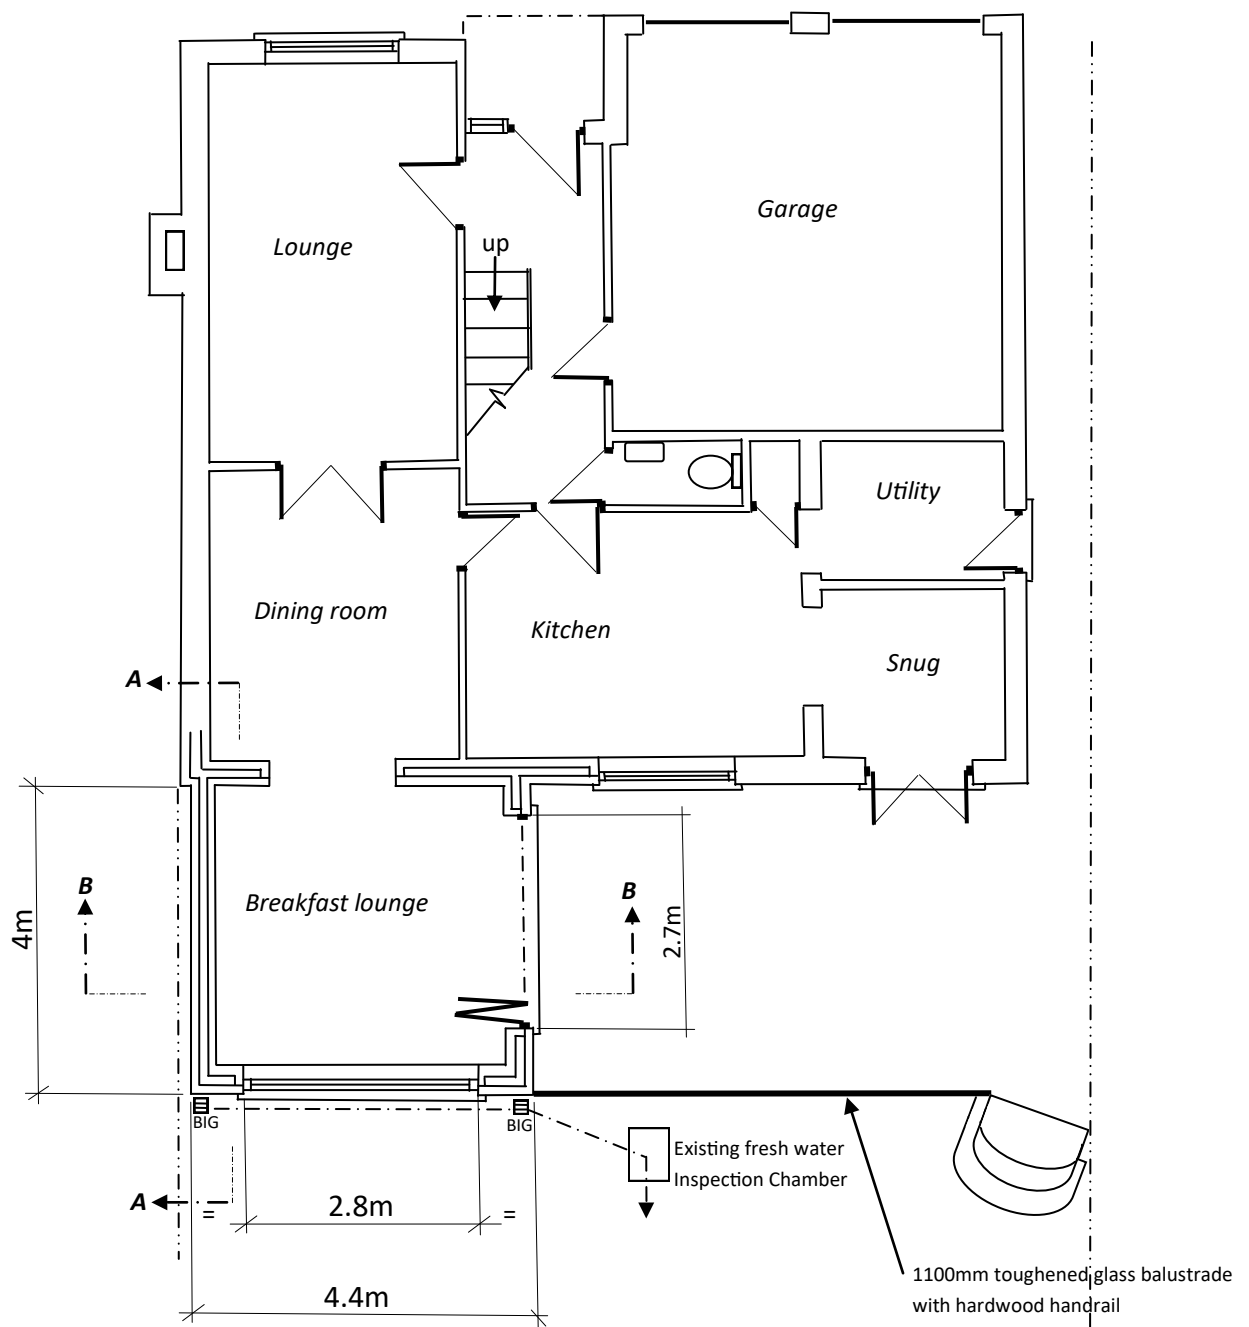

Proposed Ground Floor Plan


Rear single storey extension

At 12 Llwyn Arian, Margam

SA13 2UP

Scale 1 : 100

Drawing No. 21/06/02

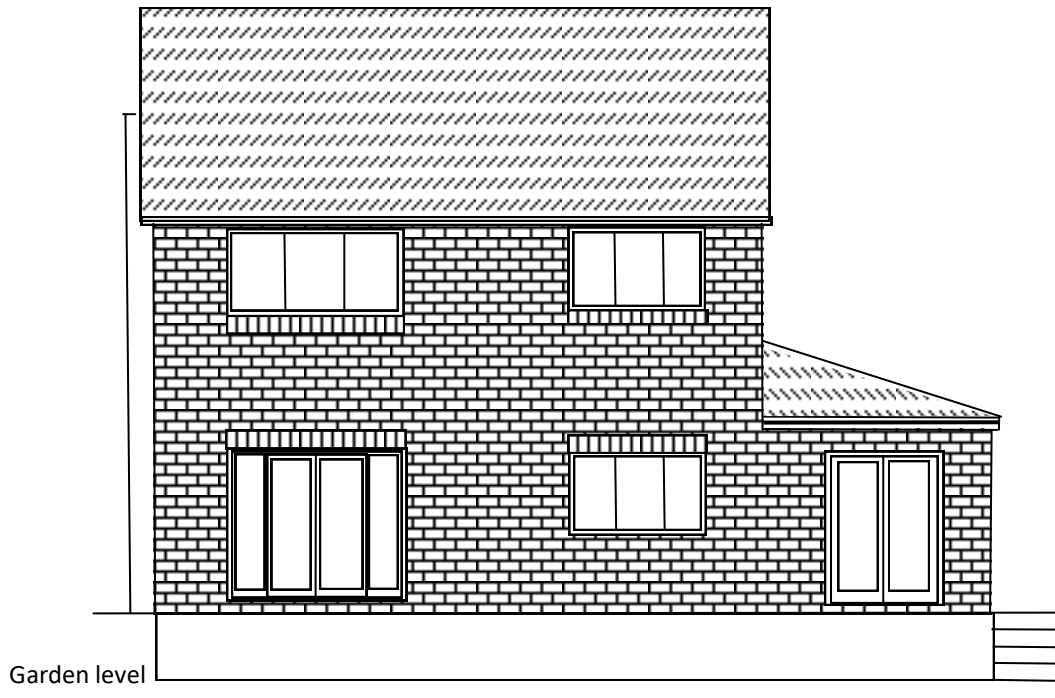

Existing Rear Elevation



Existing Front Elevation

Rear single storey extension

At 12 Llwyn Arian, Margam


SA13 2UP

Scale 1 : 100

Drawing No. 21/06/03a



Existing Side Elevation

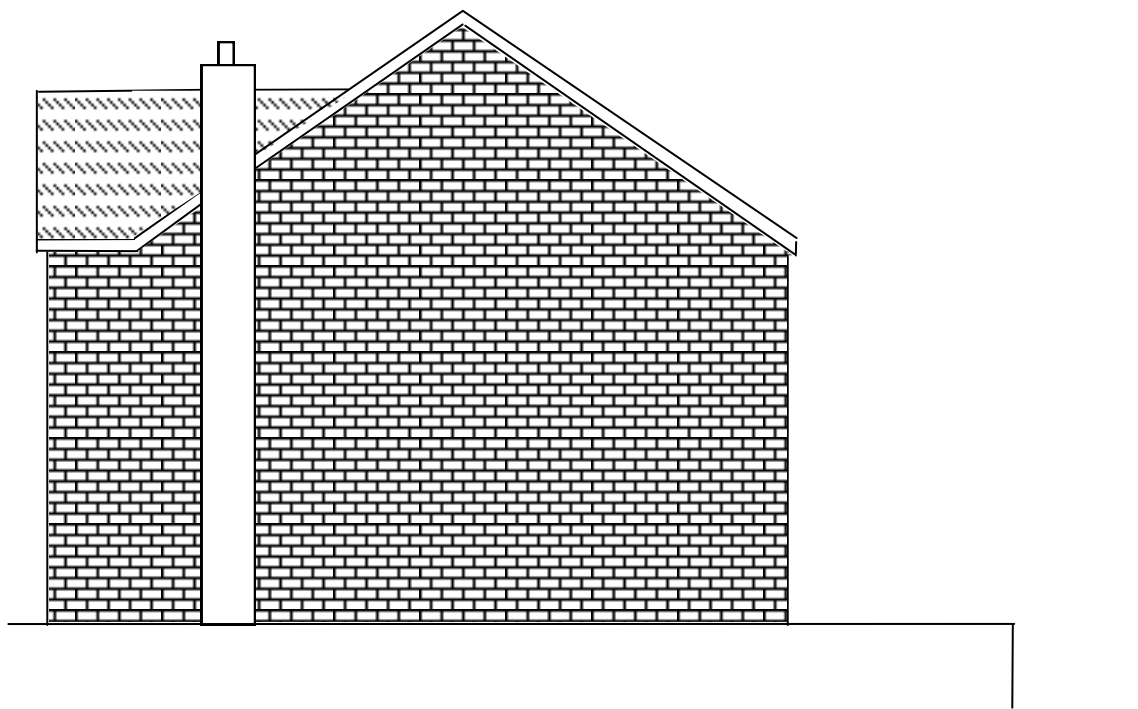

Existing Side Elevation


Rear single storey extension

At 12 Llwyn Arian, Margam


SA13 2UP

Scale 1 : 100

Drawing No. 21/06/04

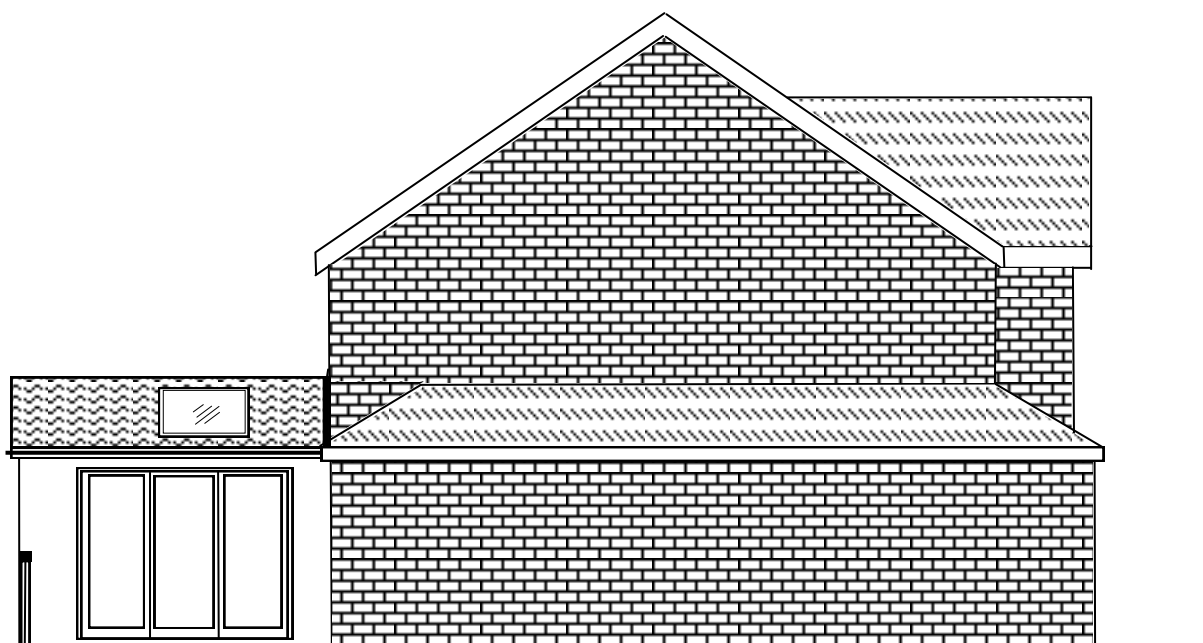

Proposed Side Elevation

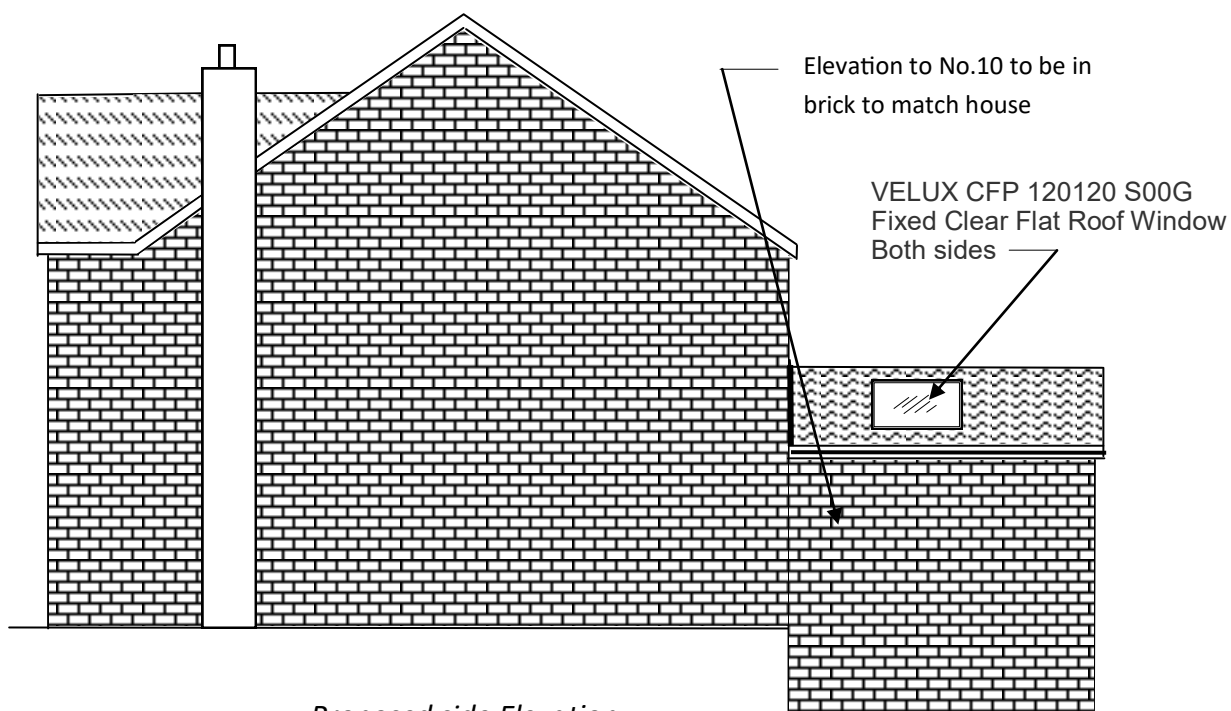

Proposed side Elevation

Rear single storey extension

At 12 Llwyn Arian, Margam

SA13 2UP

Scale 1 : 100

Drawing No. 21/06/05



Proposed Rear Elevation


Rear single storey extension

At 12 Llwyn Arian, Margam

SA13 2UP

Scale 1 : 100

Drawing No. 21/06/06

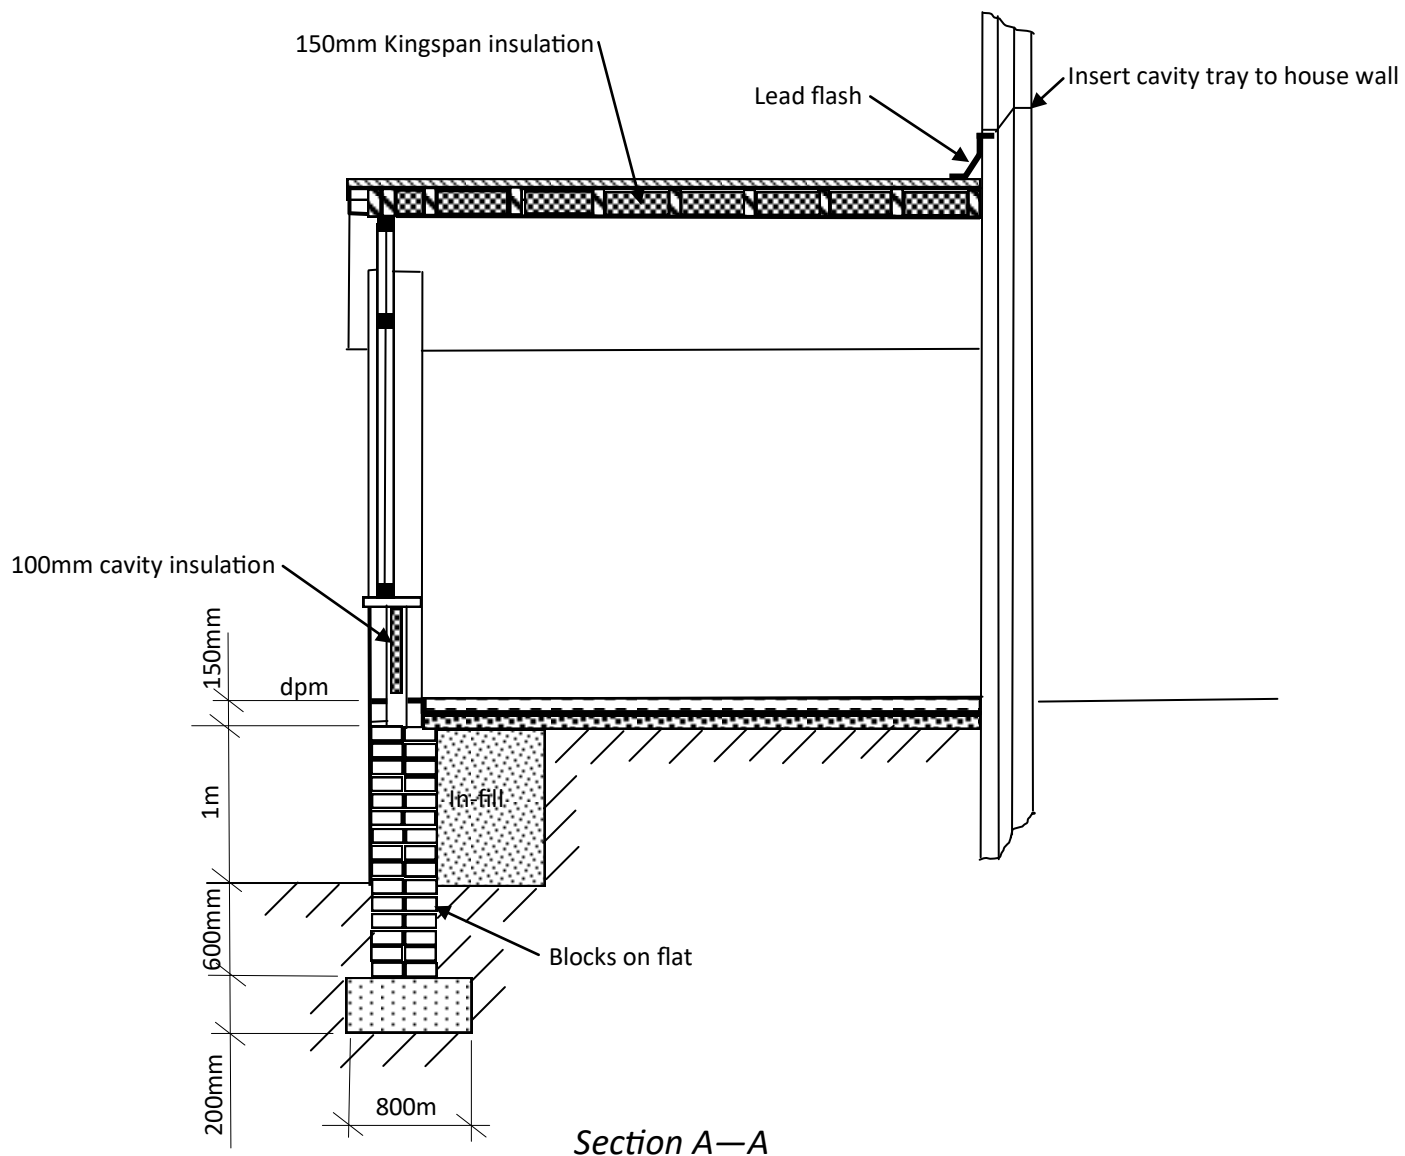


Rear single storey extension

At 12 Llwyn Arian, Margam

SA13 2UP

Scale 1 : 50

Drawing No. 21/06/07

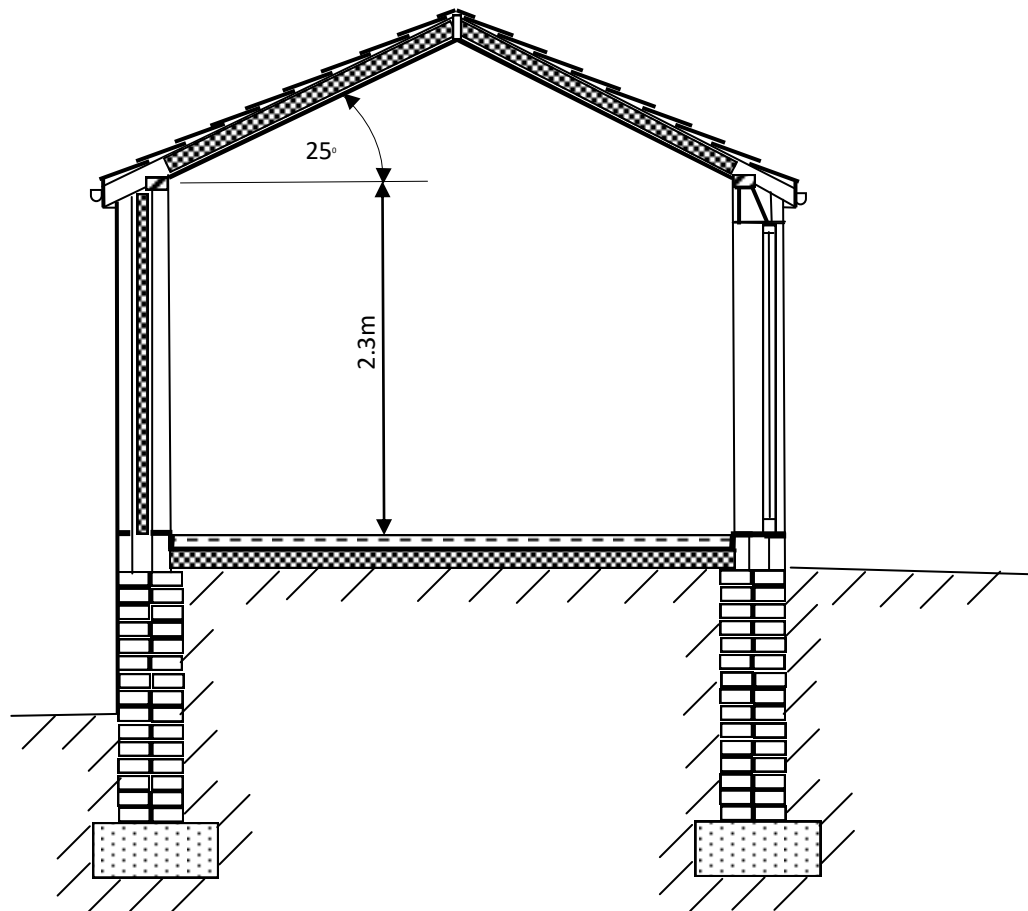

Section B—B


Rear single storey extension

At 12 Llwyn Arian, Margam


SA13 2UP

Scale 1 : 50


Drawing No. 21/06/08

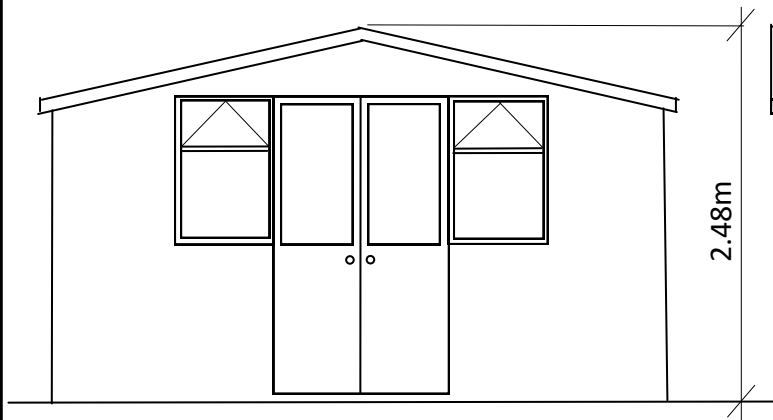

Front Elevation

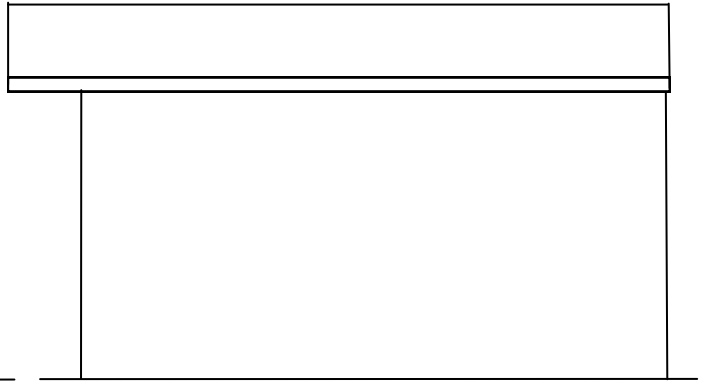

Side Elevation

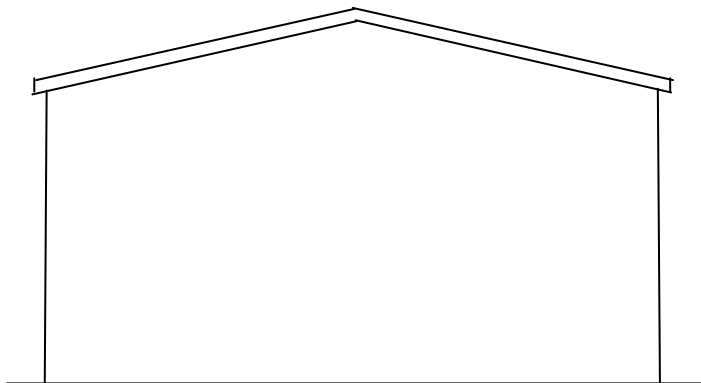

Rear Elevation



Side Elevation



Proposed Summerhouse Elevations

At 12 Llwyn Arian, Margam

SA13 2UP

Scale 1 : 50

Drawing No. 21/06/09a

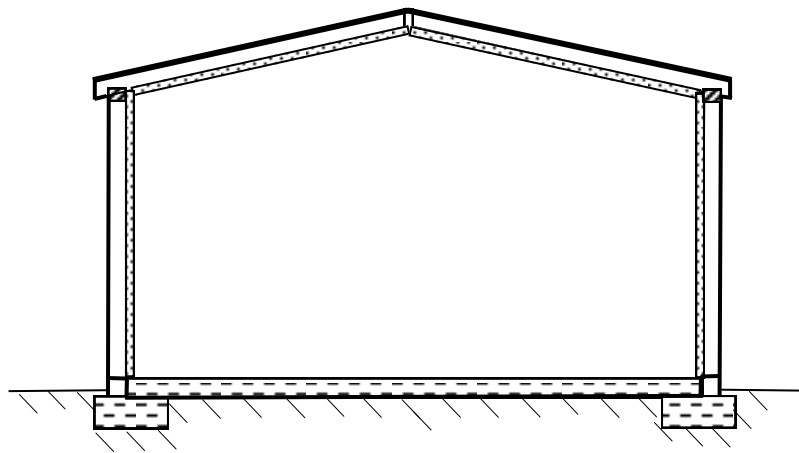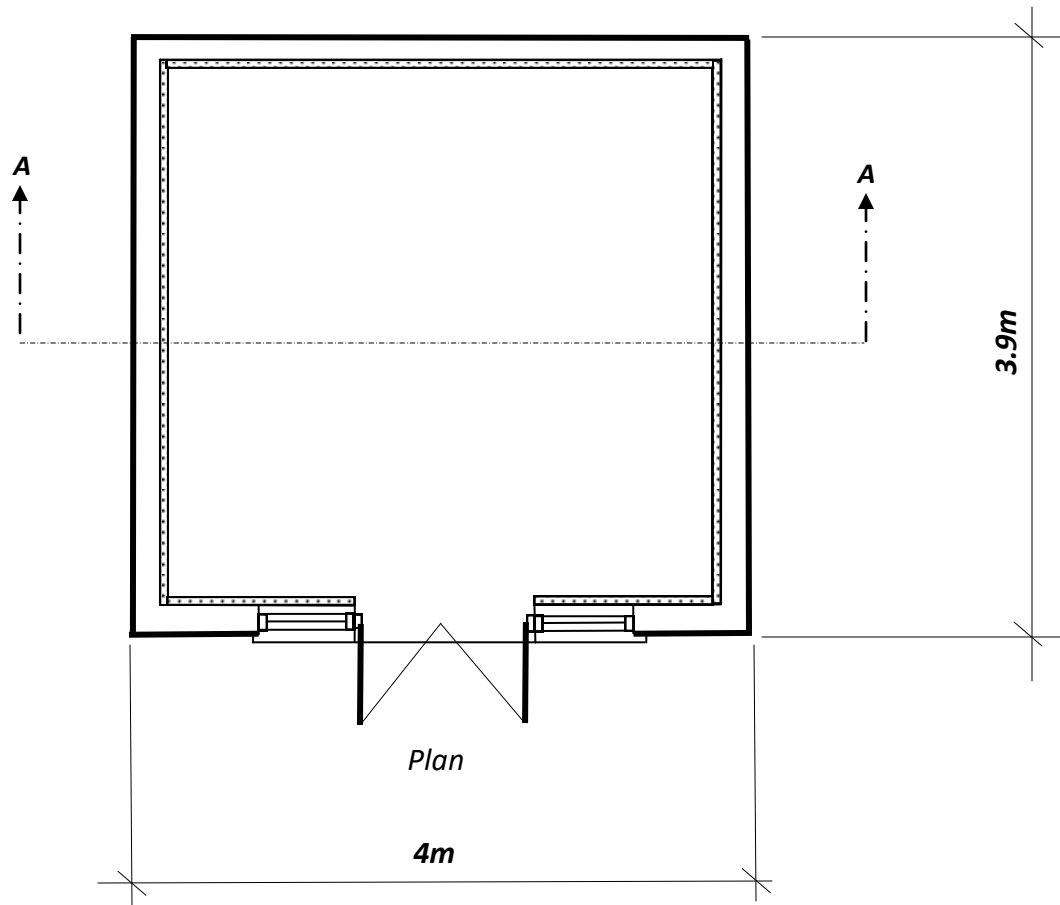

Section A - A

Proposed Summerhouse— Plan / Section

At 12 Llwyn Arian, Margam

SA13 2UP

Scale 1 : 50

Drawing No. 21/06/10