


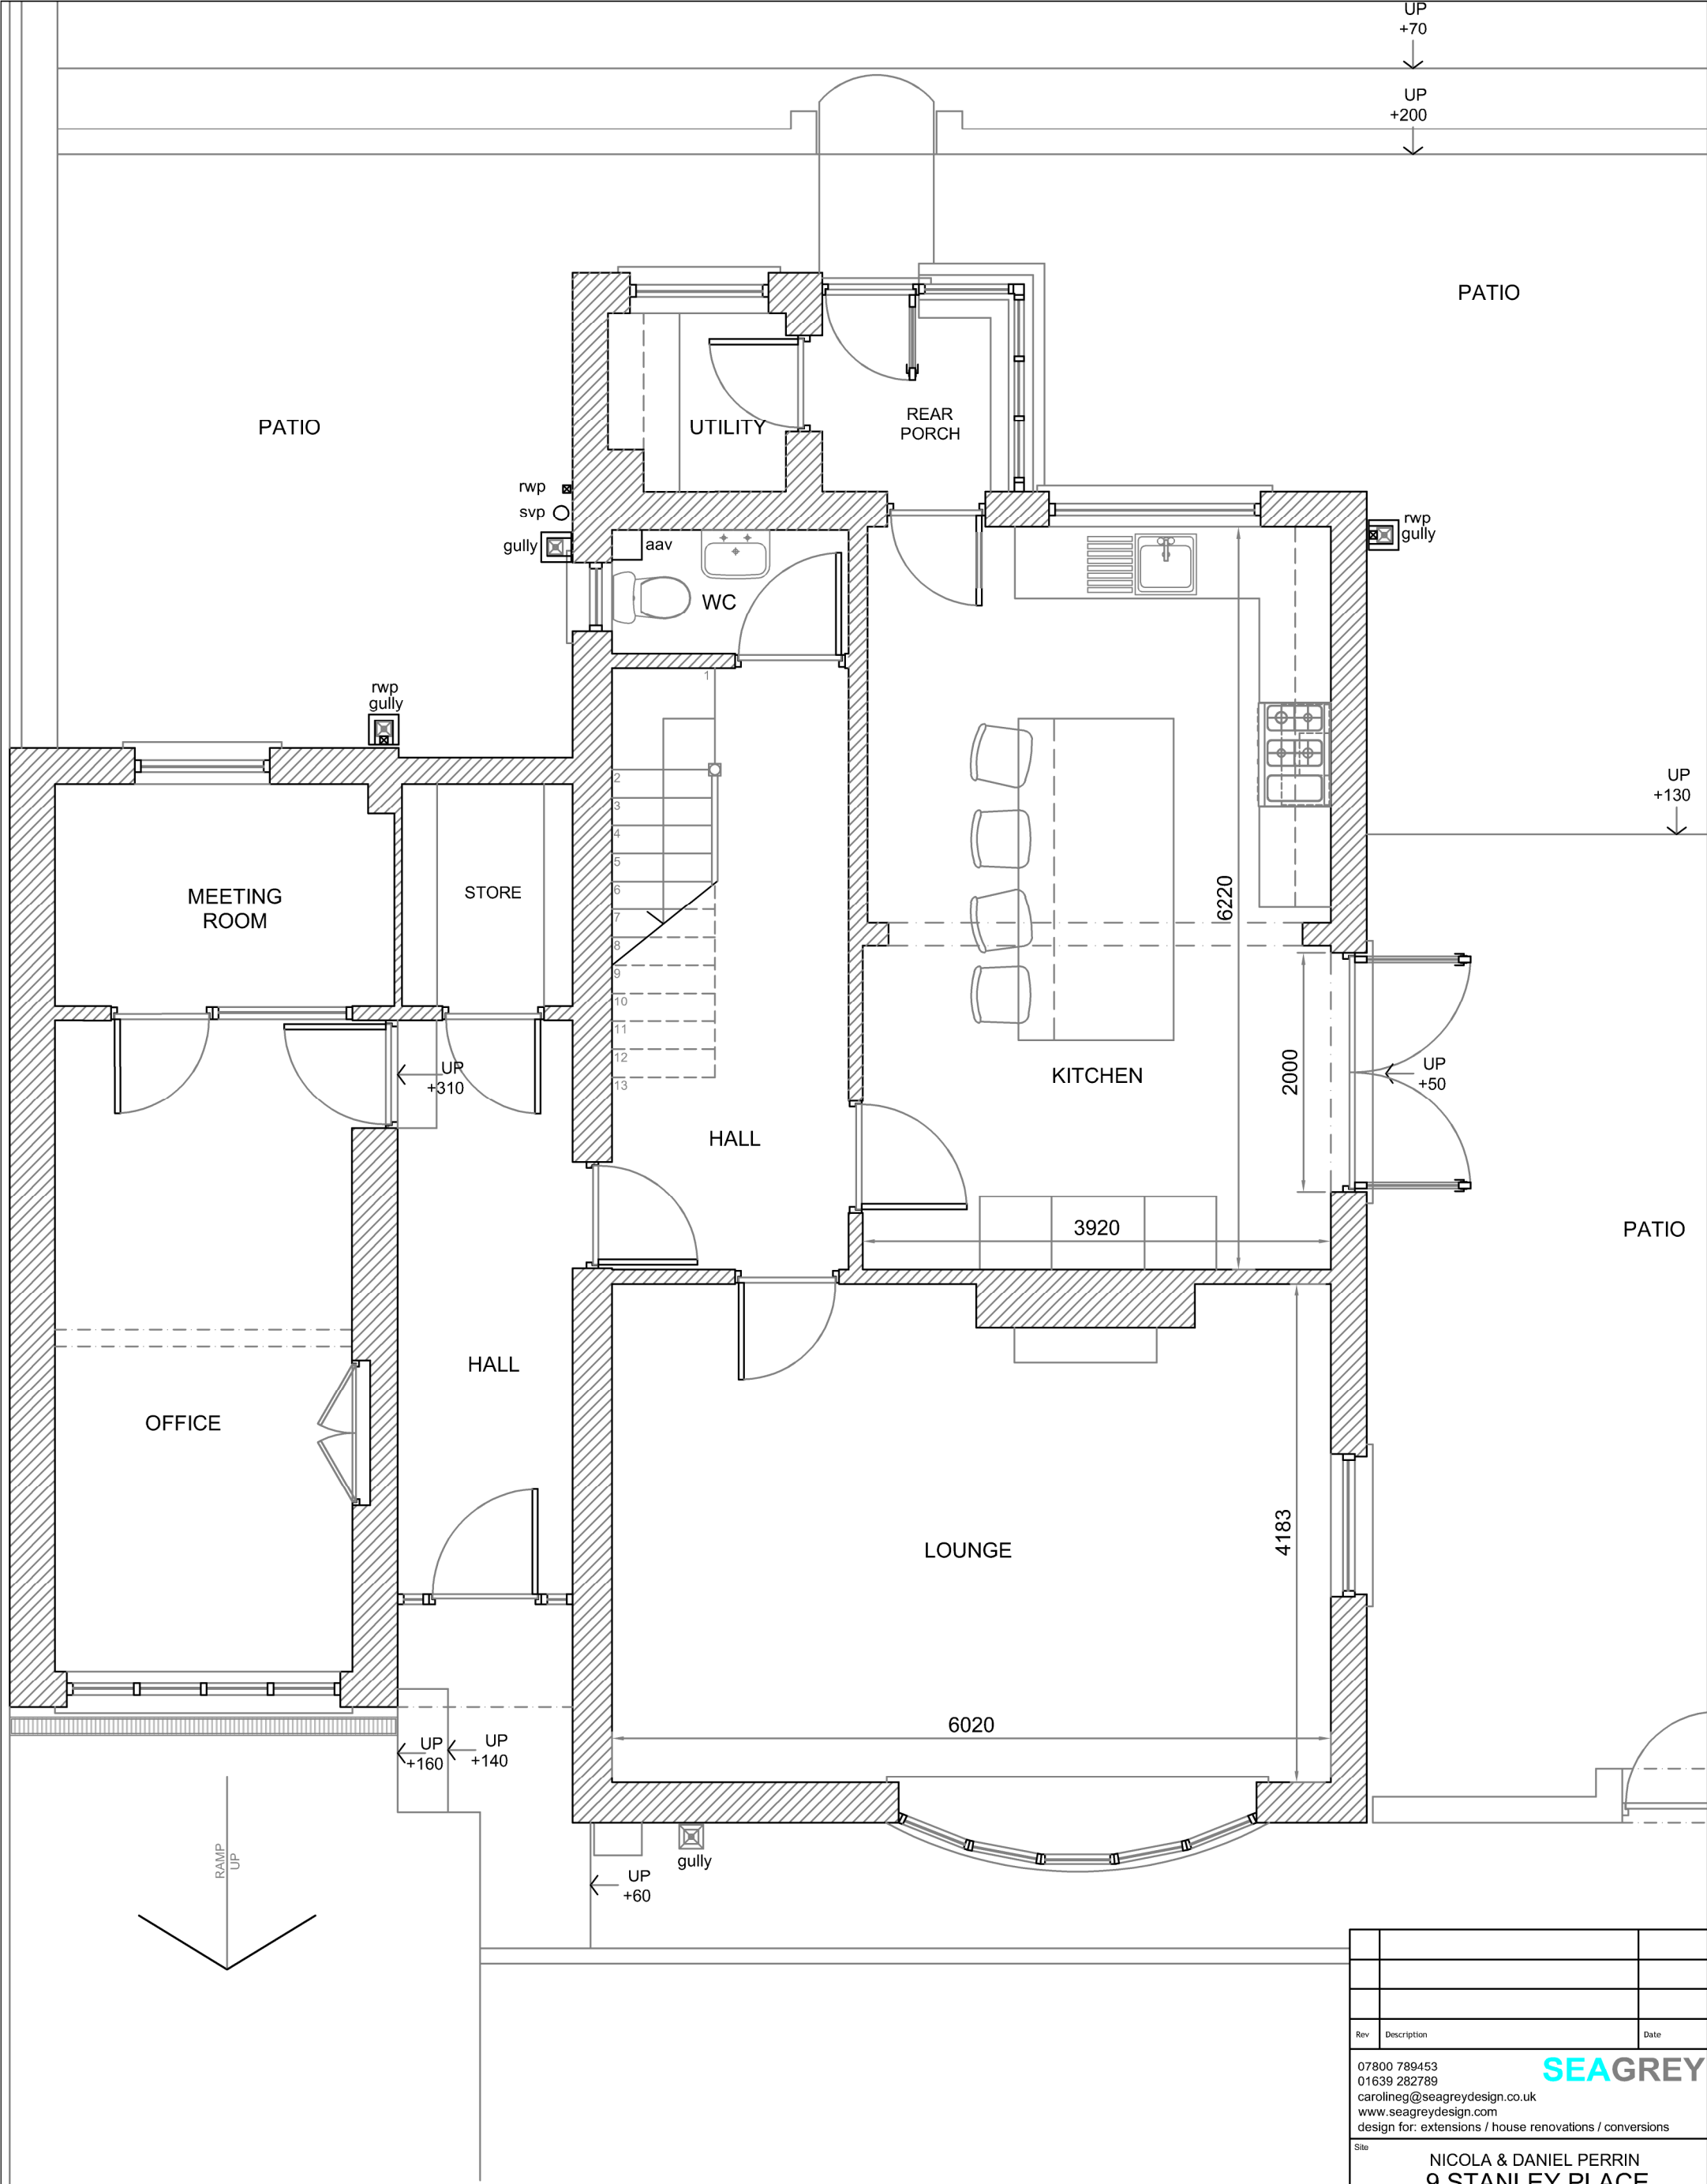

EXISTING GROUND FLOOR PLAN

Rev	Description	Date
07800 789453 01639 282789 carolineg@seagreydesign.co.uk www.seagreydesign.com design for: extensions / house renovations / conversions		
Site NICOLA & DANIEL PERRIN 9 STANLEY PLACE CADOXTON, NEATH SA10 8BE		
Dwg Title EXISTING BUILDING GROUND FLOOR PLAN GENERAL ARRANGEMENT		
Drawn By: CLG		Date: 10/09/2021
Scale: 1:50 @ A3L		Dwg No: 21-374P/101
REV		