


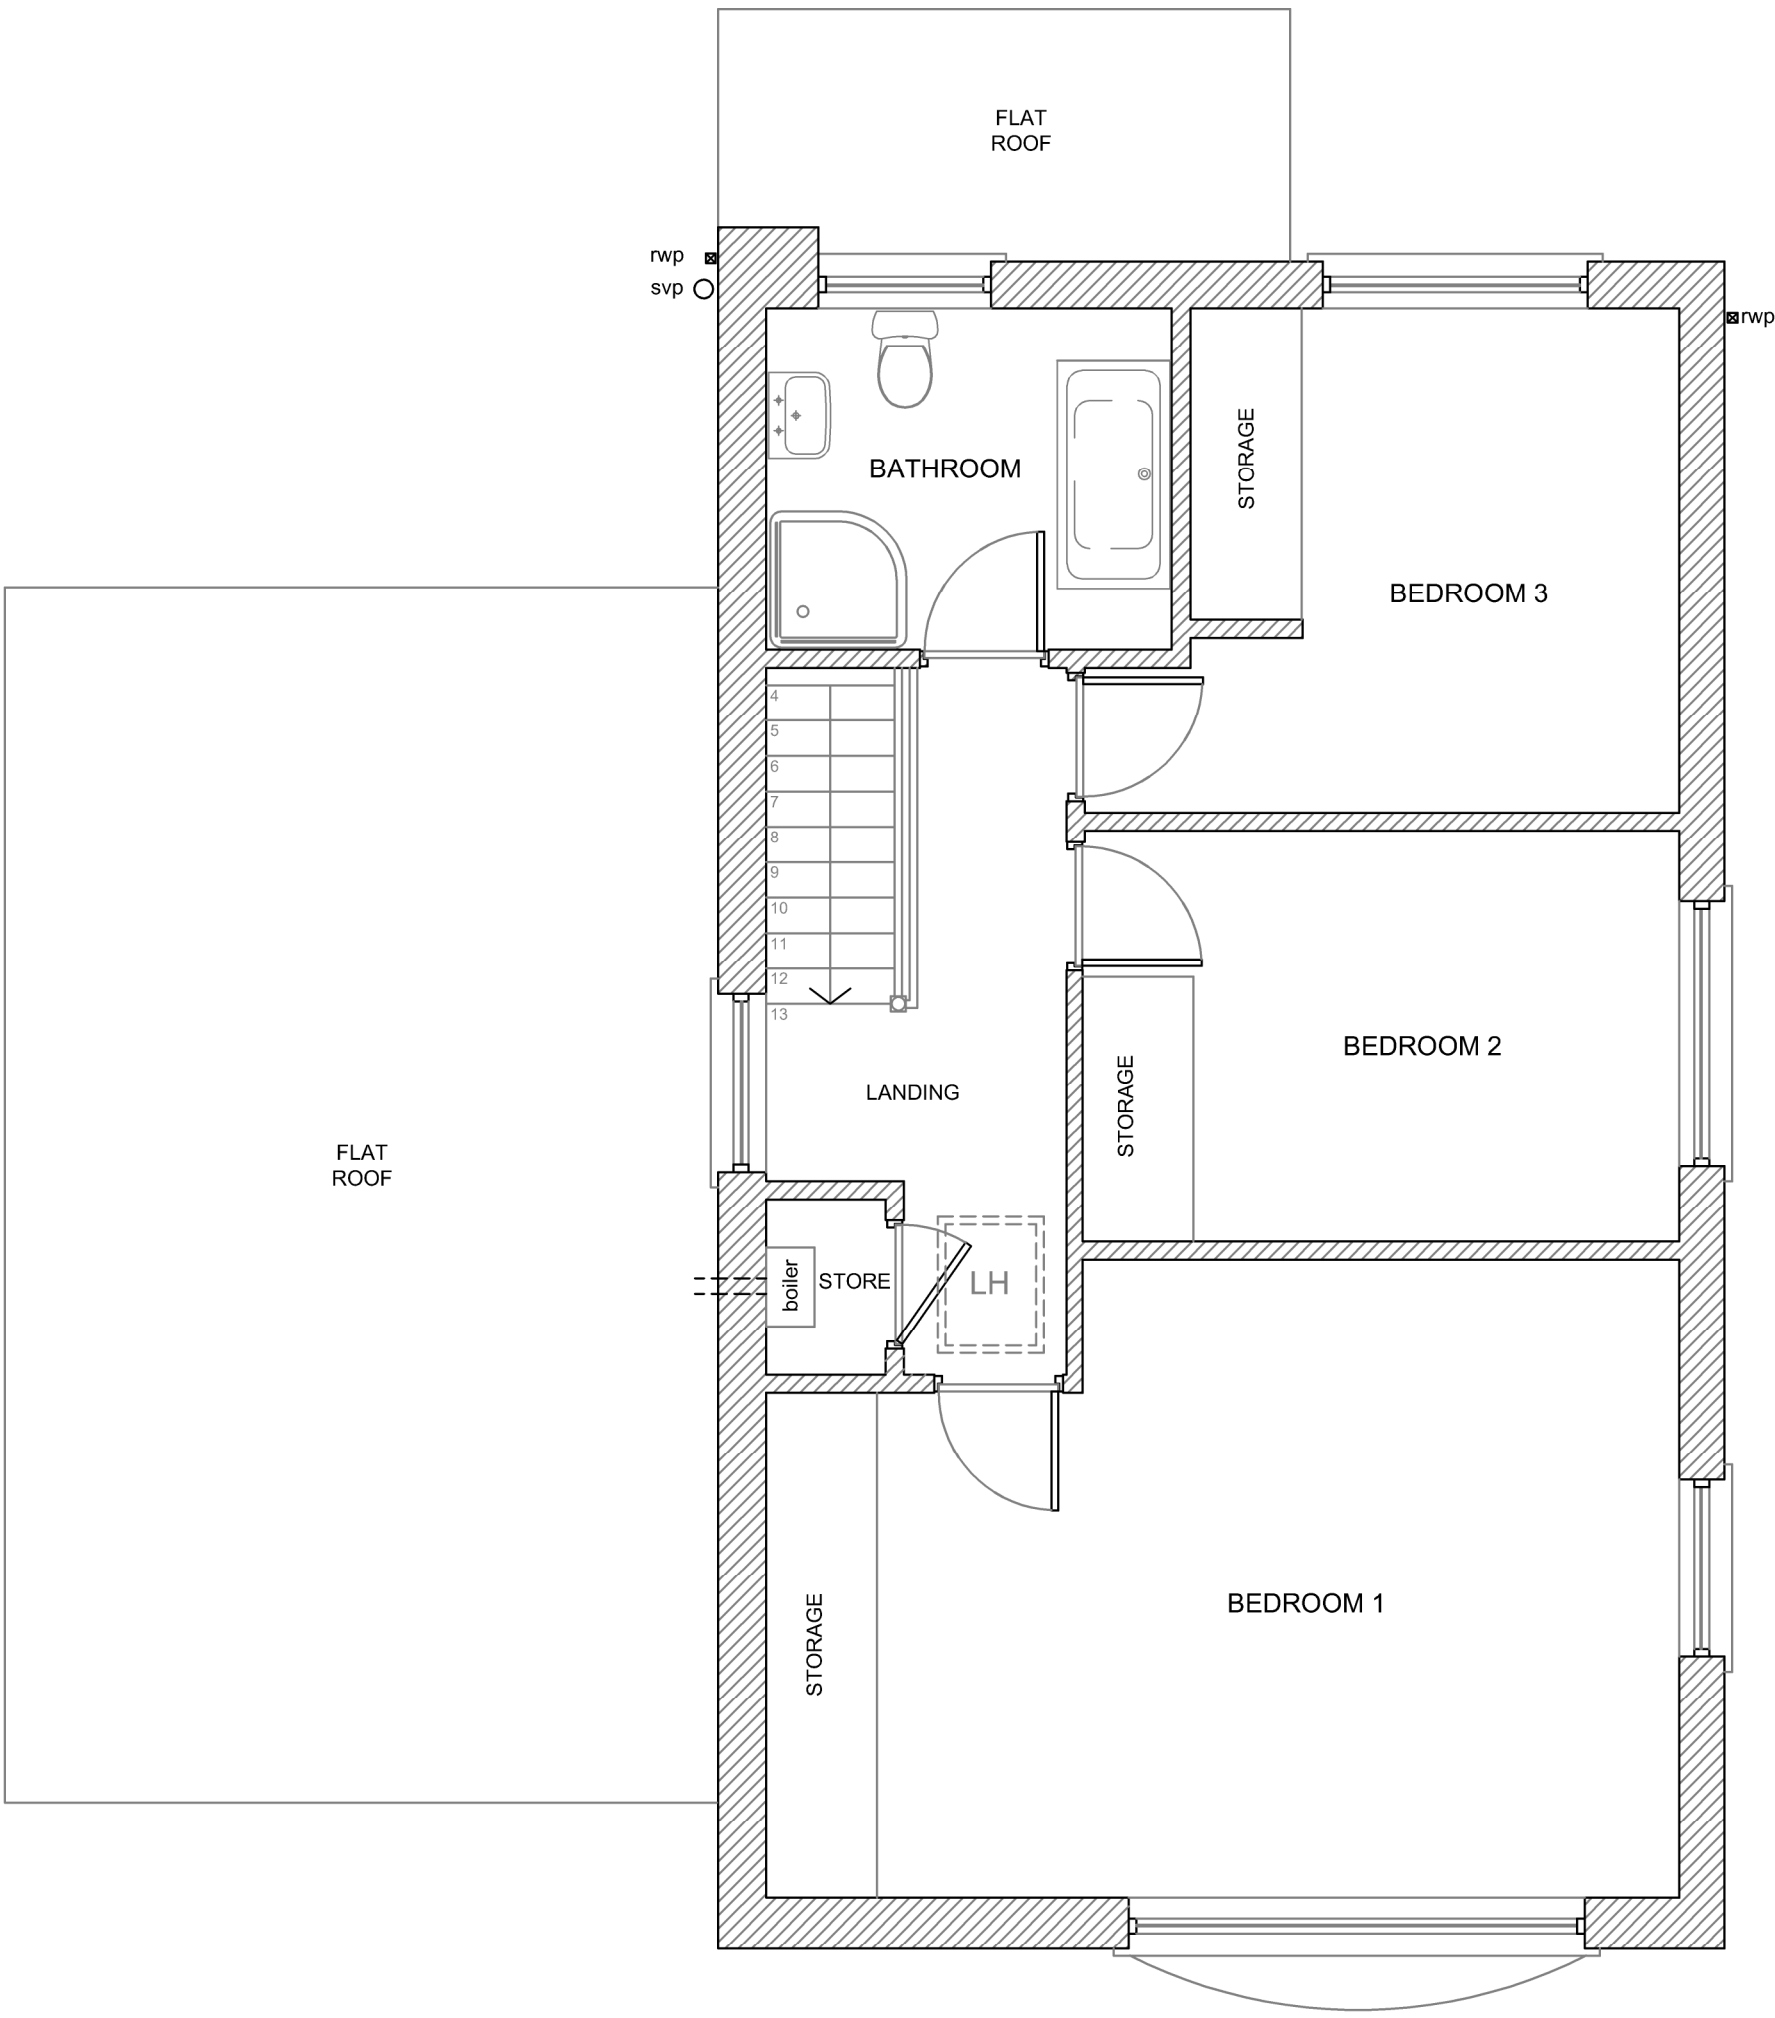

EXISTING FIRST FLOOR PLAN

|   |             |                        |
|---|-------------|------------------------|
|   |             |                        |
|   |             |                        |
|   |             |                        |
| Rev   | Description | Date                   |
| 07800 789453<br>01639 282789<br>carolineg@seagreydesign.co.uk<br>www.seagreydesign.com<br>design for: extensions / house renovations / conversions |             |                        |
| Site<br>NICOLA & DANIEL PERRIN<br>9 STANLEY PLACE<br>CADOXTON, NEATH SA10 8BE                                                                      |             |                        |
| Dwg Title<br>EXISTING BUILDING<br>FIRST FLOOR PLAN<br>GENERAL ARRANGEMENT                                                                          |             |                        |
| Drawn By:<br>CLG   |             | Date:<br>10/09/2021    |
| Scale:<br>1:50 @ A3L   |             | Dwg No:<br>21-374P/102 |
| REV   |             |                        |