



Superseded


Project Address Drawing No. DFG

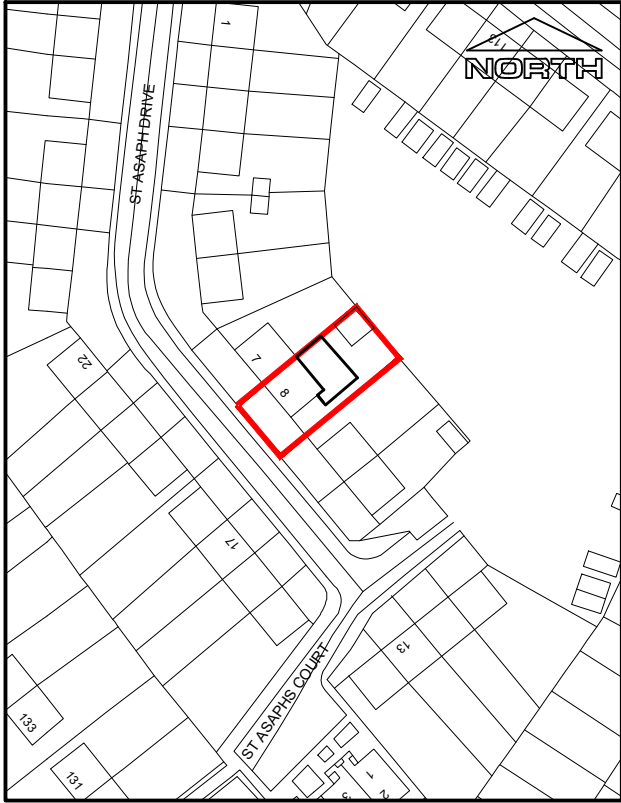

Site Location Plan - 1:1250

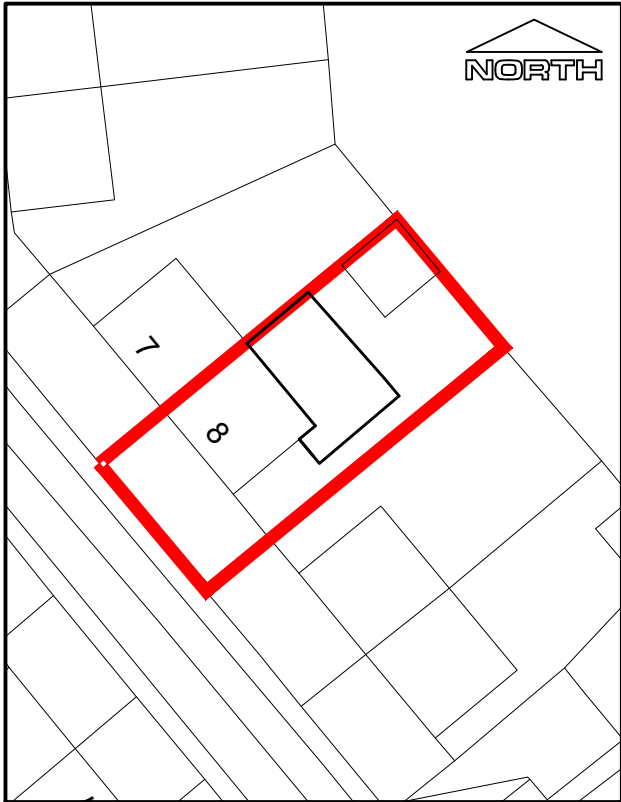

Site Plan - 1:500

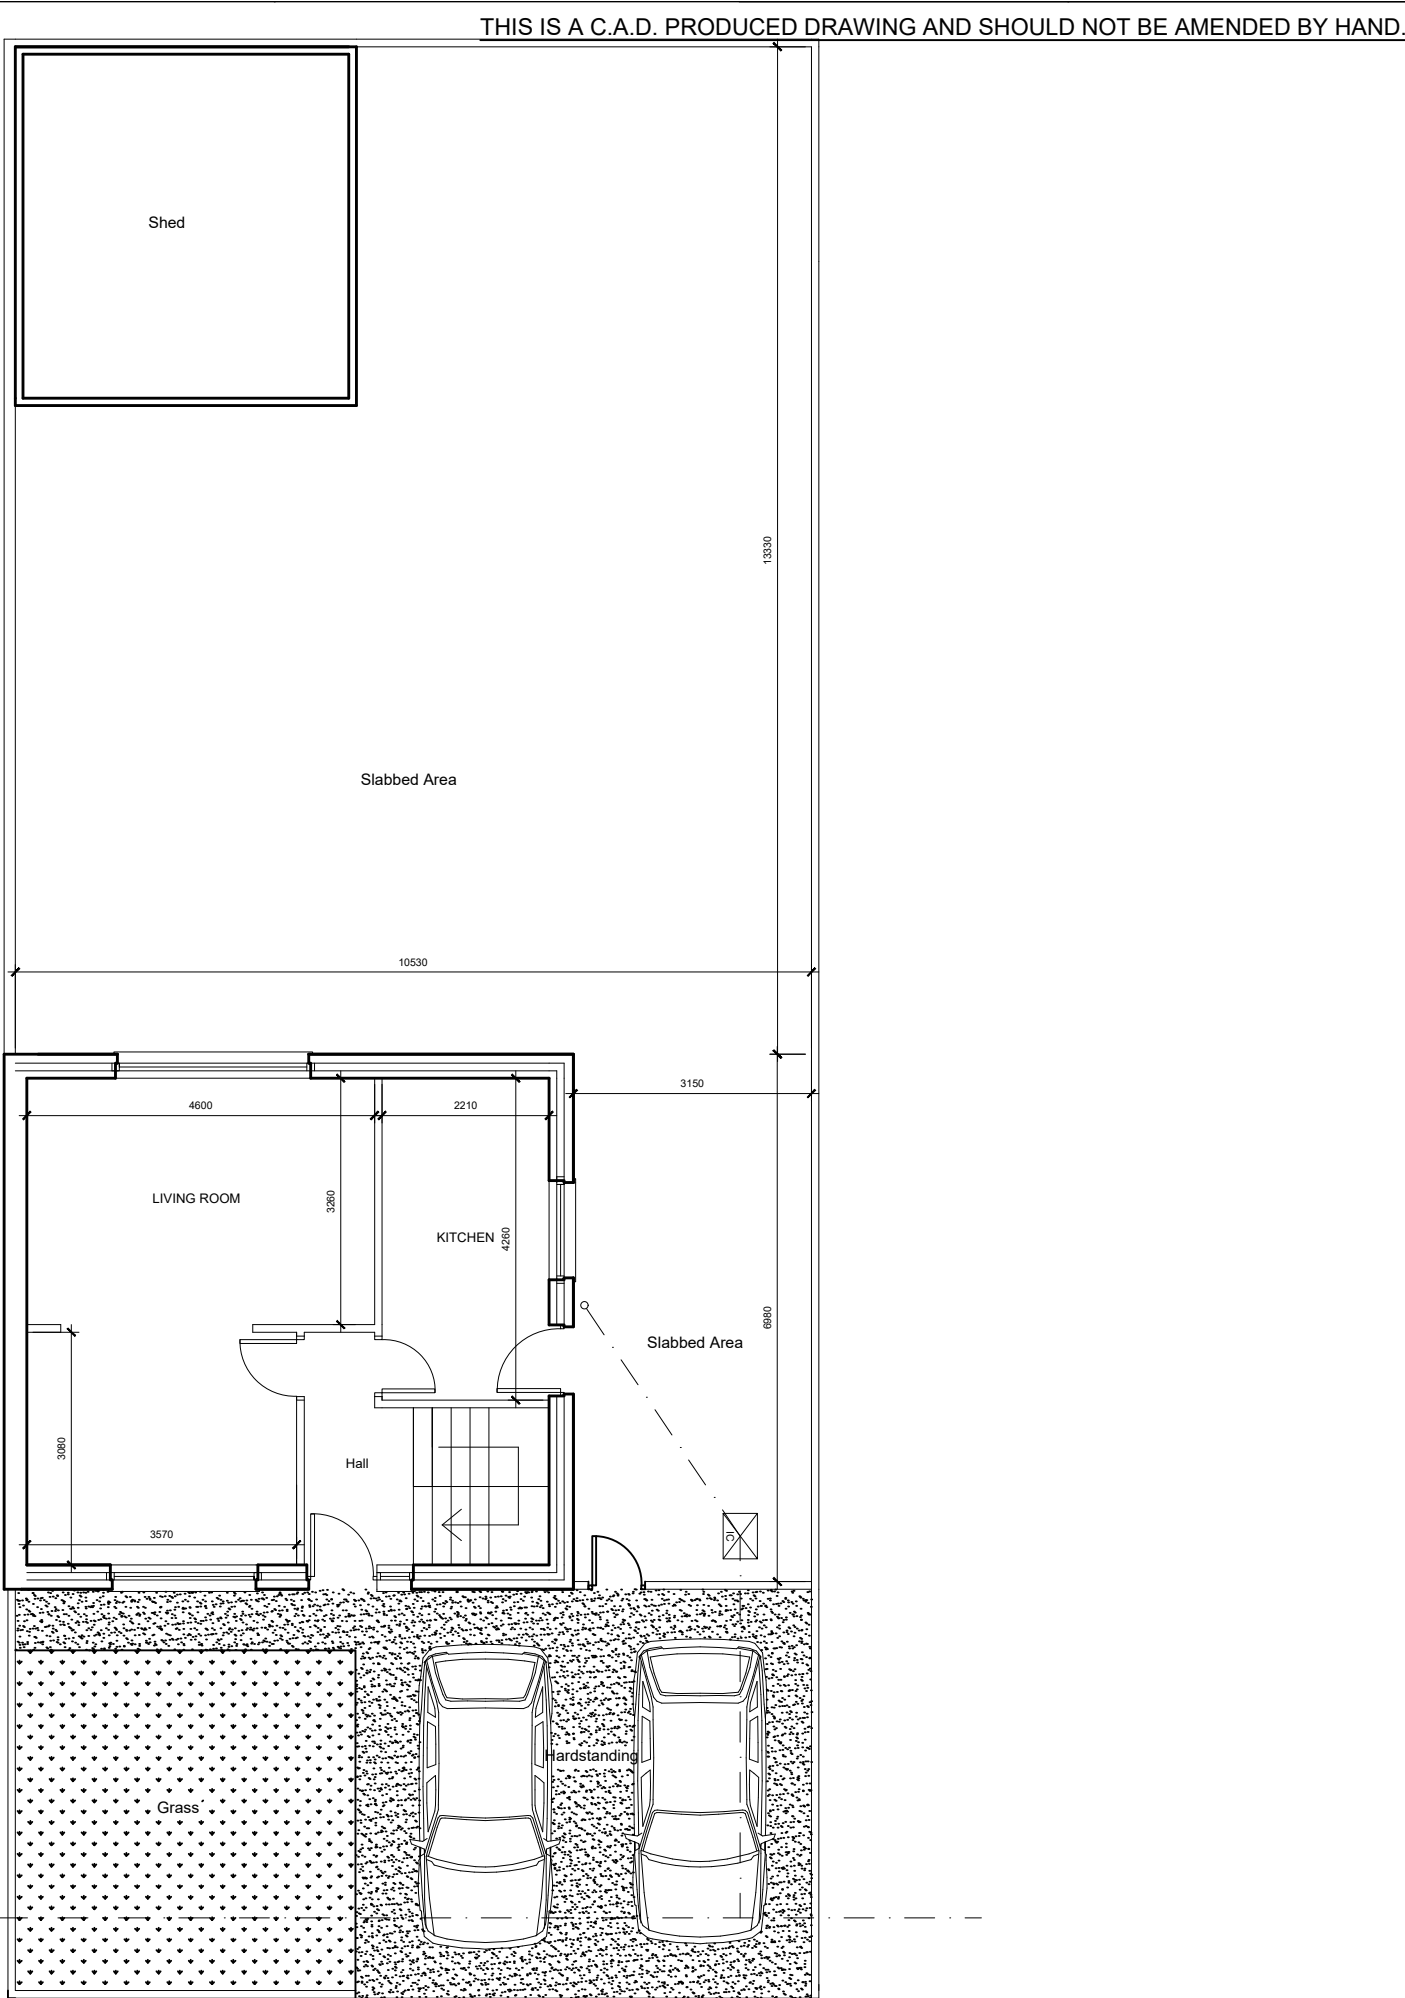

Existing Plan - 1:100

NOTES			
1 All dimensions in millimetres unless otherwise stated.			
Rev	Details	Dr	Date
Neath Port Talbot Castell-nedd Port Talbot County Borough Council Cyngor Bwrdeistref Sirol Neath Port Talbot Castell -nedd Port Talbot County Borough Council Cyngor Bwrdeistref Sirol GRANTS AGENCY Social Services, Health and Housing Housing Renewal and Adaptations Service Civic Centre Port Talbot SA13 1PJ			
Project 8 St Asaph Drive Sandfields Port Talbot SA12 7LL			
Existing and Location Plan			
Drawn	DB	Checked	Approved
Date	10.9.21	Date	Date
Scales As shown			
Drawing No. GD&JD-01			