


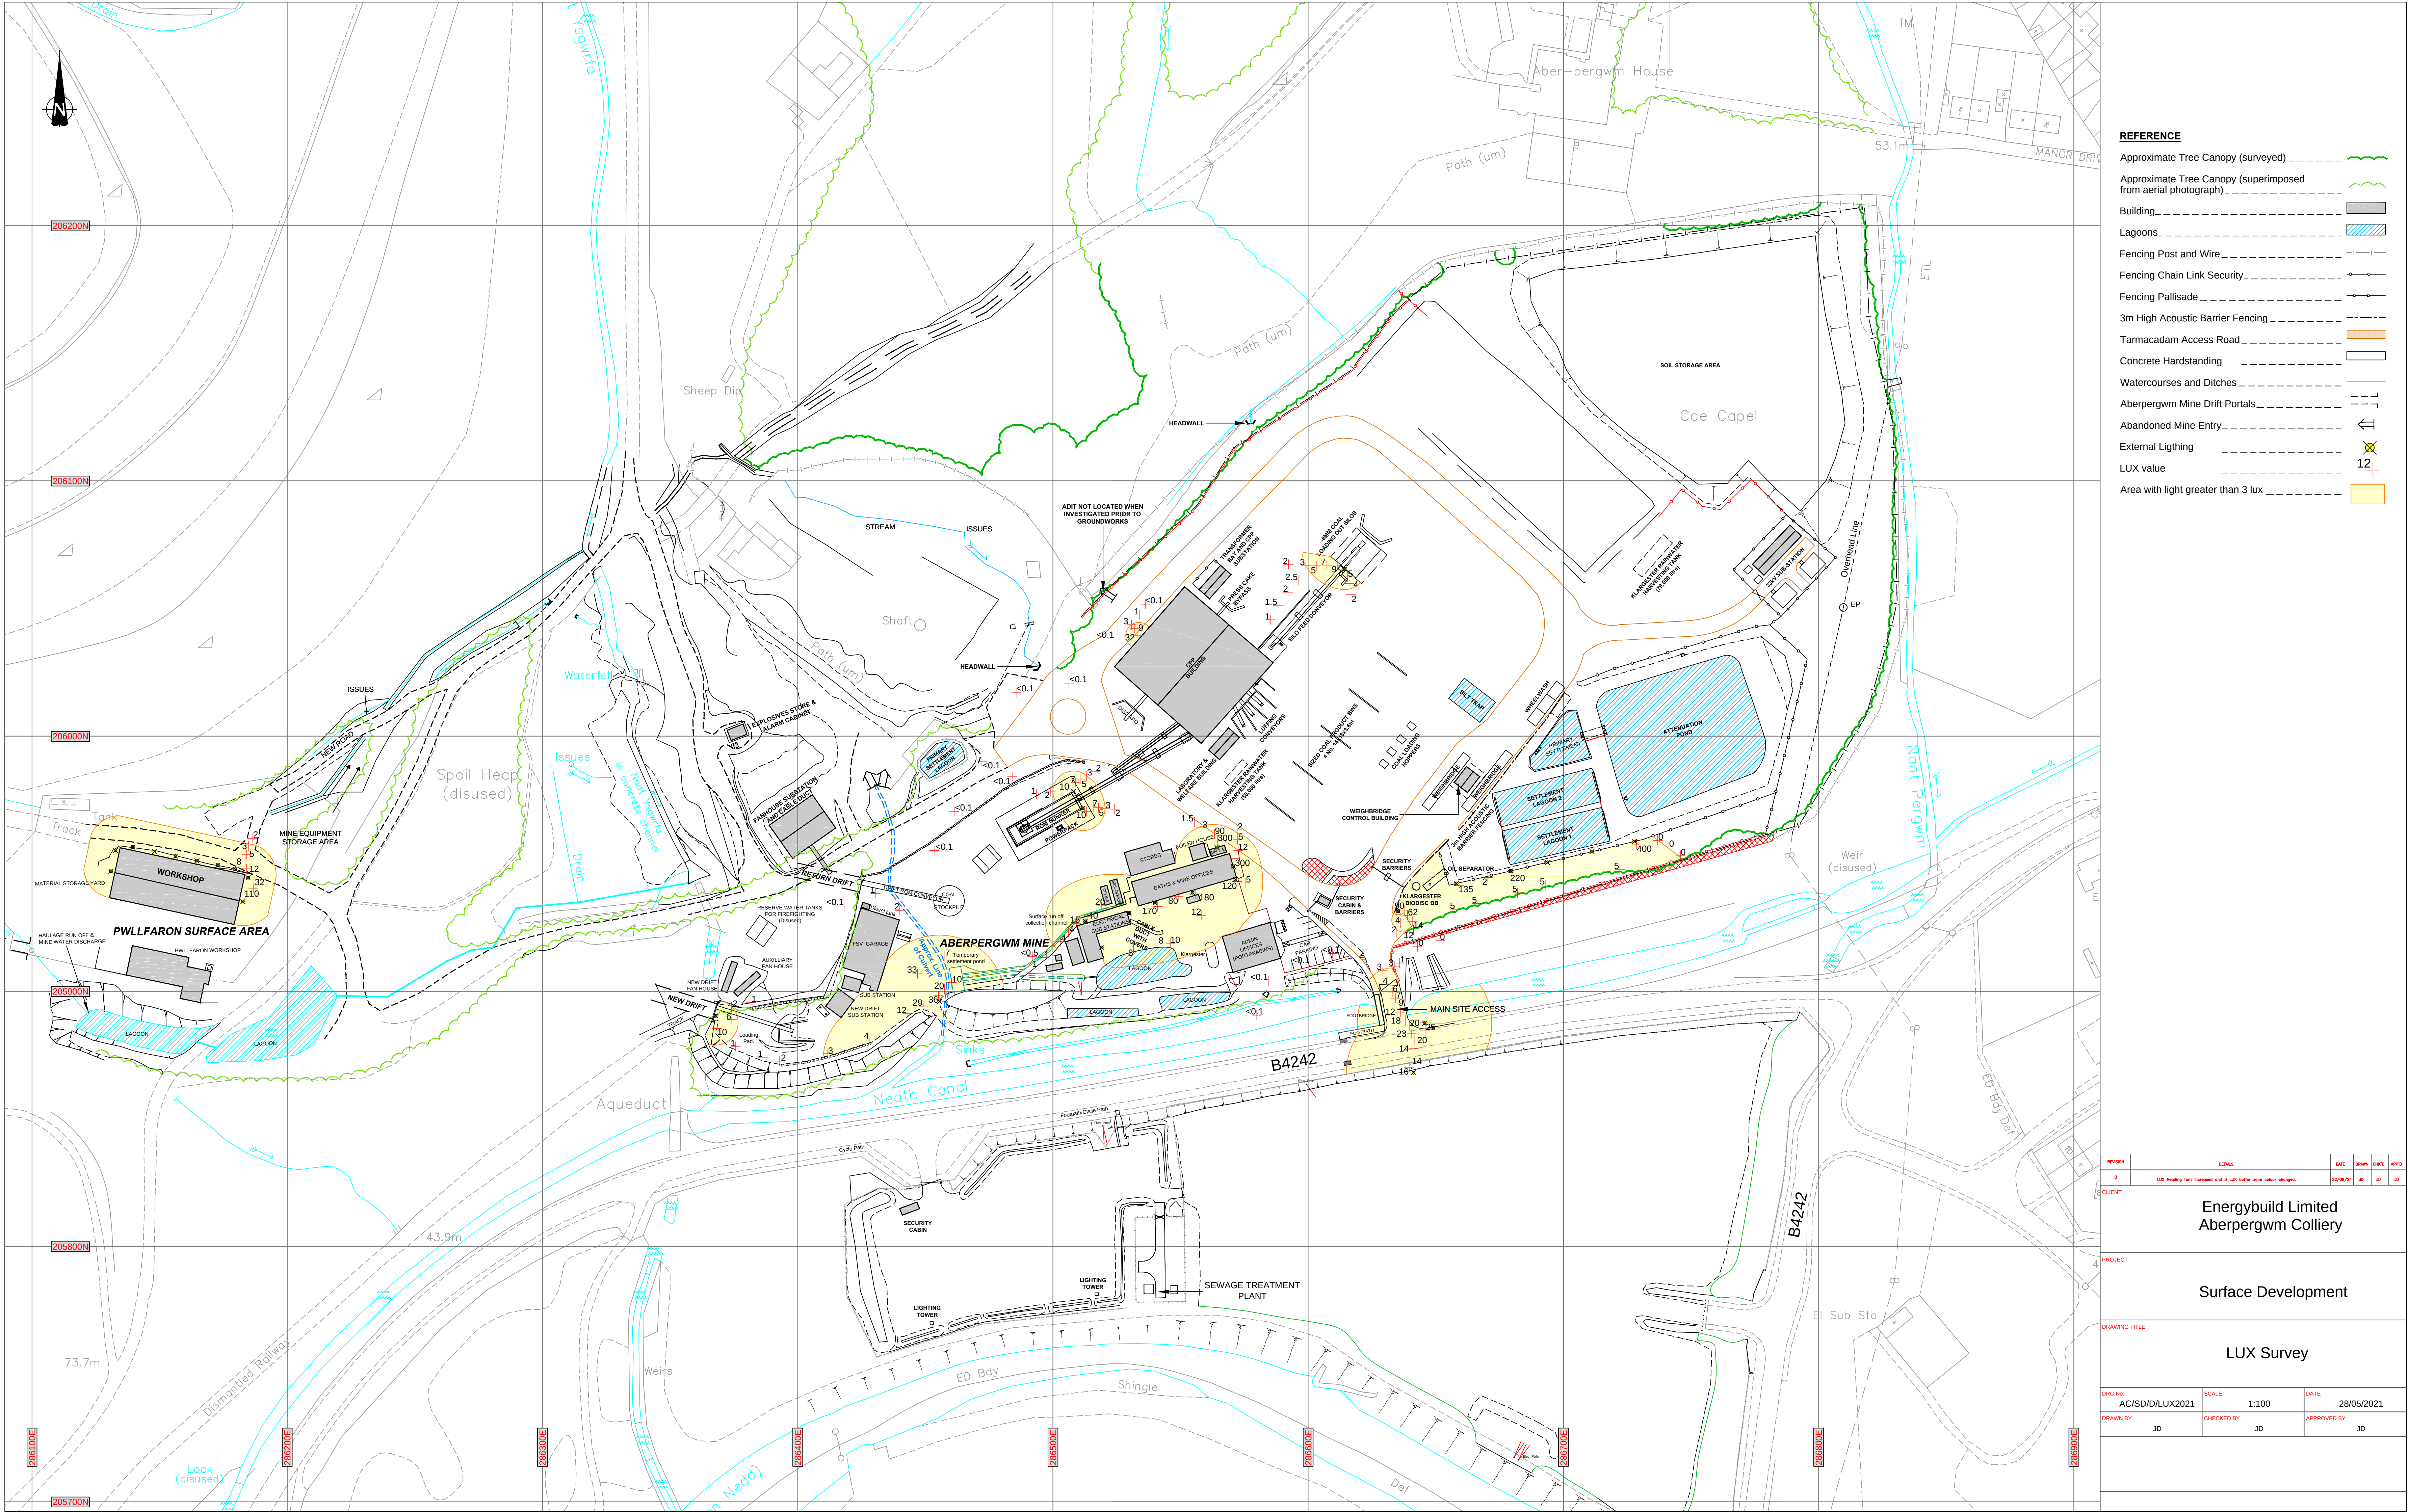

REFERENCE	
Approximate Tree Canopy (surveyed)	
Approximate Tree Canopy (superimposed from aerial photograph)	
Building	
Lagoons	
Fencing Post and Wire	
Fencing Chain Link Security	
Fencing Pallisade	
3m High Acoustic Barrier Fencing	
Tarmacadam Access Road	
Concrete Hardstanding	
Watercourses and Ditches	
Aberpergwm Mine Drift Portals	
Abandoned Mine Entry	
External Lighting	
LUX value	12
Area with light greater than 3 lux	

REVISION	DETAILS	DATE	DESIGN	CHECK	APPROVED
1	See Planning Permission and 1:100 Scale site plan attached	28/05/21	JD	JD	JD
CLIENT					
Energybuild Limited Aberpergwm Colliery					
PROJECT					
Surface Development					
DRAWING TITLE					
LUX Survey					
GRID No.	SCALE	DATE			
AC/SD/DLUX2021	1:100	28/05/2021			
DRAWN BY	CHECKED BY	APPROVED BY			
JD	JD	JD			