




Rear Elevation

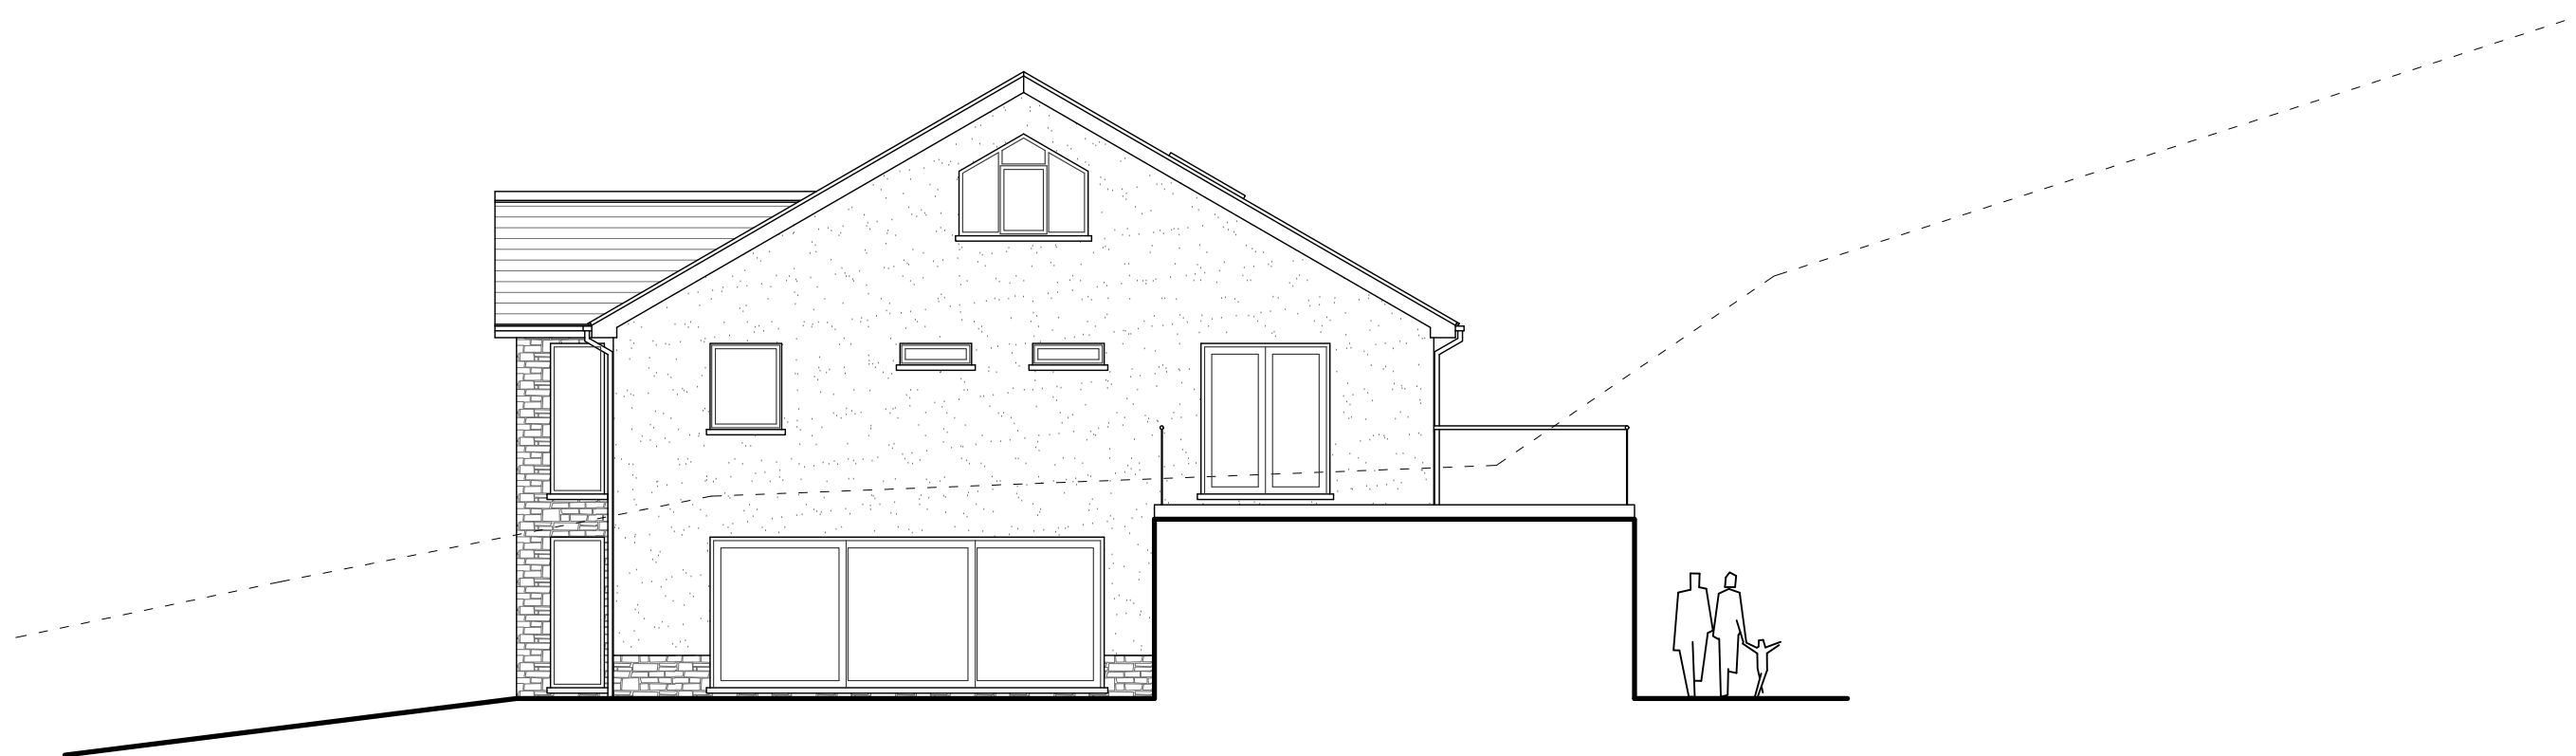

Side Elevation

SCALE BAR 1:100



GP HADEN & Associates ENGINEERS & SURVEYORS Keepers Cottage, Clyne Woods, Swansea SA3 5BD Tel: 01792 401401 / 403333 Email: info@gphadenandassociates.com	Client	Drawing Title Proposed Elevations Sheet 2 Rear & Side Elevations	Scale	Rev: A. 21.09.2021- house doors changed
	-		1:100	
	Job Title		Date	
	Proposed detached house, Plot 29, Forest Lodge Lane, Cwmavon, PORT TALBOT, SA13 2RX		03-05-2021	
			Drg. No.	
			1186-P17	