


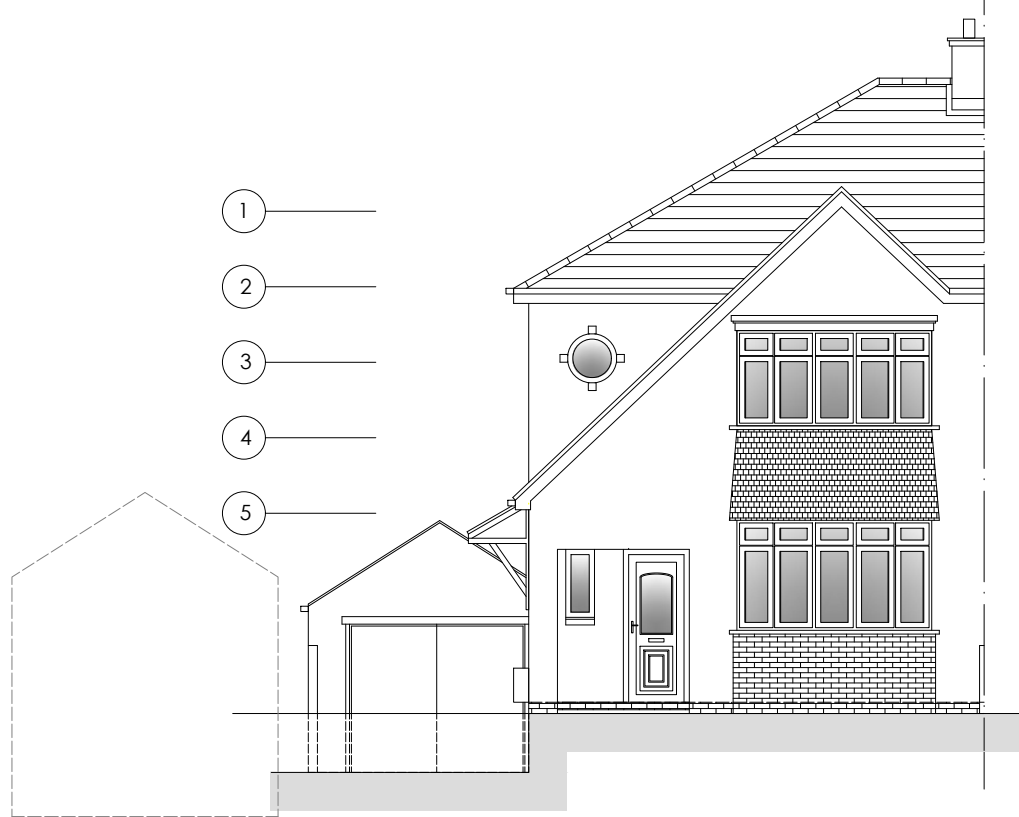


north east elevation







south east elevation



south west elevation

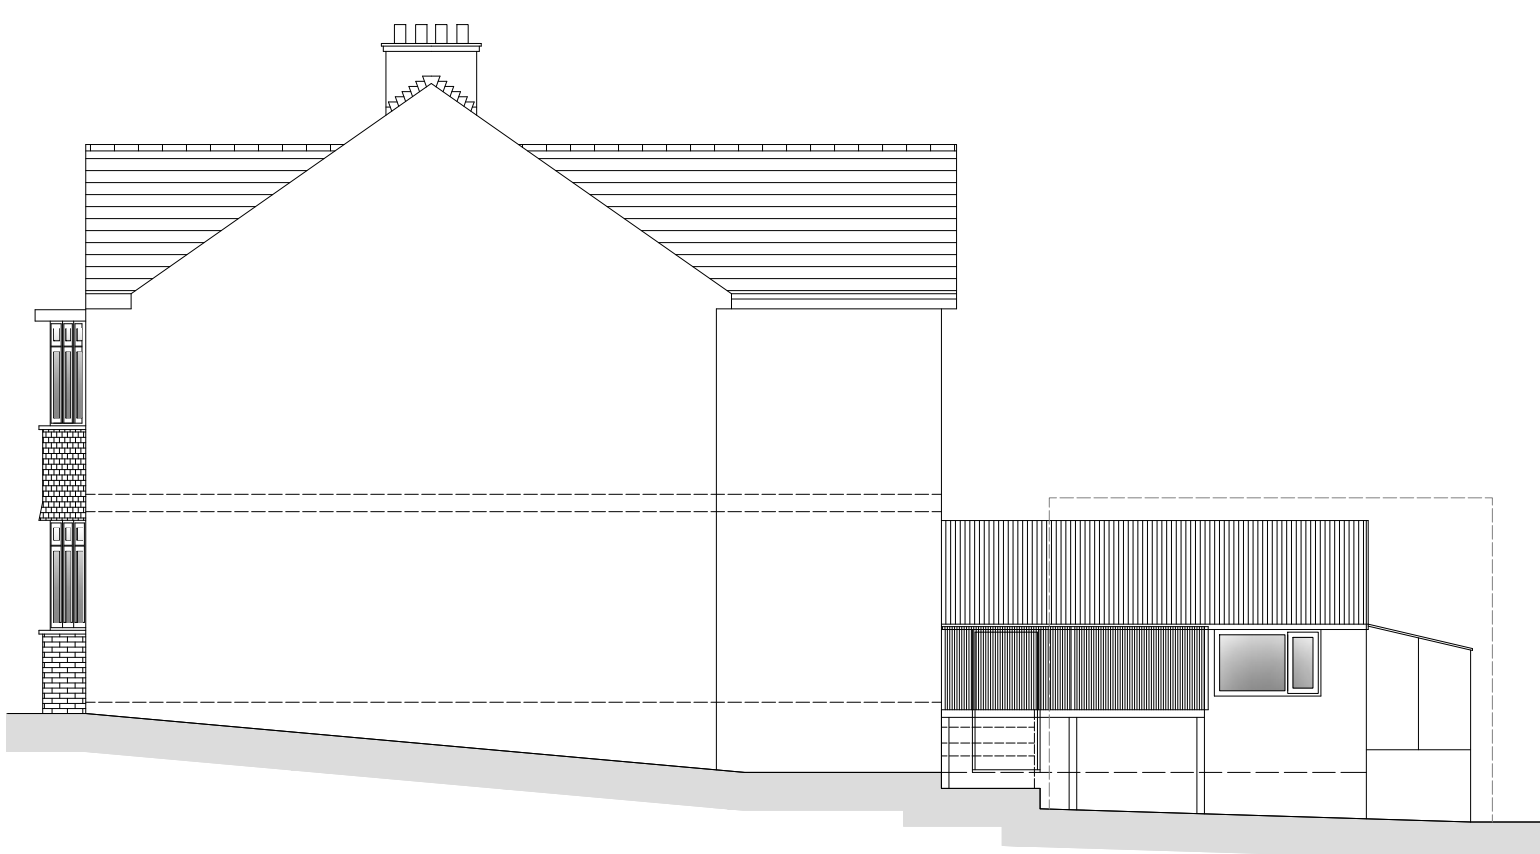

north west elevation

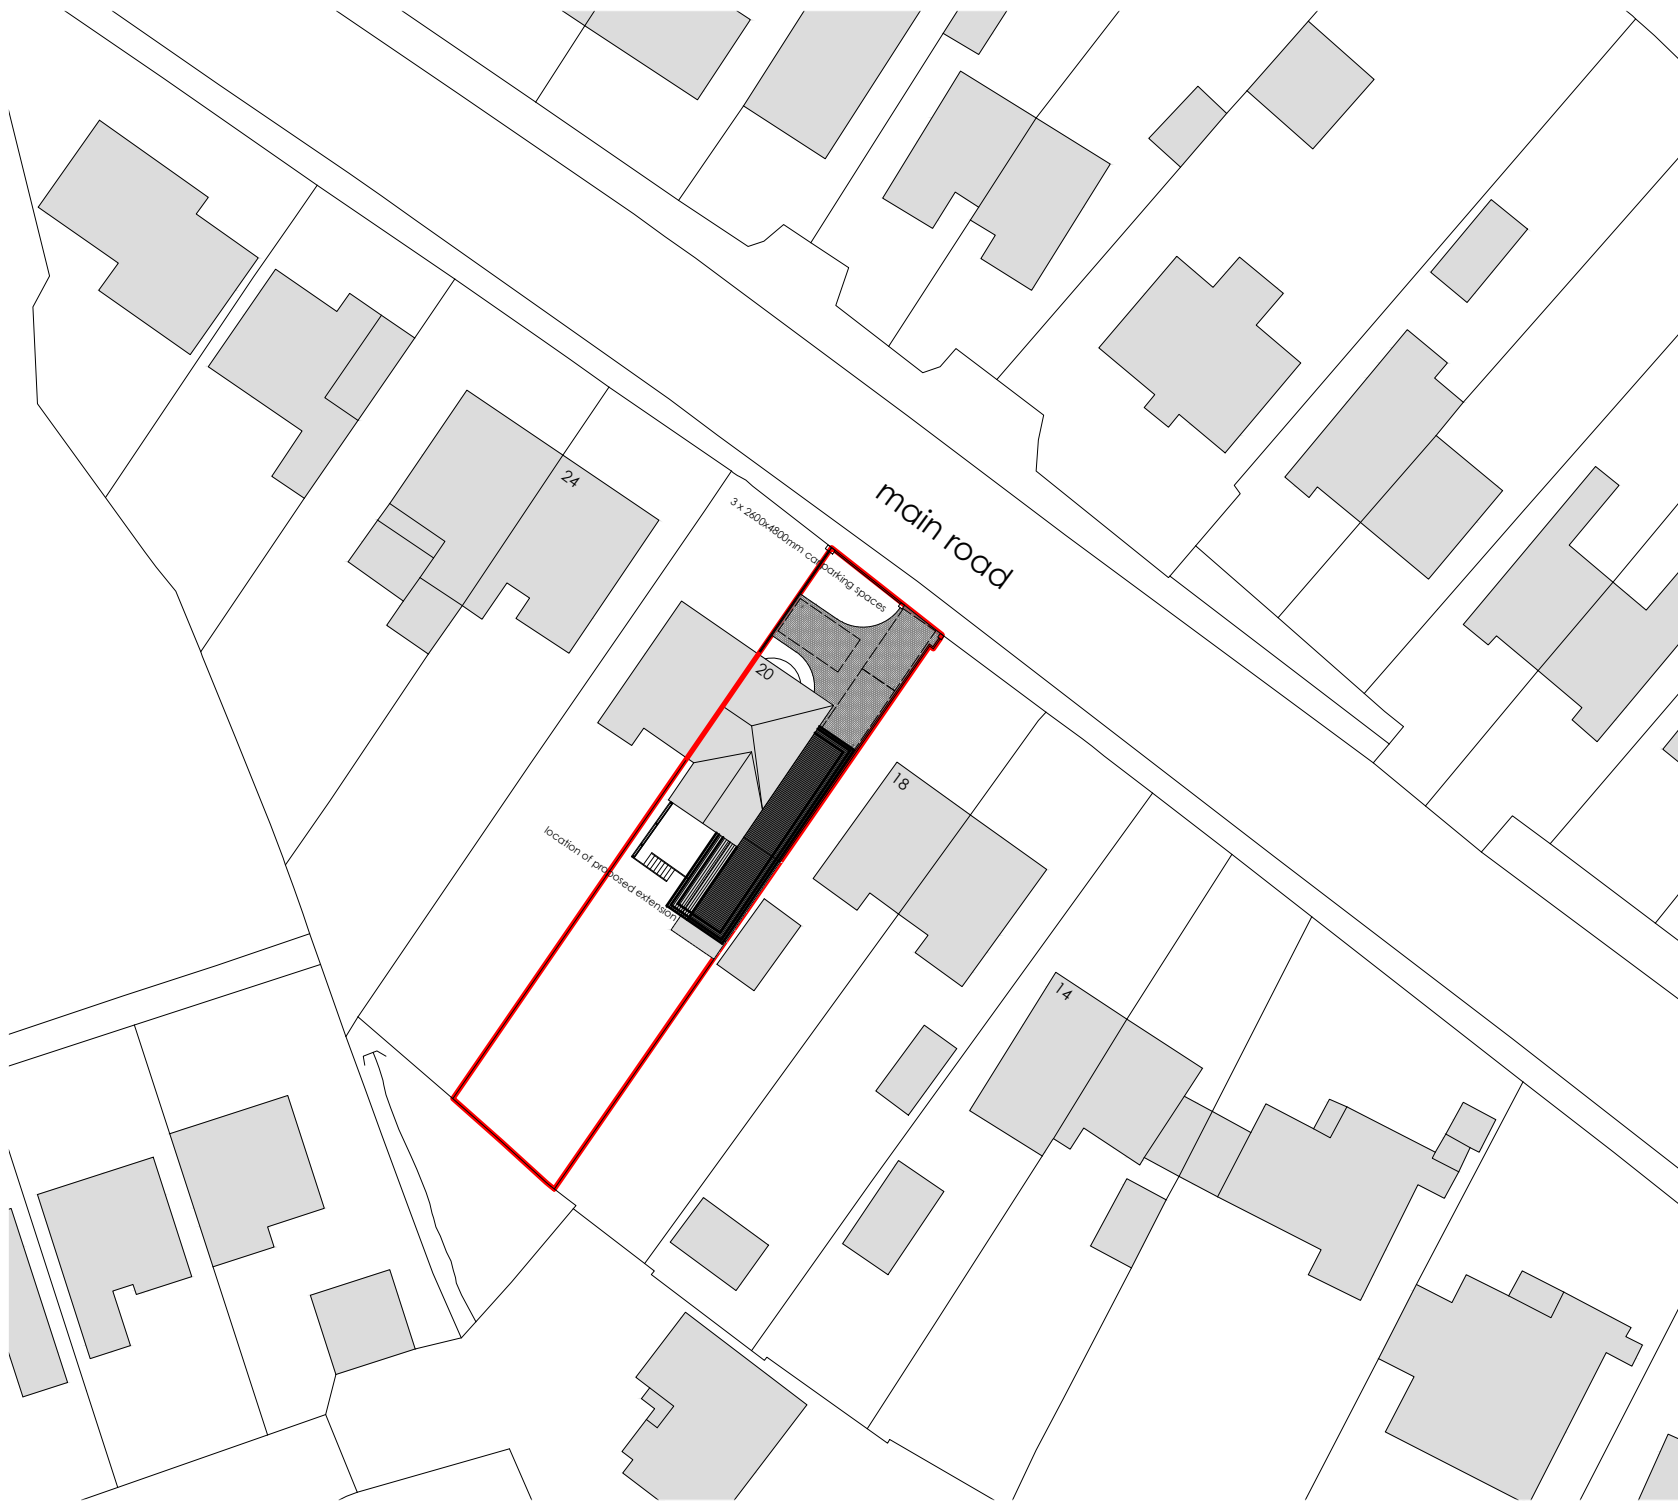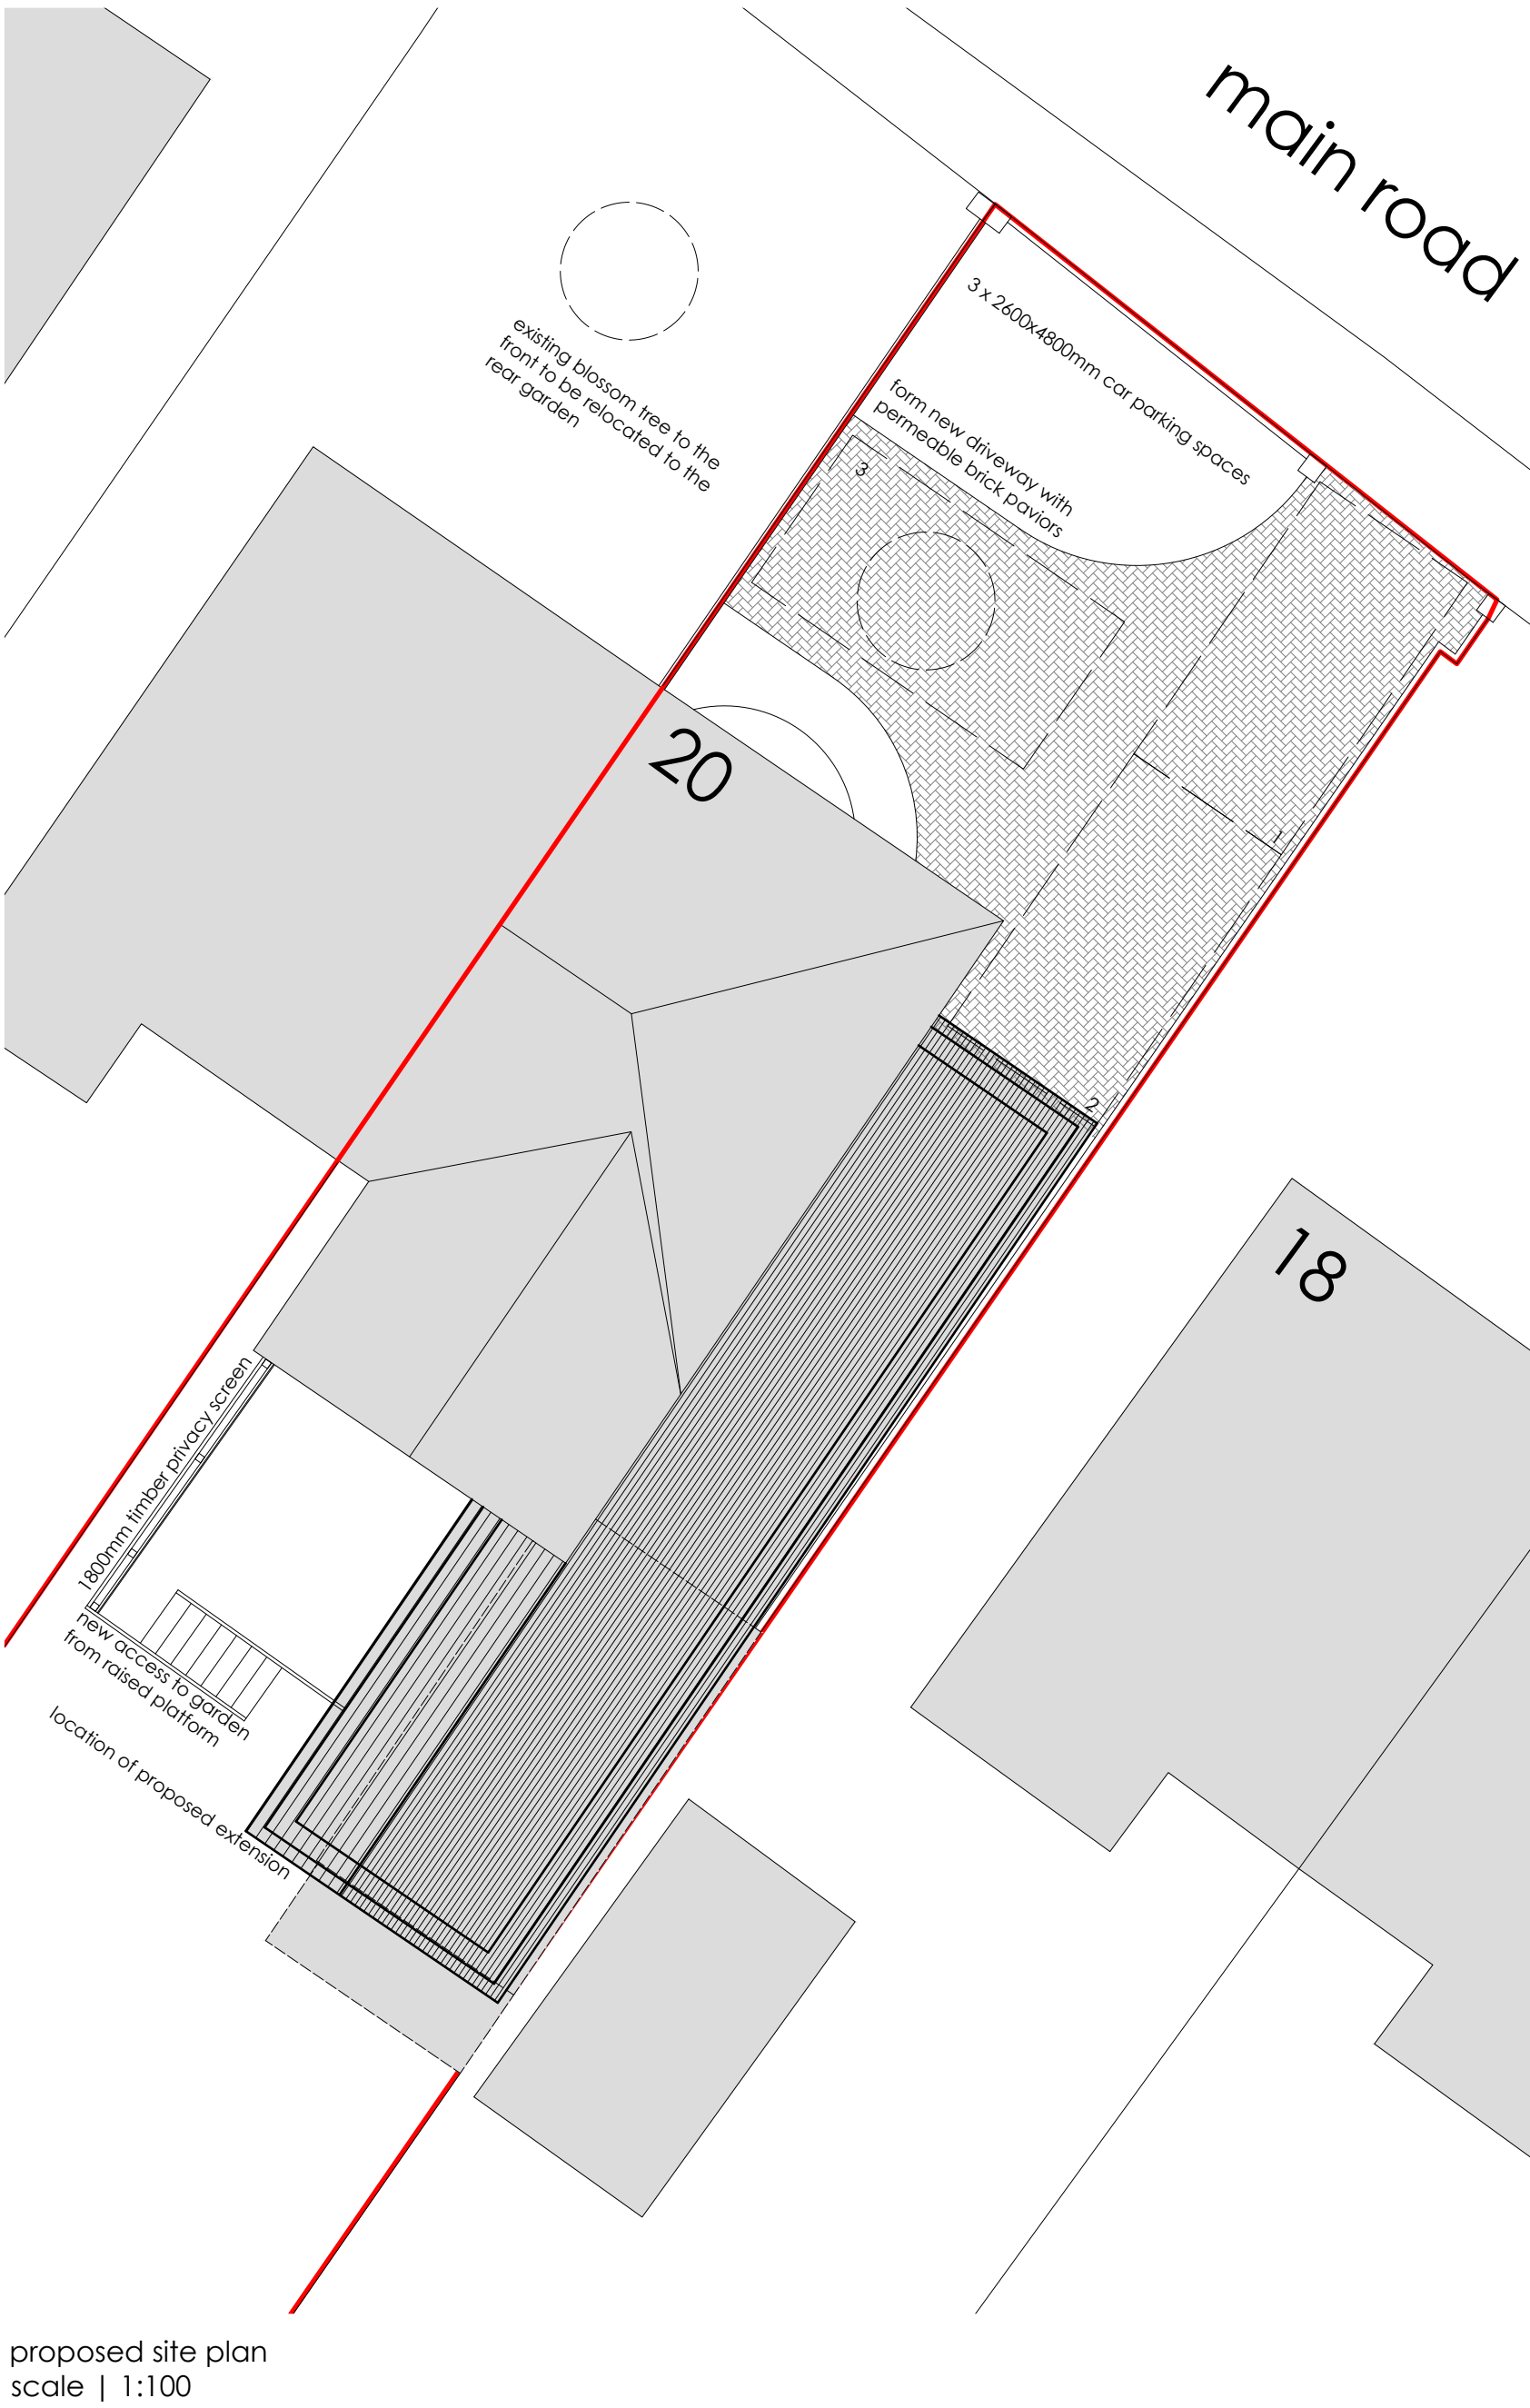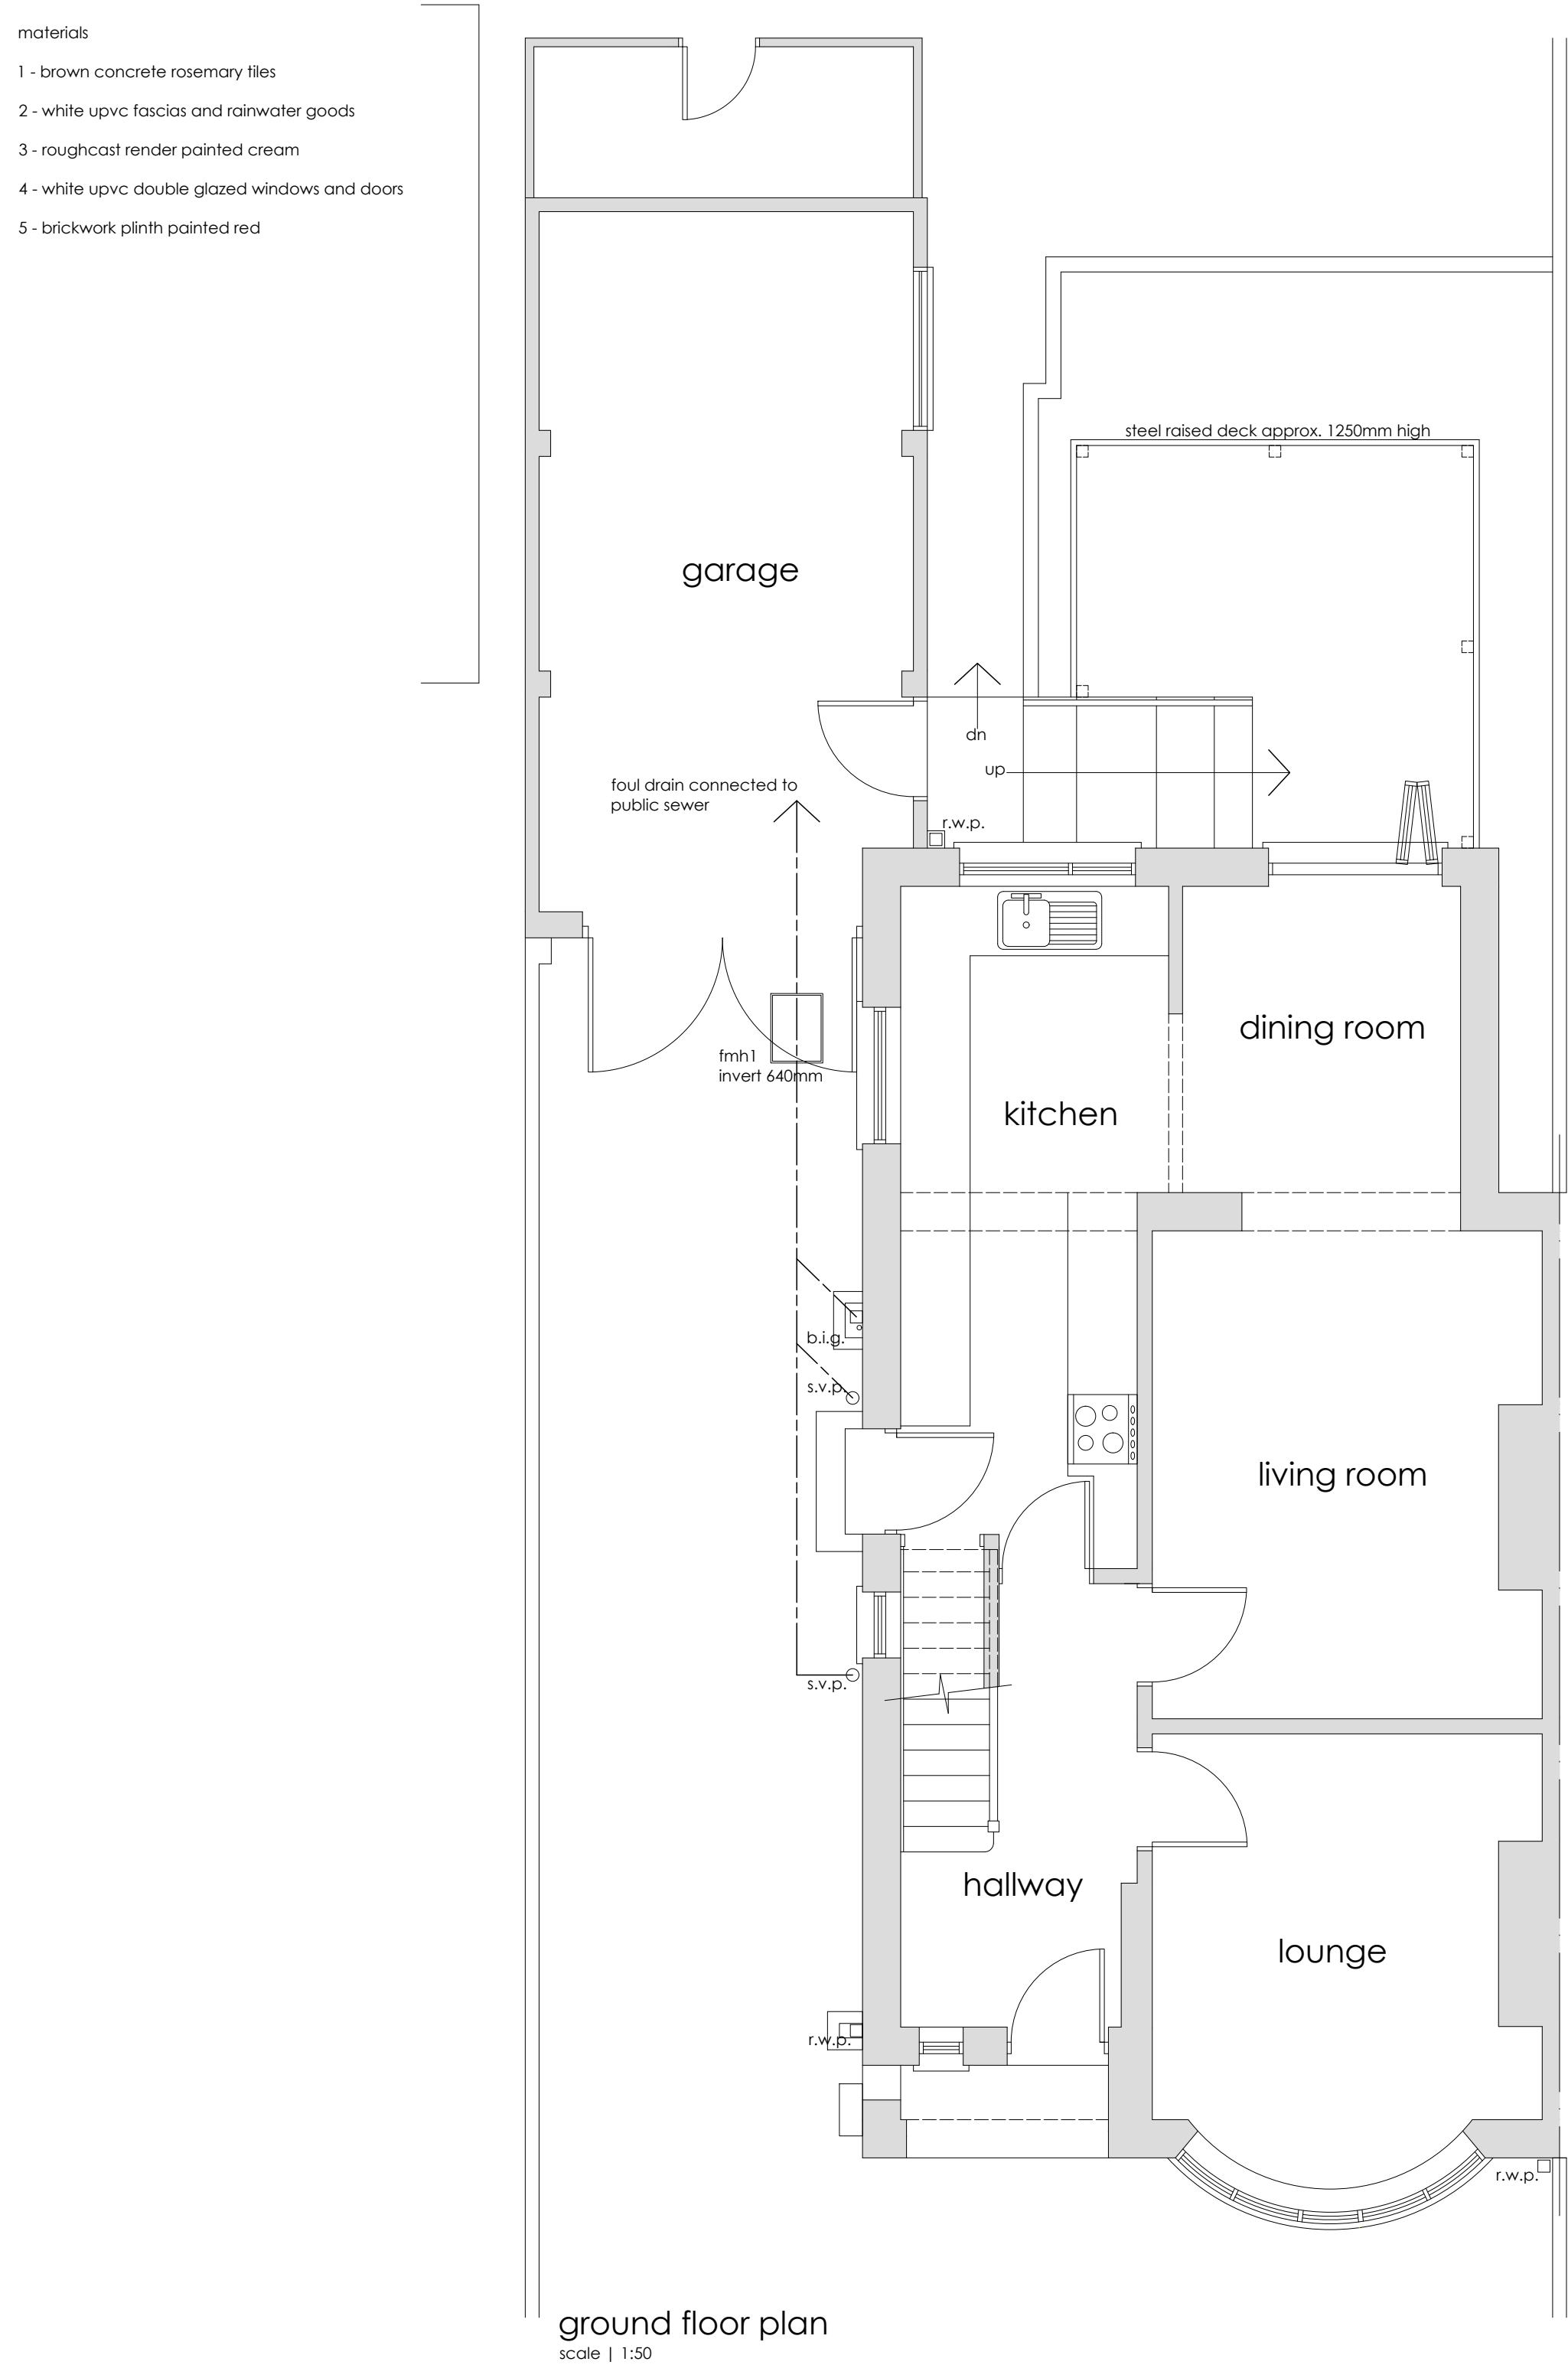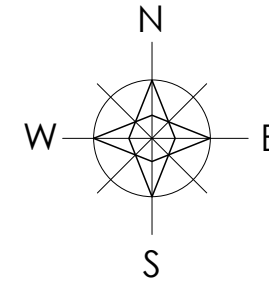

revision	
a	driveway increased to front garden to provide 3 car parking spaces at the request of the lpa_17/09/2021
b	roof plan added to proposed site plan at the request of the lpa_23/09/2021
c	roof plan added to block plan at the request of lpa_27/09/2021
d	
e	
f	
g	

project	drawing	date
20 MAIN ROAD, BRYNCOCH, NEATH	EXISTING FLOOR PLANS & ELEVATIONS	AUGUST 2021
client	drawing no.	scale
MR ALUN DOWLING	21.252.01c	@ A1
www.ipanarchitecture.co.uk	hello@ipanarchitecture.co.uk	07765 660189