



	A1	A2	A3	A4
EXISTING	-100	-100	-200	-250
PROPOSED	-100	-100	-200	-250

SECTION on A - A

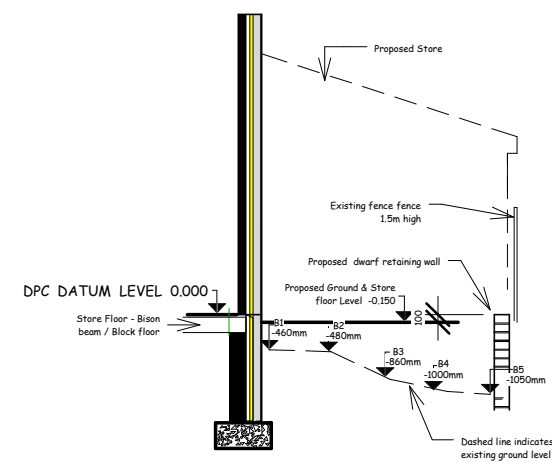


	B1	B2	B3	B4	B5
EXISTING	-460	-480	-860	-1000	-1050
PROPOSED	-150	-150	-150	-150	-150

SECTION on B - B

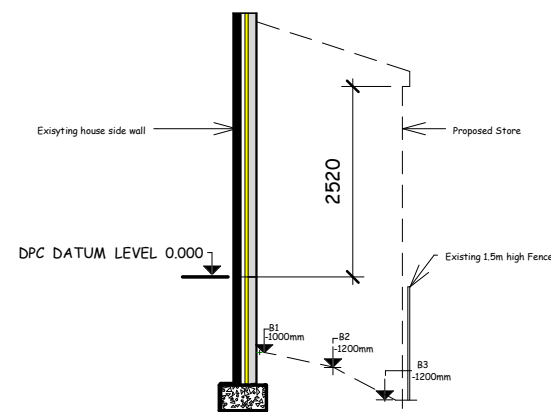

	C1	C2	C3
EXISTING	-1000	-1200	-1630
PROPOSED	-1000	-1200	-1630

SECTION on C - C

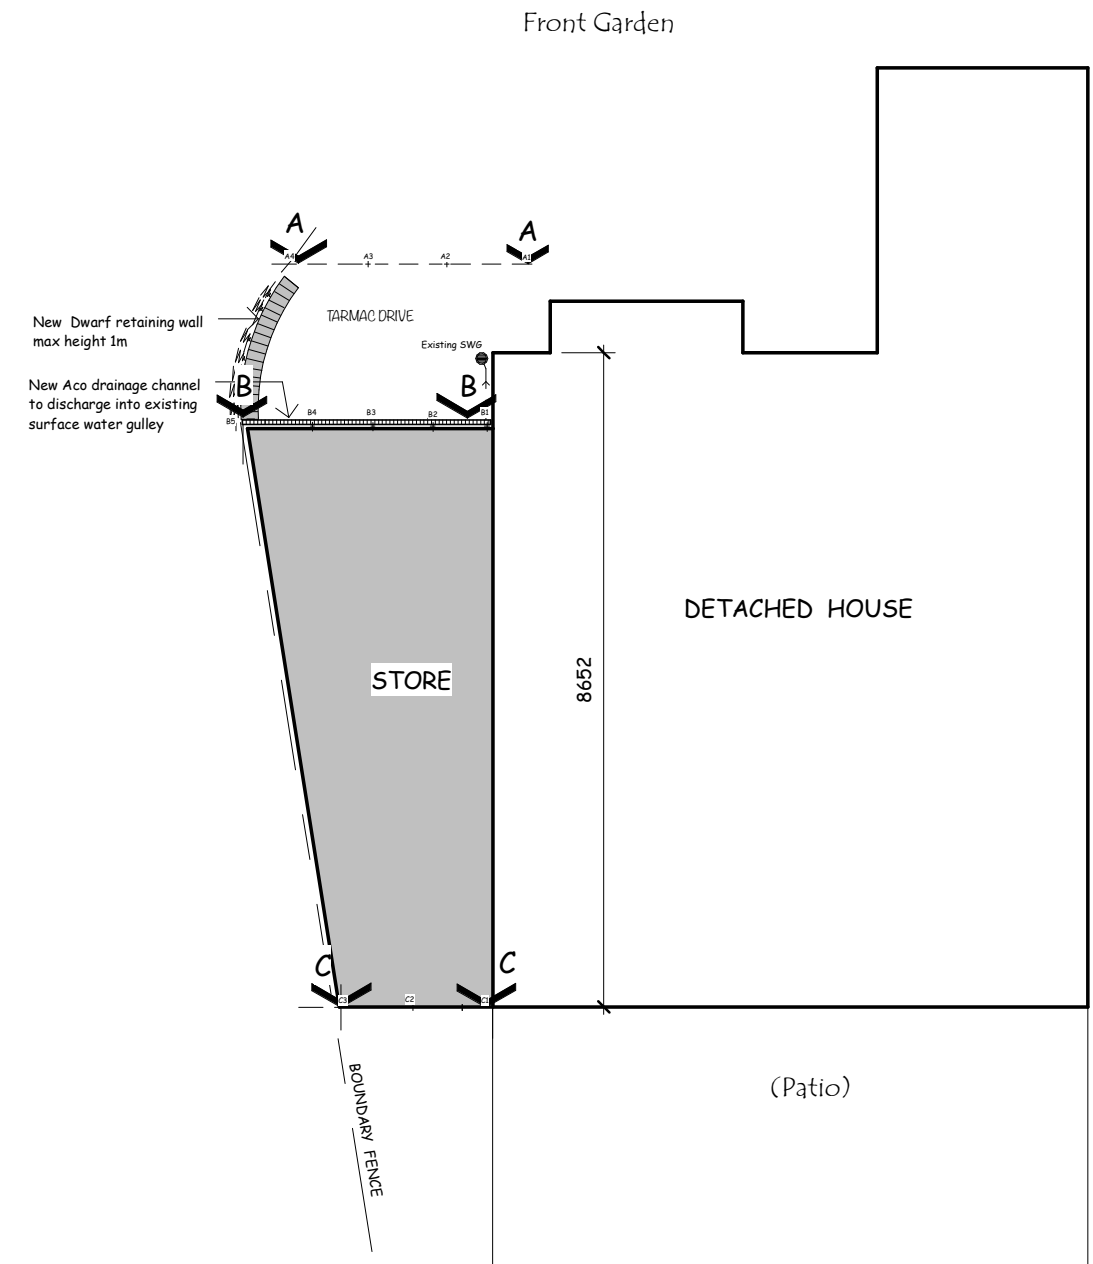

PART SITE PLAN

CONVERSION of EXISTING GARAGE to LOUNGE &
CONSTRUCTION of NEW ATTACHED STORE at
26 ROWAN TREE CLOSE, BRYNCOCH, NEATH, SA10. 7SJ

TITLE	Date	Drawing No	REV
SITE SECTIONS	19 08 21	2105/5	A
	Scale 1 : 100		
	Drawn D G		