


NOTES:


All dimensions must be checked on site and not scaled from this drawing.

This plan has been prepared for Planning and /or Building Regulation purposes only.


Some forms of building works may require action by the owners under The Party Wall Act 1986. The adjoining owners are to be informed of the proposals at least one month before commencement of works and their written approvals obtained.

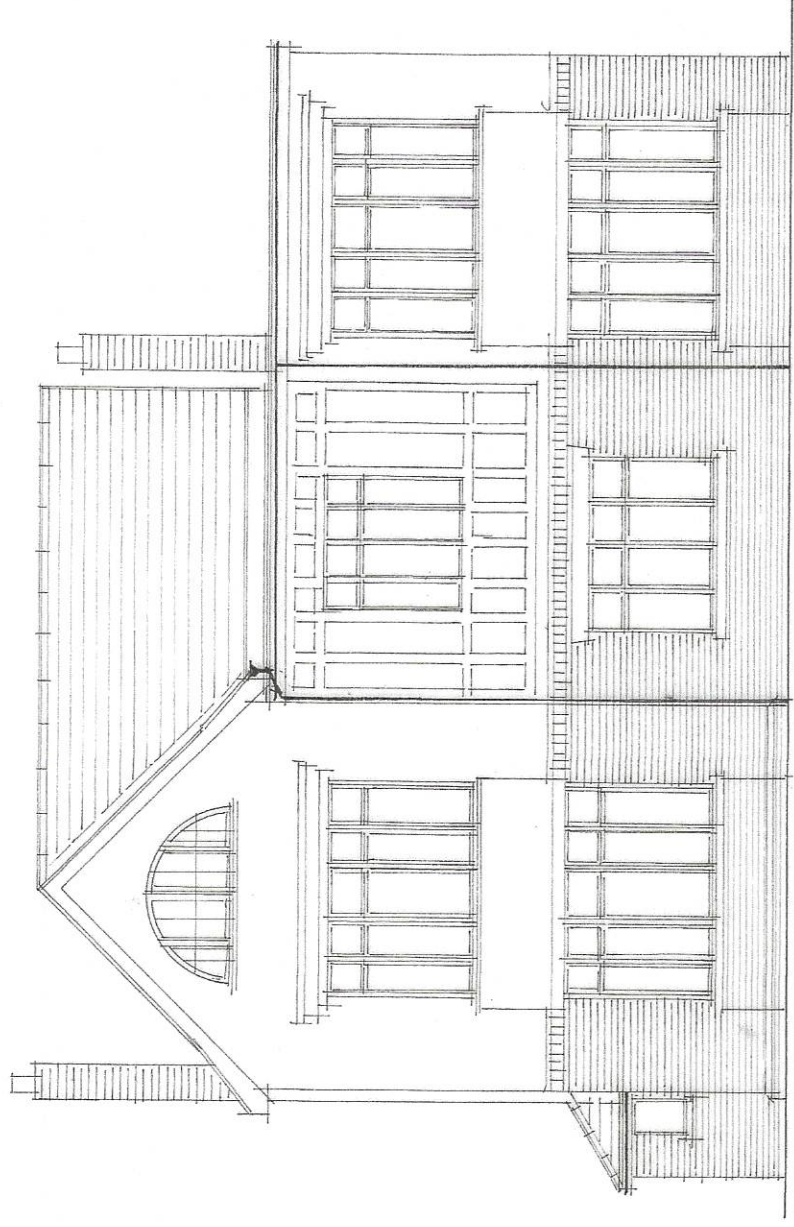


Existing Front Elevation se

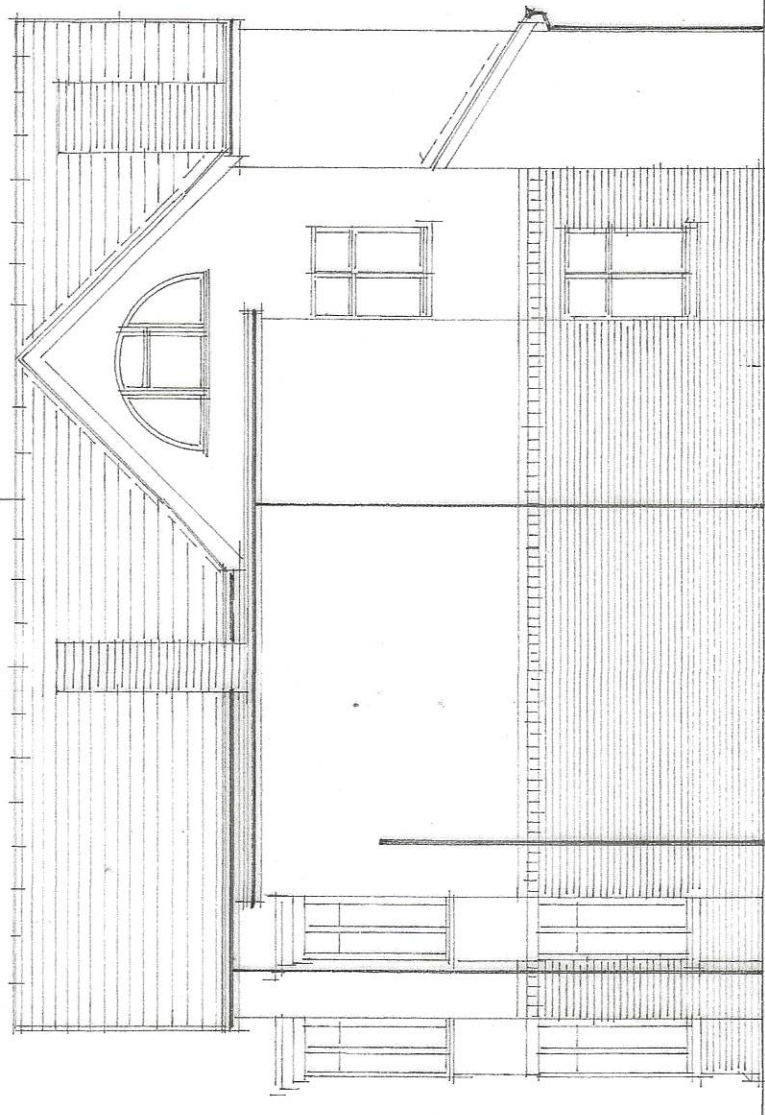

Existing Side Elevation ne

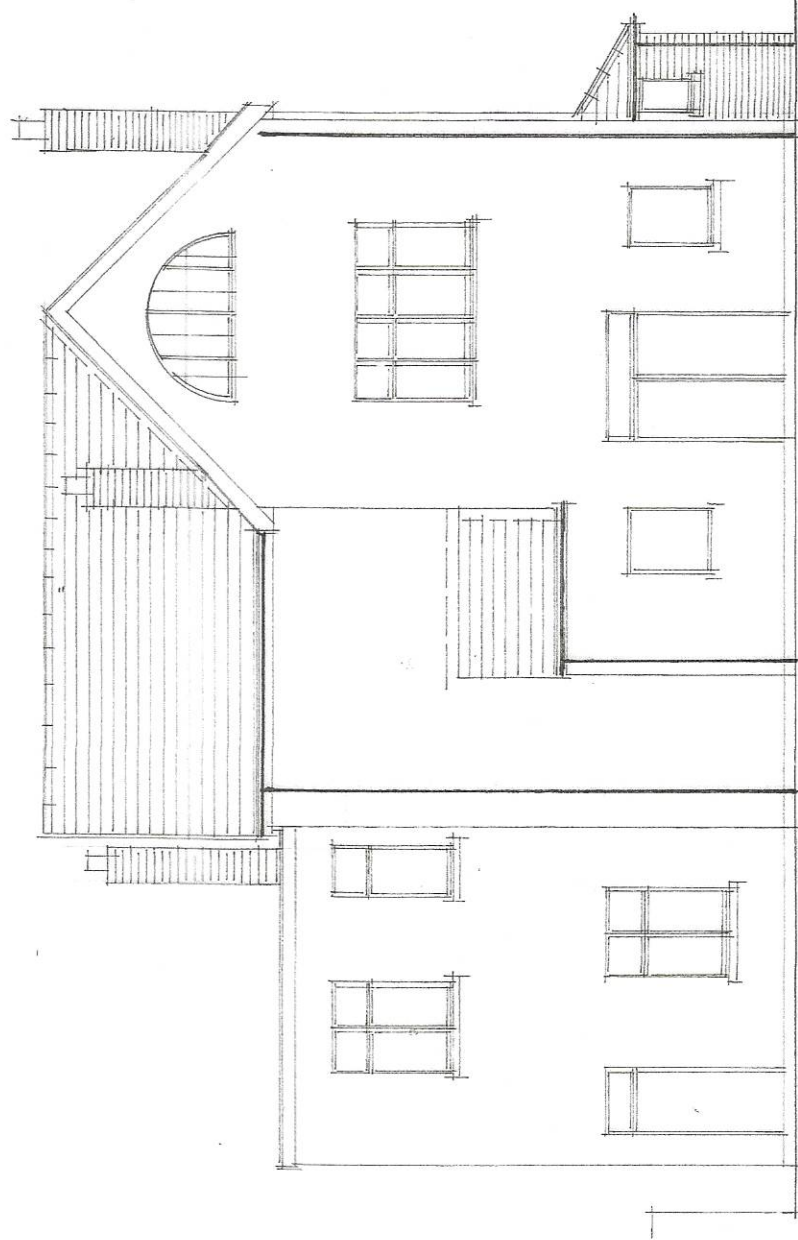

Existing Rear Elevation nw

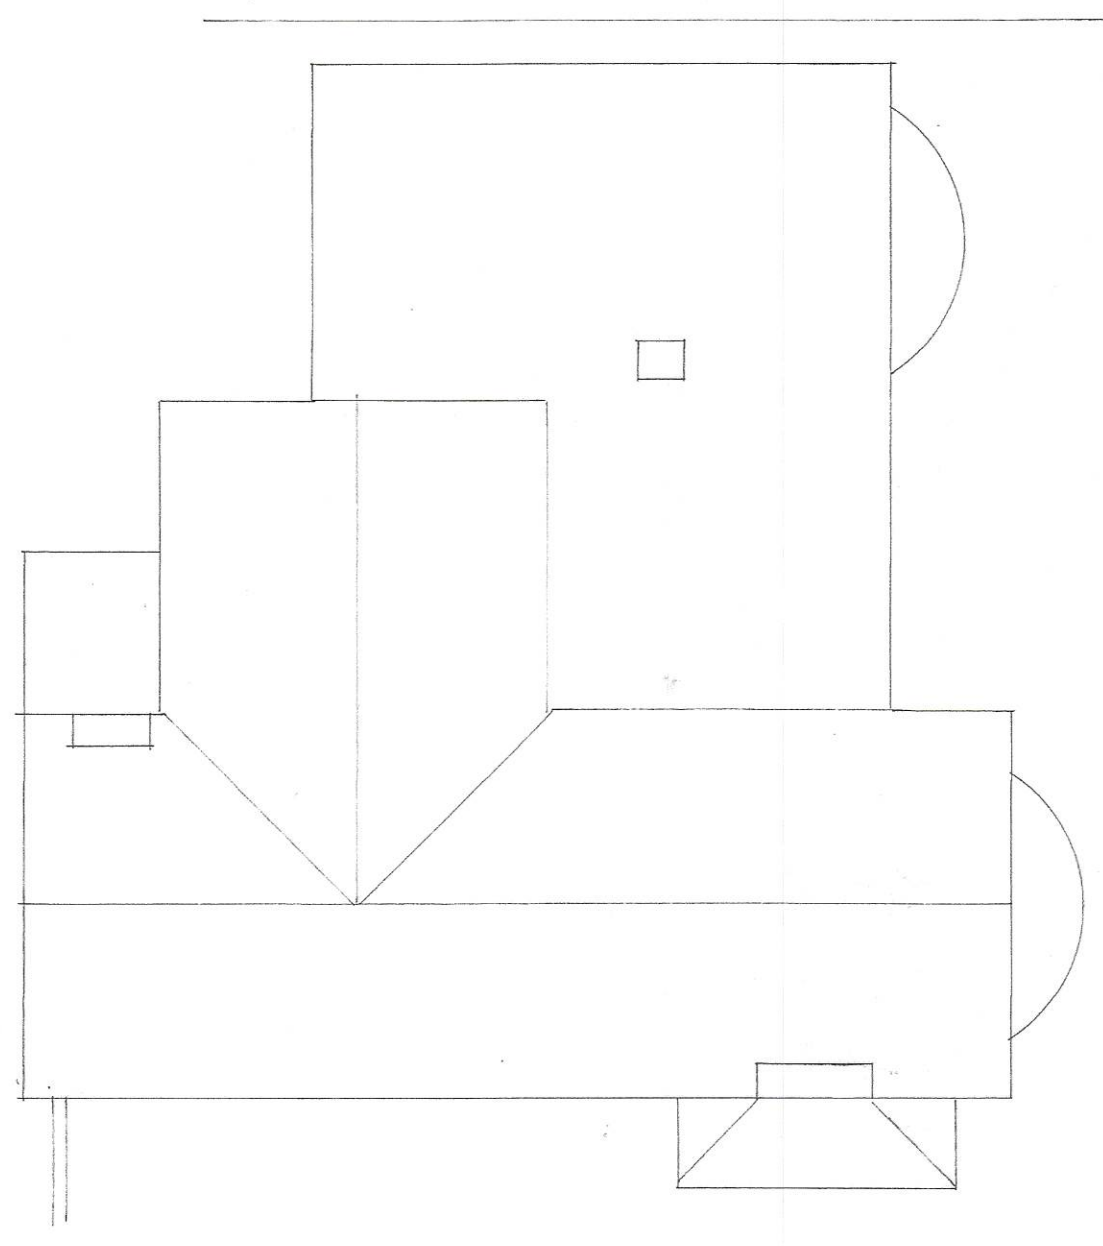


Existing Roof Plan


Existing Side Elevation sw



Proposed Front Elevation se

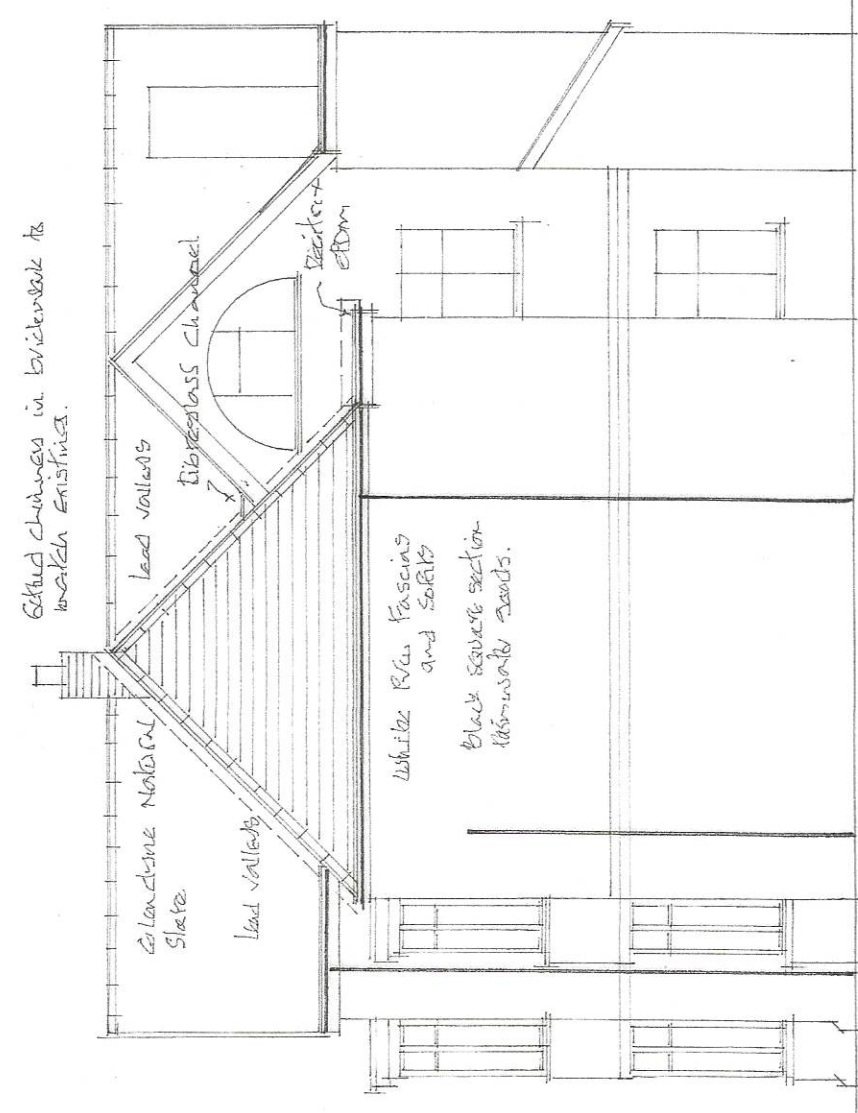


Proposed Side Elevation ne

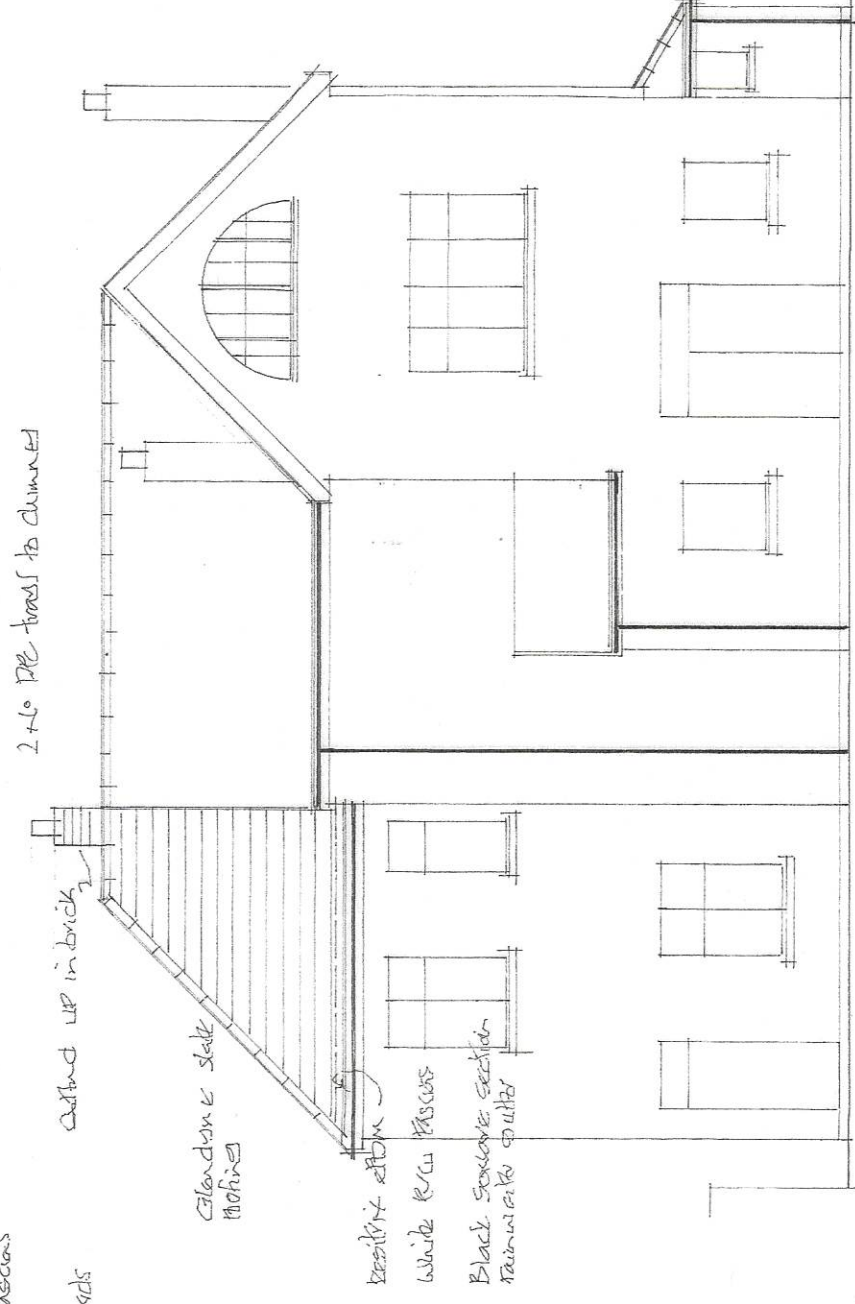


Proposed Rear Elevation nw

ROOF  
Existing Gable roof to be replaced with a new gable roof. The new roof will be made of slate and will be fixed to the existing rafters. 

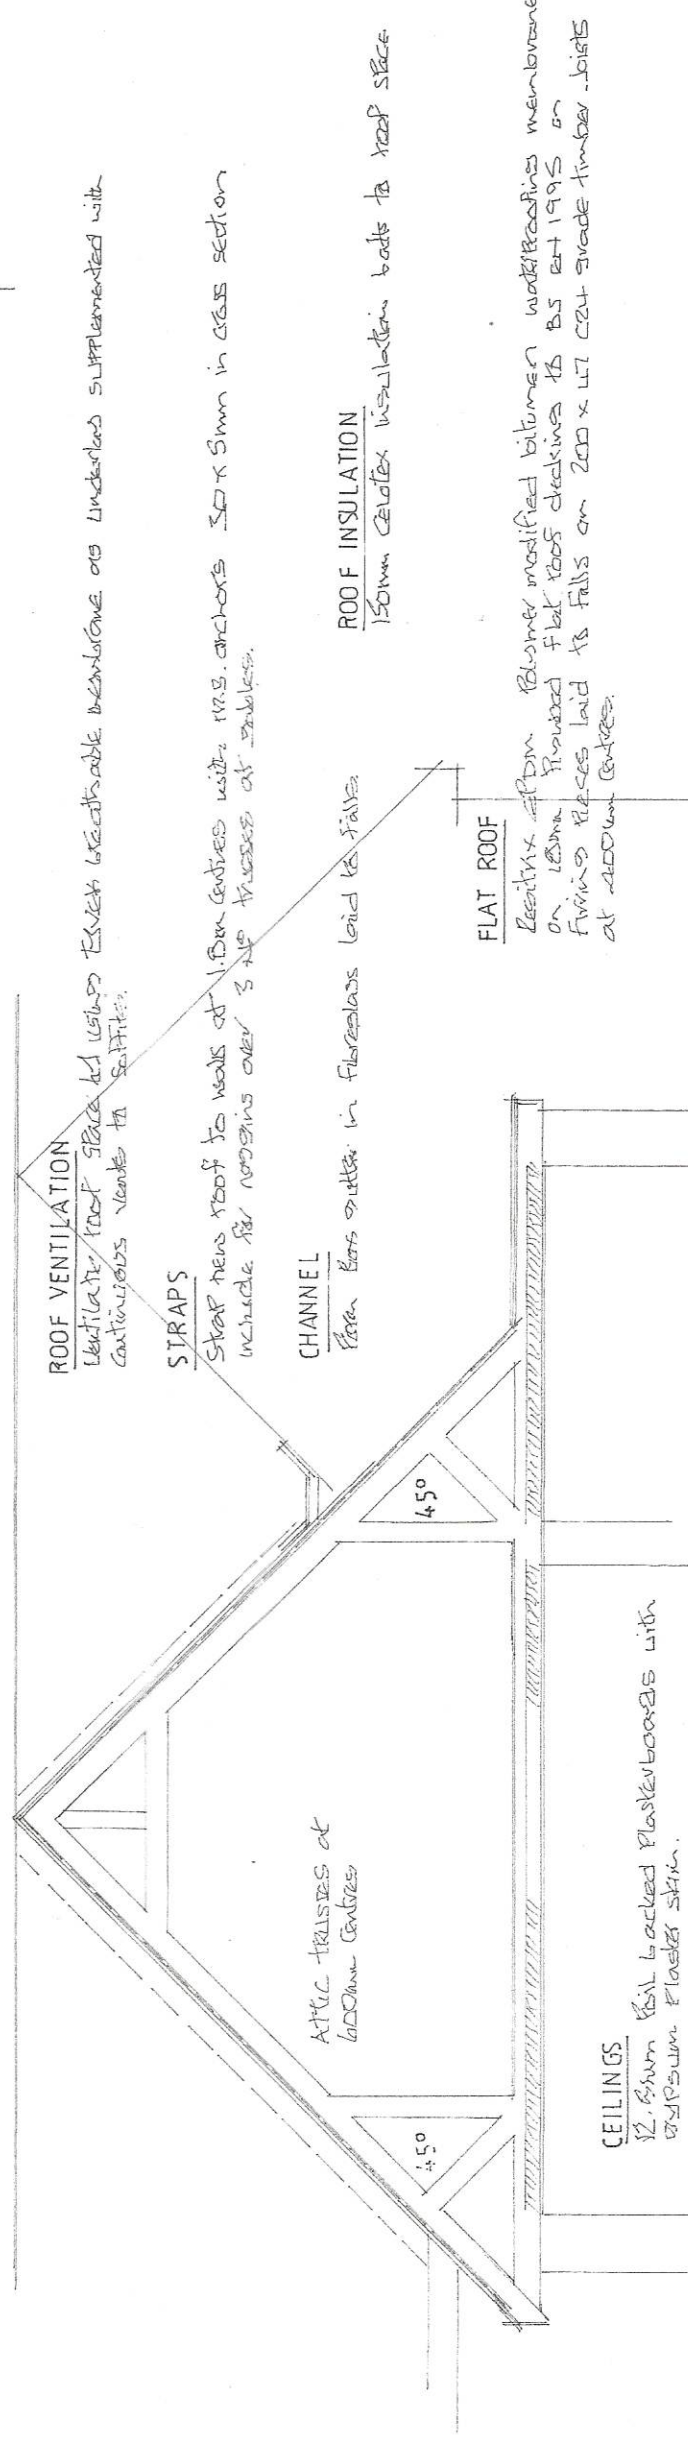

Typical Section 1:50m

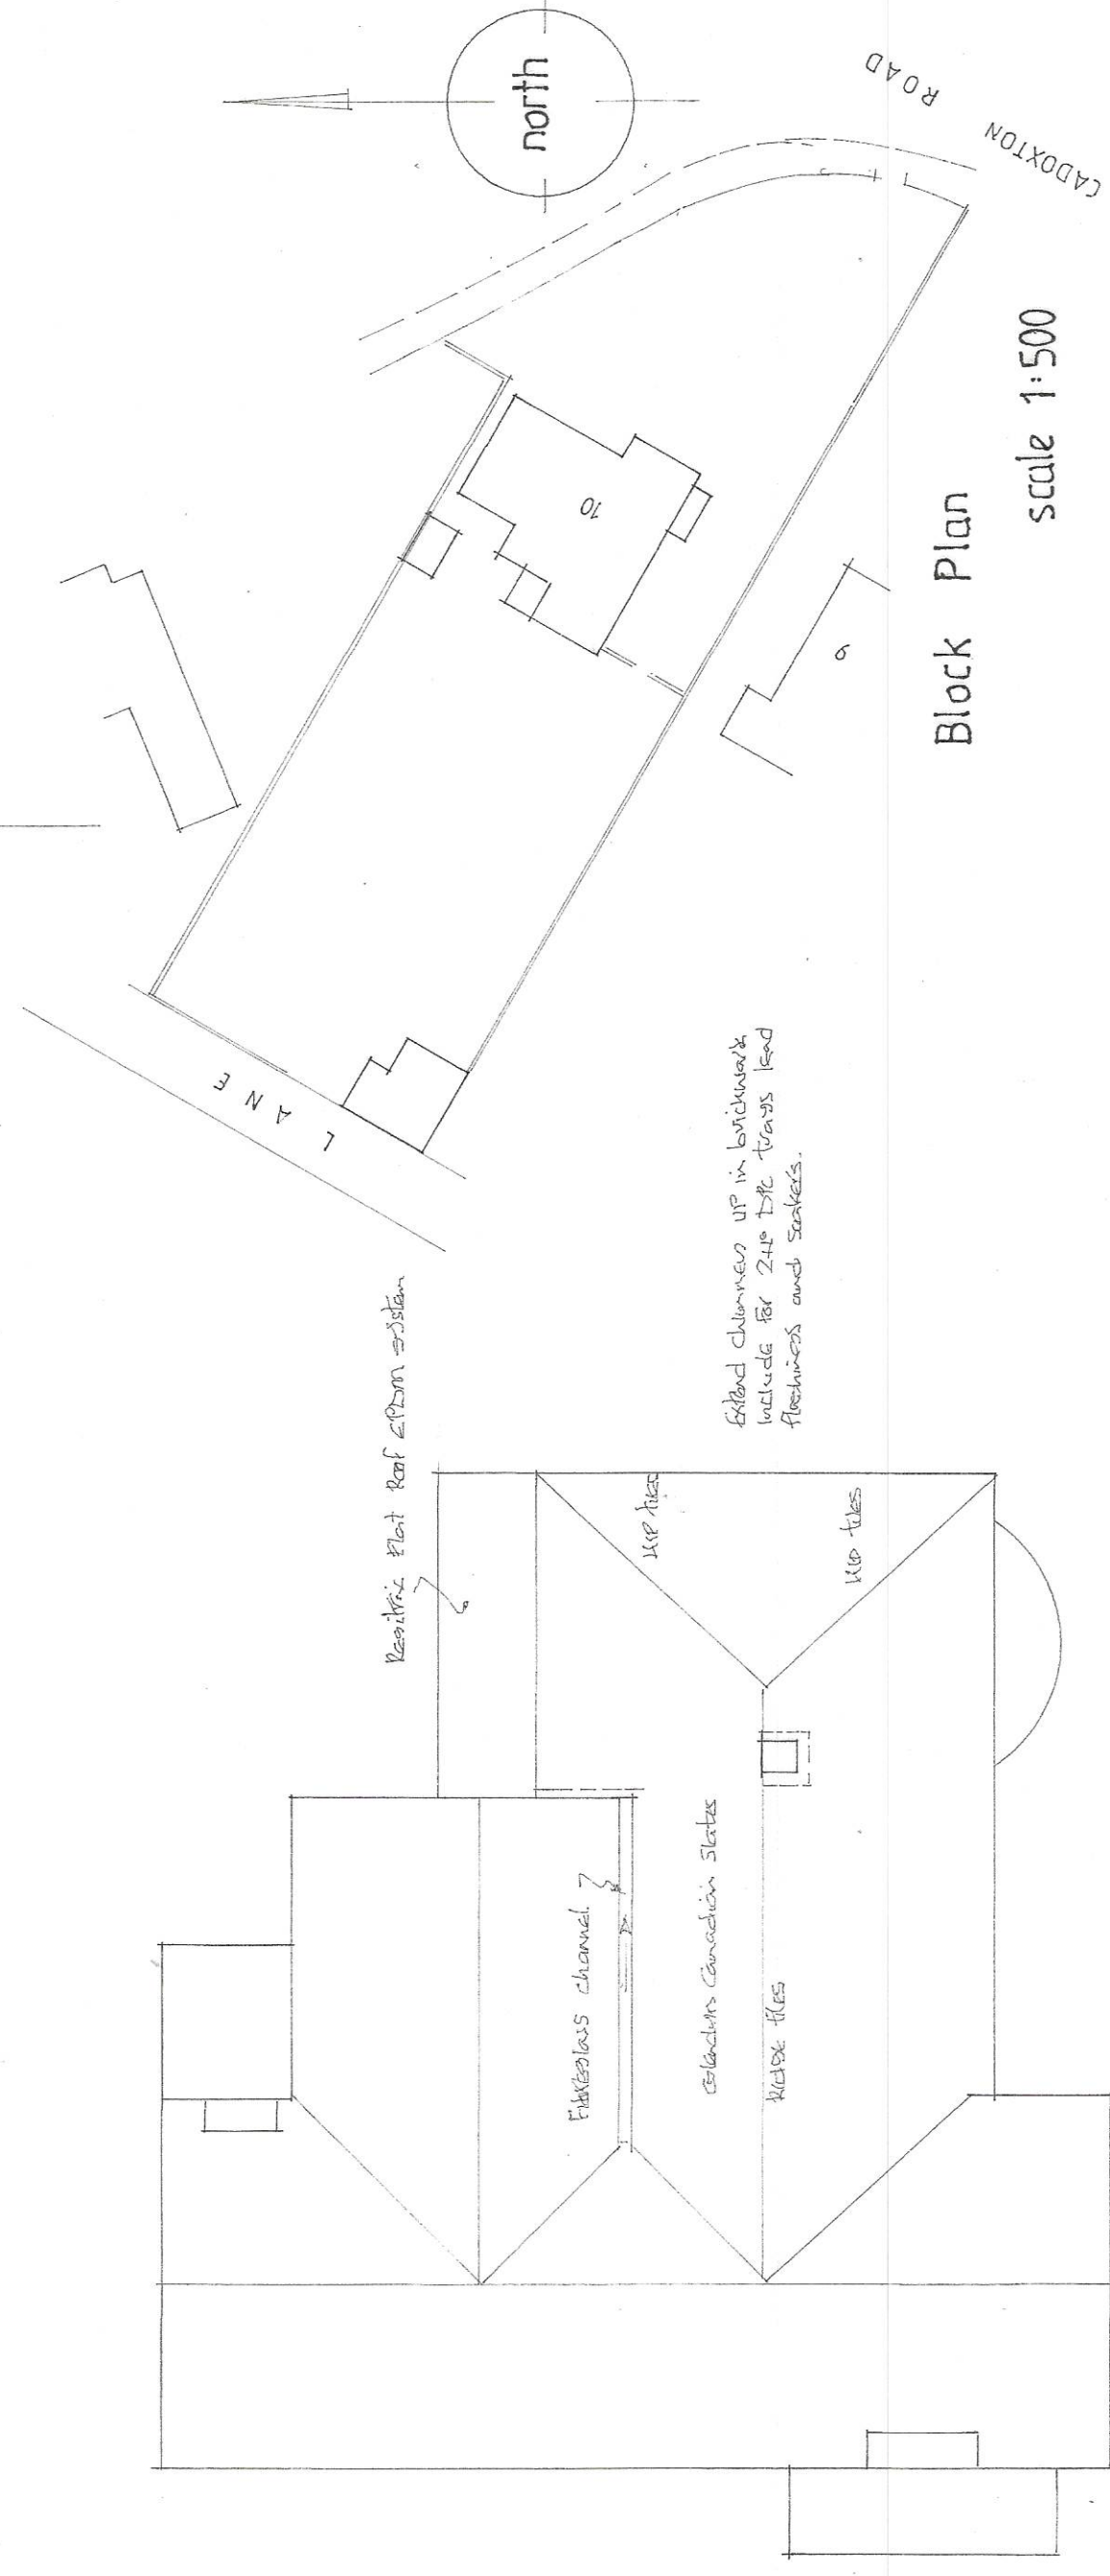

Proposed Roof Plan



Location Plan scale 1:250

| Revisions   |      |
|-------------|------|
| A           | Date |
| © copyright |      |

D. Vivian Jones AssocRICS  
Building Design Services

114, Brecon Road,  
HIRWAUN,  
Rhonda Cynon Taff,  
CF44 9NS



Tel. 01685 812069  
Mobile 07702 380869  
Email: vivianjonesdesign@yahoo.co.uk

Client

Mr. Simon Day

Job Title

Alterations to Elevations

Drawing Title

10 Cadoxton Road  
NEATH  
SA10 7AE

Scale 1:50m 1:100m 1:500 1:1250

Date 10.09.2021

Drawn by

Dwg. No. 2826 R

Rev.