



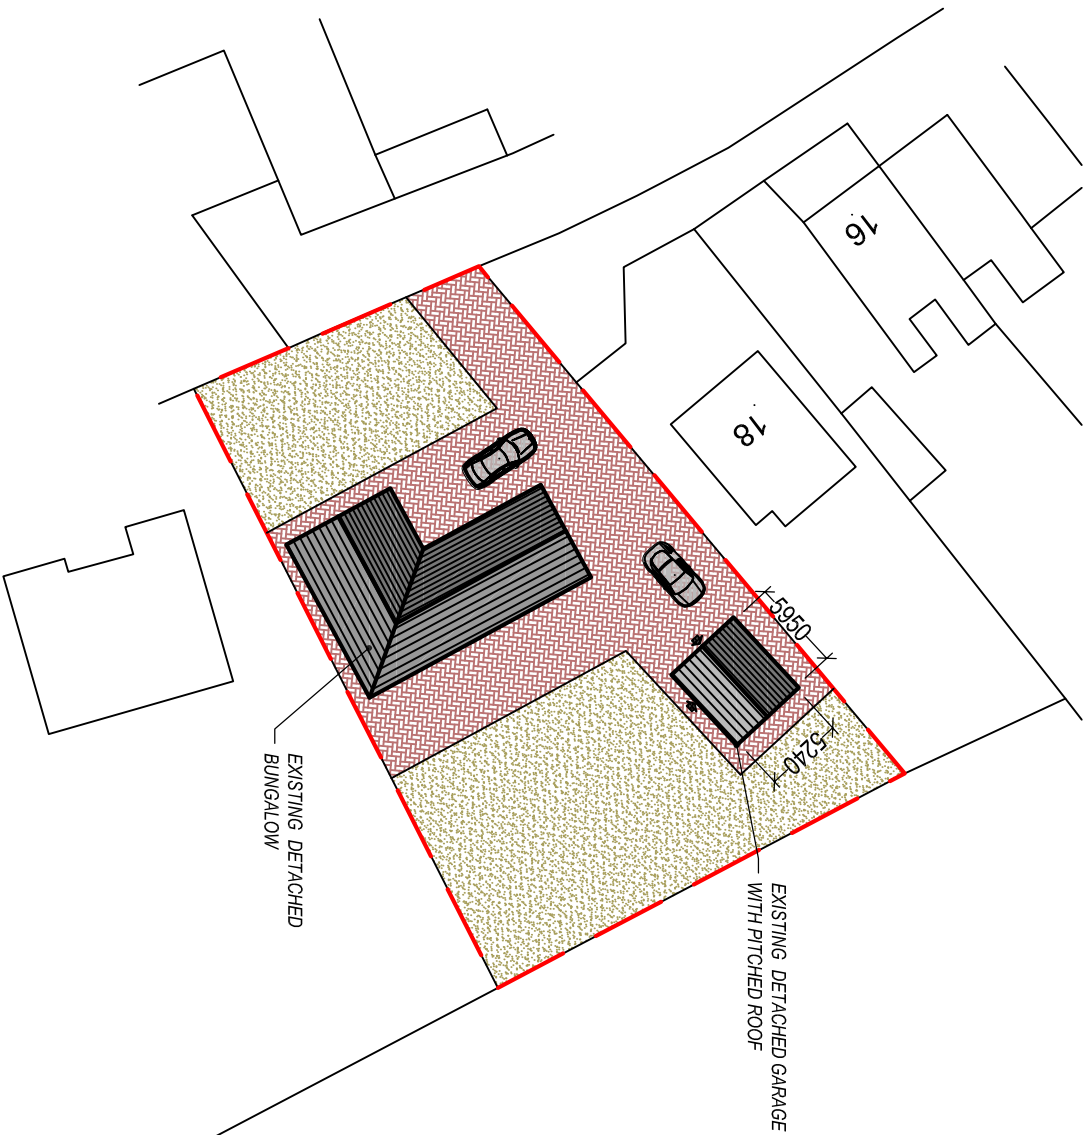

Reproduced from an Ordnance Survey map with the permission of the
Controller of Her Majesty's Stationary Office.
©Crown Copyright. All rights reserved.

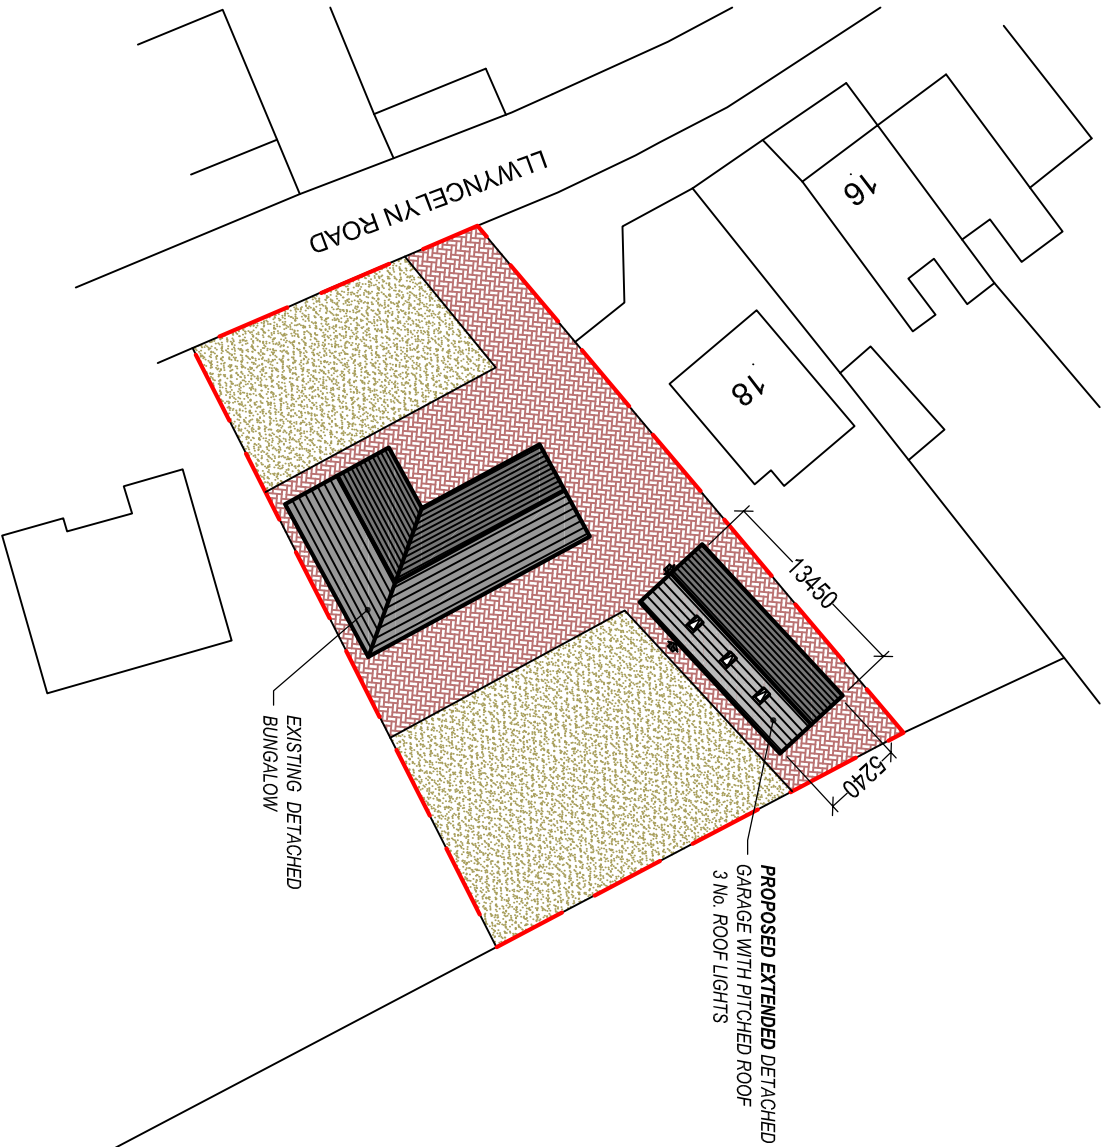

Reproduced from an Ordnance Survey map with the permission of the
Controller of Her Majesty's Stationary Office.
©Crown Copyright. All rights reserved.



EXISTING SITE PLAN
Scale 1:500

PROPOSED SITE PLAN
Scale 1:500

Client:				Mr Colin Sparrow 20 Llwynycelyn Road Taigwaith SA18 1UU			
Project Title:				PROPOSED EXTENSION to existing detached garage			
General Notes:				1. Do not scale from this drawing, take spread dimensions only. 2. Dimensions are in millimetres unless otherwise stated.			
Drawing Issue:				PLANNING			
Drawing Title:				EXISTING & PROPOSED SITE PLANS			
Drawing No:		002		Revision:			
Date:		09-08-2021		Revised:			
Scale(s):		1:1250 / 1:500		Paper Size:		A3	
				Cwm Planning & Design Ltd. (architectural and Draughting Services)			