

MATERIAL FINISHES:


Roof Covering:
Interlocking concrete tile - Anthracite,
concrete ridge tile - Anthracite

Wall Covering:
Rendered Masonry
Plinth: Facing brickwork

Windows & Doors:
uPVC Double Glazed,
Colour: Medium Oak


Weather boarding:
uPVC bullnosed
Colour: Medium Oak

Rainwater goods:
Plastic, Universal
Colour: Medium Oak

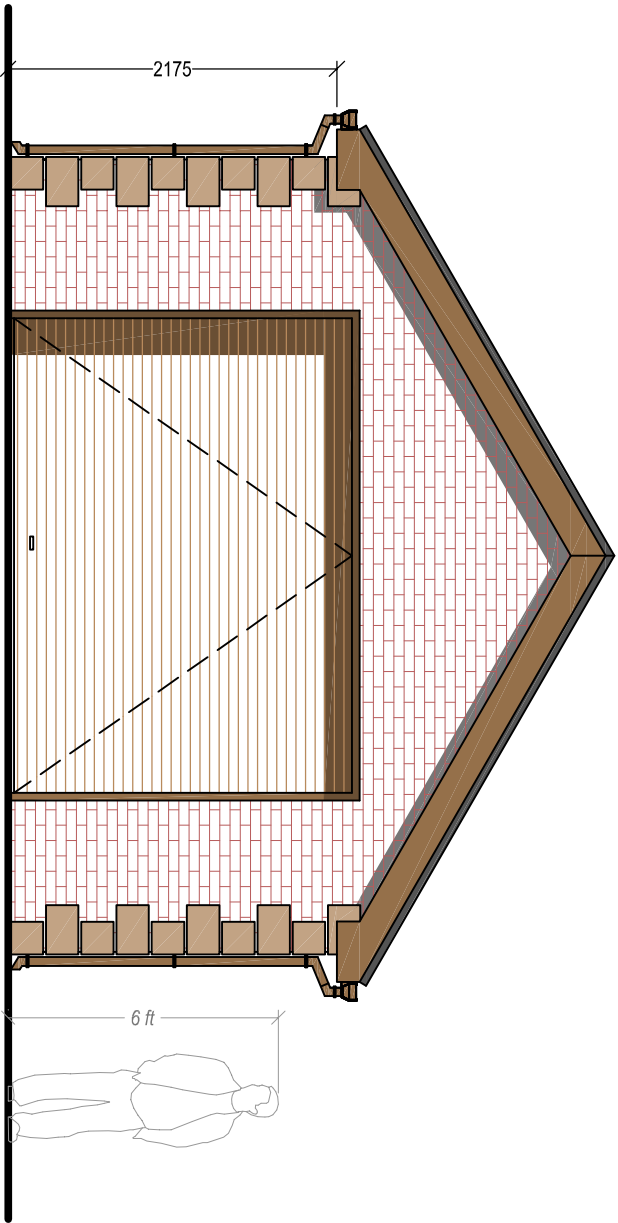


EXISTING FRONT ELEVATION

Scale 1:50

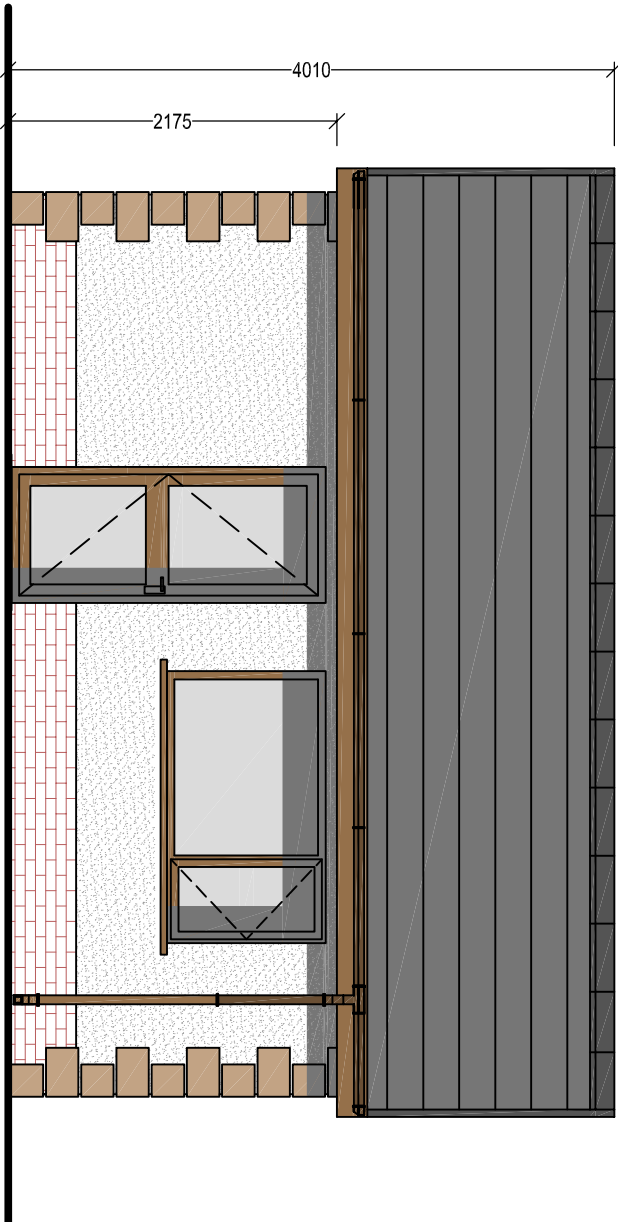


EXISTING SIDE ELEVATION

Scale 1:50

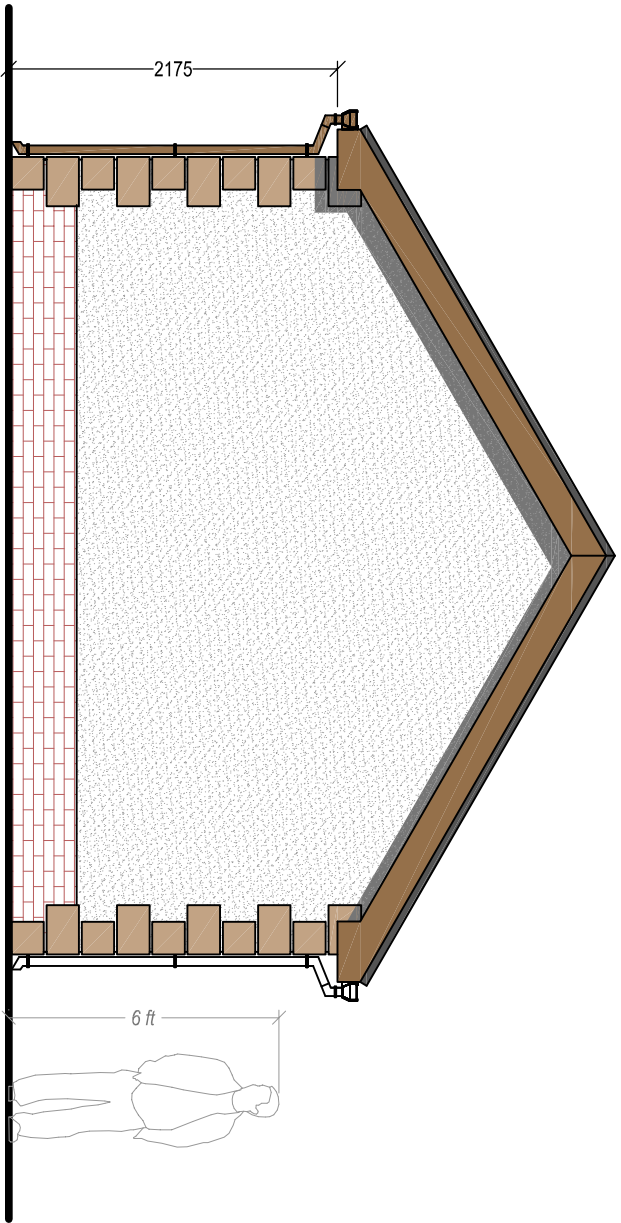


EXISTING REAR ELEVATION

Scale 1:50

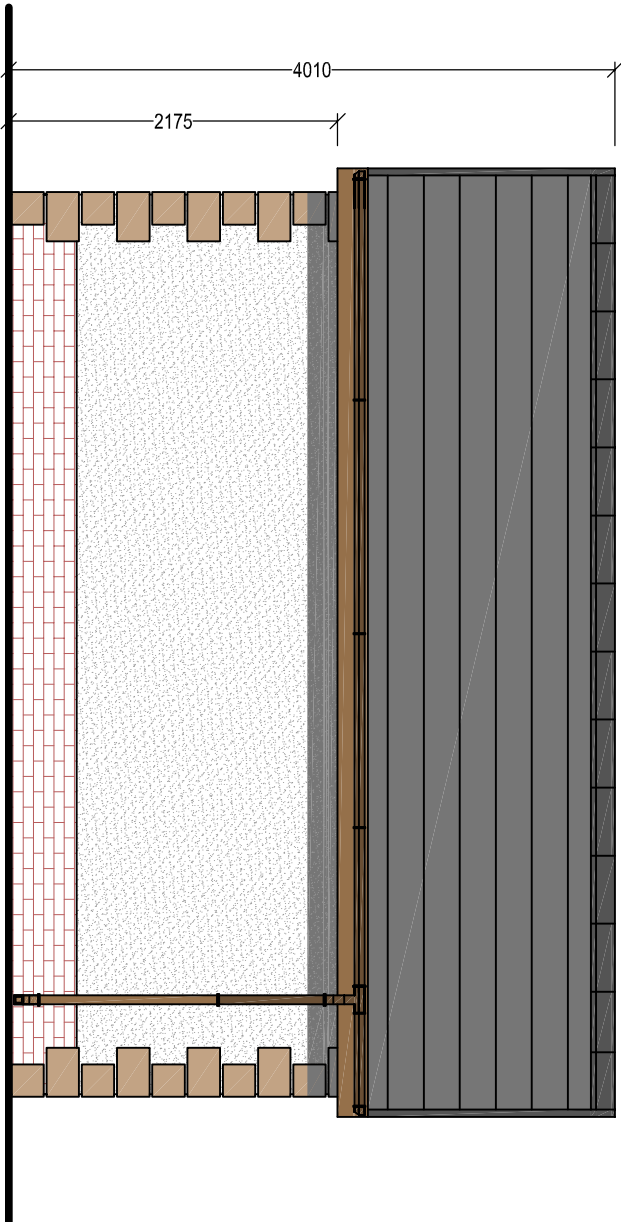

EXISTING SIDE ELEVATION

Scale 1:50

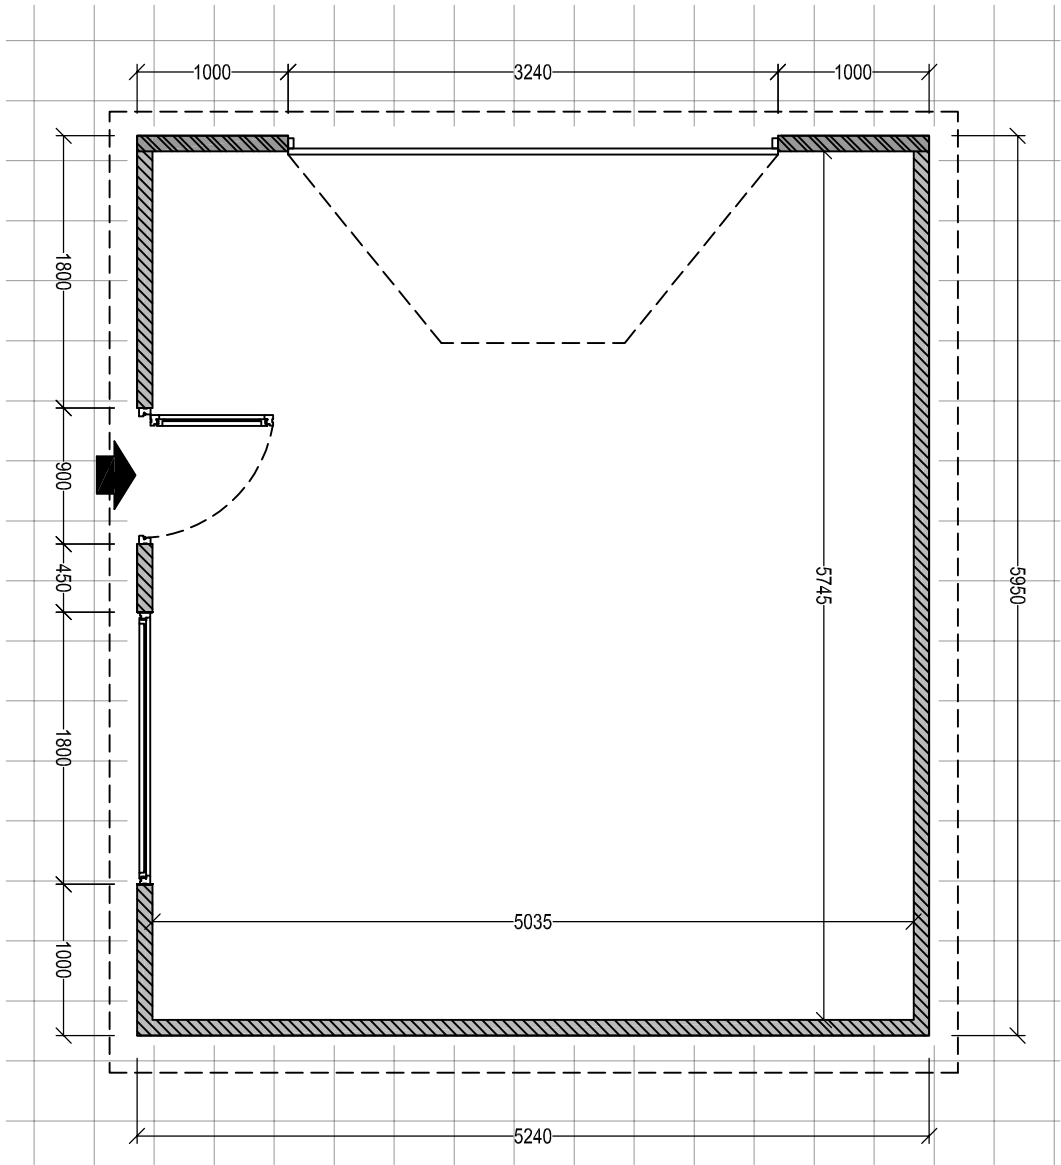

EXISTING PLAN

Scale 1:50

Client:

Mr Colin Sparrow
24 Llwynceiyn Road
Taigwaith
SA18 1UU

Project Title:

PROPOSED EXTENSION
to existing detached garage

General Notes:
1. Do not scale from this drawing. Take figured dimensions only.
2. Dimensions are in millimetres unless otherwise stated.
Drawing Issue:

PLANNING

Drawing Title: EXISTING ELEVATIONS & FLOOR PLAN	
Drawing No: 003	Revision:
Date: 24-09-2021	Revised:
Scale(s): 1:50	Paper Size: A2



Cwm Planning & Design Ltd.
(architectural and Draughting Services)