


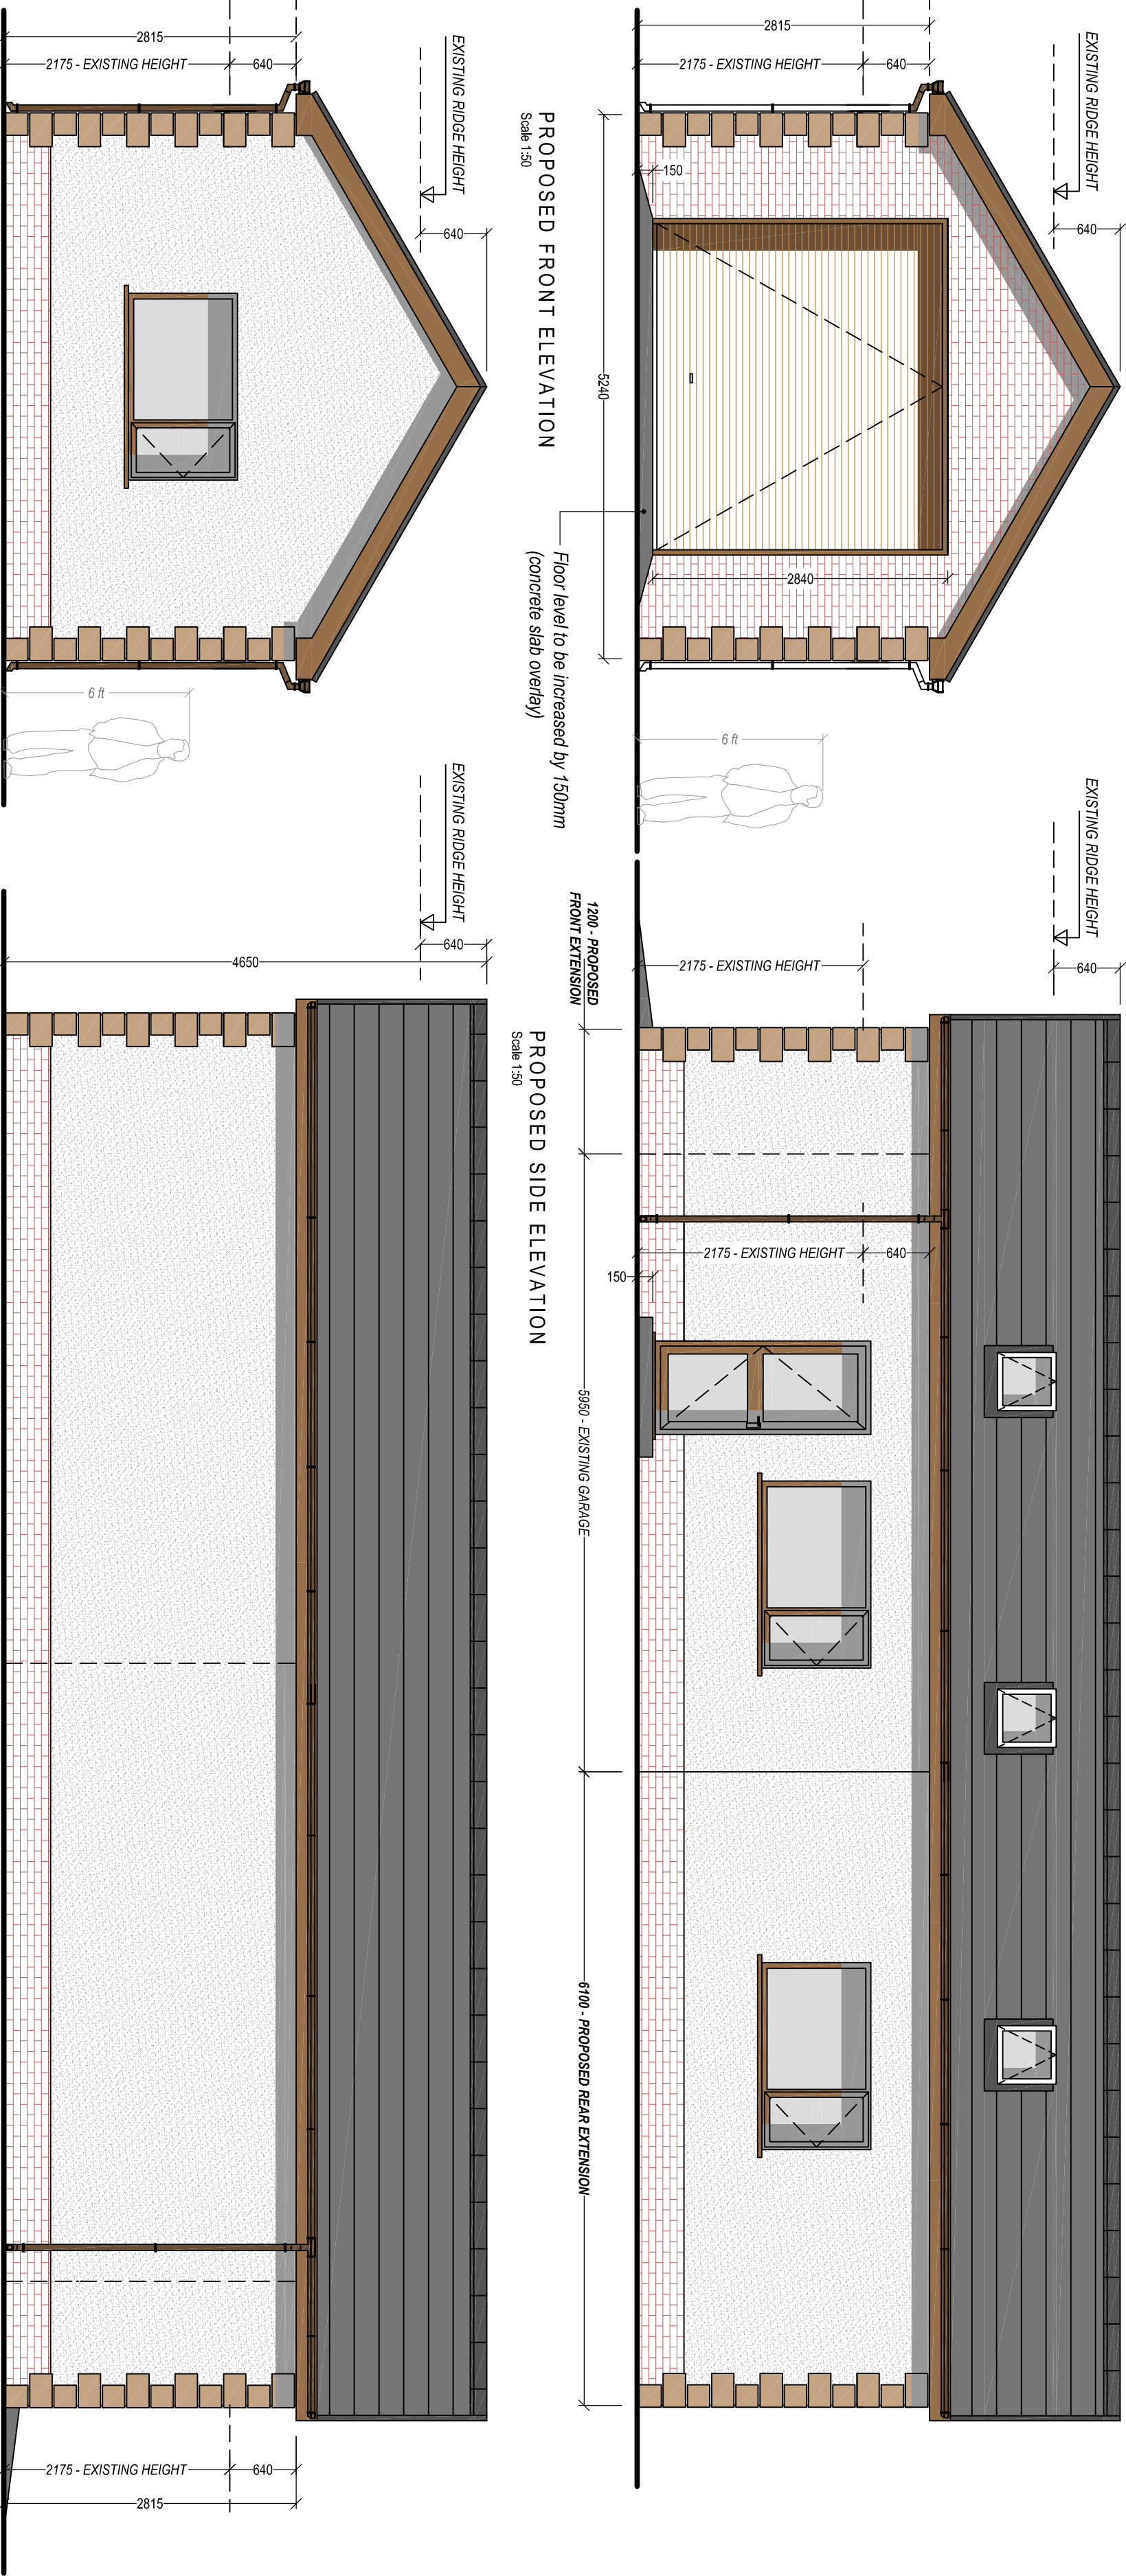


PROPOSED REAR ELEVATION
Scale 1:50

PROPOSED FRONT ELEVATION
Scale 1:50
Floor level to be increased by 150mm
(concrete slab overlay)

PROPOSED SIDE ELEVATION
Scale 1:50

PROPOSED SIDE ELEVATION
Scale 1:50

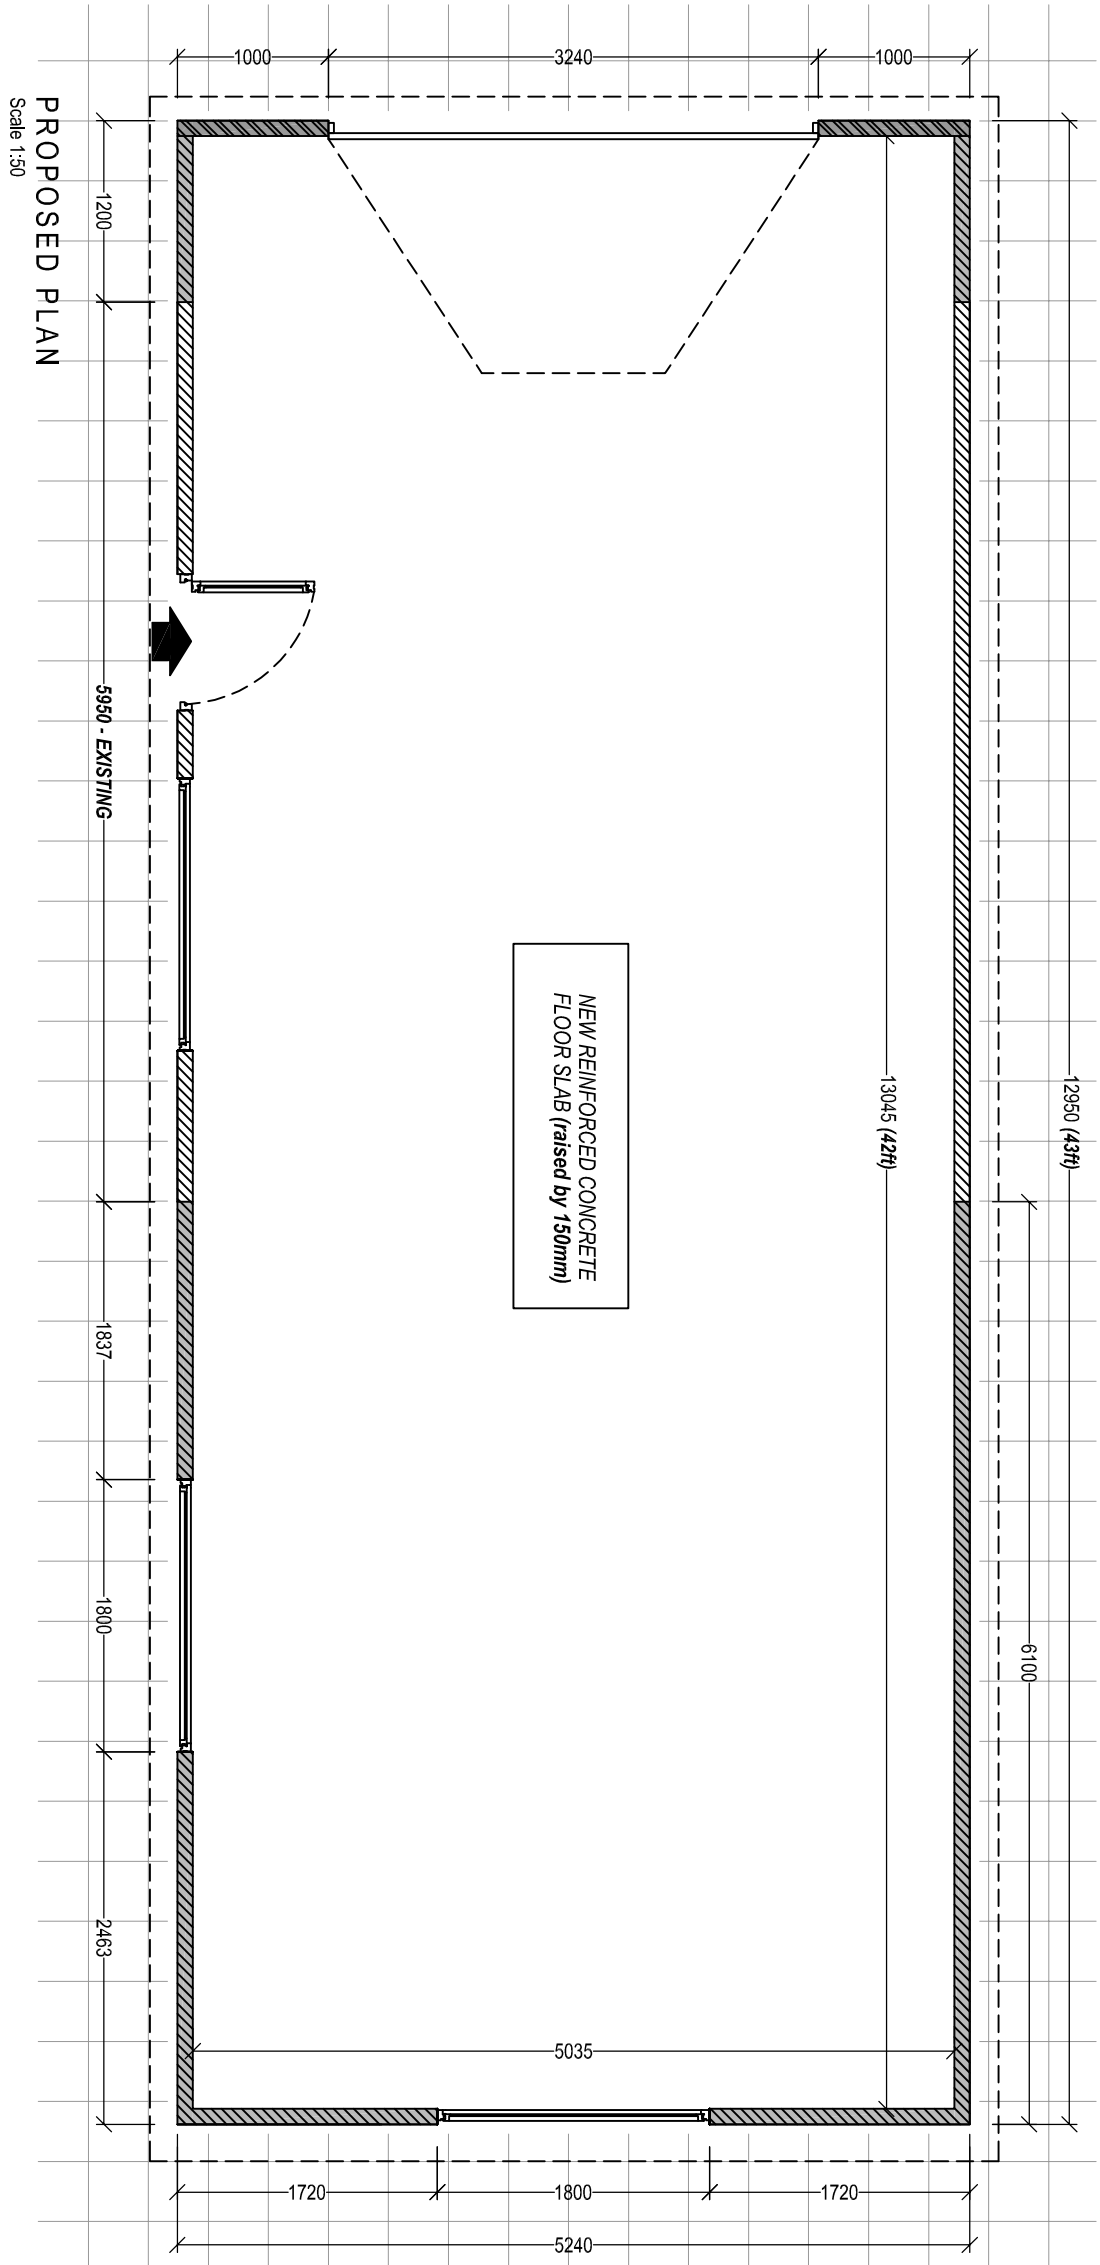

PROPOSED PLAN
Scale 1:50

MATERIAL FINISHES:
(all proposed finishes to match existing)

Roof Covering:
Interlocking concrete tile - Anthracite,
concrete ridge tile - Anthracite

Wall Covering:
Rendered Masonry
Plinth: Facing brickwork

Windows & Doors:
UPVC Double Glazed,
Colour: Medium Oak

Weather boarding:
UPVC bullnosed
Colour: Medium Oak

Rainwater goods:
Plastic, Universal
Colour: Medium Oak

Client:

Mr Colin Sparrow
24 Llwynnoelyn Road
Targueth
SA18 1UU

Project Title:

**PROPOSED EXTENSION
to existing detached garage**

General Notes:
1. Do not scale from this drawing, take figured dimensions only.
2. Dimensions are in millimetres unless otherwise stated.
Drawing Issue:

PLANNING

Drawing Title: PROPOSED ELEVATIONS & FLOOR PLAN	
Drawing No: 004	Revision:
Date: 24-09-2021	Revised:
Scale(s): 1:50	Paper Size: A2



Cwm Planning & Design Ltd.
(architectural and Draughting Services)