





Reproduced from an Ordnance Survey map with the permission of the
Controller of Her Majesty's Stationary Office.
©Crown Copyright. All rights reserved.

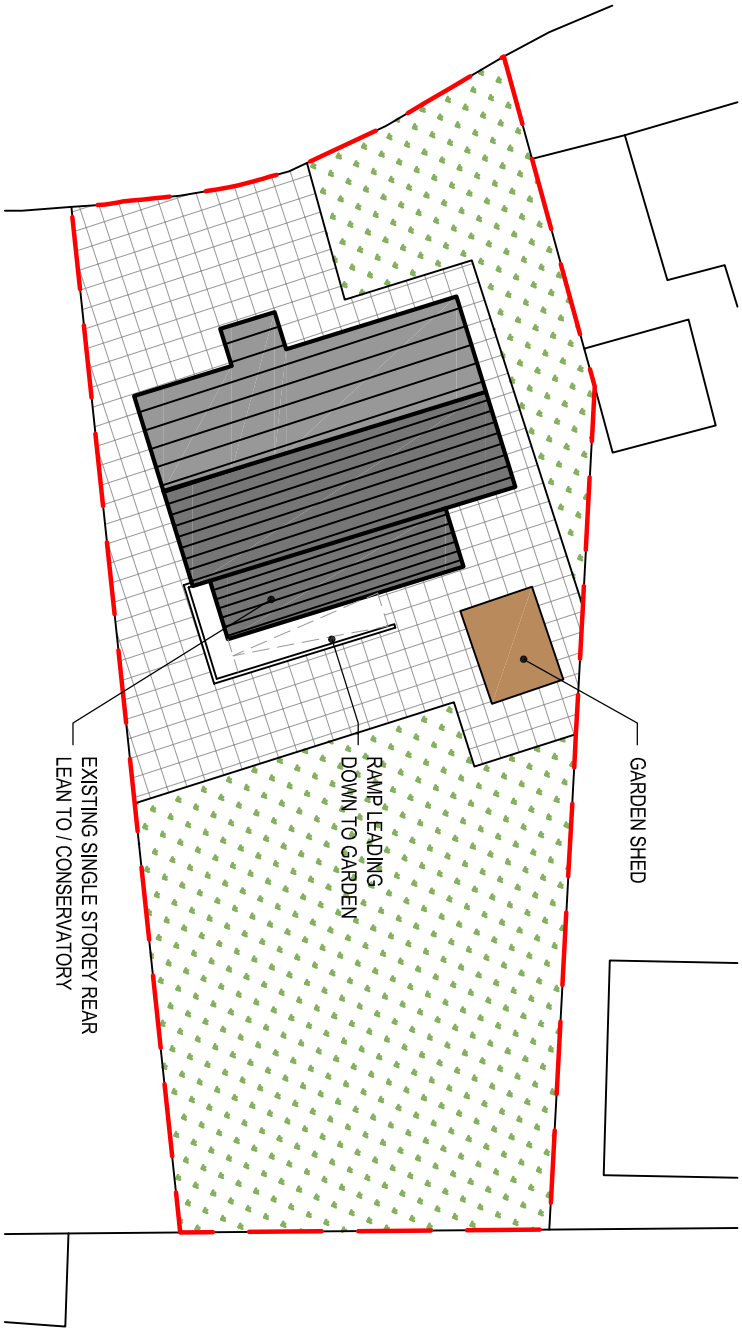

EXISTING SITE PLAN
Scale 1:250



Reproduced from an Ordnance Survey map with the permission of the
Controller of Her Majesty's Stationary Office.
©Crown Copyright. All rights reserved.

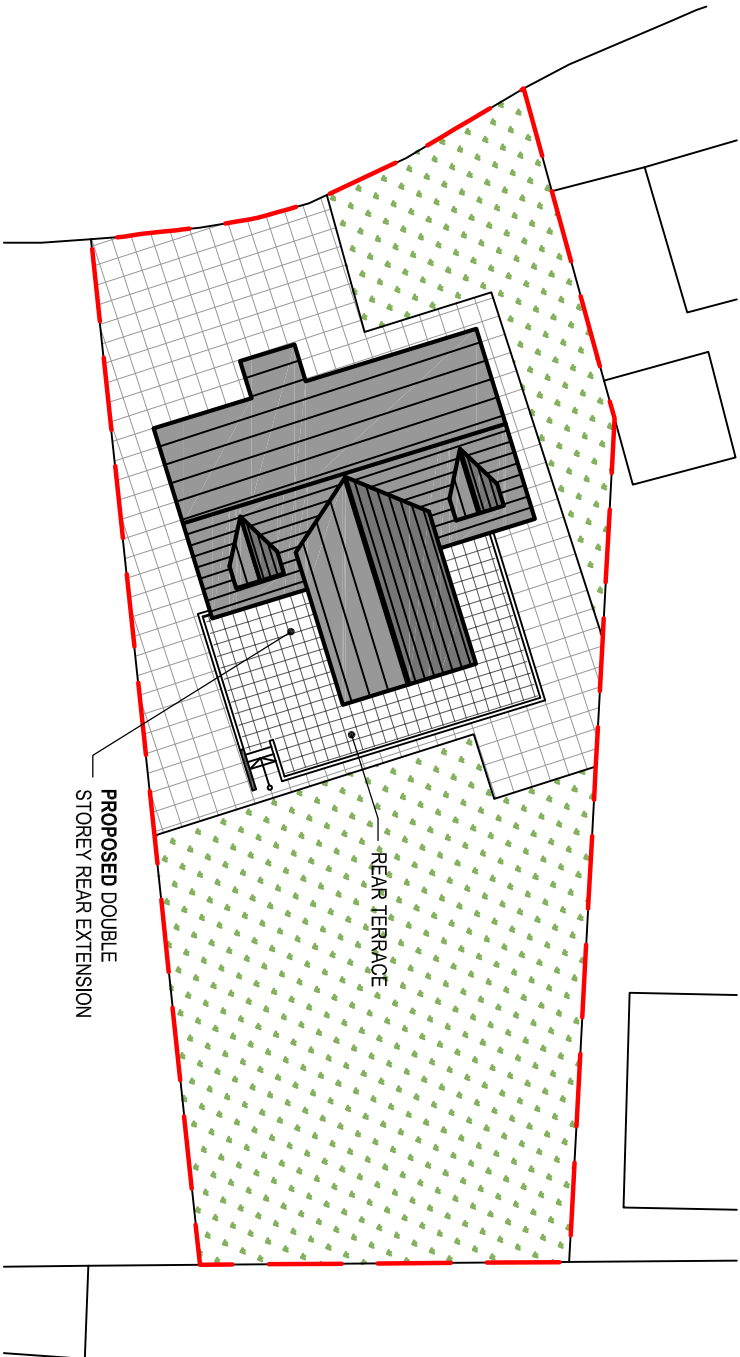

PROPOSED SITE PLAN
Scale 1:250

Client:

Mr. N. Bottom & Mrs G. Chirgithny
Ynys y Coed,
Rhiwflawr
Neath Port Talbot

Project Title:

PROPOSED REAR EXTENSION
& LOFT CONVERSION

General Notes:

1. Do not scale from this drawing. Take figures from text only.
2. Dimensions are in millimetres unless otherwise stated.

Drawing Issue:

PLANNING

Drawing Title:

EXISTING & PROPOSED SITE PLANS

Drawing No:

Revision:

Date:

Review:

Scale(s):

Paper Size:

A3



Cwm Planning & Design Ltd.
(architectural and Draughting Services)