




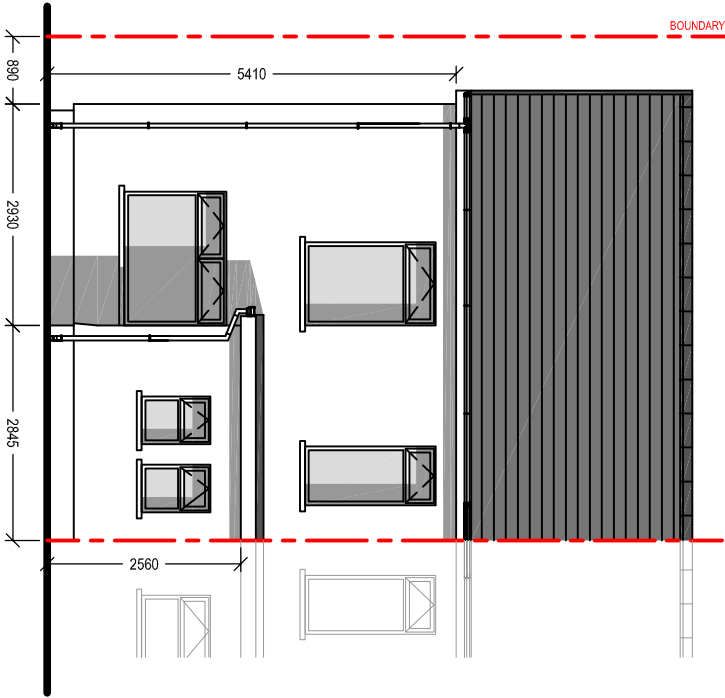


EXISTING REAR ELEVATION
Scale 1:100

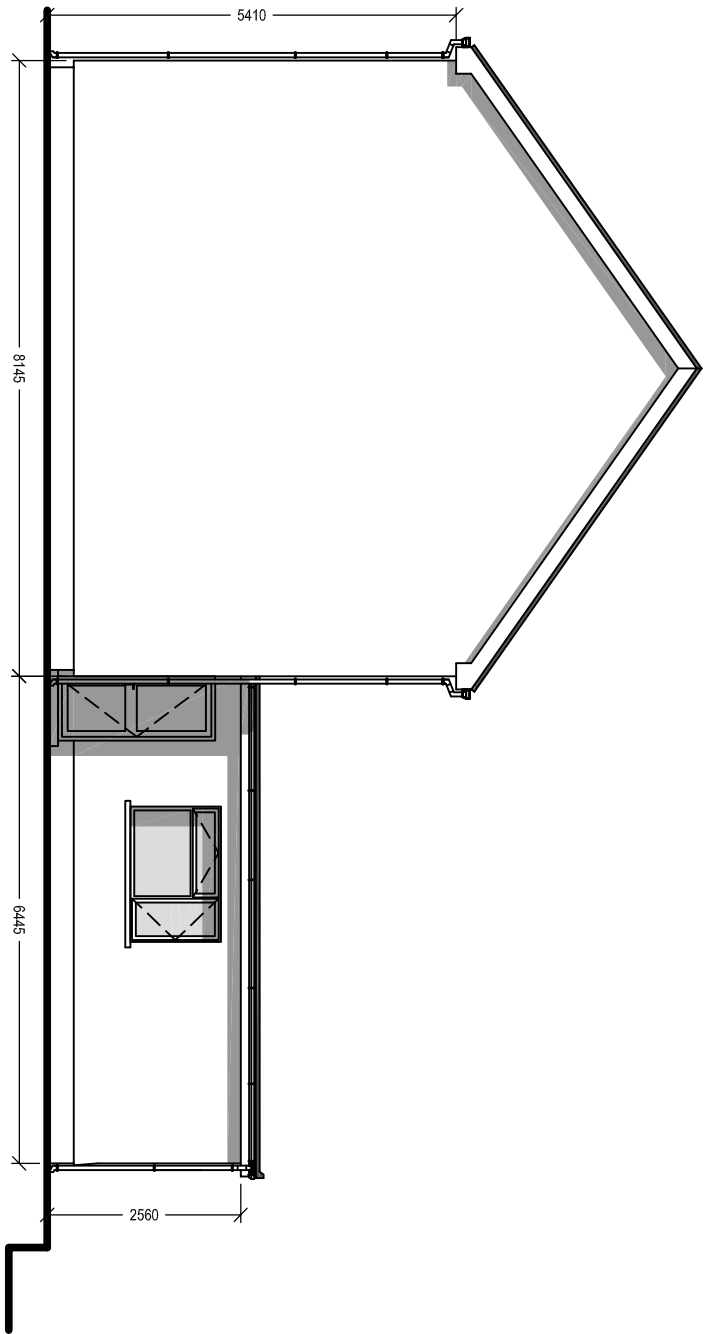

EXISTING SIDE ELEVATION
Scale 1:100

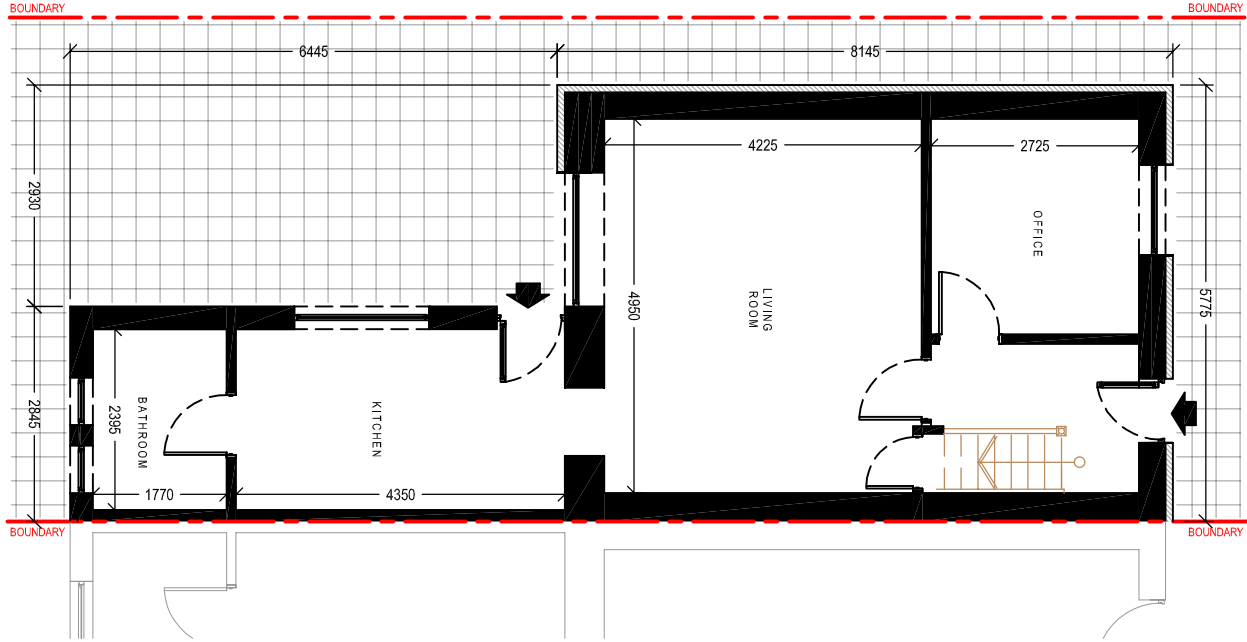

EXISTING GROUND FLOOR PLAN
Scale 1:100

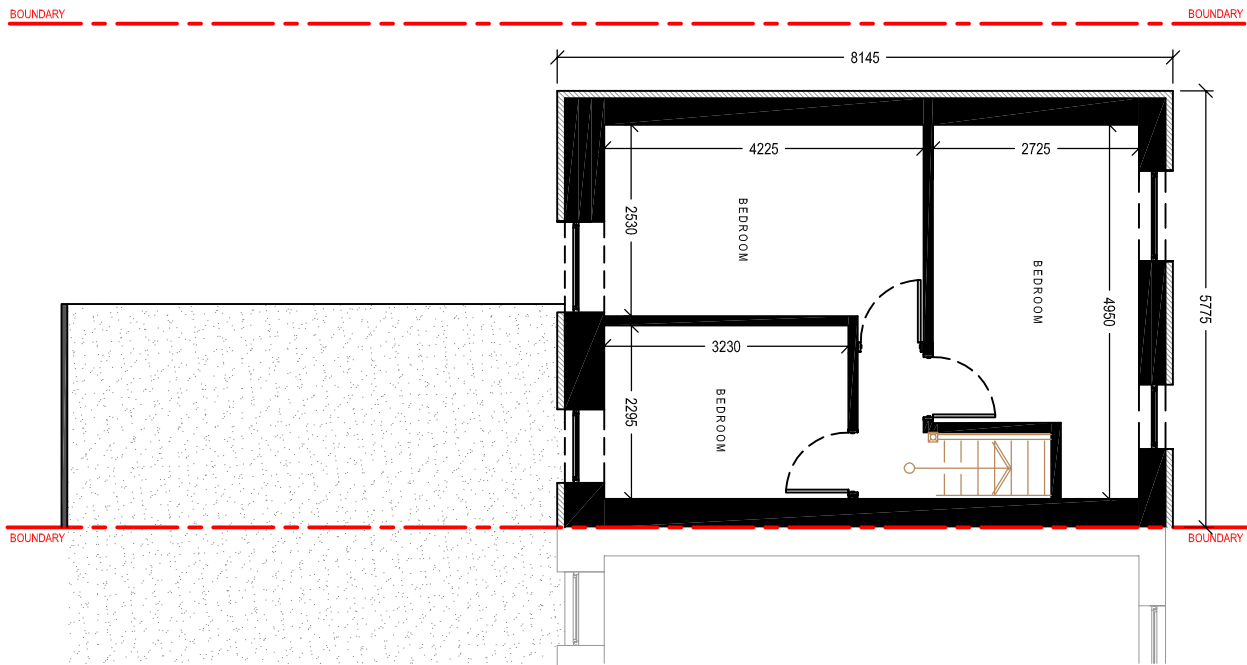

EXISTING FIRST FLOOR PLAN
Scale 1:100

EXISTING MATERIAL FINISHES:

Roof Covering:
SLATE roof covering
Clay ridge tile - Orange
Flat roof - Fibreglass

Wall Covering:
Main Dwelling: External insulation with render
Rear Extension: dash rendered masonry

Windows & Doors:
uPVC Double Glazed.
Colour: White

Weather boarding:
uPVC bullnosed
Colour: White

Rainwater goods:
Plastic, half round
Colour: White

Client:

Mr & Mrs. L. Slabbins
12 Hafrech Street
Talgarwhin
SA18 1YH

Project Title:

**PROPOSED PART DOUBLE/
PART SINGLE STOREY
REAR EXTENSION**

General Notes:
1. Drawings are for information only.
2. Dimensions are for information only.
Drawing Issue:

PLANNING

Drawing Title:

PROPOSED ELEVATIONS & FLOOR PLANS

Drawing No:	004	Revision:	
Date:	28-09-2021	Revised:	
Scale(s):	1:100	Page Size:	A2



Cwm Planning & Design Ltd.
(architectural and Draughting Services)