





Reproduced from an Ordnance Survey map with the permission of the
Controller of Her Majesty's Stationary Office.
©Crown Copyright. All rights reserved.

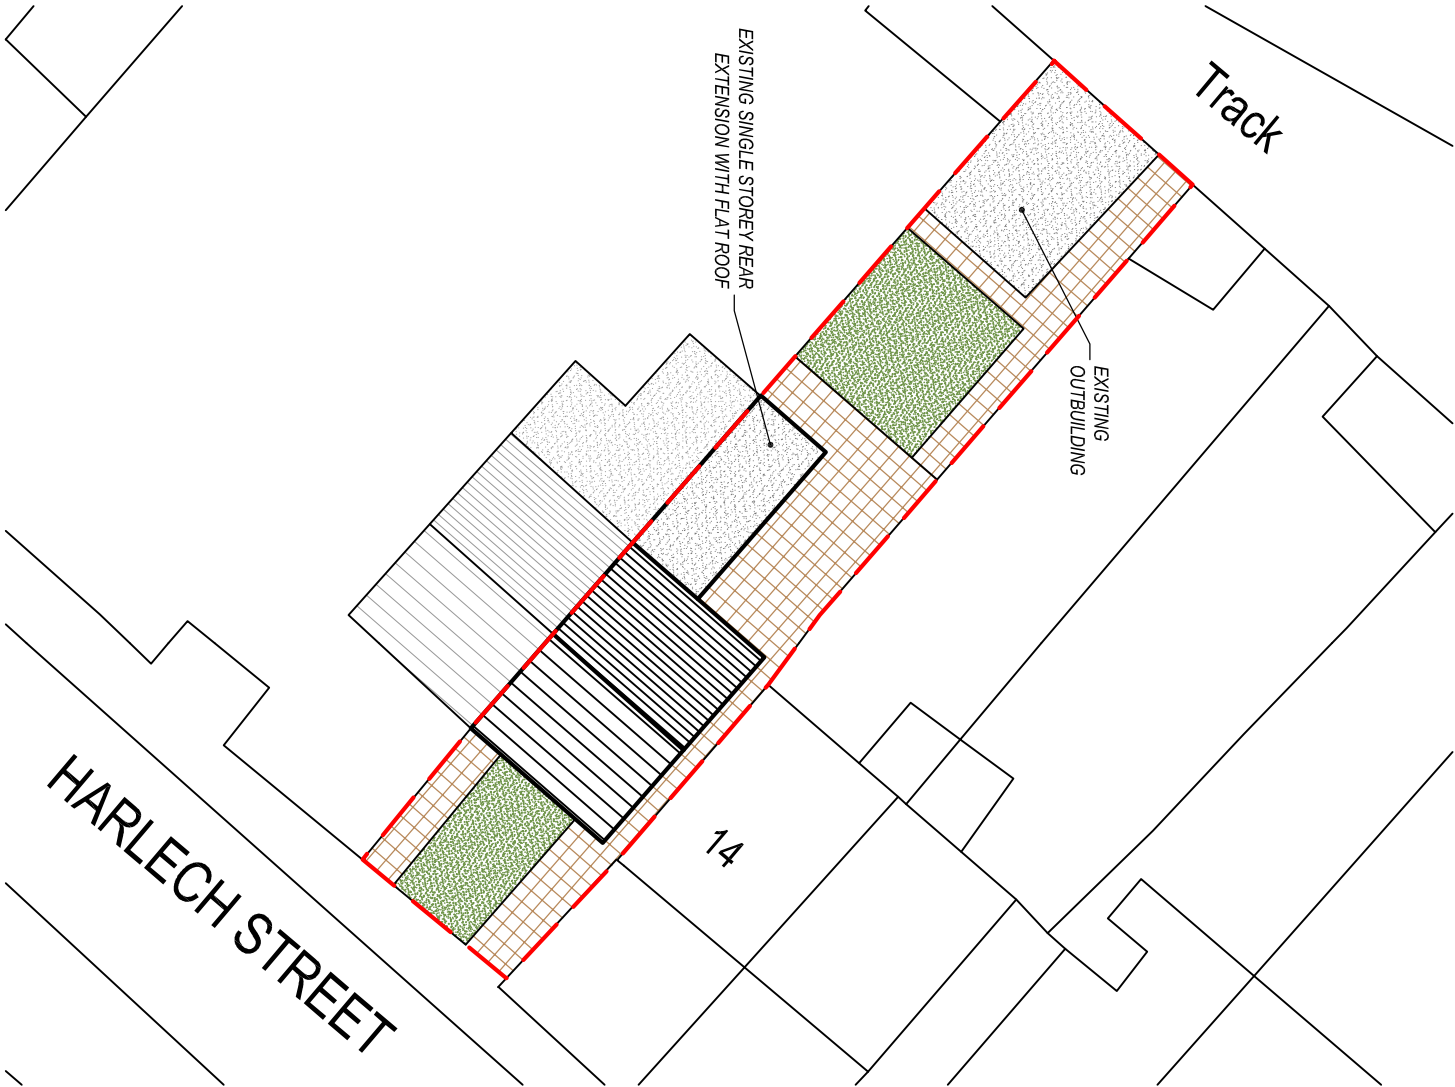

EXISTING SITE PLAN
Scale 1:250



Reproduced from an Ordnance Survey map with the permission of the
Controller of Her Majesty's Stationary Office.
©Crown Copyright. All rights reserved.

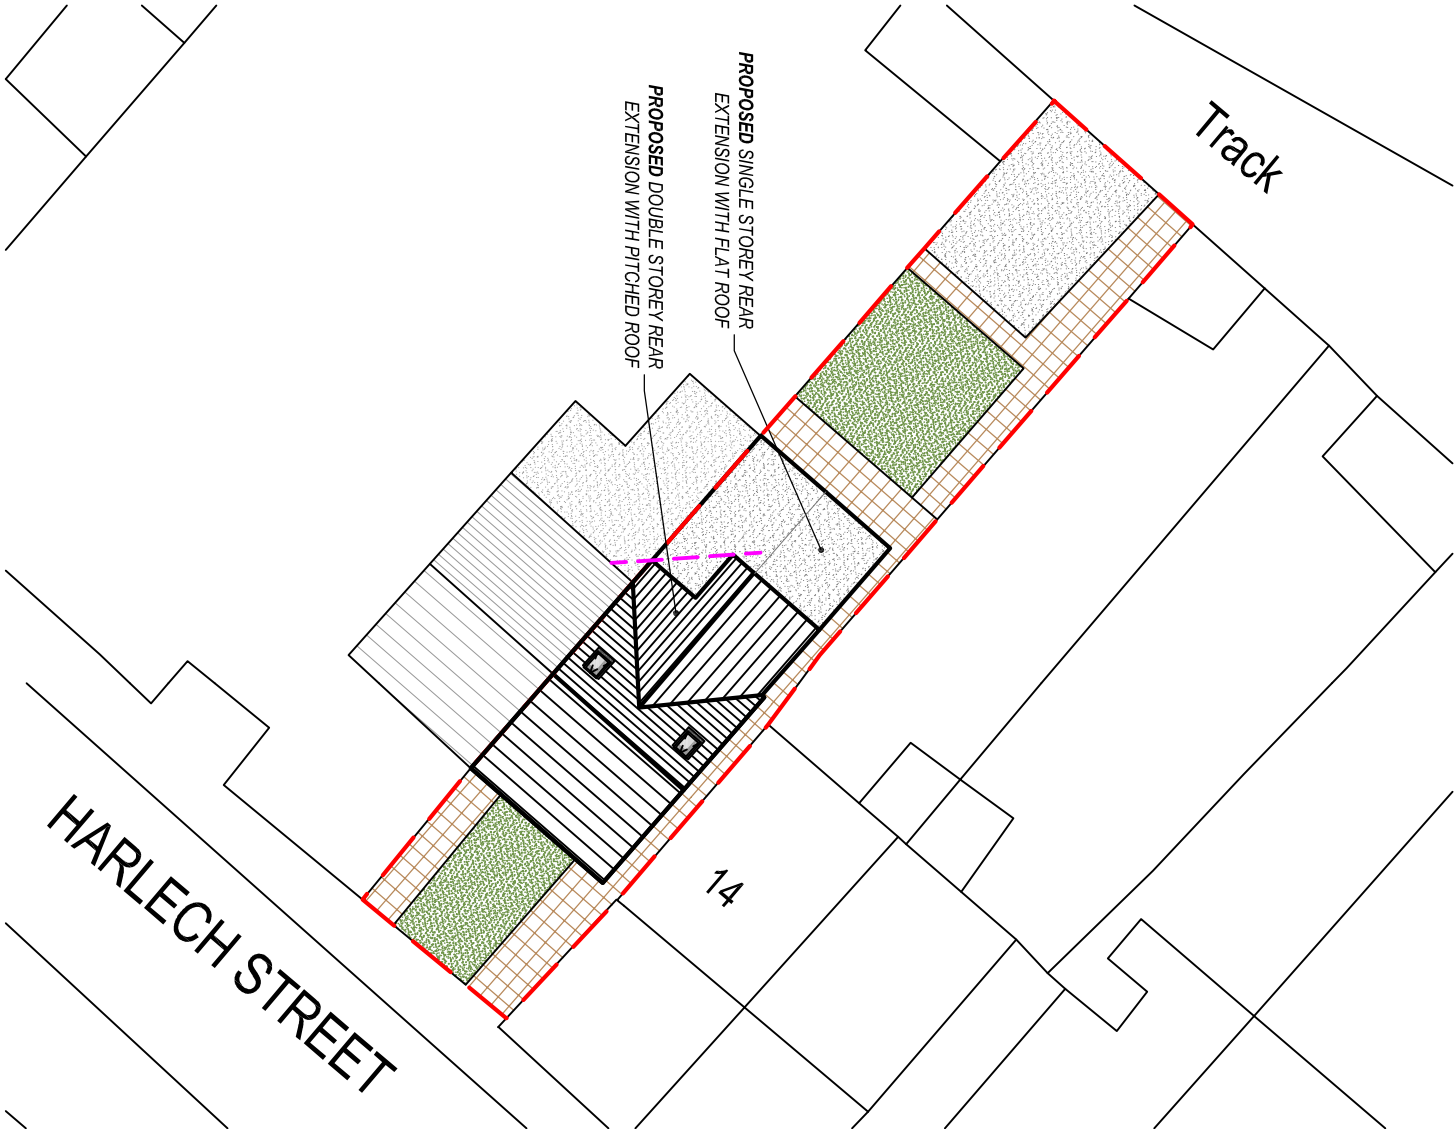

PROPOSED SITE PLAN
Scale 1:250

Client:	Mr & Mrs. L. Stabbins 12 Halrech Street Talgarwath SA18 1YH
---------	--

Project Title:	PROPOSED PART DOUBLE / PART SINGLE STOREY REAR EXTENSION
----------------	--

General Notes:	1. Do not scale from this drawing. Take figures wherever only. 2. Dimensions are in millimetres unless otherwise stated.
----------------	---

Drawing Title:	EXISTING & PROPOSED SITE PLANS		
Drawing No:	002	Revision:	
Date:	28-09-2021	Revised:	
Scale(s):	1:250	Paper Size:	A3



Cwm Planning & Design Ltd.
(architectural and Draughting Services)