




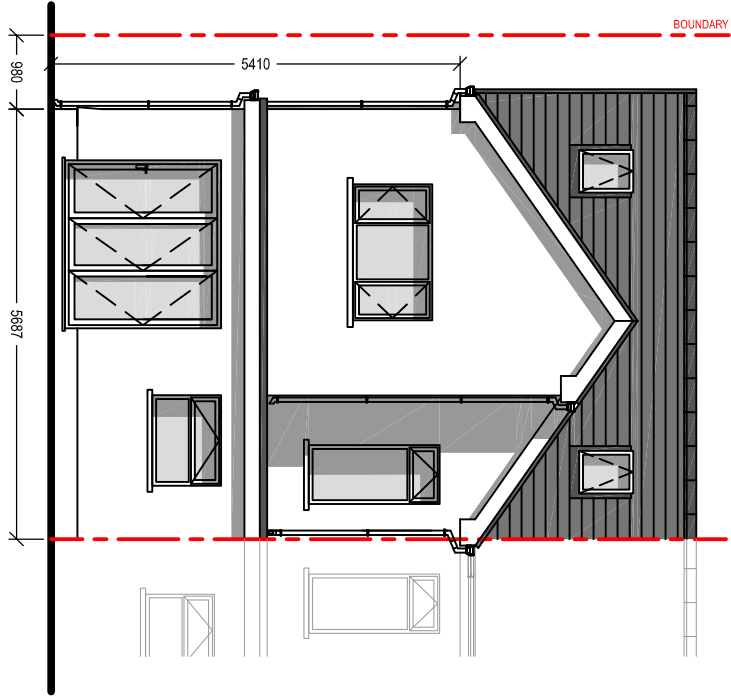


PROPOSED REAR ELEVATION
Scale 1:100

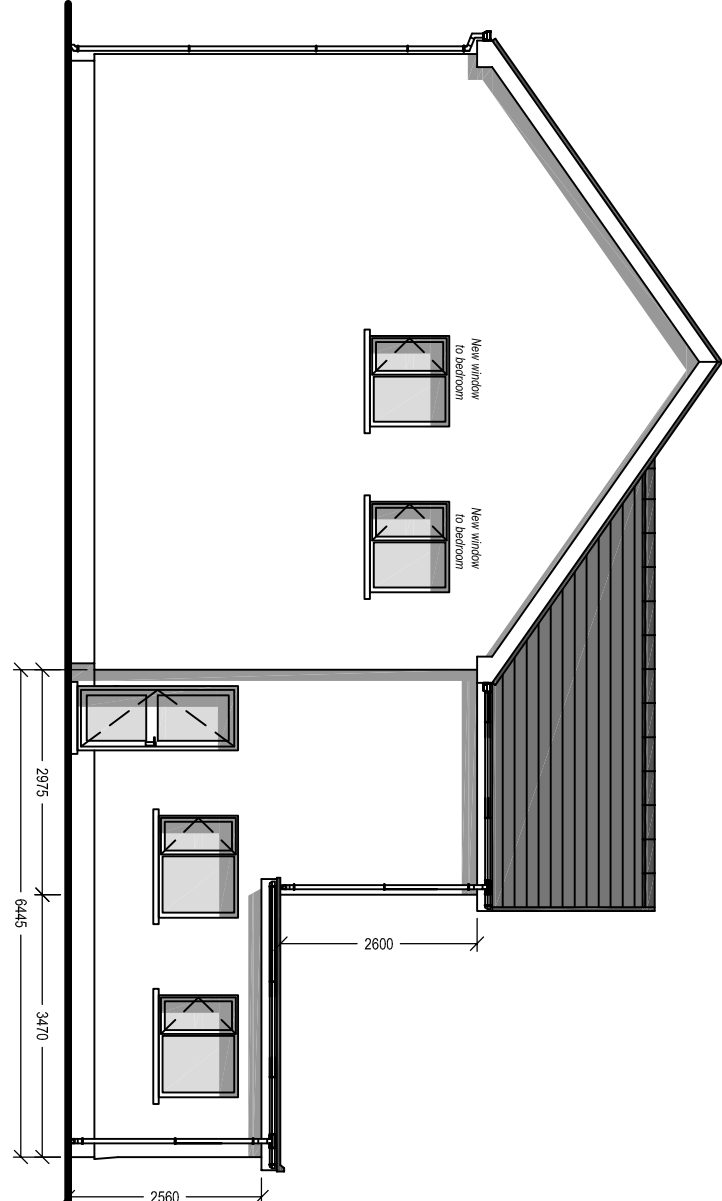


PROPOSED SIDE ELEVATION
Scale 1:100

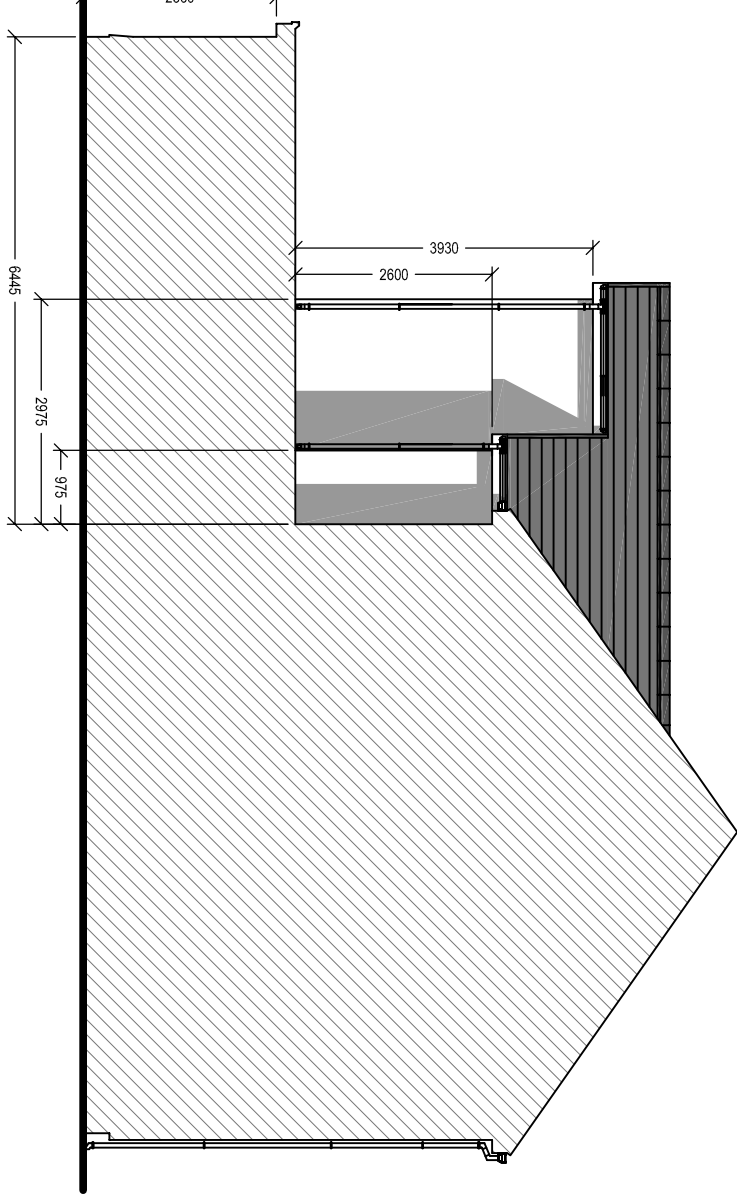


PROPOSED SIDE ELEVATION
Scale 1:100

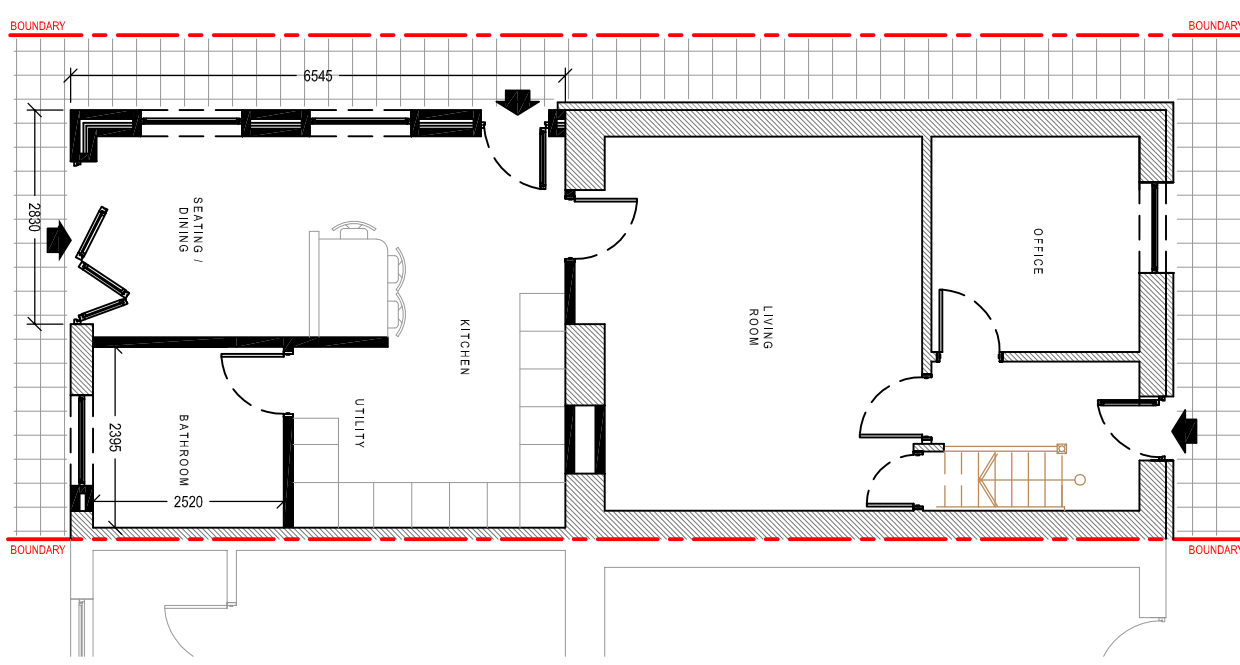

PROPOSED GROUND FLOOR PLAN
Scale 1:100

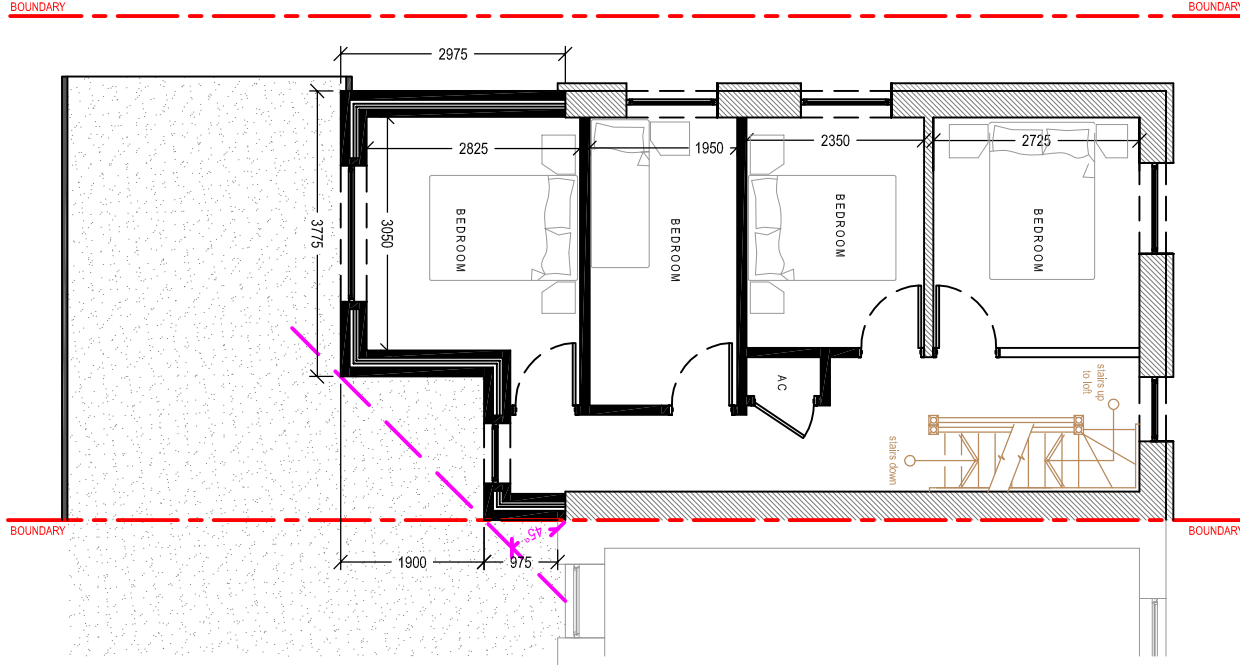

PROPOSED FIRST FLOOR PLAN
Scale 1:100

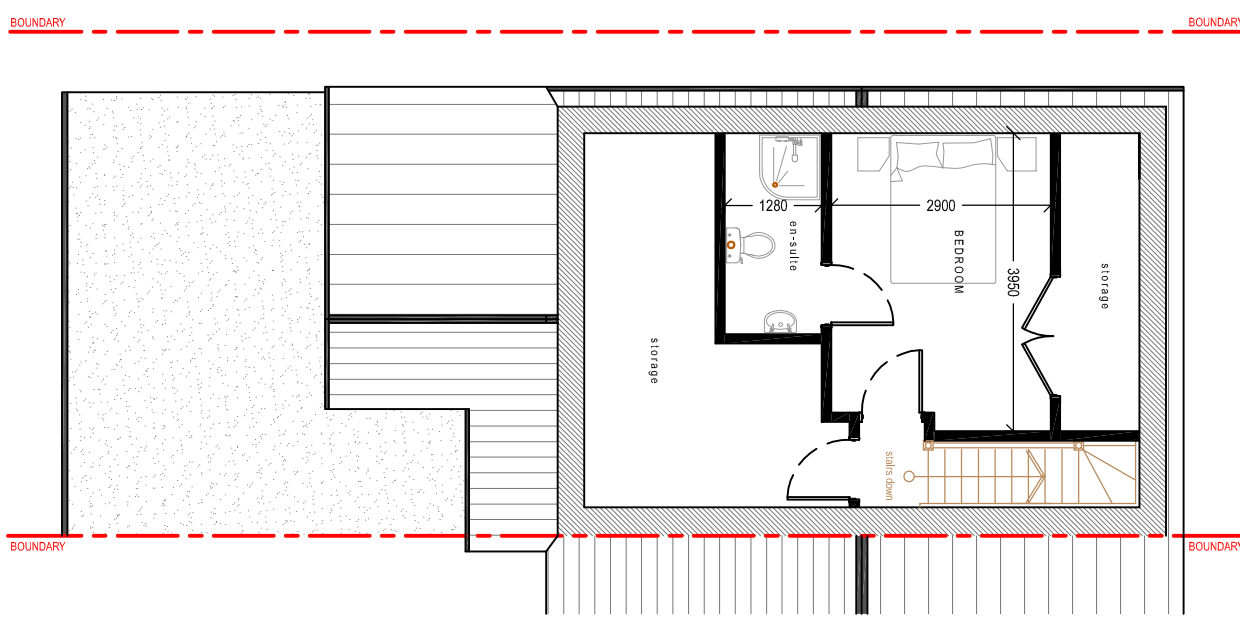

PROPOSED LOFT FLOOR PLAN
Scale 1:100

EXISTING MATERIAL FINISHES:

Roof Covering:

SLATE roof covering (to match)
Clay ridge tile - Orange (to match)
Flat Roof (Exist + Proposed) - Rubber EPDM

Wall Covering:

Rear Extension: Rendered masonry (to match)

Windows & Doors:

uPVC Double Glazed.
Colour: White

Weather boarding:

uPVC bullnosed
Colour: White

Rainwater goods:

Plastic, half round
Colour: White

Drawing Title:
PROPOSED ELEVATIONS & FLOOR PLANS

Drawing No:	004	Revision:	
Date:	28-09-2021	Revised:	
Scale(s):	1:100	Page Size:	A2

Project Title:

PROPOSED PART DOUBLE/
PART SINGLE STOREY
REAR EXTENSION

General Notes:
1. Do not scale from this drawing. Use a bound dimension only.
2. Dimensions are in millimetres unless otherwise stated.
Drawing Issue:

PLANNING



Cwm Planning & Design Ltd.
(architectural and Draughting Services)