


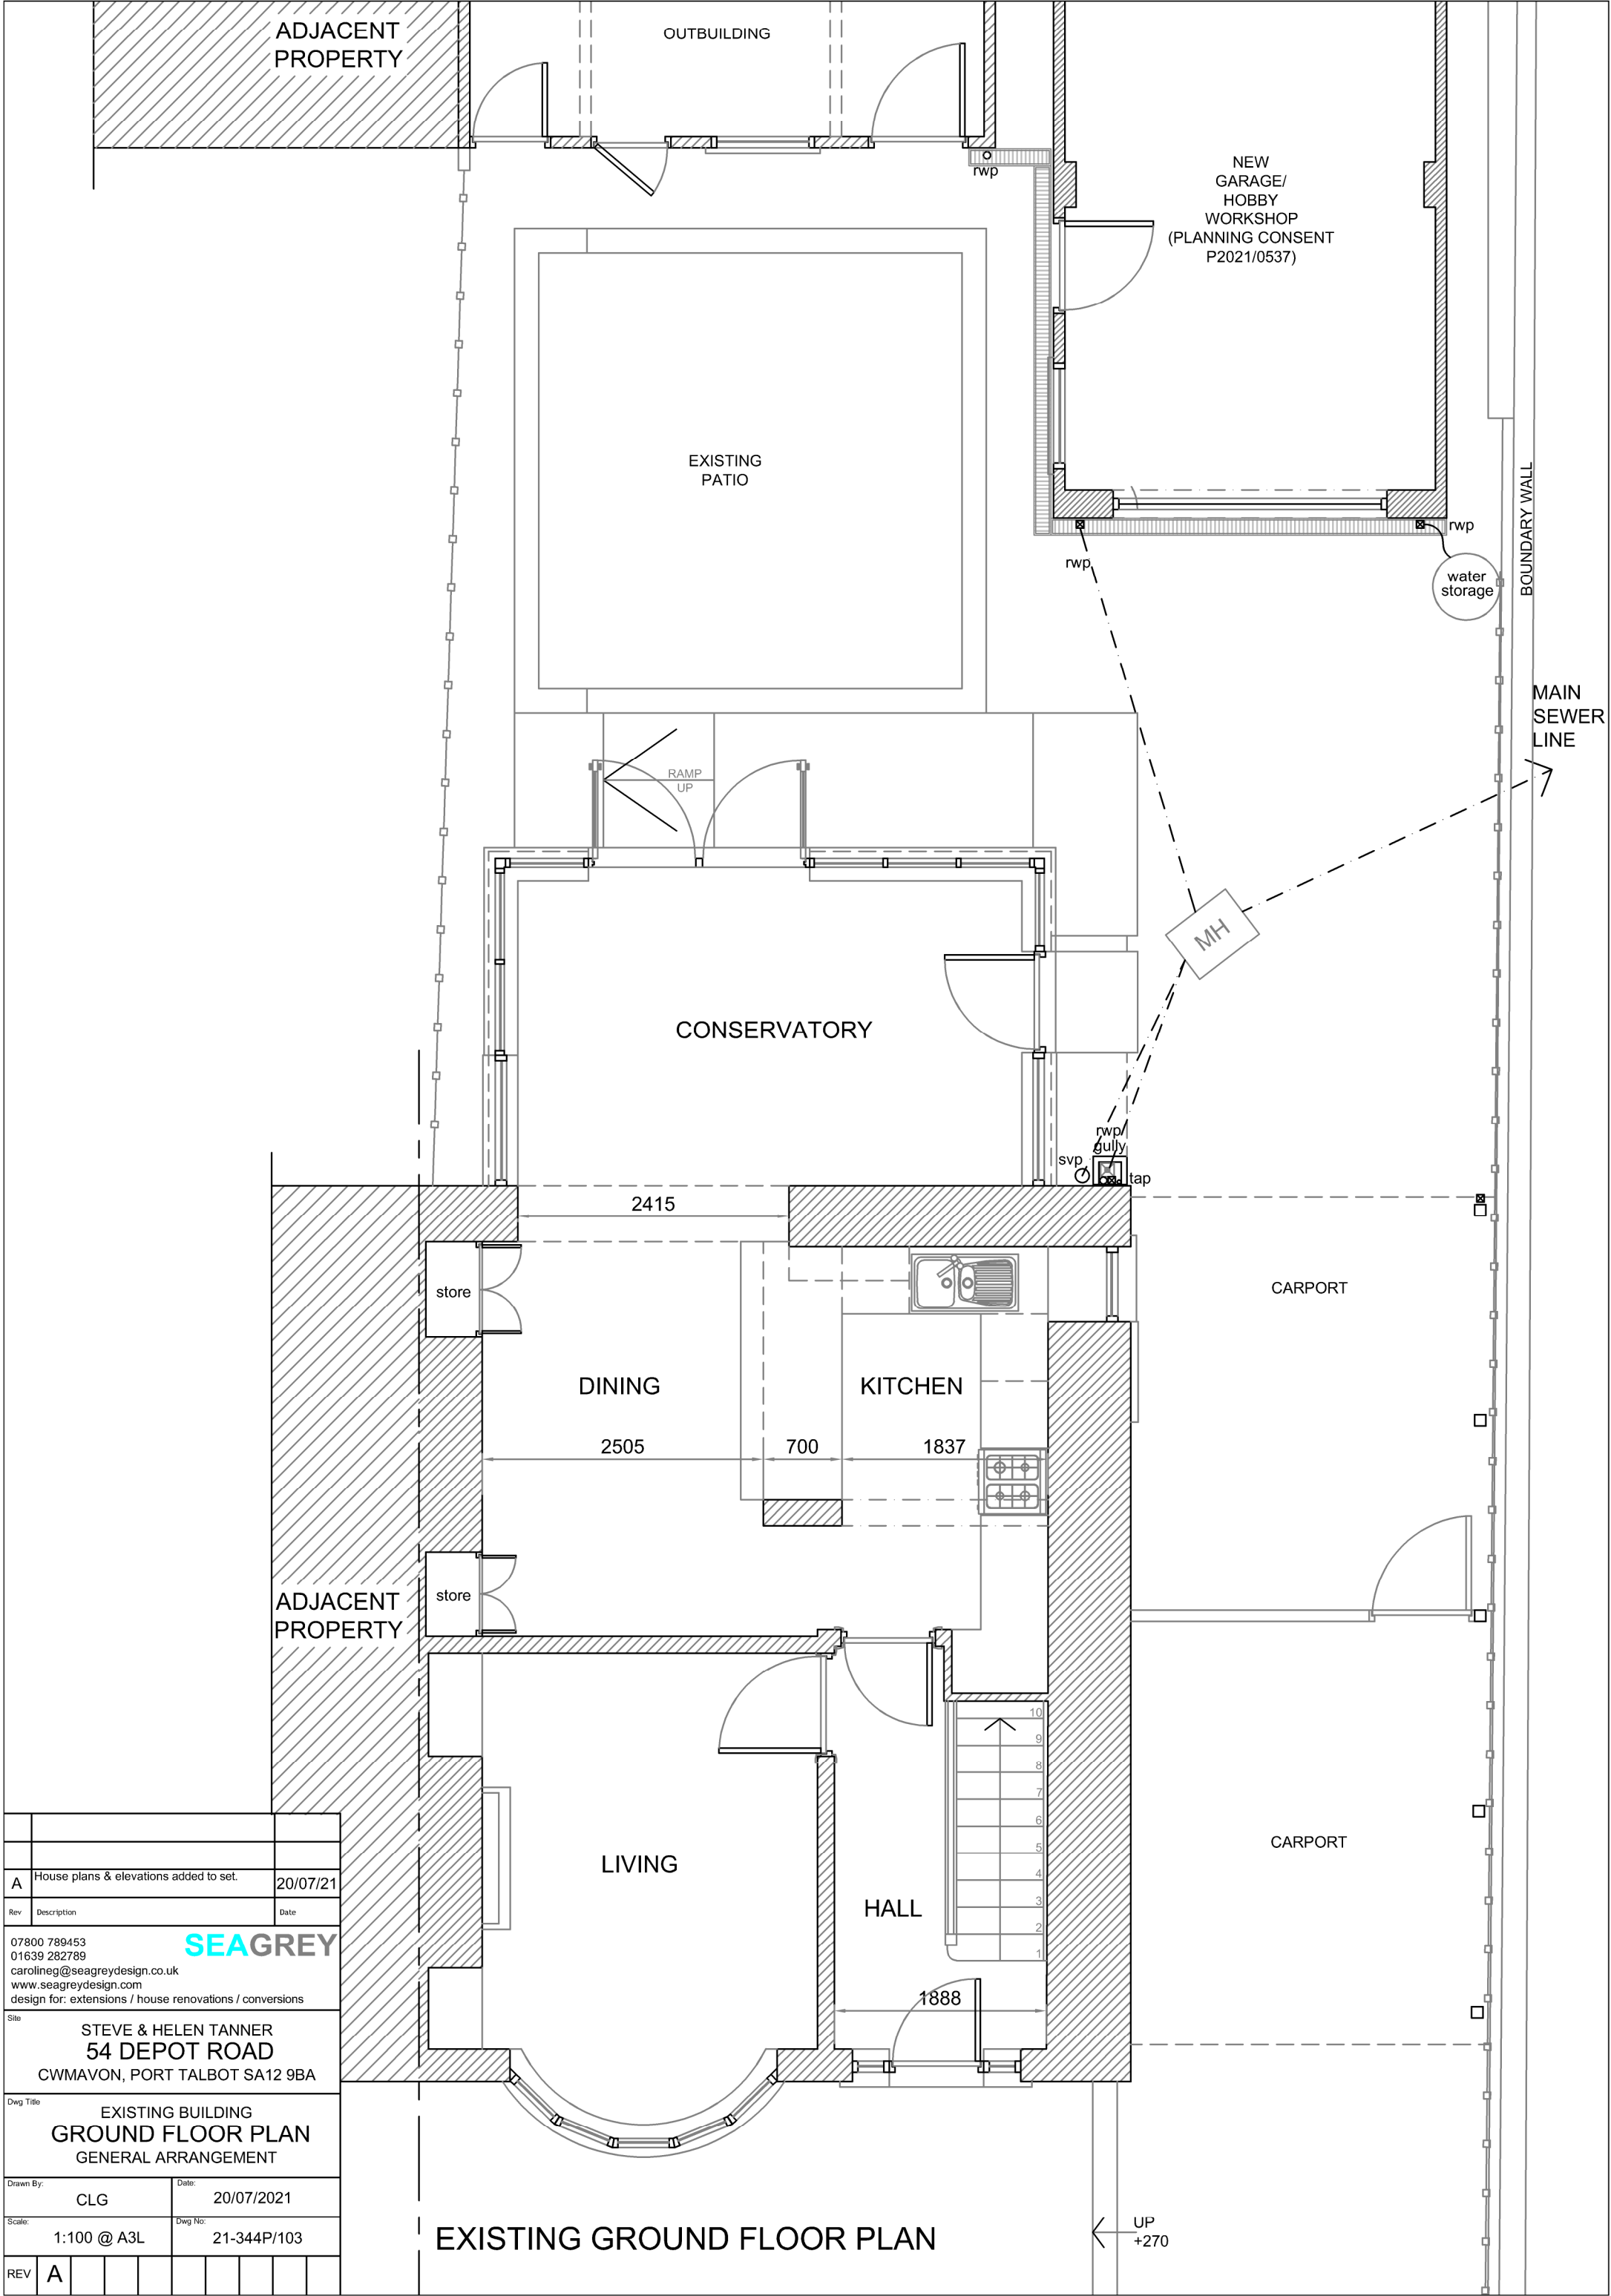

A	House plans & elevations added to set.	20/07/21
Rev	Description	Date
07800 789453 01639 282789 carolineg@seagreydesign.co.uk www.seagreydesign.com design for: extensions / house renovations / conversions		
SEAGREY		
Site STEVE & HELEN TANNER 54 DEPOT ROAD CWMAVON, PORT TALBOT SA12 9BA		
Dwg Title EXISTING BUILDING GROUND FLOOR PLAN GENERAL ARRANGEMENT		
Drawn By: CLG		Date: 20/07/2021
Scale: 1:100 @ A3L		Dwg No: 21-344P/103
REV	A	