


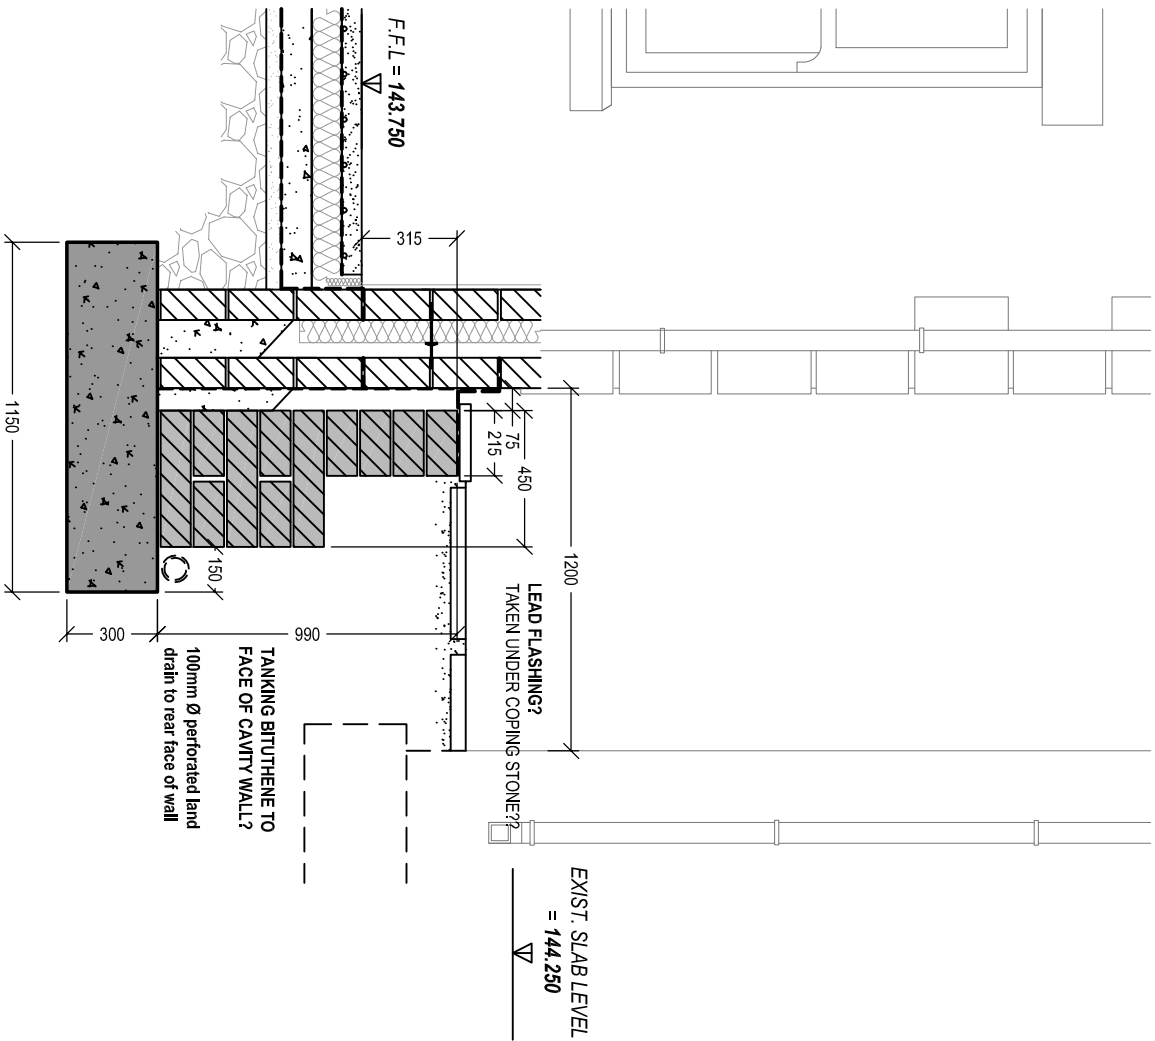

PATH RETAINING WALL DETAIL
(FRONT OF HOUSE) - SECTION X1

Scale 1:25

Client:

Mr. N. Staines & Miss E. Jones
1 Glyn Road
Lower Bynnamman
SA18 1SS

Project Title:

PROPOSED DETACHED DWELLING
on Land at 15 Glyn Road
Lower Bynnamman

General Notes:

1. Do not scale from this drawing, take figured dimensions only.
2. Dimensions are in millimetres unless otherwise stated.

Drawing Issue:

PLANNING

Drawing Title:

BOUNDARY RETAINING WALL SECTIONS (1 of 2)

Drawing No:

015

Revision:

Date:

30-09-2021

Revised:

Scale(s):

1:25

Paper Size:

A3



Cwm Planning & Design Ltd.
(architectural and Draughting Services)