


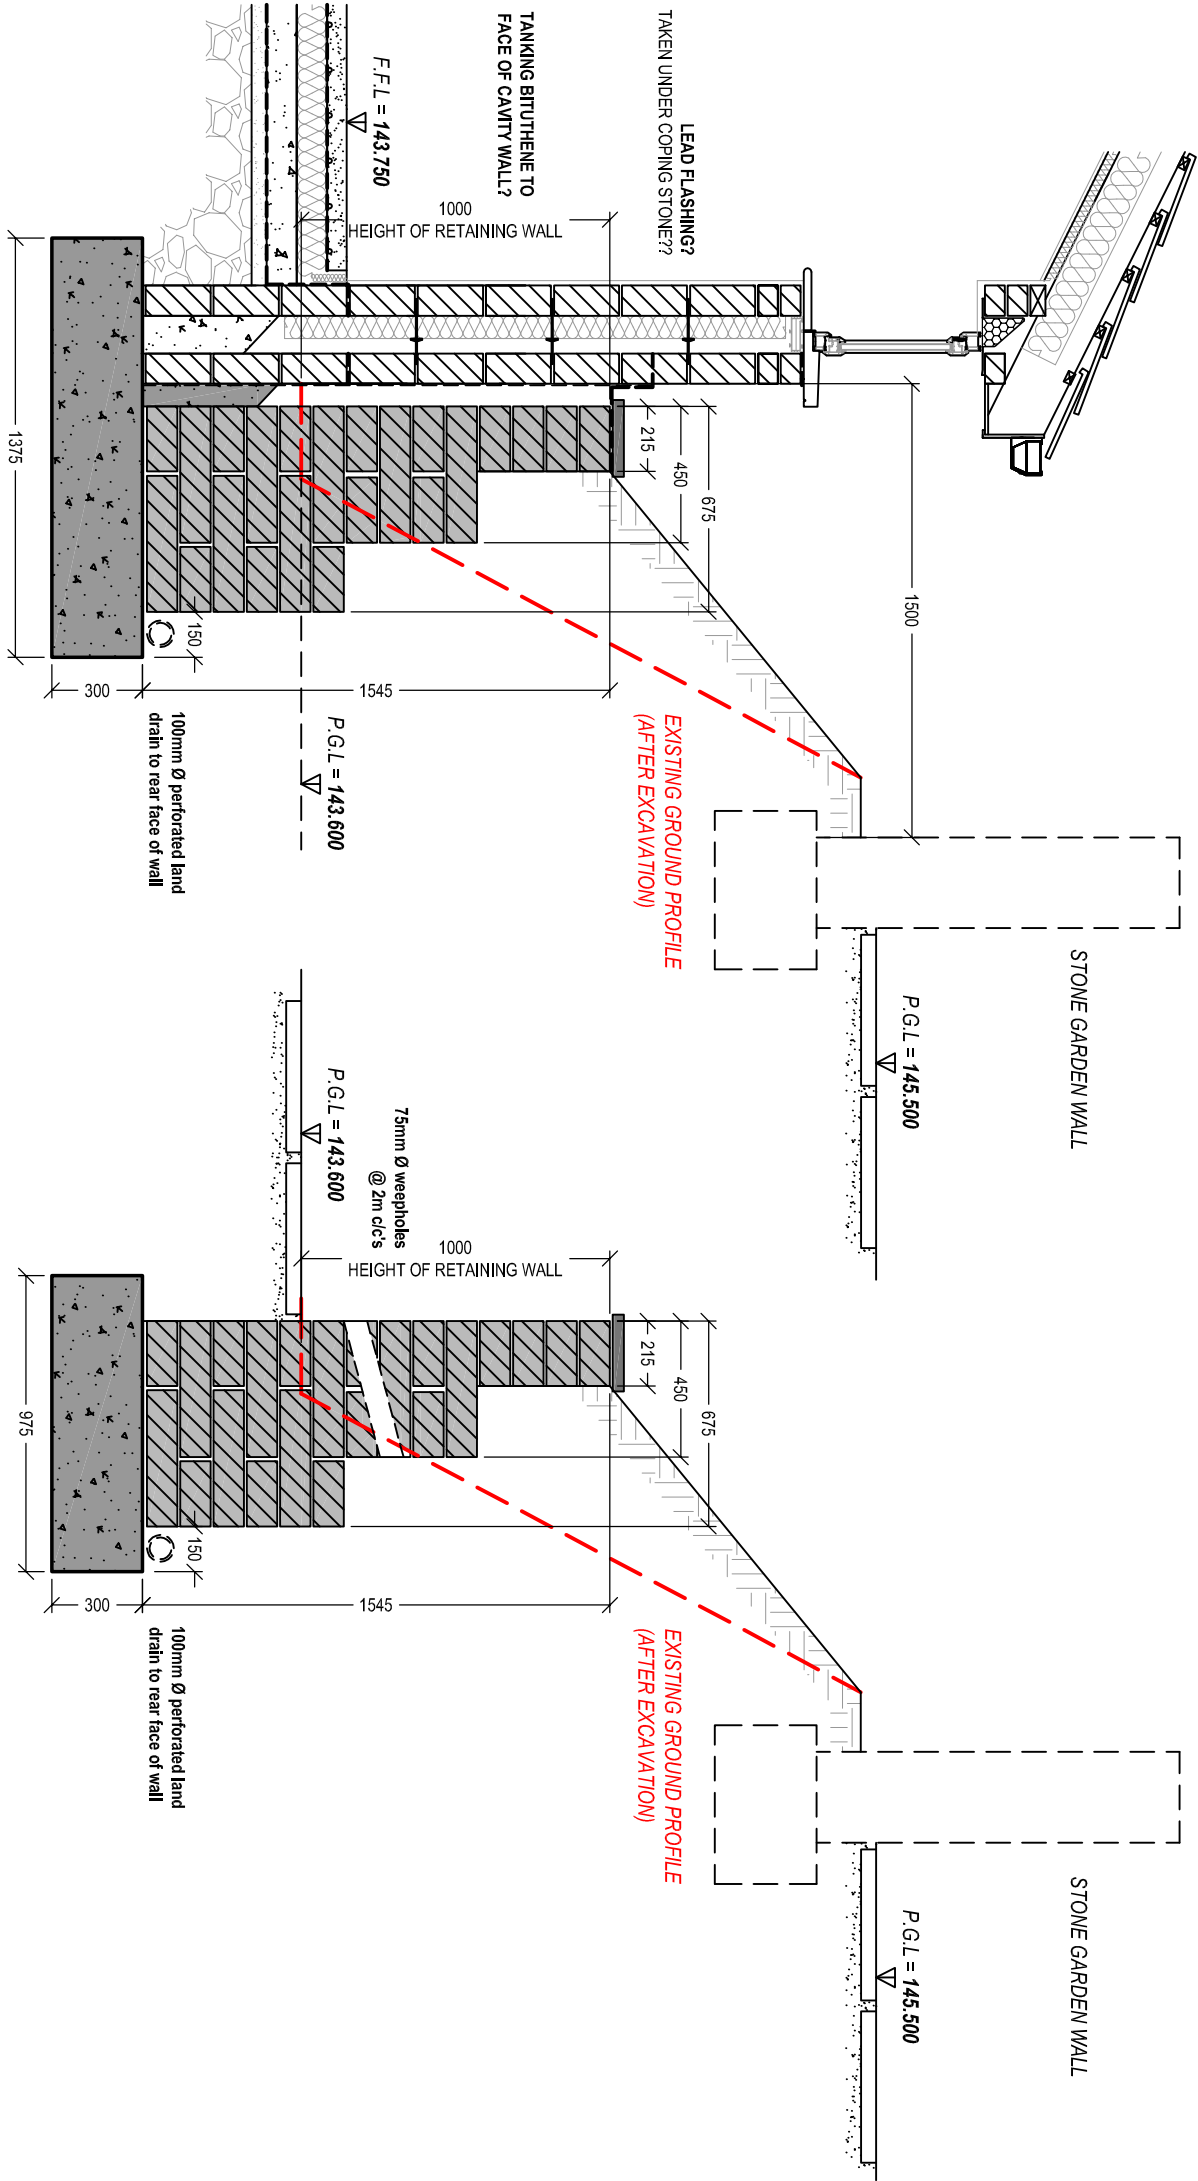

Client:

Mr. N. Staines & Miss E. Jones
1 Glyn Road
Lower Brynamman
SA18 1SS

Project Title:

PROPOSED DETACHED DWELLING
on Land at 15 Glyn Road
Lower Brynamman

General Notes:

1. Do not scale from this drawing, take figured dimensions only.
2. Dimensions are in millimetres unless otherwise stated.

Drawing Issued:

PLANNING

Drawing Title:

BOUNDARY RETAINING WALL SECTIONS (2 of 2)

Drawing No:

016

Revision:

Date:

30-09-2021

Revised:

Scales:

1:25

Paper Size

A3

Cwm Planning & Design Ltd.

(architectural and Draughting Services)