

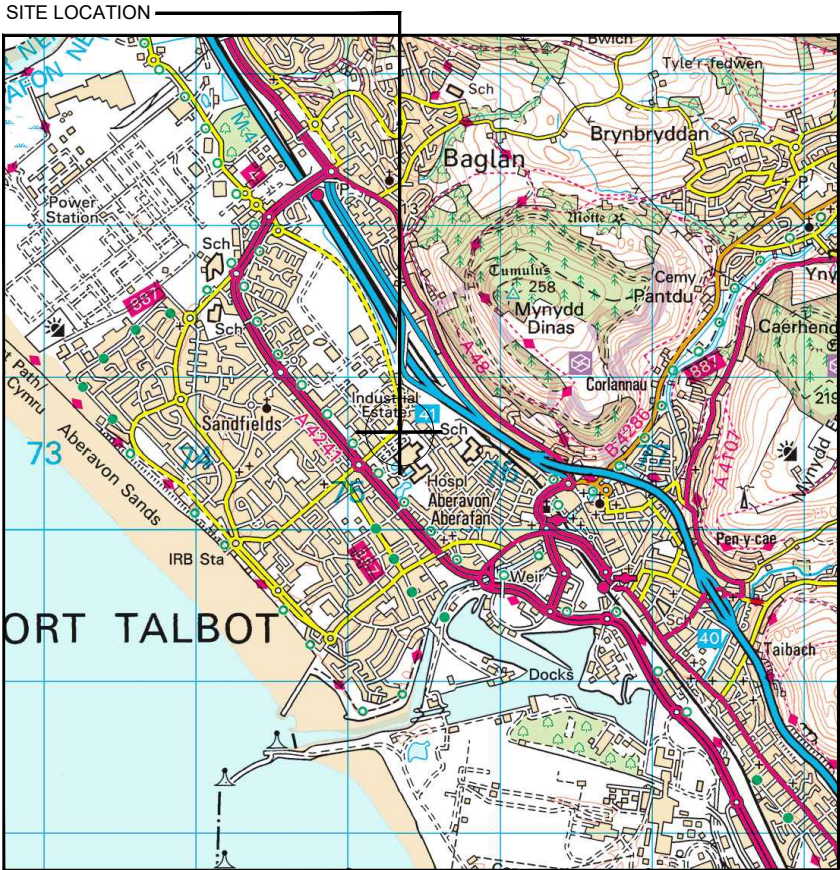


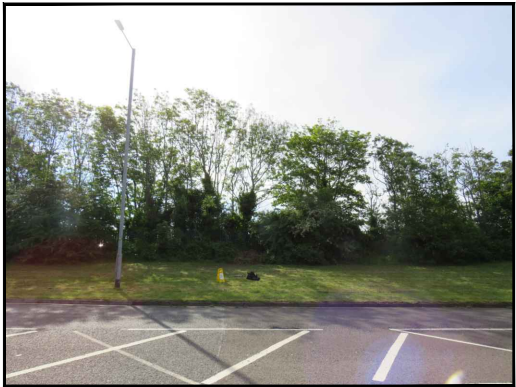


Reproduced by permission of Ordnance Survey on behalf of the Controller of Her Majesty's Stationery Office All rights reserved. © Crown Copyright licence no. 100022432

SITE AREA PLAN

 


SITE PHOTOGRAPH

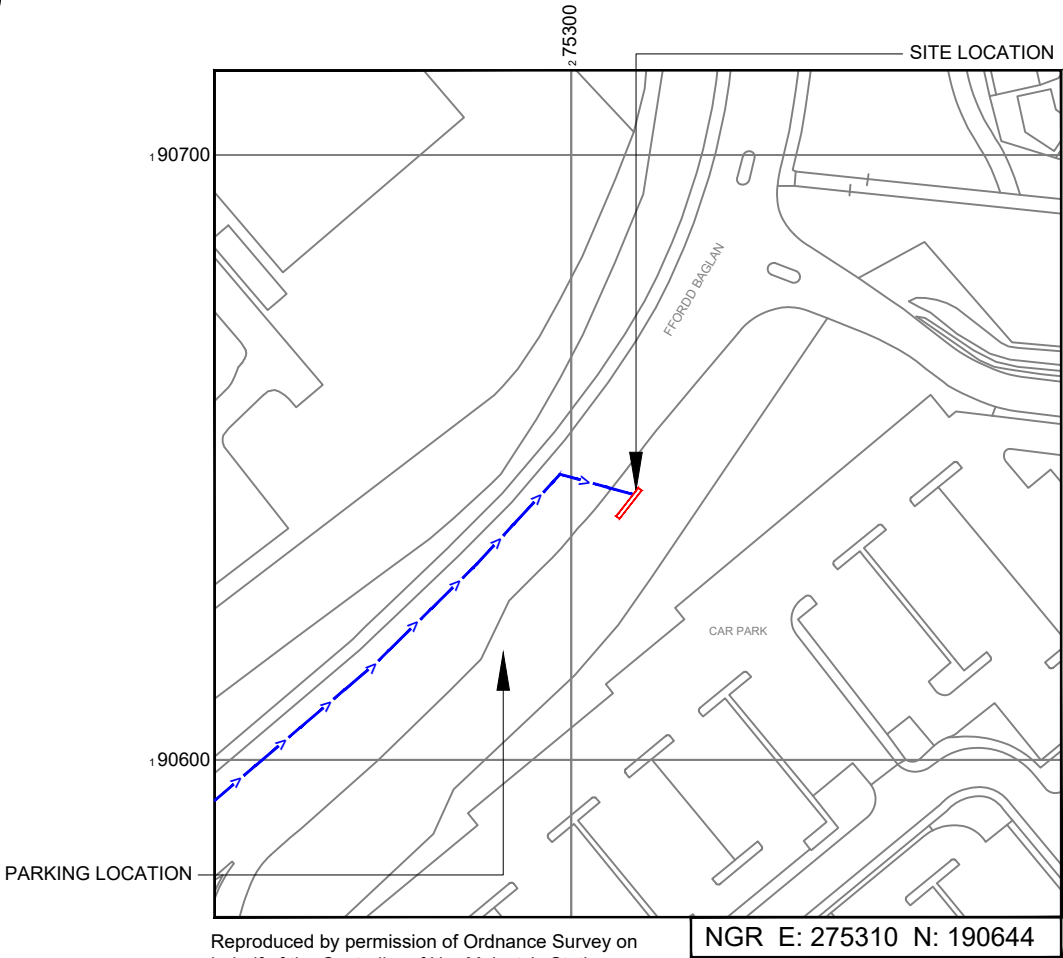

Reproduced by permission of Ordnance Survey on behalf of the Controller of Her Majesty's Stationery Office All rights reserved. © Crown Copyright licence no. 100022432

NGR E: 275310 N: 190644

SITE LOCATION PLAN

 

GOOGLE MAPS QR CODE

GOOGLE MAPS - <https://tinyurl.com/wtetc2df>

STREETVIEW - <https://tinyurl.com/4ftp2cmx>

- NOTES:
1. ALL DIMENSIONS IN MM UNLESS OTHERWISE NOTED.

Access Route To Site:

A	Issued for Planning	OG	RWB	15.06.21
REV	MODIFICATION	BY	CH	DATE

**CK Hutchison
Networks (UK)
Limited**
Great Brighams Mead,
Vastern Road, Reading,
Berkshire, England,
RG1 8DJ

Design Consultant & Principal Contractor:

GBC
Great British Communications
Lapwing House, Block 3 Forward Point,
Tan House Lane, Widnes, Cheshire, WAB 0SL
t. 44 (0)151 420 4128
www.gbcservices.co.uk

Site Name: **FFORDD BAGLAN**

3UK Cell ID: **NPT17938**

Address: **FFORDD BAGLAN
BAGLAN MOOR
PORT TALBOT
GLAMORGAN
SA12 6UX**


Title: **002 SITE LOCATION PLAN**

Project: **UNILATERAL SW**

Purpose of Issue: **PLANNING**

Site ID: **-**

Drawing No: **NPT17938_PLANNING_REV_A** Issue: **A**

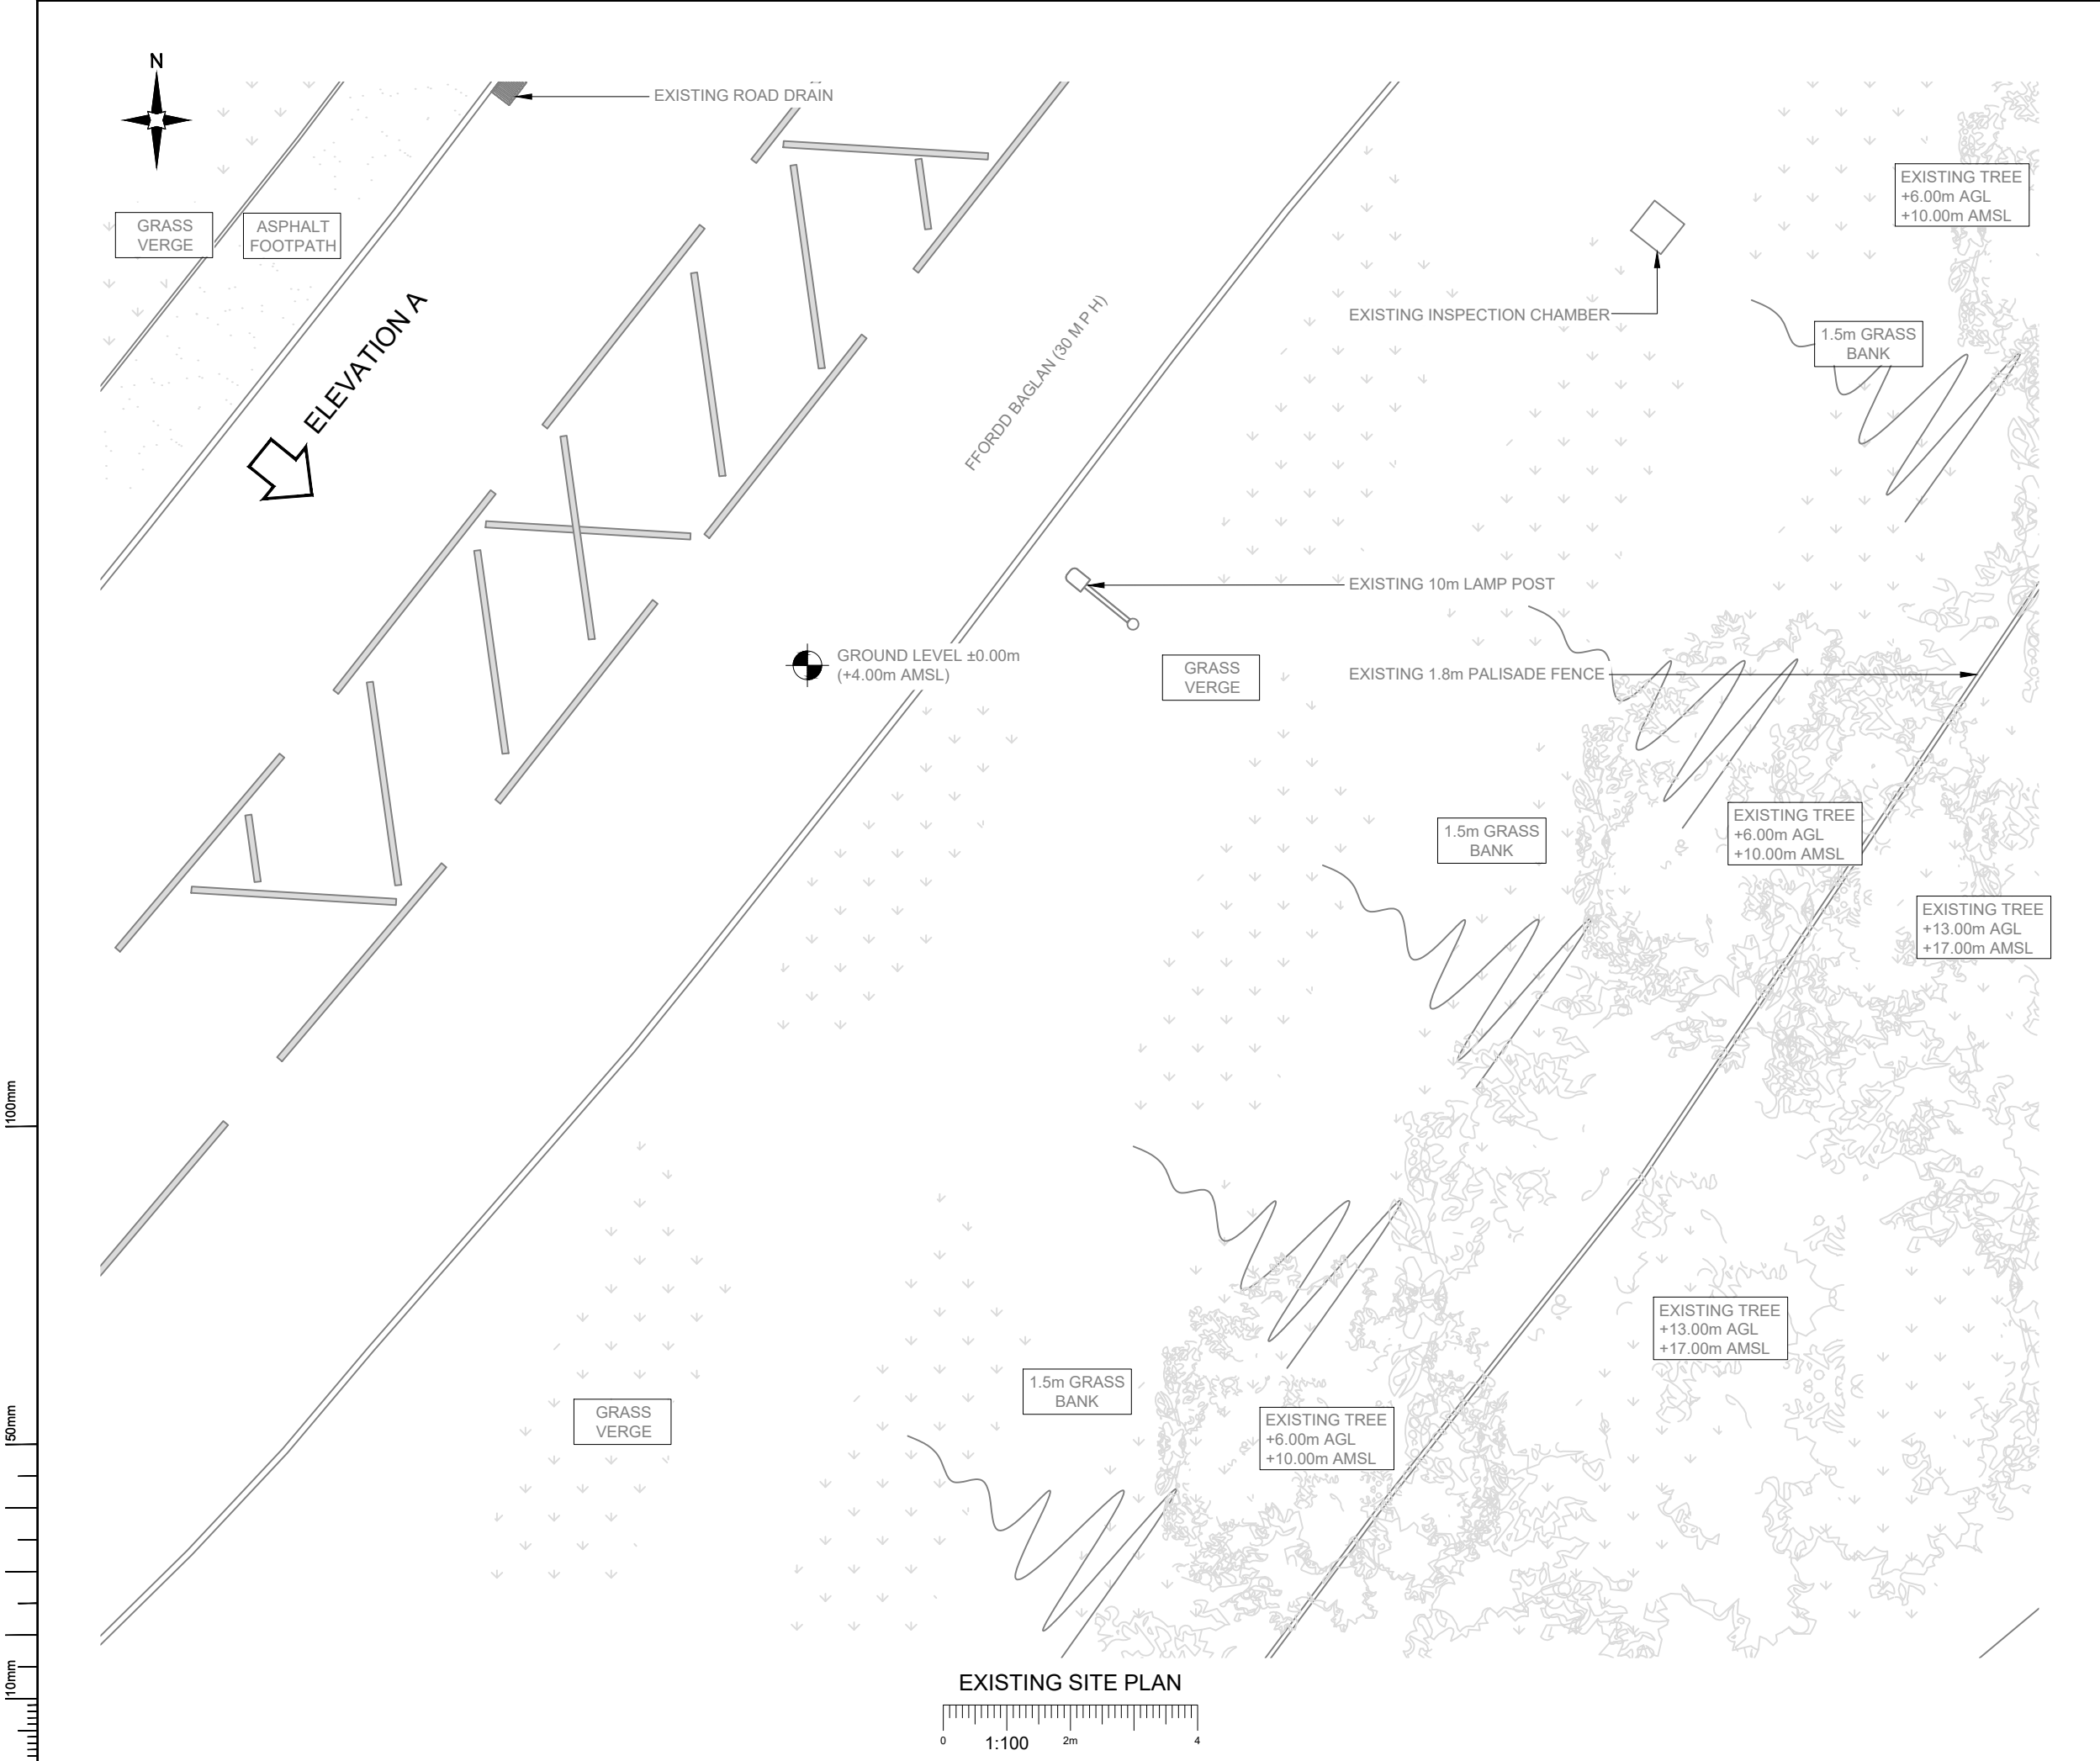

NOTES:
1. ALL DIMENSIONS IN MM UNLESS OTHERWISE NOTED.

A	Issued for Planning	OG	RWB	15.06.21
REV	MODIFICATION	BY	CH	DATE

CK Hutchison Networks (UK) Limited

Great Brighams Mead,
Vastern Road, Reading,
Berkshire, England,
RG1 8DJ

Design Consultant & Principal Contractor:

GBC

Great British Communications
Lapwing House, Block 3 Forward Point,
Tan House Lane, Widnes, Cheshire, WAB 0SL
t. 44 (0)151 420 4128
www.gbcservices.co.uk

Site Name:

FFORDD BAGLAN

3UK Cell ID:

NPT17938

Address:

**FFORDD BAGLAN
BAGLAN MOOR
PORT TALBOT
GLAMORGAN
SA12 6UX**

Title:

100 EXISTING SITE PLAN

Project:

UNILATERAL SW

Purpose of Issue:


PLANNING

Site ID:

-

Drawing No:
NPT17938_PLANNING_REV_A

Issue:
A

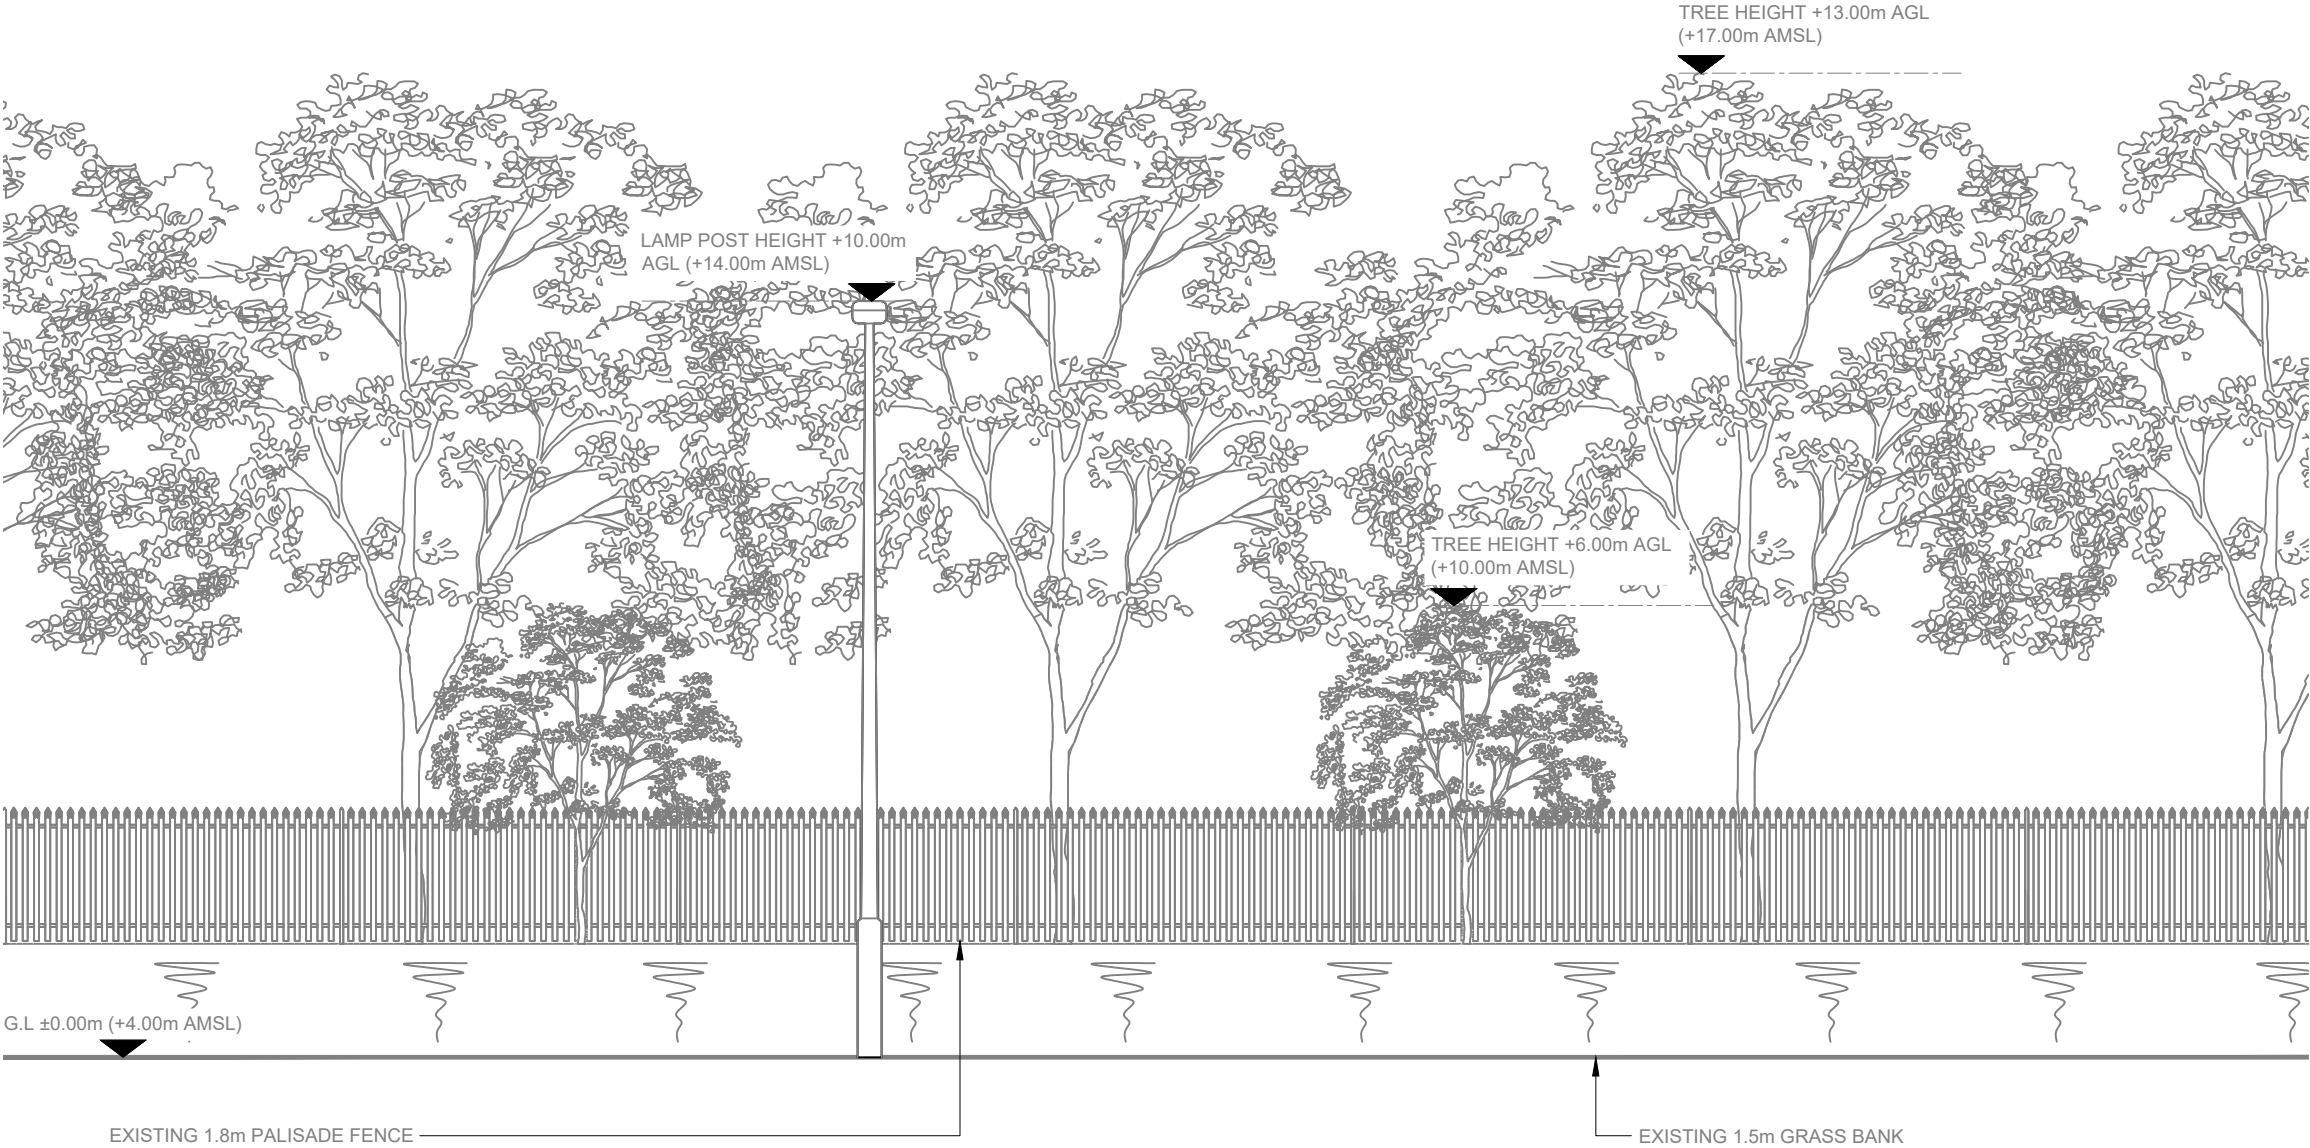

NOTES:

1. ALL DIMENSIONS IN MM UNLESS OTHERWISE NOTED.

A	Issued for Planning	OG	RWB	15.06.21
REV	MODIFICATION	BY	CH	DATE

CK Hutchison
Networks (UK)
Limited

Great Brighams Mead,
Vastern Road, Reading,
Berkshire, England,
RG1 8DJ

Design Consultant & Principal Contractor:

GBC

Great British Communications
Lapwing House, Block 3 Forward Point,
Tan House Lane, Widnes, Cheshire, WA8 0SL
t. 44 (0)151 420 4128
www.gbcservices.co.uk

Site Name:

FFORDD BAGLAN

3UK Cell ID:

NPT17938

Address:

FFORDD BAGLAN
BAGLAN MOOR
PORT TALBOT
GLAMORGAN
SA12 6UX

Title:

150 EXISTING SITE ELEVATION

Project:

UNILATERAL SW

Purpose of Issue:

PLANNING

Site ID:


-

Drawing No:


NPT17938_PLANNING_REV_A

Issue:

A

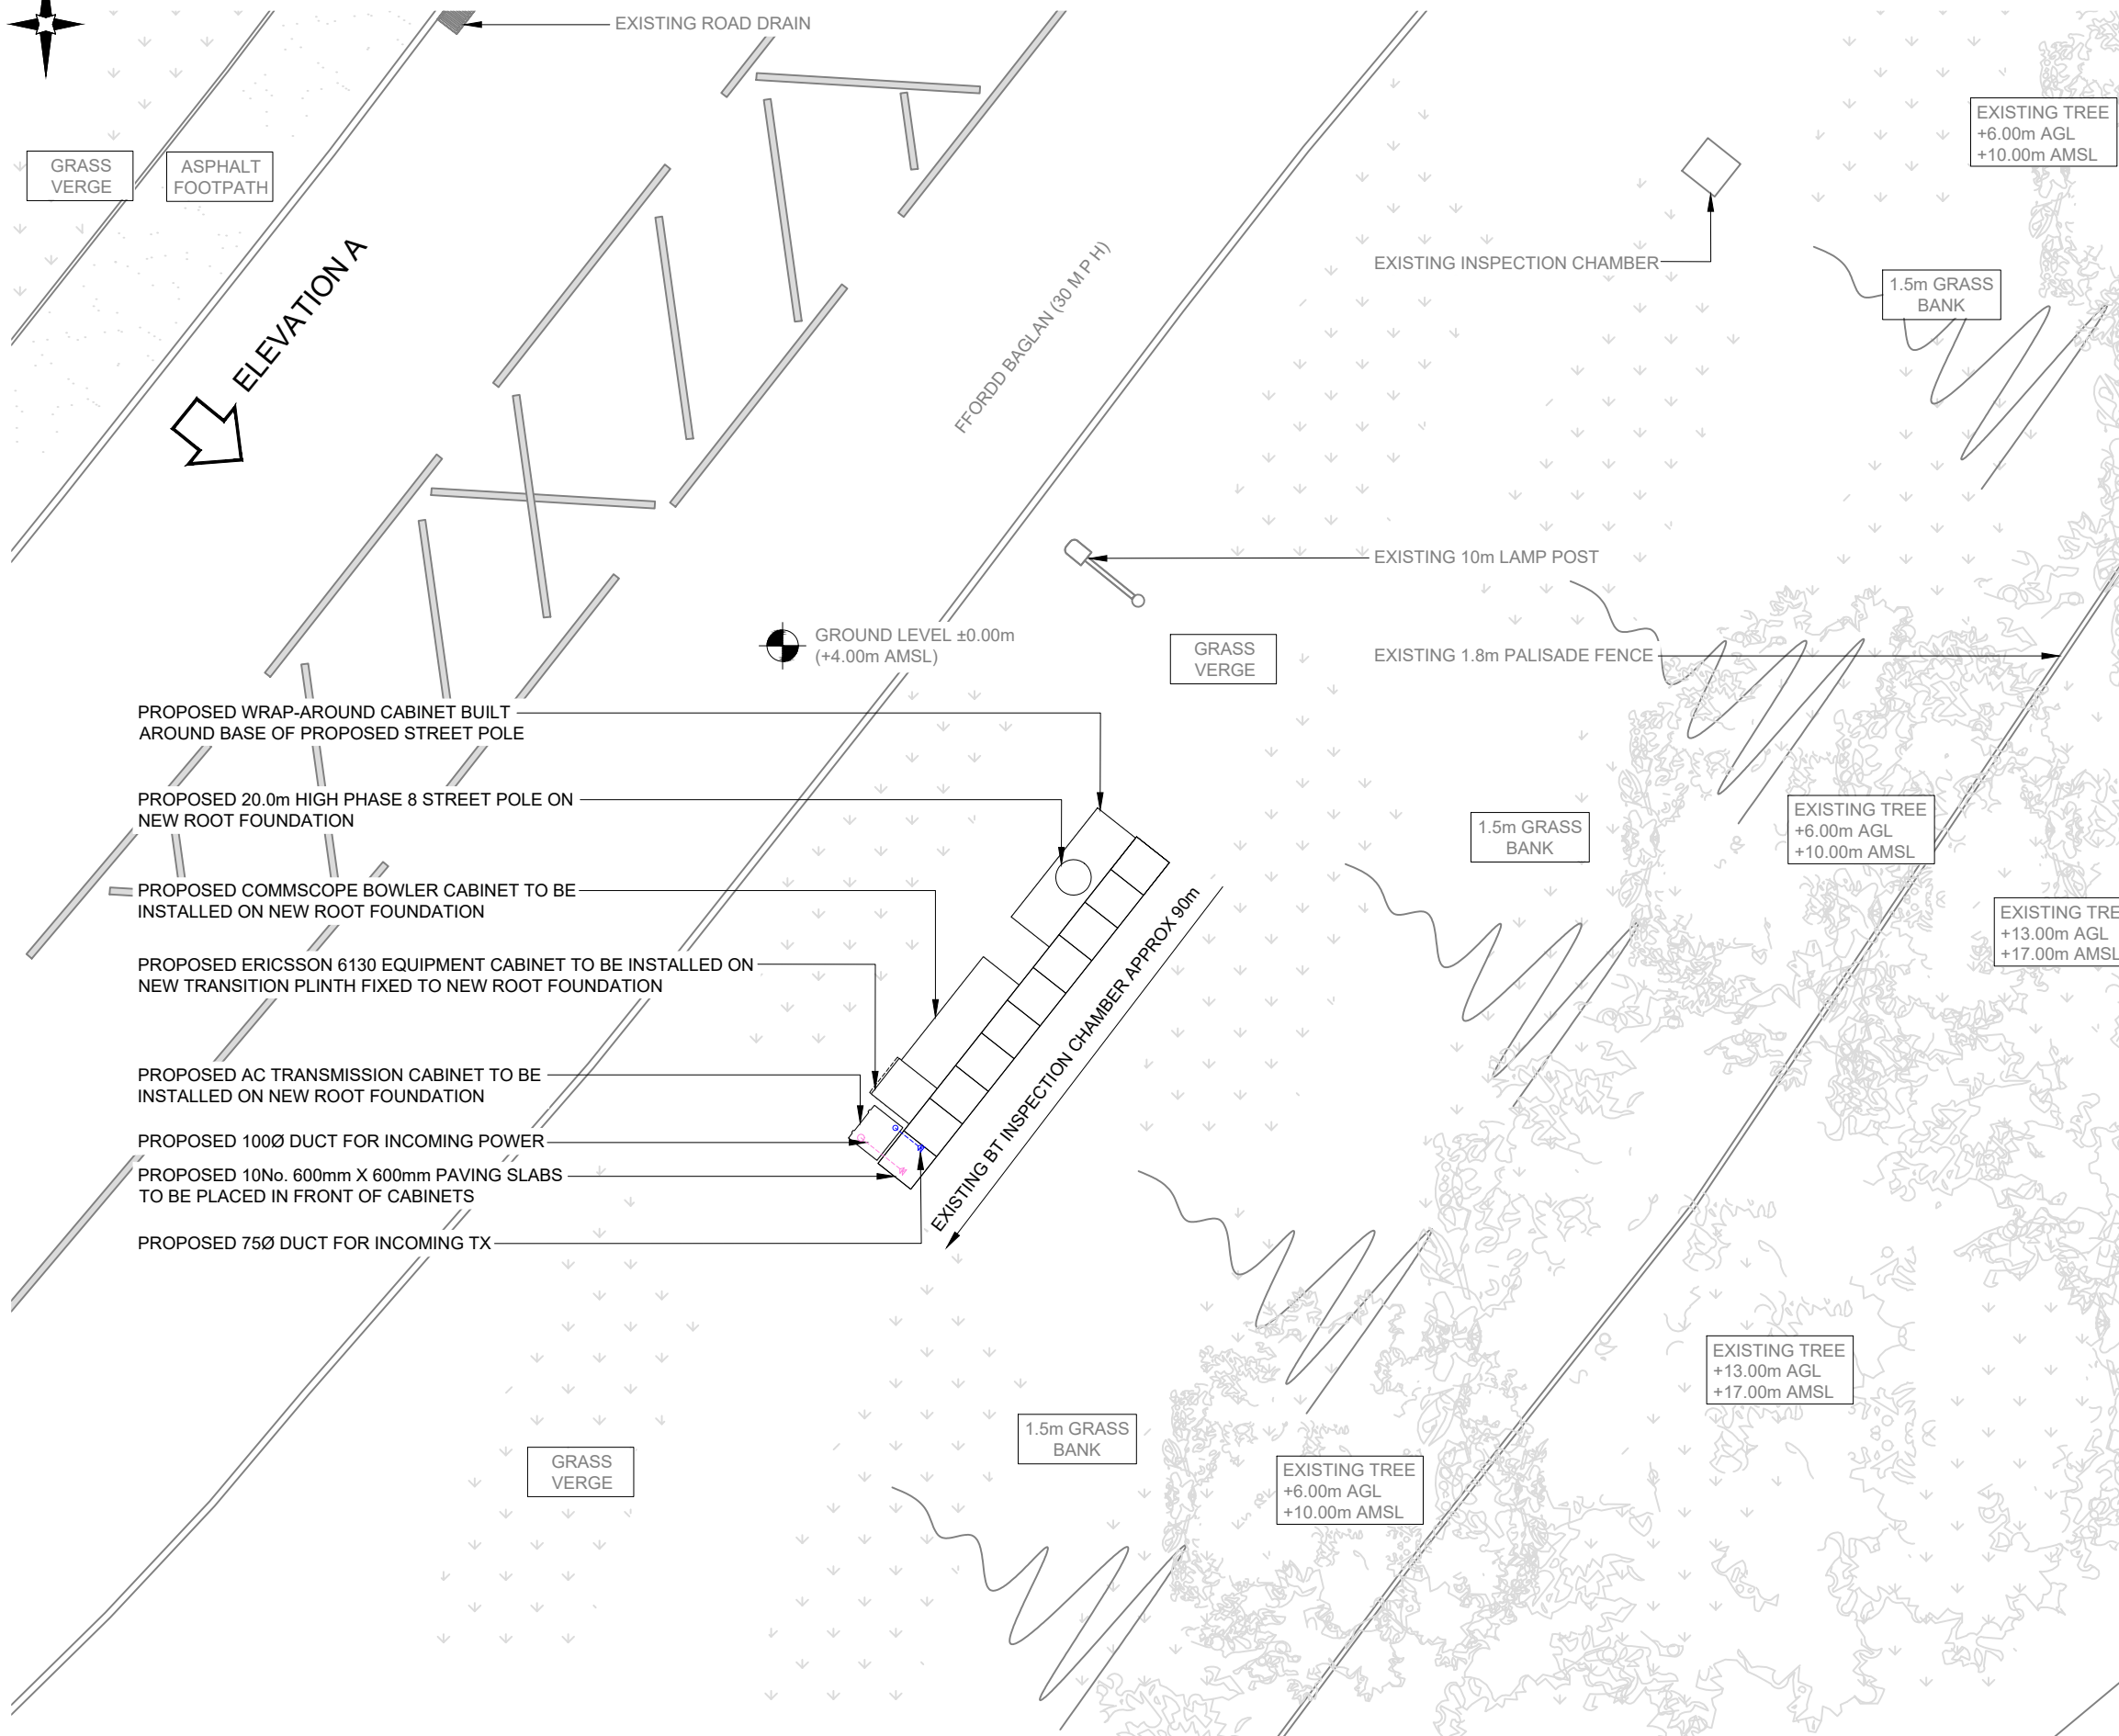

PROPOSED SITE PLAN

 

1. ALL DIMENSIONS IN MM UNLESS OTHERWISE NOTED.

A	Issued for Planning	OG	RWB	15.06.21
REV	MODIFICATION	BY	CH	DATE

Great Brighams Mead,
Vastern Road, Reading,
Berkshire, England,
RG1 8DJ



Great British Communications
Lapwing House, Block 3 Forward Point,
Tan House Lane, Widnes, Cheshire, WAB 0SL
t. 44 (0)151 420 4128
www.gbcservices.co.uk

FFORDD BAGLAN

NPT17938

FFORDD BAGLAN
BAGLAN MOOR
PORT TALBOT
GLAMORGAN
SA12 6UX

215 PROPOSED SITE PLAN


UNILATERAL SW

PLANNING

Site ID:

NPT17938 PLANNING REV A

▲

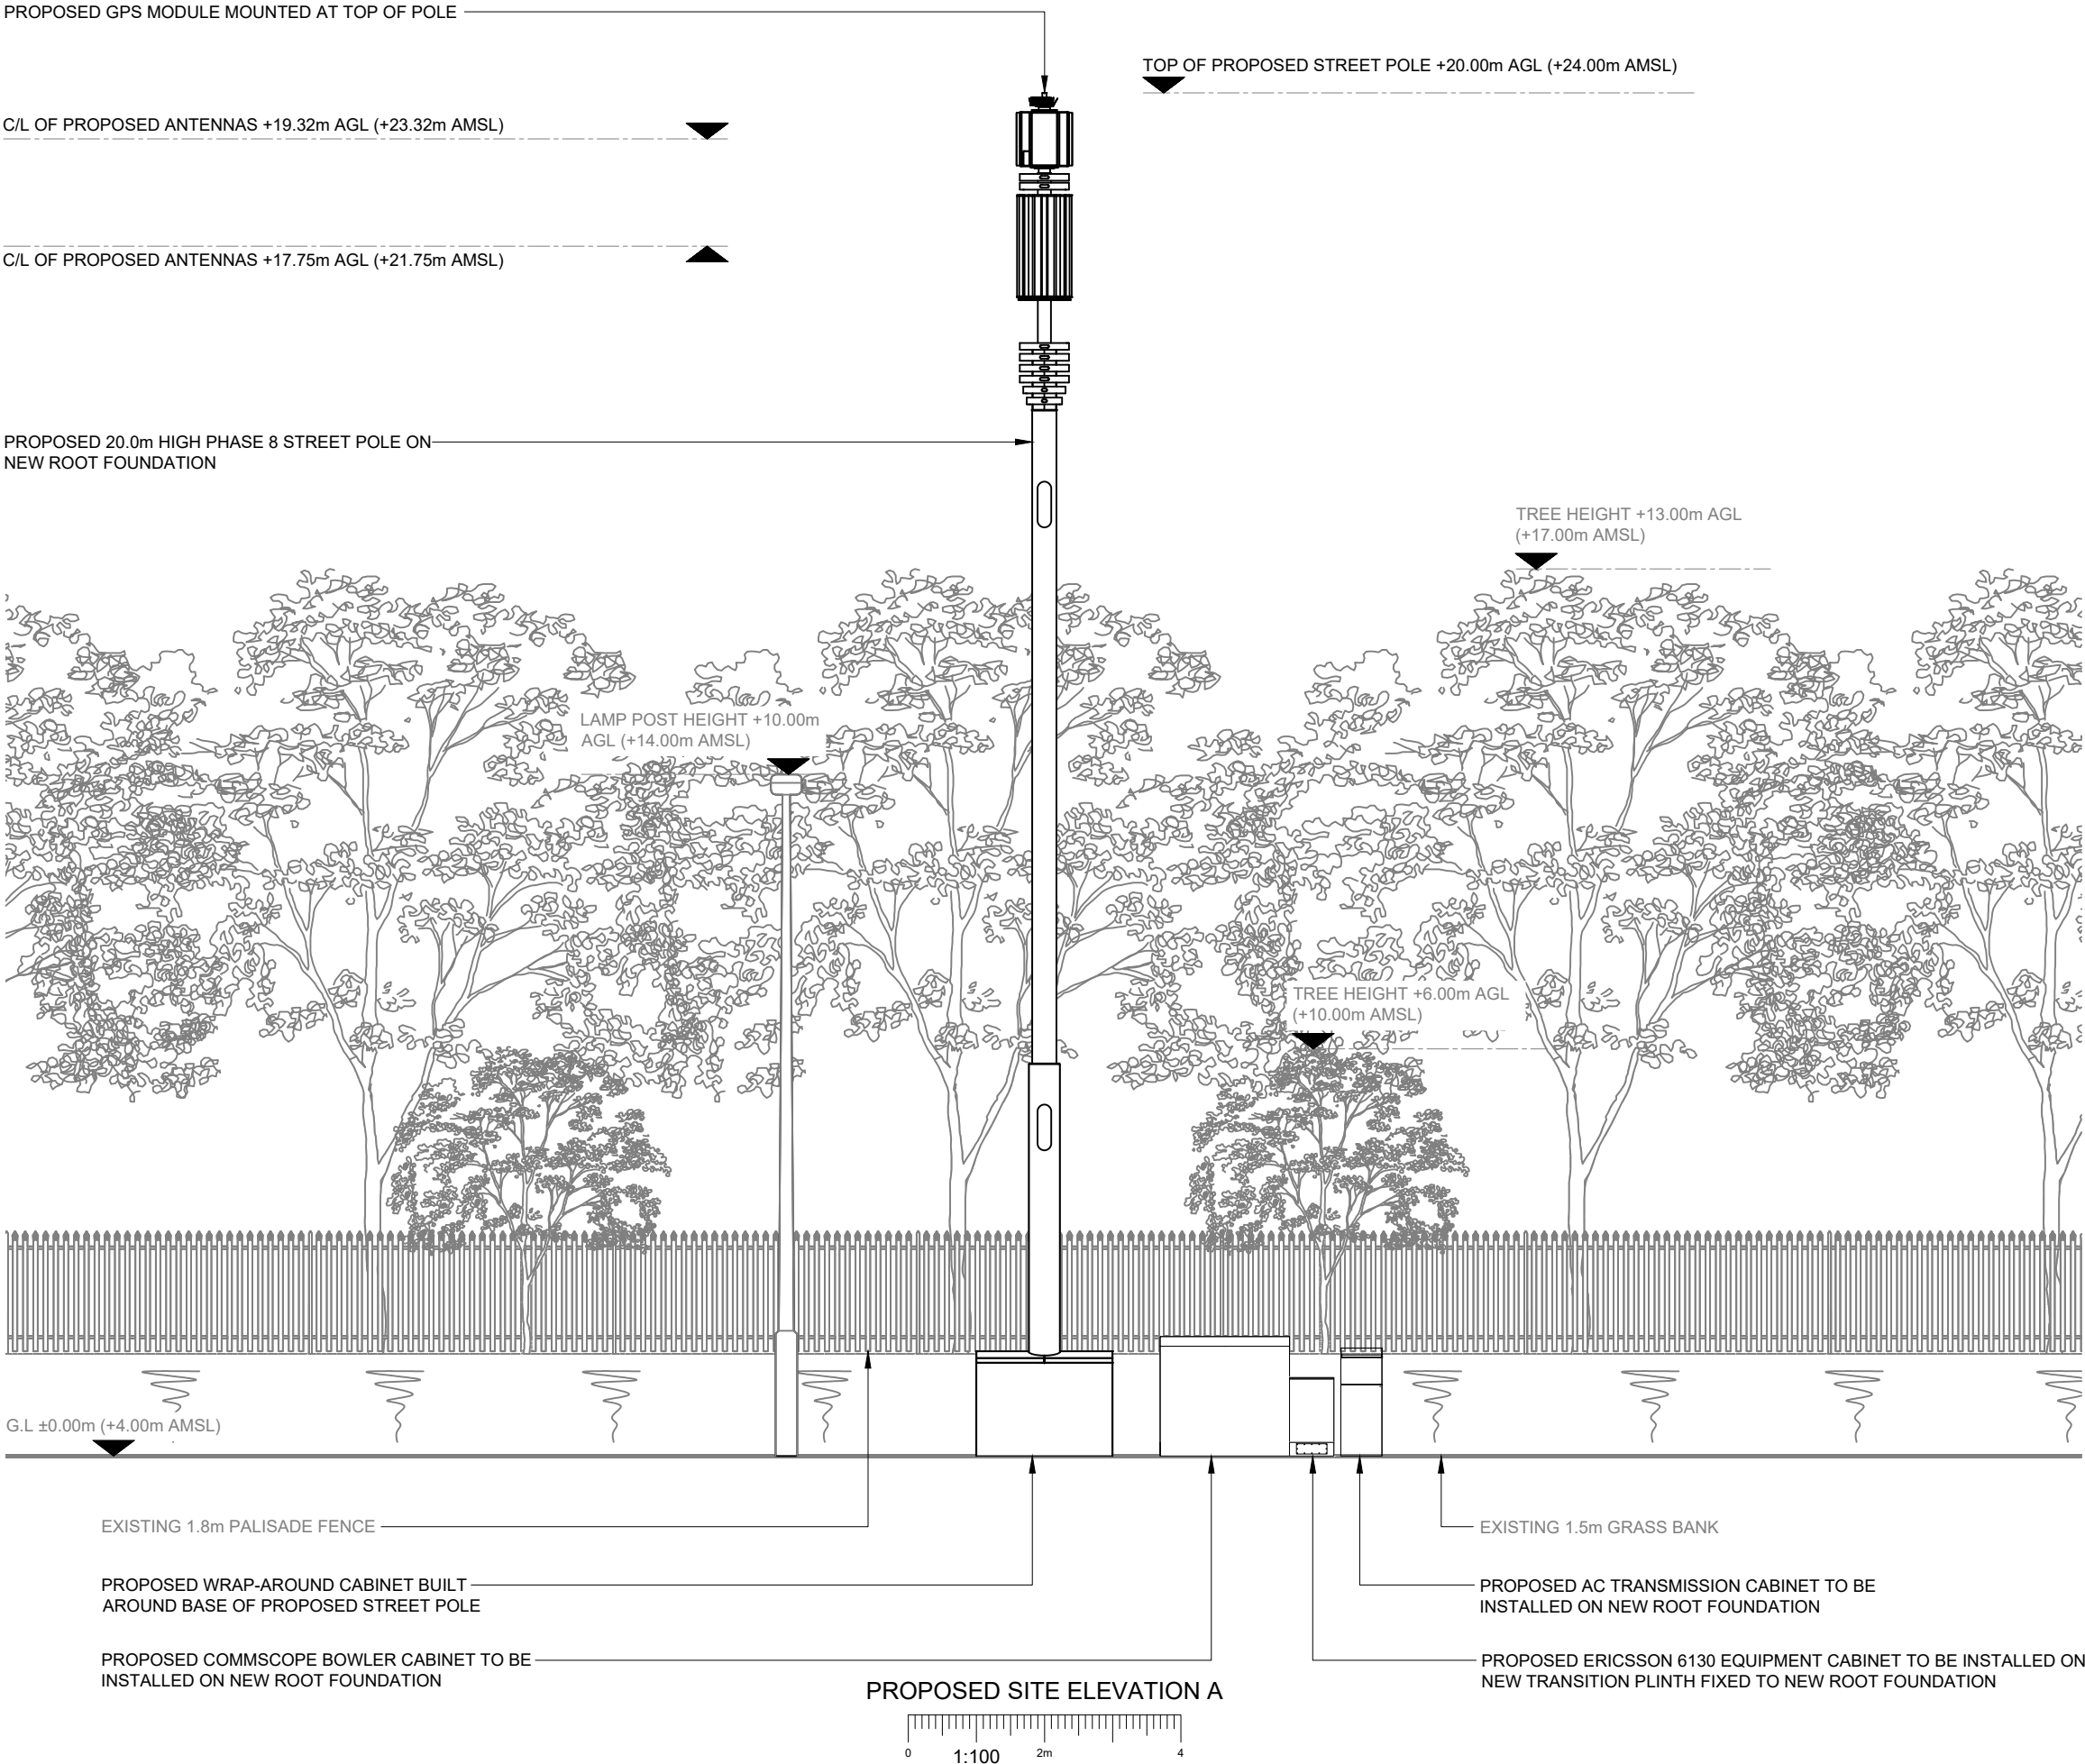

NOTES:
1. ALL DIMENSIONS IN MM UNLESS OTHERWISE NOTED.

A	Issued for Planning	OG	RWB	15.06.21
REV	MODIFICATION	BY	CH	DATE

CK Hutchison Networks (UK) Limited
Great Brighams Mead,
Vastern Road, Reading,
Berkshire, England,
RG1 8DJ

Design Consultant & Principal Contractor:

GBC
Great British Communications
Lapwing House, Block 3 Forward Point,
Tan House Lane, Widnes, Cheshire, WAB 0SL
t. 44 (0)151 420 4128
www.gbcservices.co.uk

Site Name:
FFORDD BAGLAN

3UK Cell ID:
NPT17938

Address:
**FFORDD BAGLAN
BAGLAN MOOR
PORT TALBOT
GLAMORGAN
SA12 6UX**

Title:
265 PROPOSED SITE ELEVATION

Project:
UNILATERAL SW

Purpose of Issue:
PLANNING

Site ID:
-

Drawing No:
NPT17938_PLANNING_REV_A

Issue:
A

PROPOSED ANTENNA & RF EQUIPMENT SCHEDULE																						
EXISTING/PROPOSED		ANTENNA REFERENCE	FUNCTION	FEEDER/FIBRE								BIAS T's/RRU's			ANTENNAS							
				LENGTH(m) & DIAMETER (SEE GUIDANCE NOTES BELOW)			TYPE (COAX OR FIBRE)	FEEDERS QTY	FIBRE QTY	FIBRE LENGTH	FILTER	DIPLEXER	BIAS T	RRU QTY (HL= HIGH LEVEL, E= ENCLOSURE)	ANT. REF.	ANTENNA MANUFACTURERS PART No.	BRG°	HEIGHT TO TOP (m)	HEIGHT TO C/L (m)	HEIGHT TO U/S (m)	LOCATION (POLE MOUNTED, HEADFRAME, WITHIN SHROUD ETC)	
				MF1	MF(J1)	TOTAL																
SECTOR 1	PROPOSED	A1	5G	-	-	-	DC FIBRE	-	3	24m	-	-	-	-	A1a	AIR 6488	110°	19.72	19.32	18.92	UPPER HEADFRAME	
		A2	800	1/2"=17	1/2"=7m ⁽²⁾	24m	DC FIBRE+COAX	4	-	-	-	-	-	E	A2a	HUAWEI AHP4517R12v06	110°	18.50	17.75	17.00	LOWER HEADFRAME	
			1400	1/2"=17	1/2"=7m ⁽²⁾	24m	DC FIBRE+COAX	4	-	-	1	-	-	E	A2c							
				1	-	-	-	-	-	E	A2d											
			1800 /2100	1/2"=17	1/2"=7m ⁽²⁾	24m	DC FIBRE+COAX	4	-	-	-	-	1	-	E							A2e
			-	1/2"=17	1/2"=7m ⁽²⁾	24m	DC FIBRE+COAX	4	-	-	-	-	-	-	E							A2f
			-	-	-	-	-	-	-	-	-	-	-	-	-							A2g
		SECTOR 2	PROPOSED	B1	5G	-	-	-	DC FIBRE	-	3	24m	-	-	-	-	B1a	AIR 6488	230°	19.72	19.32	18.92
B2	800			1/2"=17	1/2"=7m ⁽²⁾	24m	DC FIBRE+COAX	4	-	-	-	-	-	E	B2a	HUAWEI AHP4517R12v06	230°	18.50	17.75	17.00	LOWER HEADFRAME	
	1400			1/2"=17	1/2"=7m ⁽²⁾	24m	DC FIBRE+COAX	4	-	-	1	-	-	E	B2c							
				1	-	-	-	-	-	E	B2d											
	1800 /2100			1/2"=17	1/2"=7m ⁽²⁾	24m	DC FIBRE+COAX	4	-	-	-	-	1	-	E							B2e
	-			1/2"=17	1/2"=7m ⁽²⁾	24m	DC FIBRE+COAX	4	-	-	-	-	-	-	E							B2f
	-			-	-	-	-	-	-	-	-	-	-	-	-							B2g
SECTOR 3	PROPOSED			C1	5G	-	-	-	DC FIBRE	-	3	24m	-	-	-	-	C1a	AIR 6488	350°	19.72	19.32	18.92
		C2	800	1/2"=17	1/2"=7m ⁽²⁾	24m	DC FIBRE+COAX	4	-	-	-	-	-	E	C2a	HUAWEI AHP4517R12v06	350°	18.50	17.75	17.00	LOWER HEADFRAME	
			1400	1/2"=17	1/2"=7m ⁽²⁾	24m	DC FIBRE+COAX	4	-	-	1	-	-	E	C2c							
				1	-	-	-	-	-	E	C2d											
			1800 /2100	1/2"=17	1/2"=7m ⁽²⁾	24m	DC FIBRE+COAX	4	-	-	-	-	1	-	E							C2e
			-	1/2"=17	1/2"=7m ⁽²⁾	24m	DC FIBRE+COAX	4	-	-	-	-	-	-	E							C2f
			-	-	-	-	-	-	-	-	-	-	-	-	-							C2g

GPS LINE KEY			
SECTOR ID	NODE TYPE	NODE C/L (m) AGL	GPS NODE CABLE LENGTH (m)
1	GPS	20.00m	35m

A	Issued for Planning	OG	RWB	15.06.21
REV	MODIFICATION	BY	CH	DATE
CK Hutchison Networks (UK) Limited Great Brighams Mead, Vastern Road, Reading, Berkshire, England, RG1 8DJ				
Design Consultant & Principal Contractor: GBC Great British Communications Lapwing House, Block 3 Forward Point, Tan House Lane, Widnes, Cheshire, WAB 0SL t. 44 (0)151 420 4128 www.gbcservices.co.uk				
Site Name:		FFORDD BAGLAN		
3UK Cell ID:		NPT17938		
Address:		FFORDD BAGLAN BAGLAN MOOR PORT TALBOT GLAMORGAN SA12 6UX		
Title:		304 PROPOSED CONFIGURATION ANTENNA SCHEDULE		
Project:		UNILATERAL SW		
Purpose of Issue:		PLANNING		
Site ID: -				
Drawing No: NPT17938_PLANNING_REV_A				Issue: A

100mm

50mm

10mm



DEPENDENCY	STATUS
RF Compliance	Sector A - Step 1.0 SW Sector B - Step 1.0 SW Sector C - Step 1.0 SW
Building Regulations Approval	N/A
Asbestos	N/A
Planning Conditions	TBC by Local Authority
Geotech Report	N/A
Structural Calculations	N/A
Intrusive Building Survey	N/A
Global Design Check	N/A
Rigging Survey	N/A
FIXITS	N/A
Power	Proposed 1 phase 100A supply - DNO Quote Approval Required
Transmission Solution	Fibre only
Cooling Solution	Manufacturers Cooling
Line of Site Survey	N/A
Services Search	Completed - 28/05/21
Trial Hole Report	Pending
Other	-

A	Issued for Planning					OG	RWB	15.06.21	
REV	MODIFICATION					BY	CH	DATE	
CK Hutchison Networks (UK) Limited Great Brighams Mead, Vastern Road, Reading, Berkshire, England, RG1 8DJ									
Design Consultant & Principal Contractor:  Great British Communications Lapwing House, Block 3 Forward Point, Tan House Lane, Widnes, Cheshire, WAB 0SL t. 44 (0)151 420 4128 www.gbcservices.co.uk									
Site Name: FFORDD BAGLAN									
3UK Cell ID: NPT17938									
Address: FFORDD BAGLAN BAGLAN MOOR PORT TALBOT GLAMORGAN SA12 6UX									
Title: 307 EQUIPMENT SCHEDULES & DEPENDENCIES									
Project: UNILATERAL SW									
Purpose of Issue: PLANNING									
Site ID: -									
Drawing No: NPT17938_PLANNING_REV_A								Issue: A	