


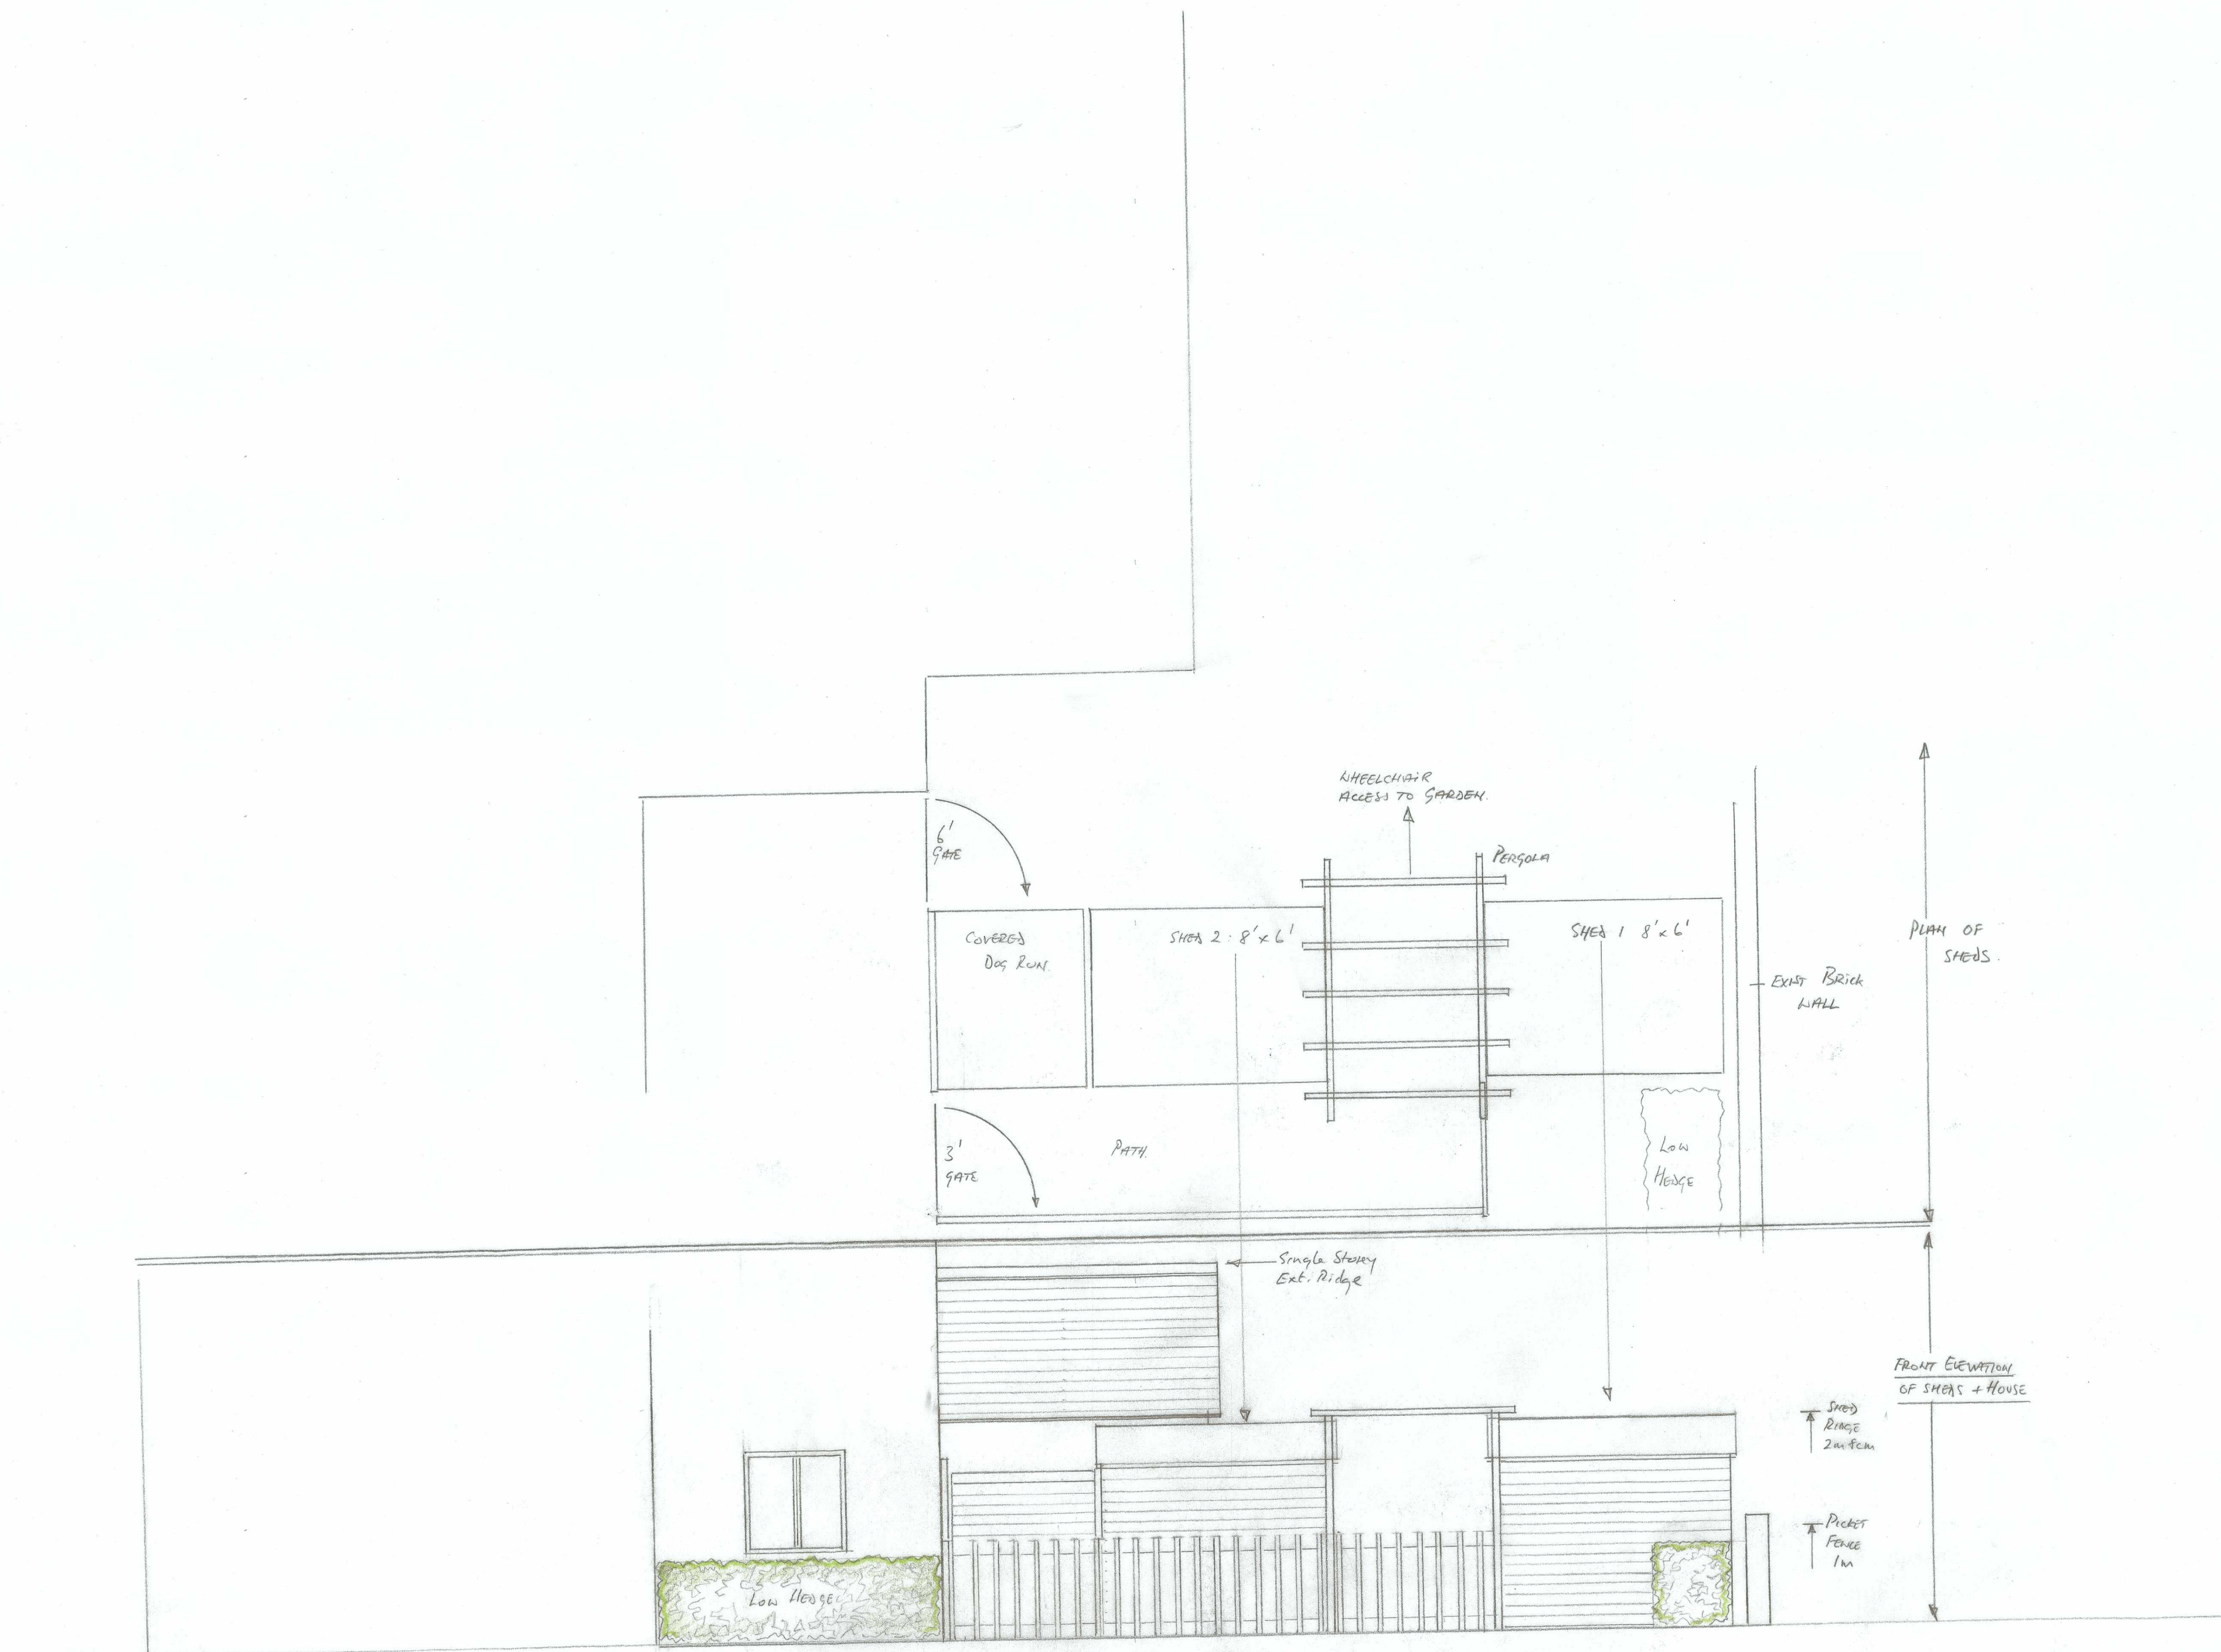

Drawing No. D1
-Front elevation and plan (Scale 1:50)