

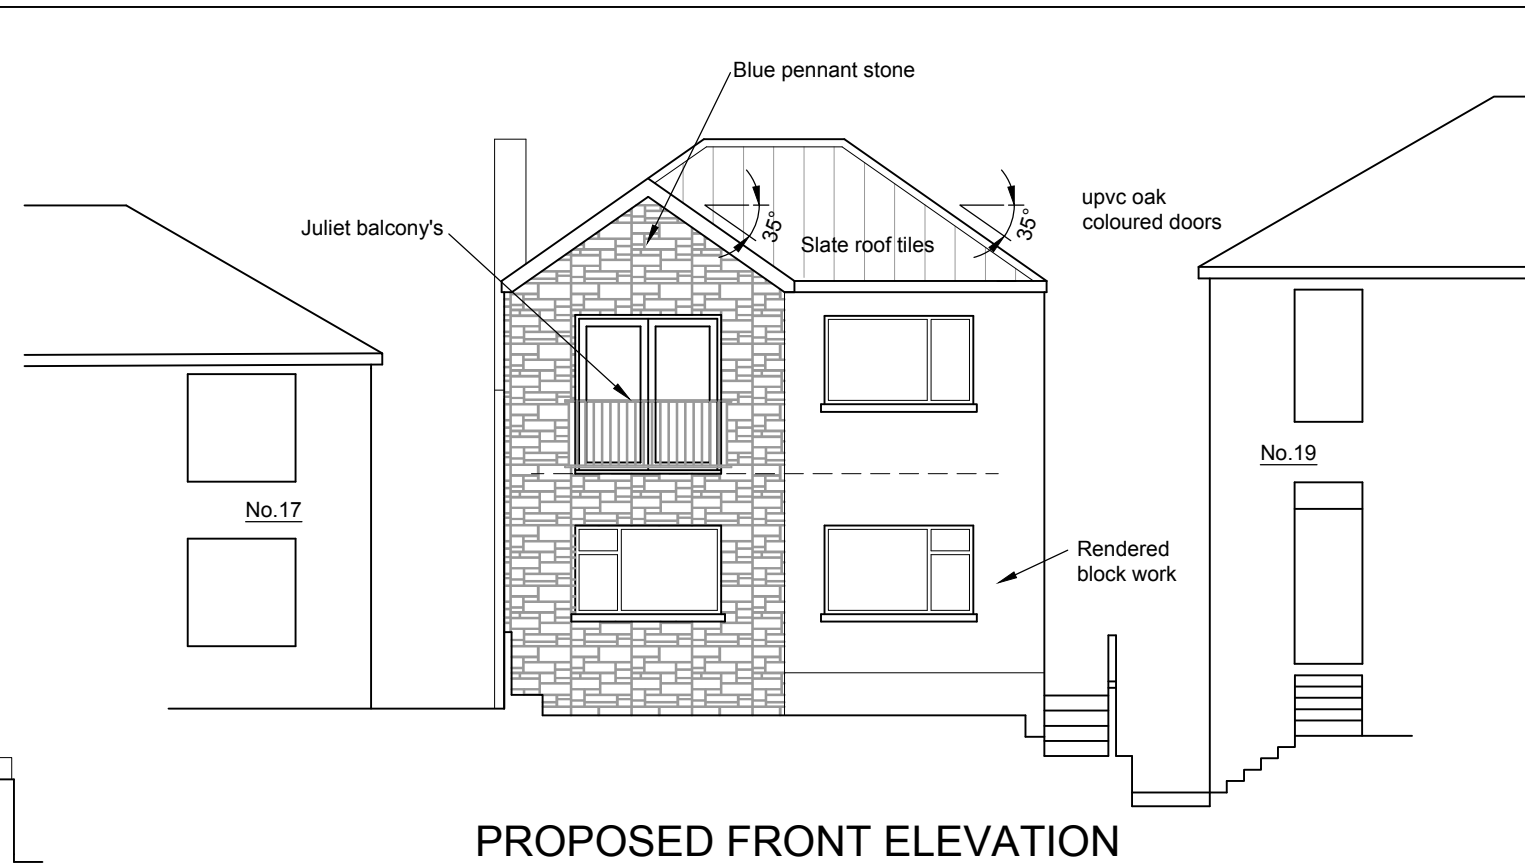


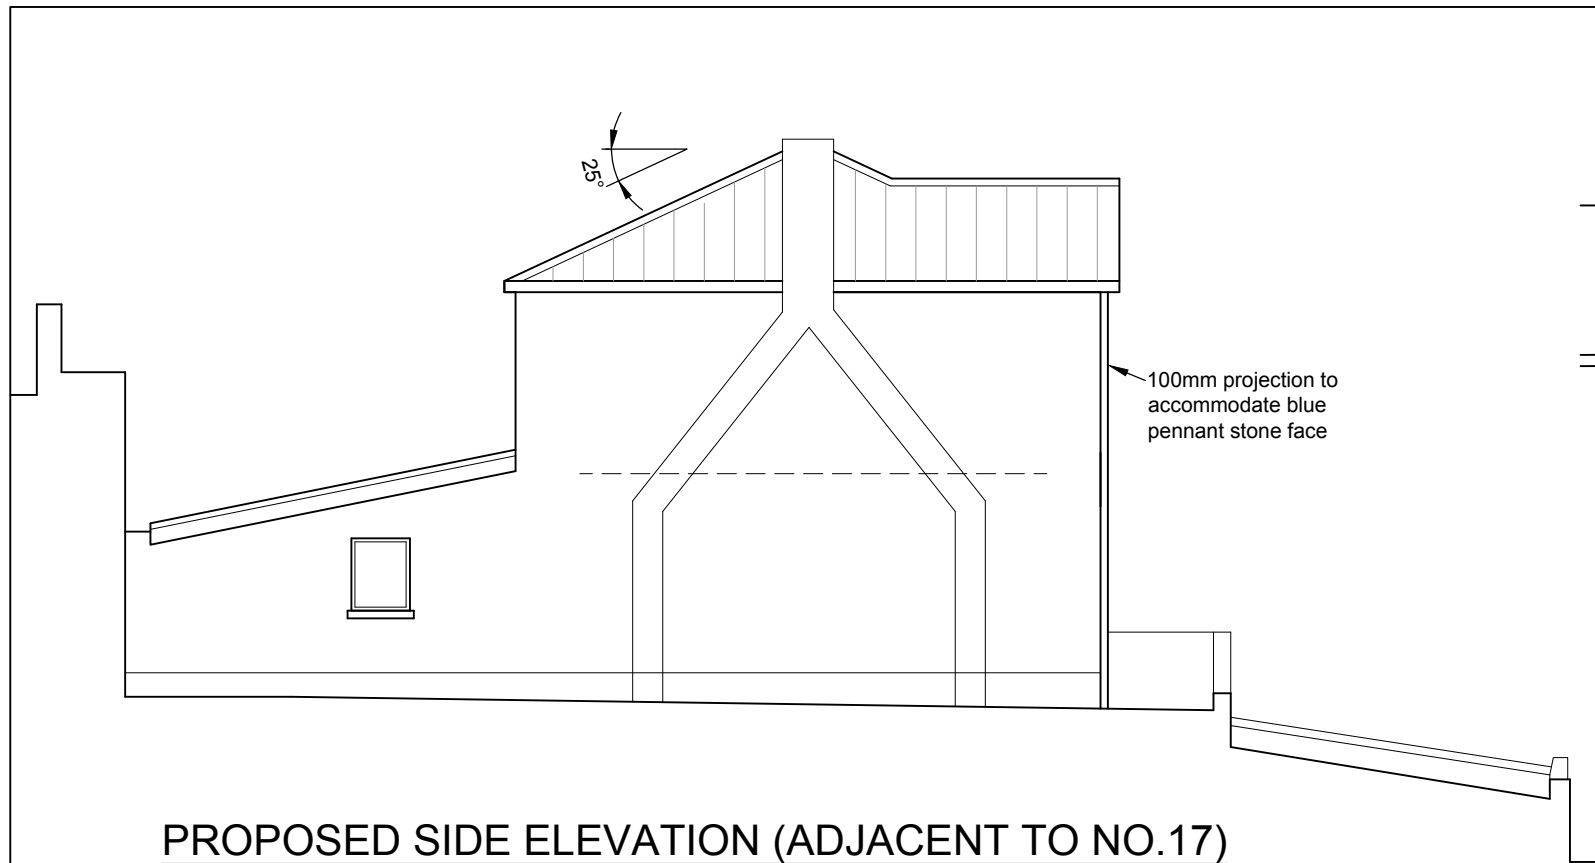

PROPOSED SIDE ELEVATION (ADJACENT TO NO.17)
SCALE 1:100

PROPOSED FRONT ELEVATION
SCALE 1:100

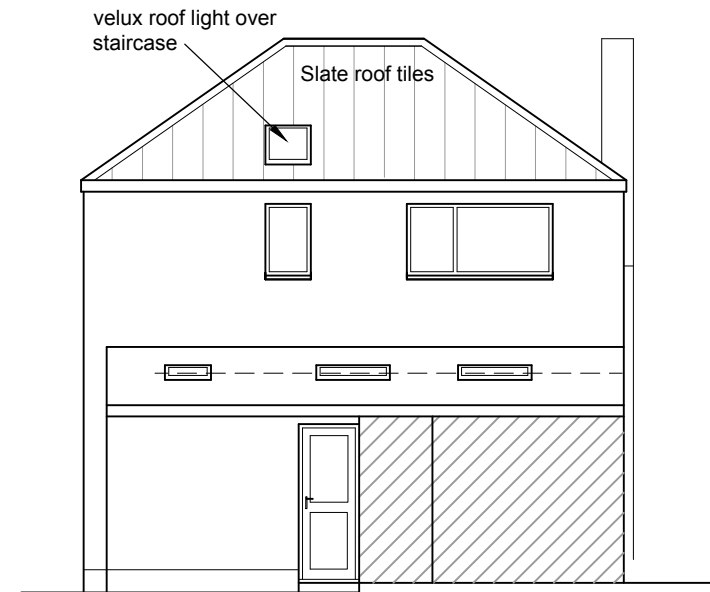

PROPOSED SIDE ELEVATION (ADJACENT TO NO.19)
SCALE 1:100

PROPOSED REAR ELEVATION
SCALE 1:100

rev A

Proposed 2nd Storey
Extension

Rev	Description	Date

18 Ormes Road,
Skewen,
Neath SA10 6SY

PROPOSED ELEVATIONS

Date	Sept.'21
Drawn by	
Scale	1:100

A705-04