


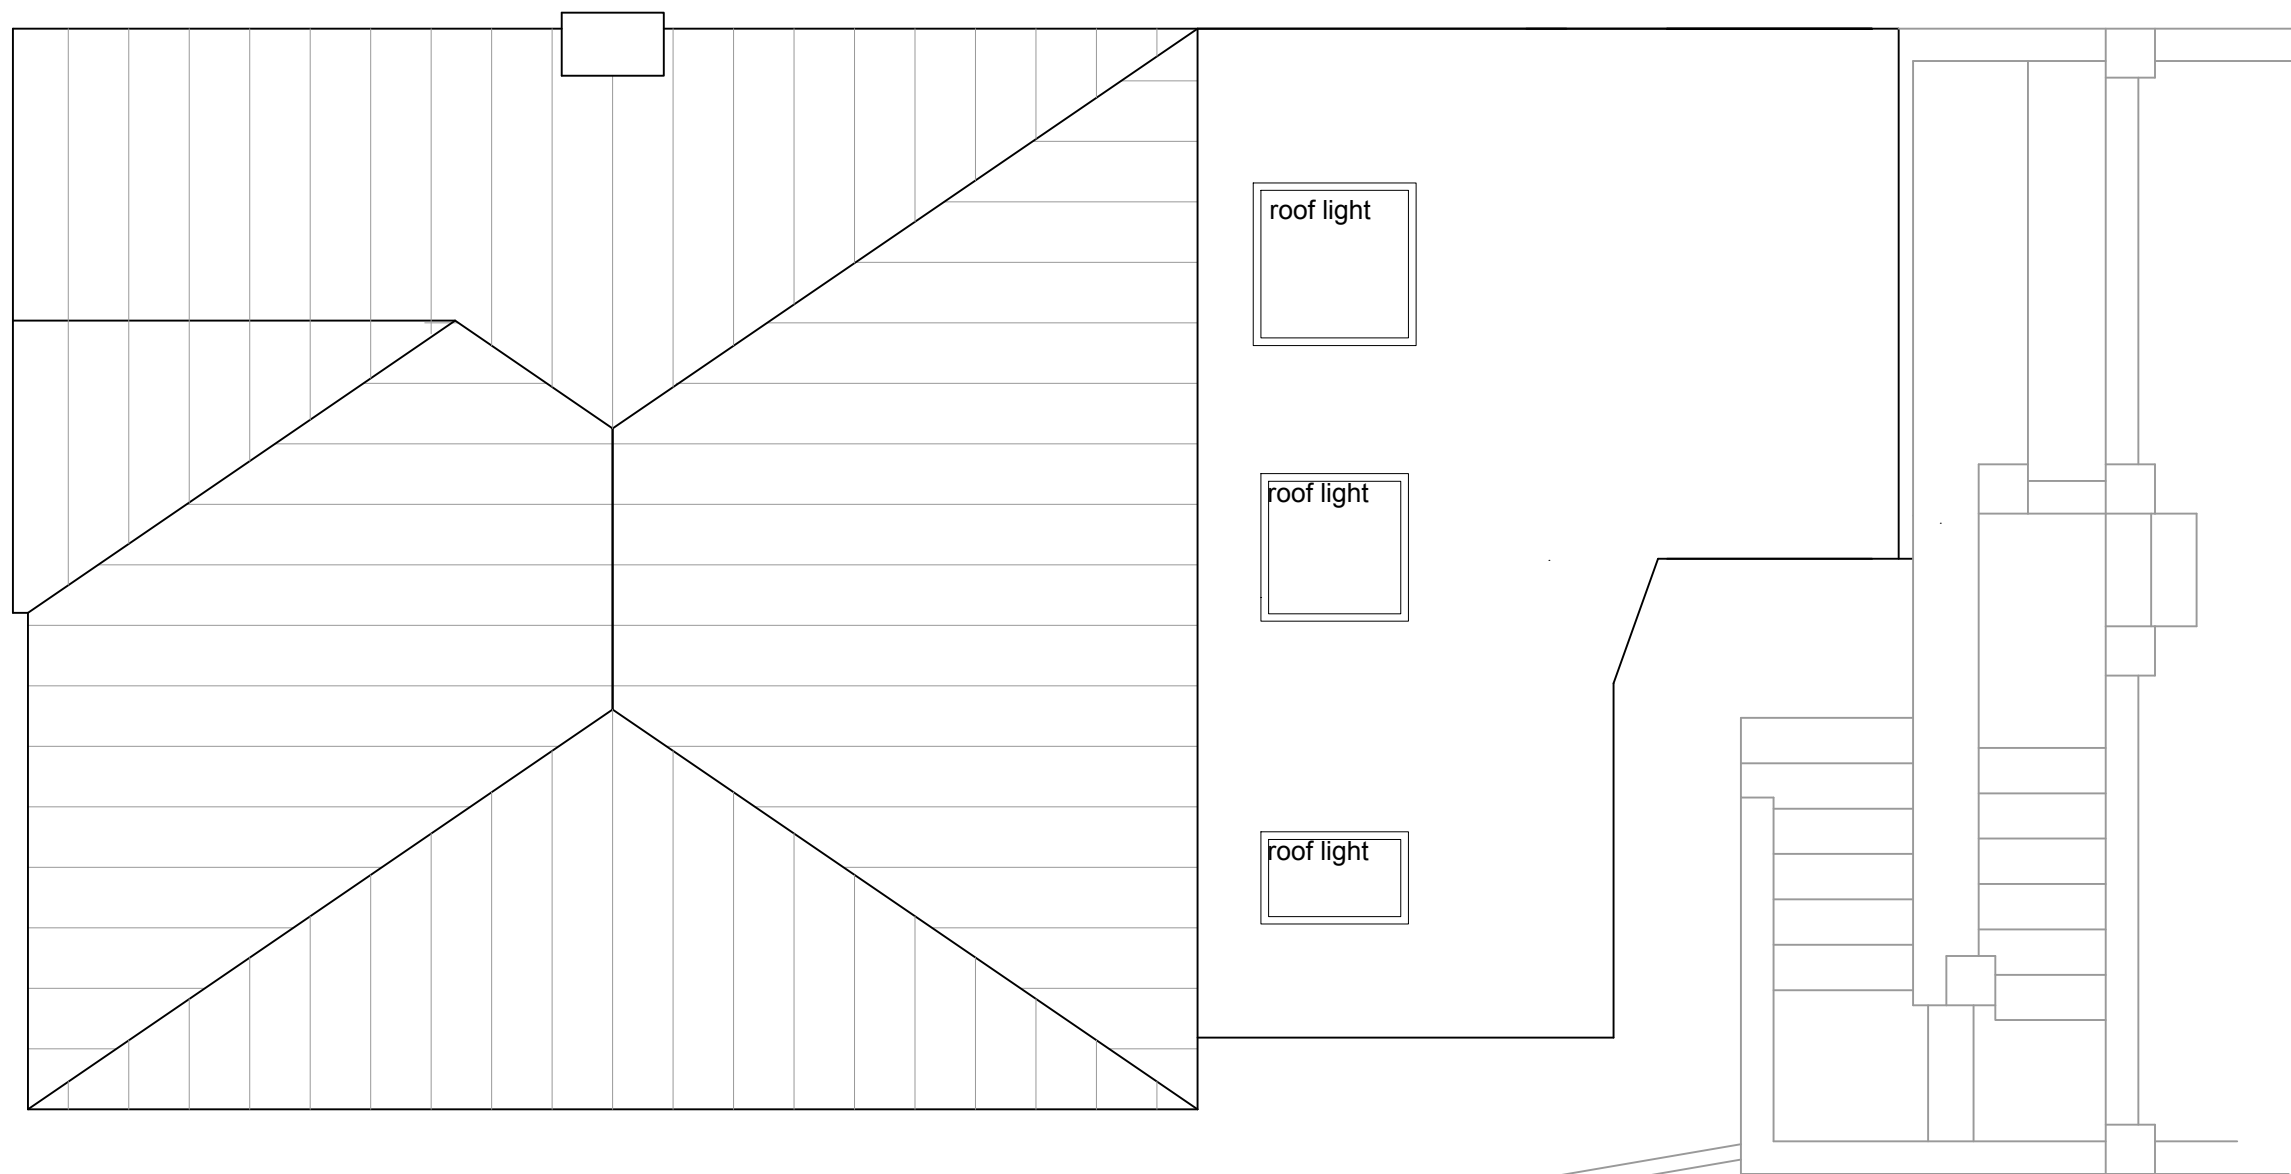

PROPOSED ROOF PLAN

SCALE 1:50

Proposed 2nd Storey
Extension

Rev	Description	Date

18 Ormes Road,
Skewen,
Neath SA10 6SY

PPROPOSED ROOF PLAN

Date	Sept.'21
Drawn by	
Scale	1:50

A705-12