



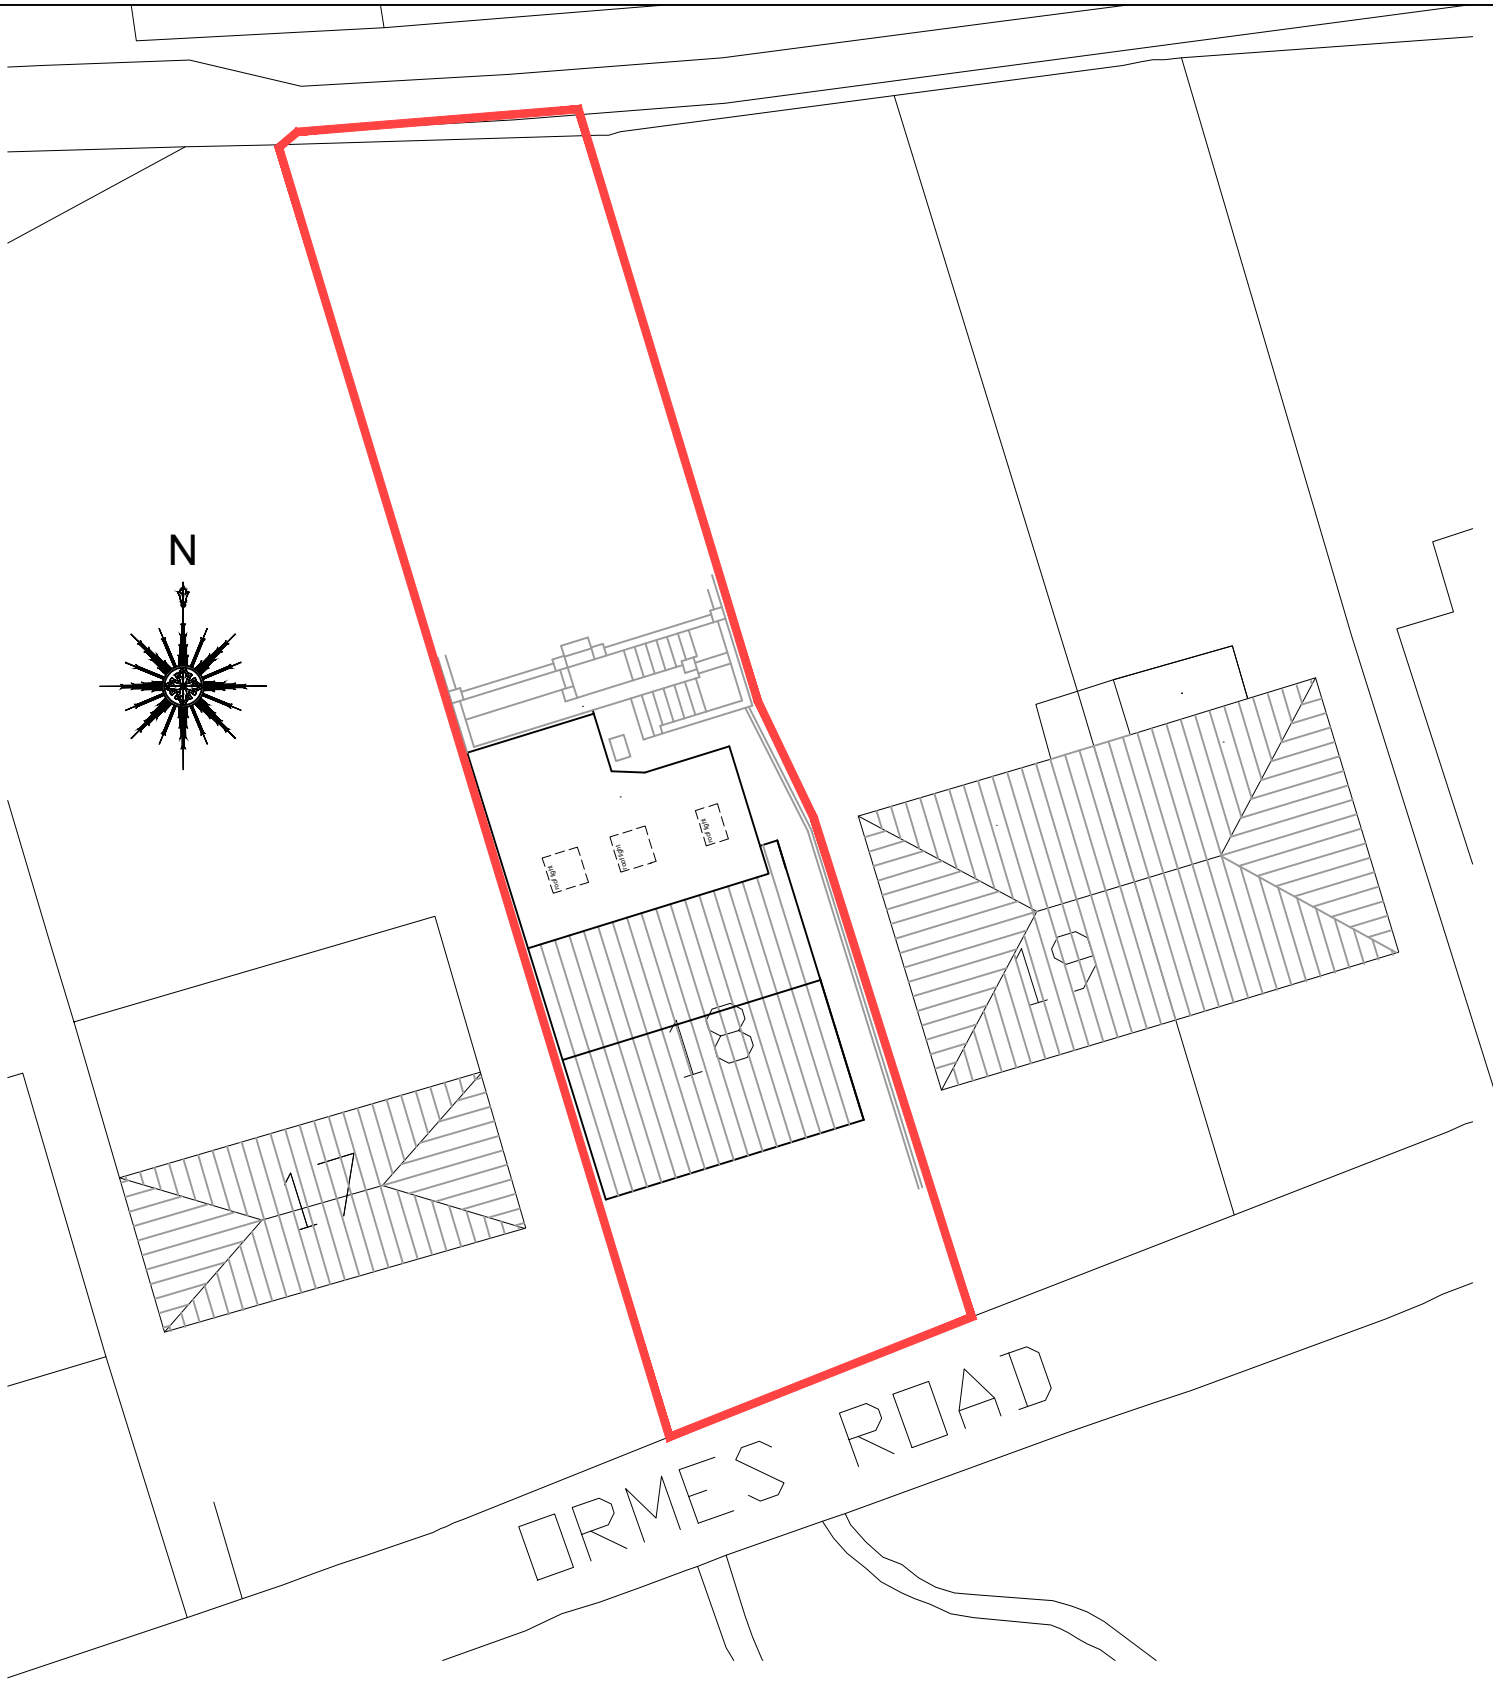

EXISTING SITE PLAN
 SCALE 1:200

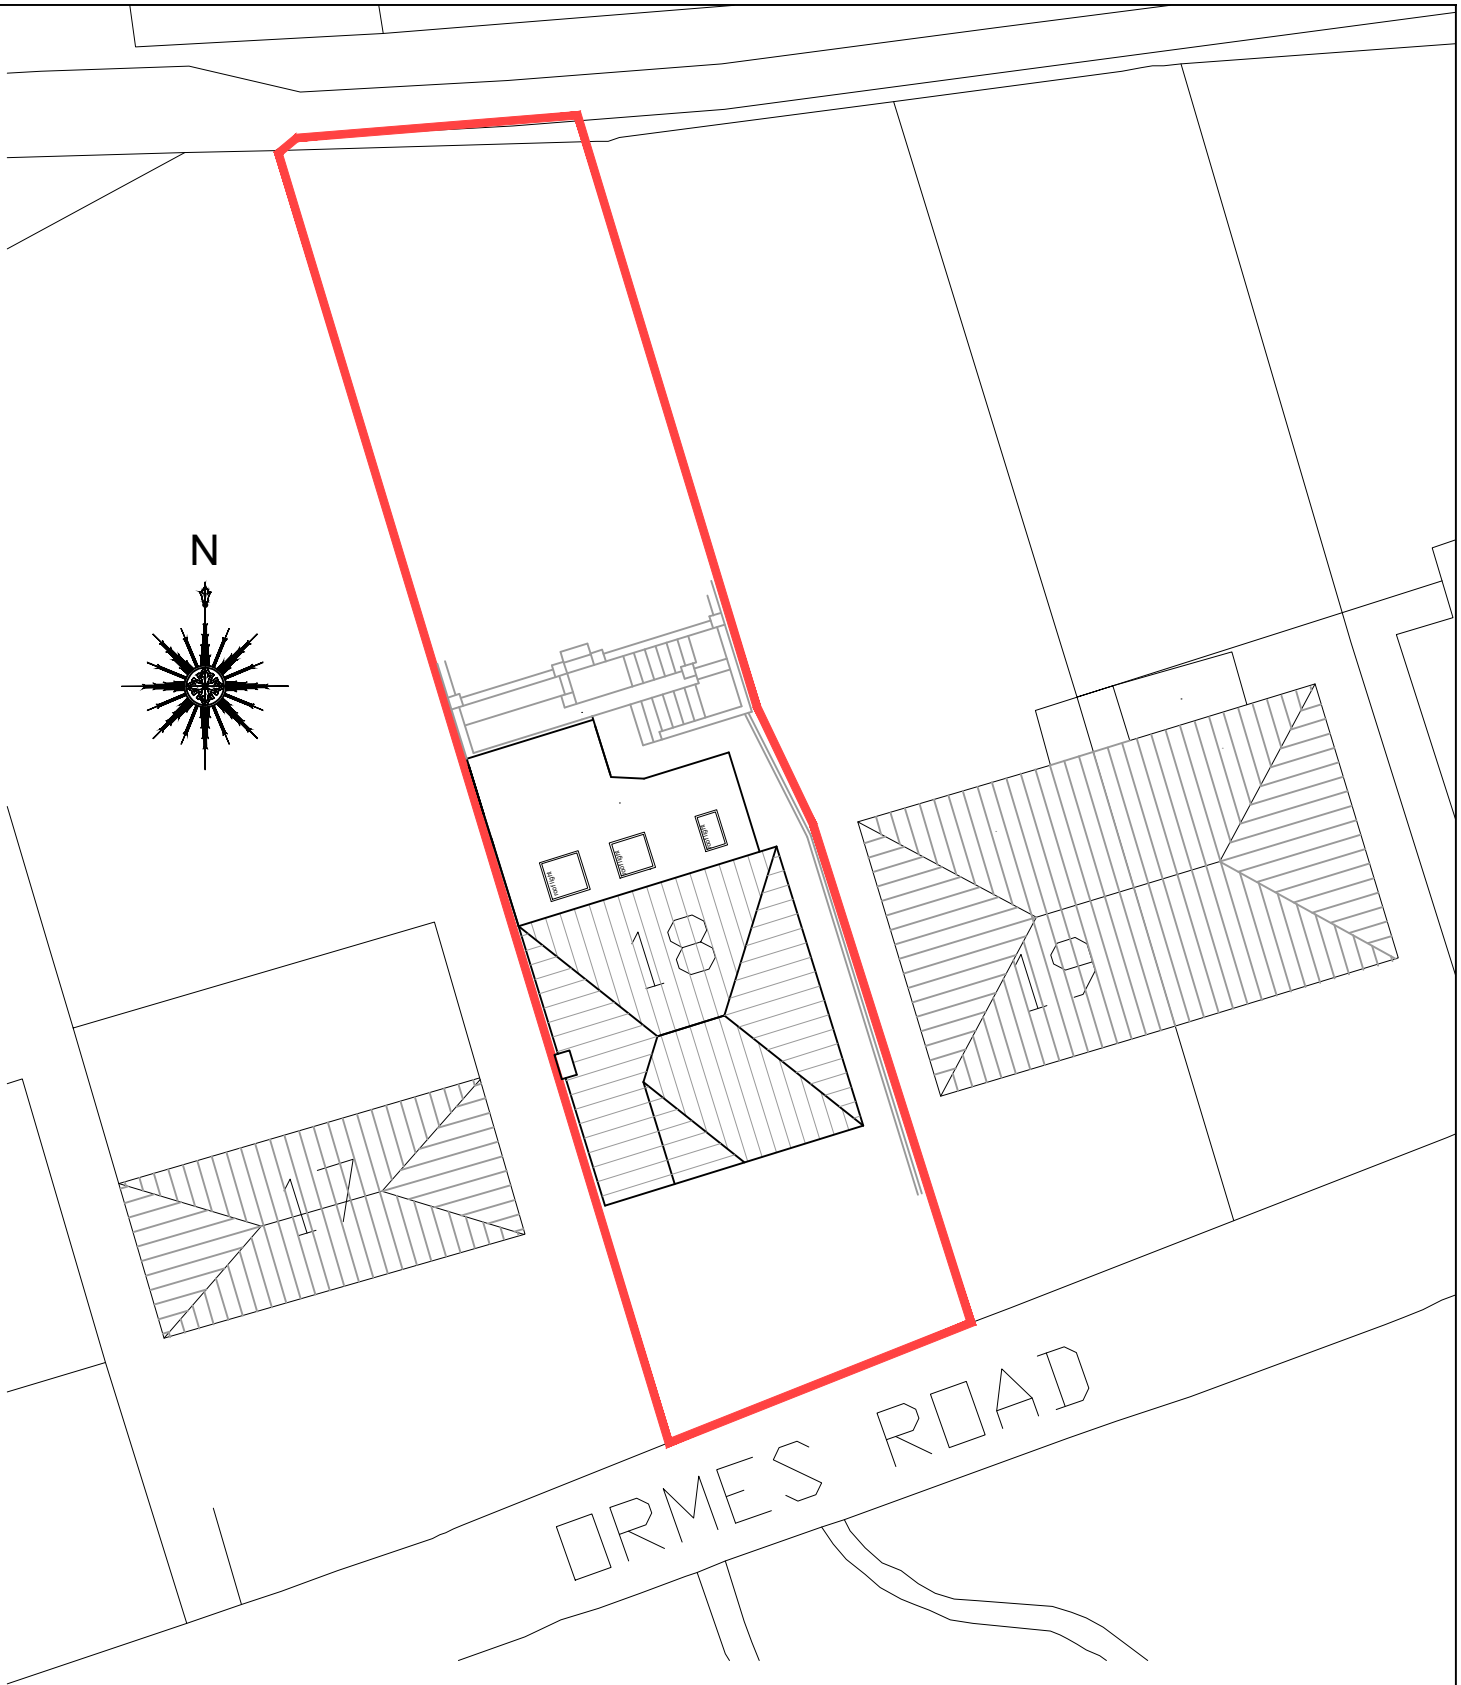

PROPOSED SITE PLAN
 SCALE 1:200

rev A

Proposed 2nd Storey
 Extension

Rev	Description	Date

18 Ormes Road,
 Skewen,
 Neath SA10 6SY

EXISTING & PROPOSED SITE PLANS		
Date	Sept.'21	A705-02
Drawn by		
Scale	1:200	