


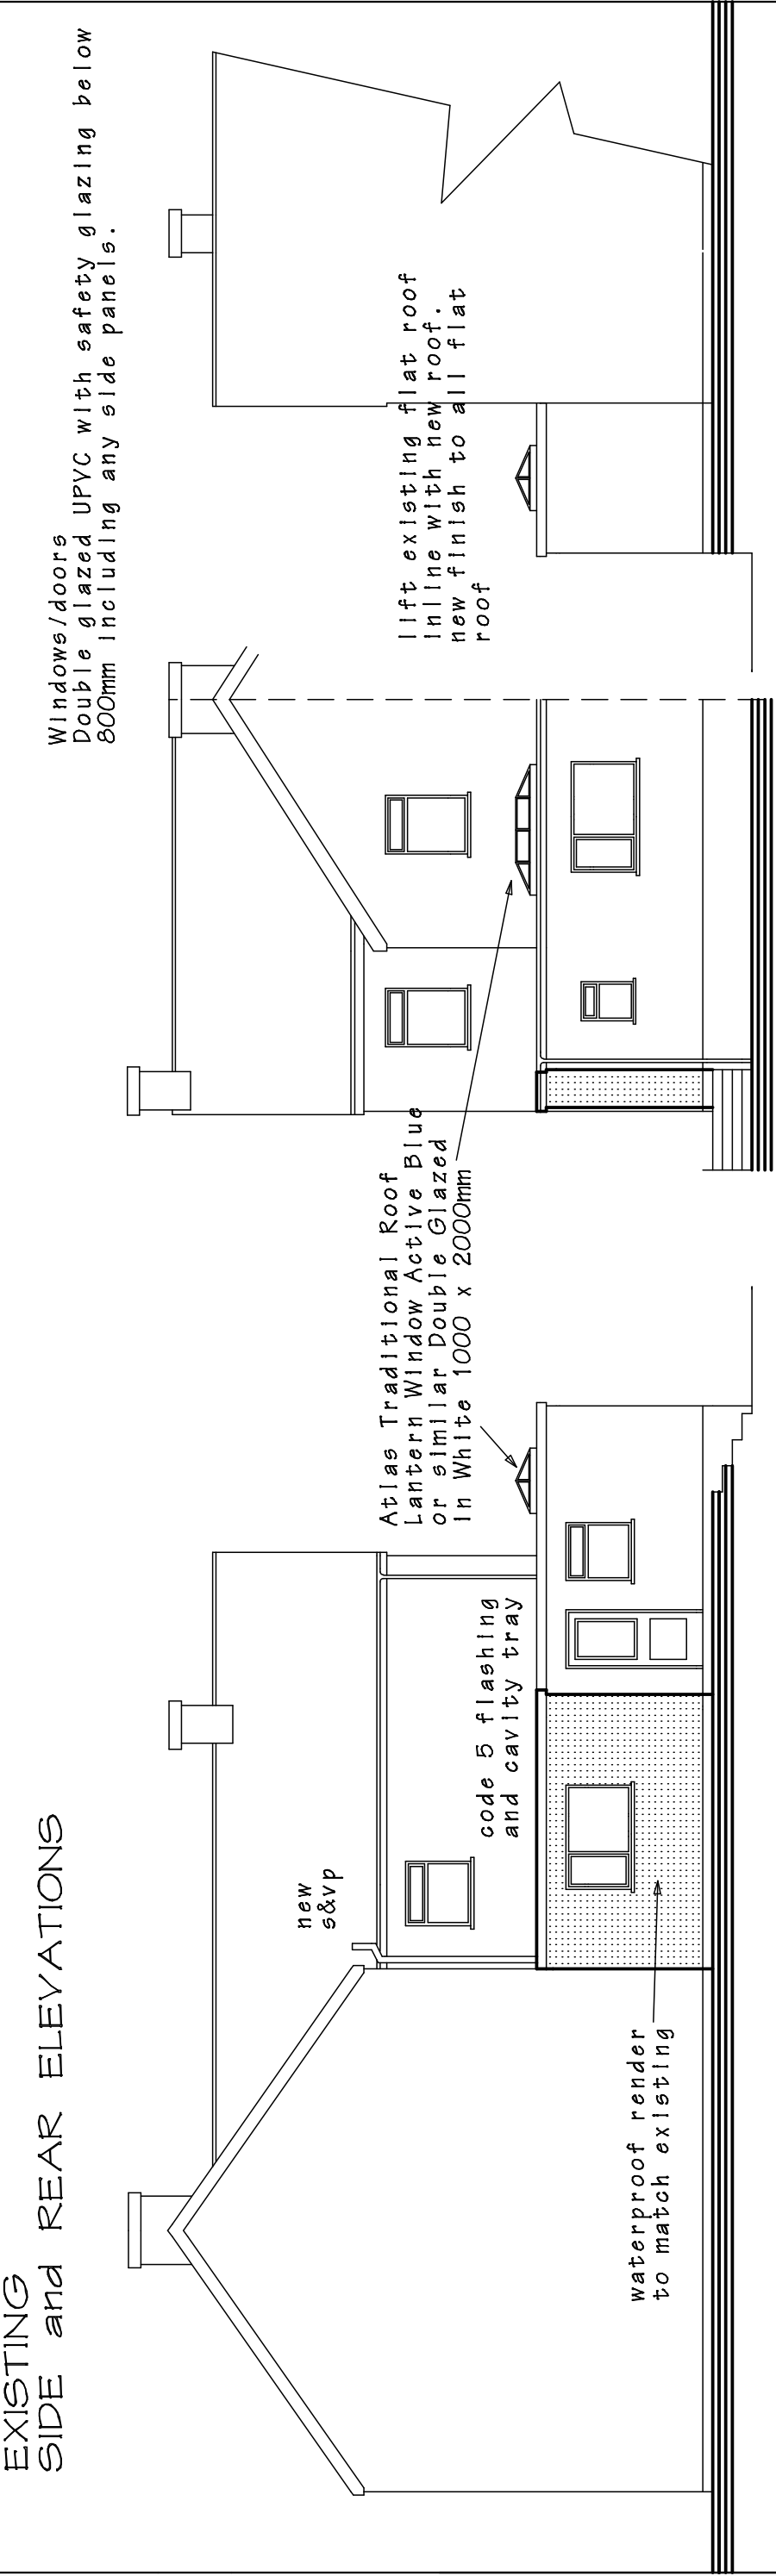

EXISTING
SIDE and REAR ELEVATIONS

Windows/doors
Double glazed UPVC with safety glazing below
800mm including any side panels.



PROPOSED
SIDE and REAR ELEVATIONS

new s&vp

waterproof render
to match existing

code 5 flashing
and cavity tray

Atlas Traditional Roof
Lantern Window Active Blue
or similar Double Glazed
in White 1000 x 2000mm

lift existing flat roof
inline with new roof.
new finish to all flat
roof

new rwp
and gutter

Glazing U-Value 2.0 W/m2K.
Doubled glazed with 16mm air gap and a
"soft" low-E coating, or Doubled glazed
with 12mm air gap, argon filled and a
"soft" low-E coating.

PROPOSED EXTENSION AT 25 GRANGE STREET,
PORT TALBOT .SA13 1EN.
Mr. S.David 07806 787002 .

DRAWING TITLE
EXISTING and PROPOSED ELEVATIONS

SCALE
1 to 100 @ A3

DATE
October 2020.

DRAWING No.
2020/04

DO NOT SCALE DRAWING. FIGURED DIMENSIONS ONLY TO BE USED.
DISCREPANCIES TO BE REPORTED IMMEDIATELY.