
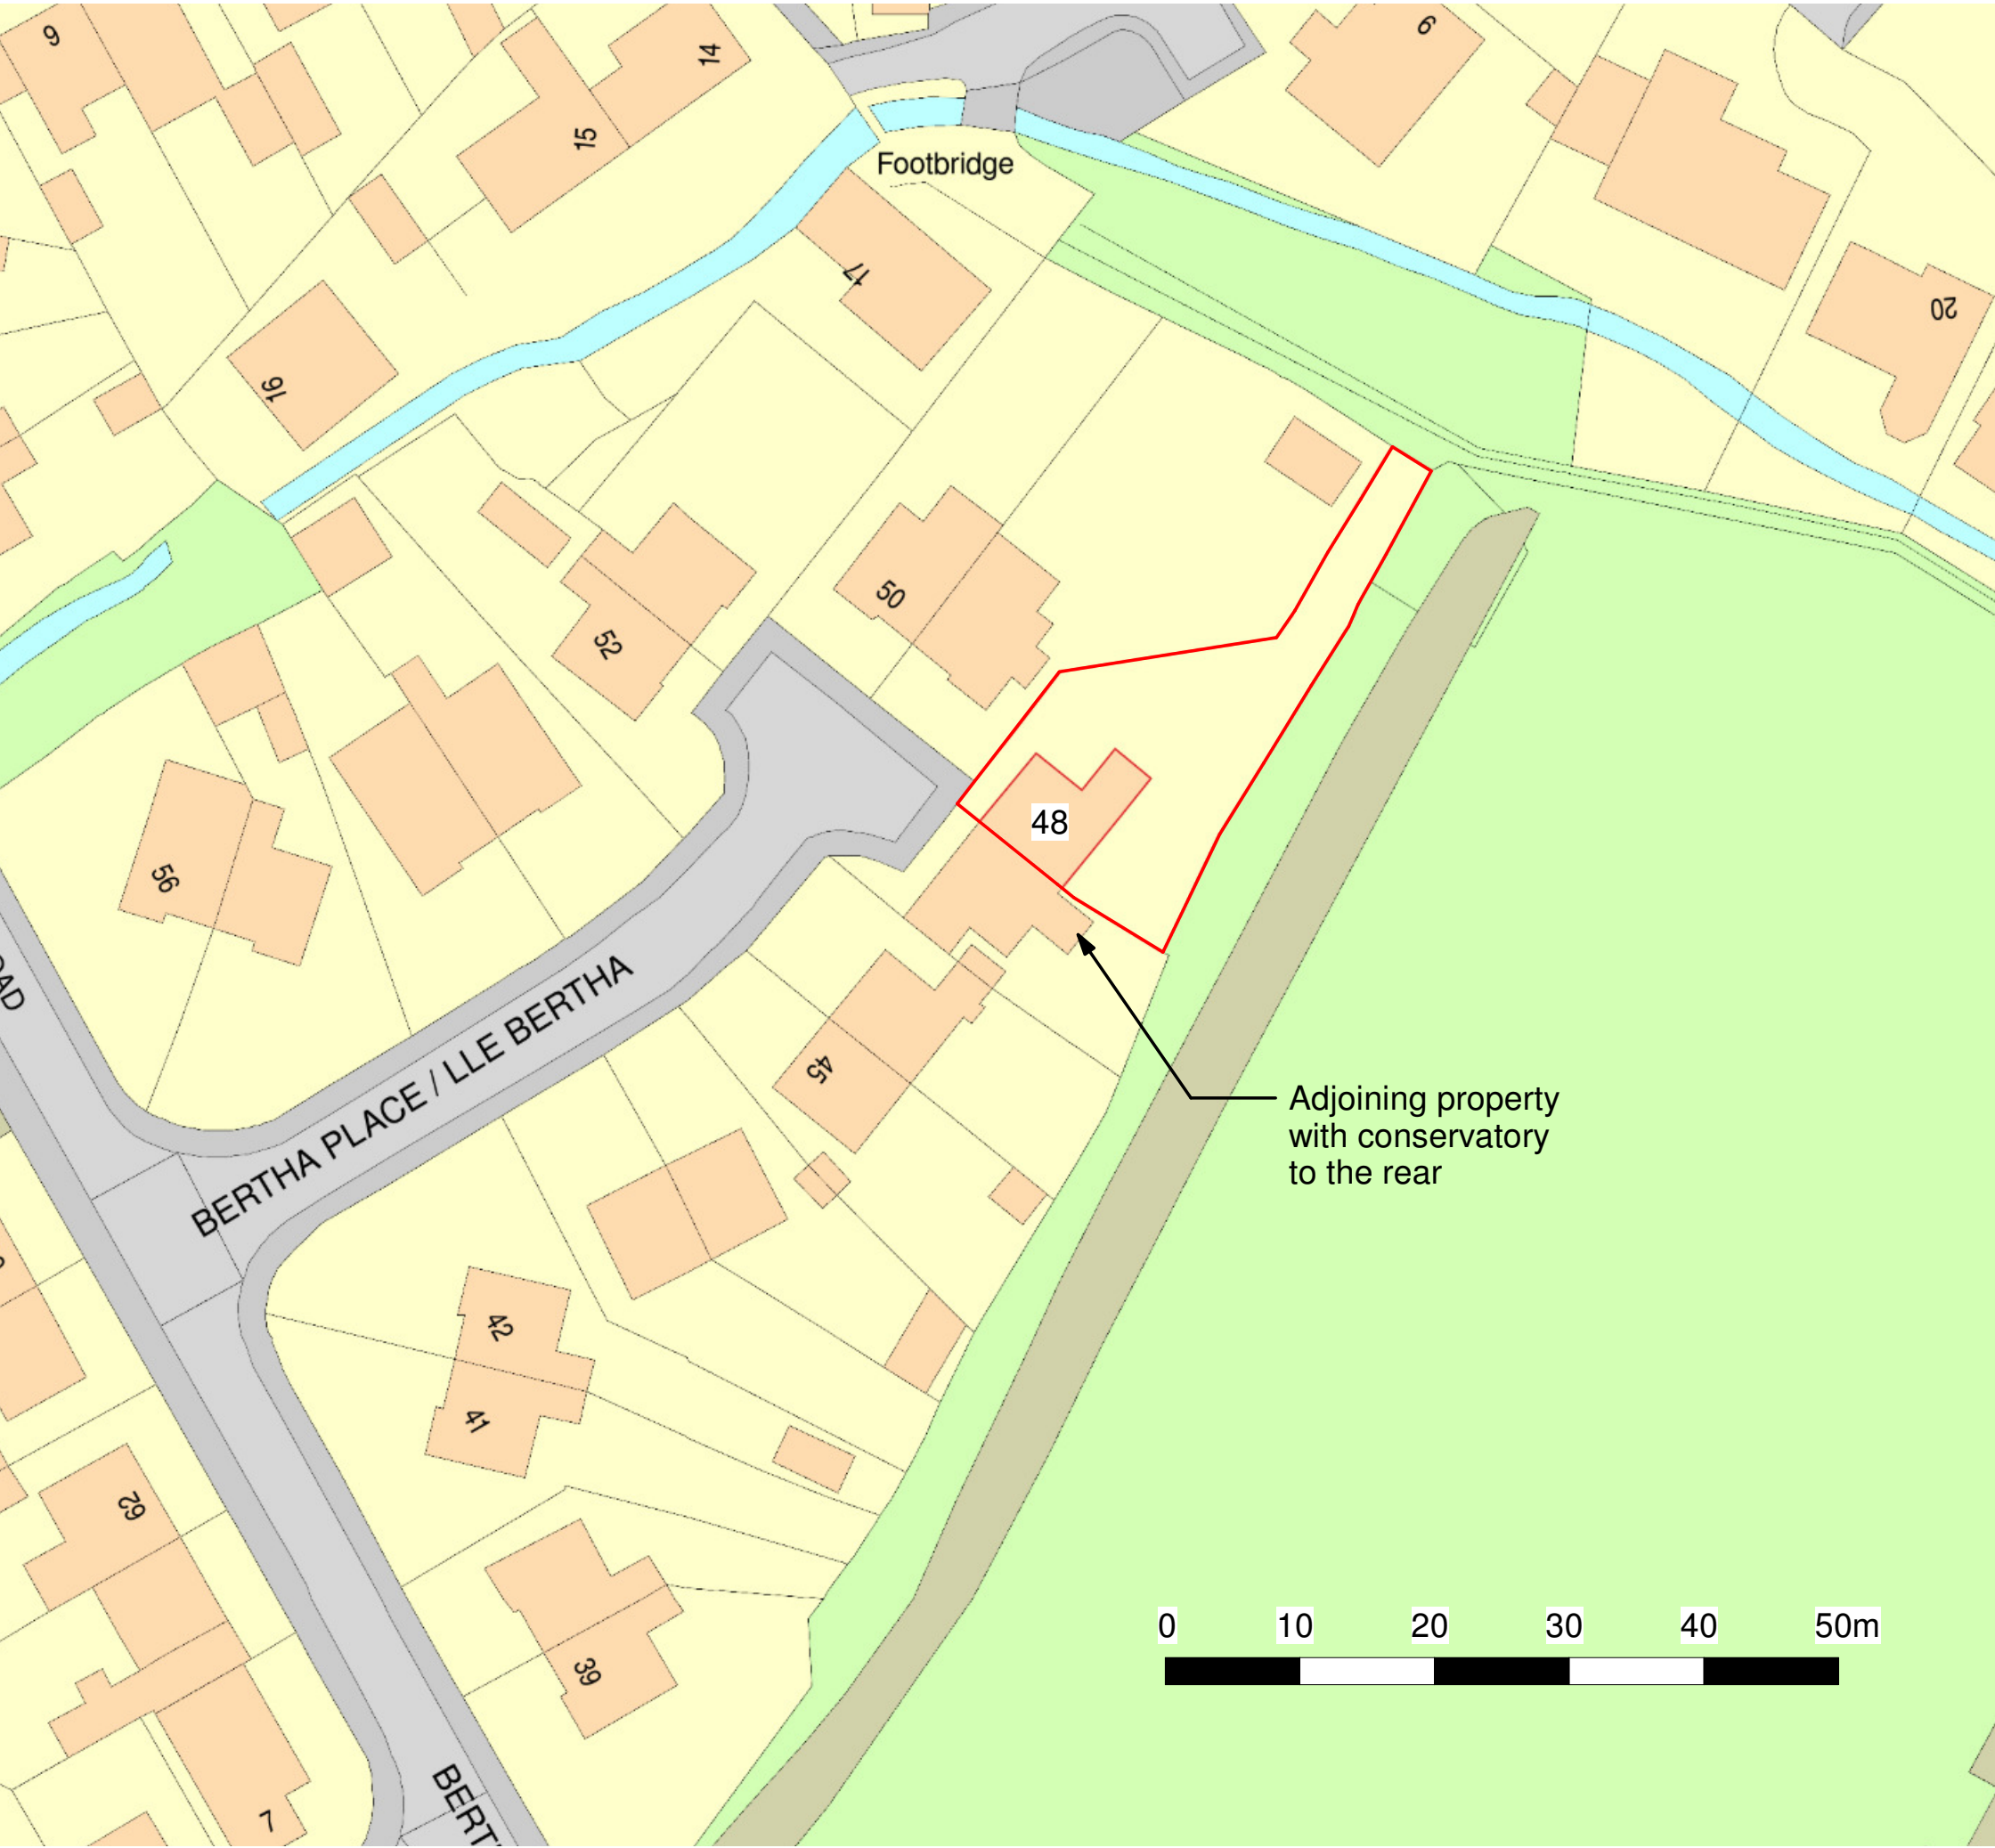


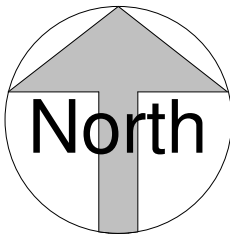

Single storey Rear Extension

PROJECT		
Mrs Laura Williams 48 Bertha Place Port Talbot SA13 2AP		
TITLE		
Site Plan - Existing		
DRAWN BY	CHECKED BY	DATE
DD	DD	Sept 2021
SCALE (@ A1)		PROJECT NUMBER
1:500 at A3		
DRAWING NUMBER		REV
L_300		-