




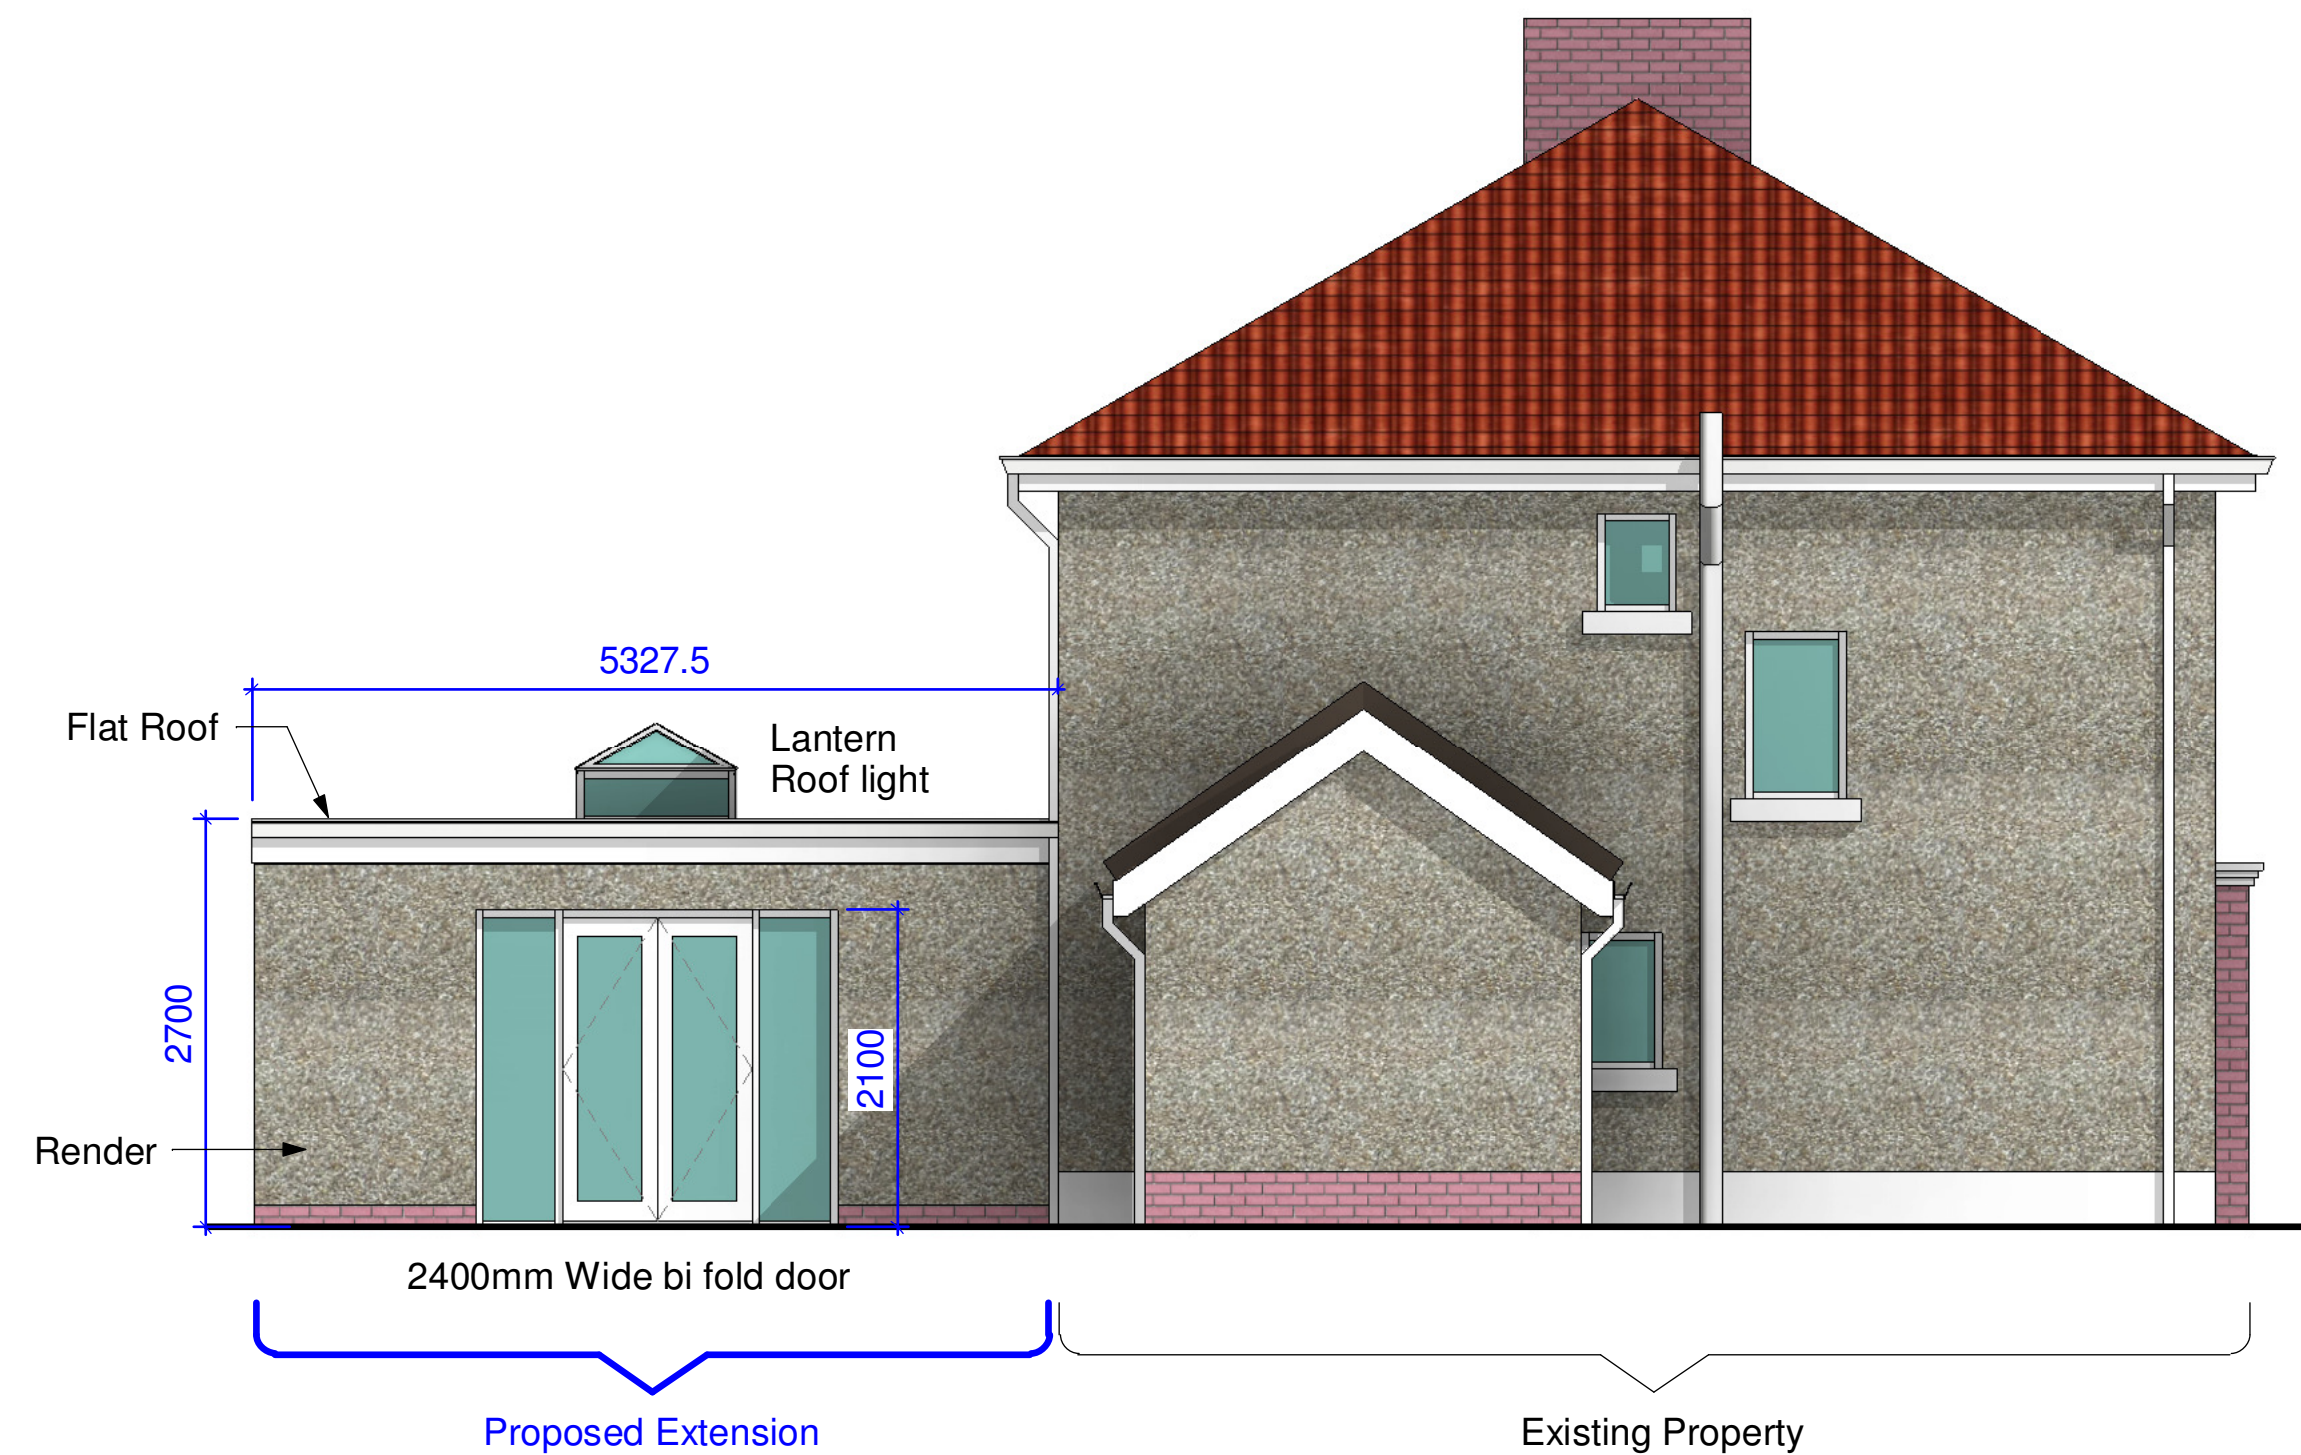


2 Side Elevation
1 : 50

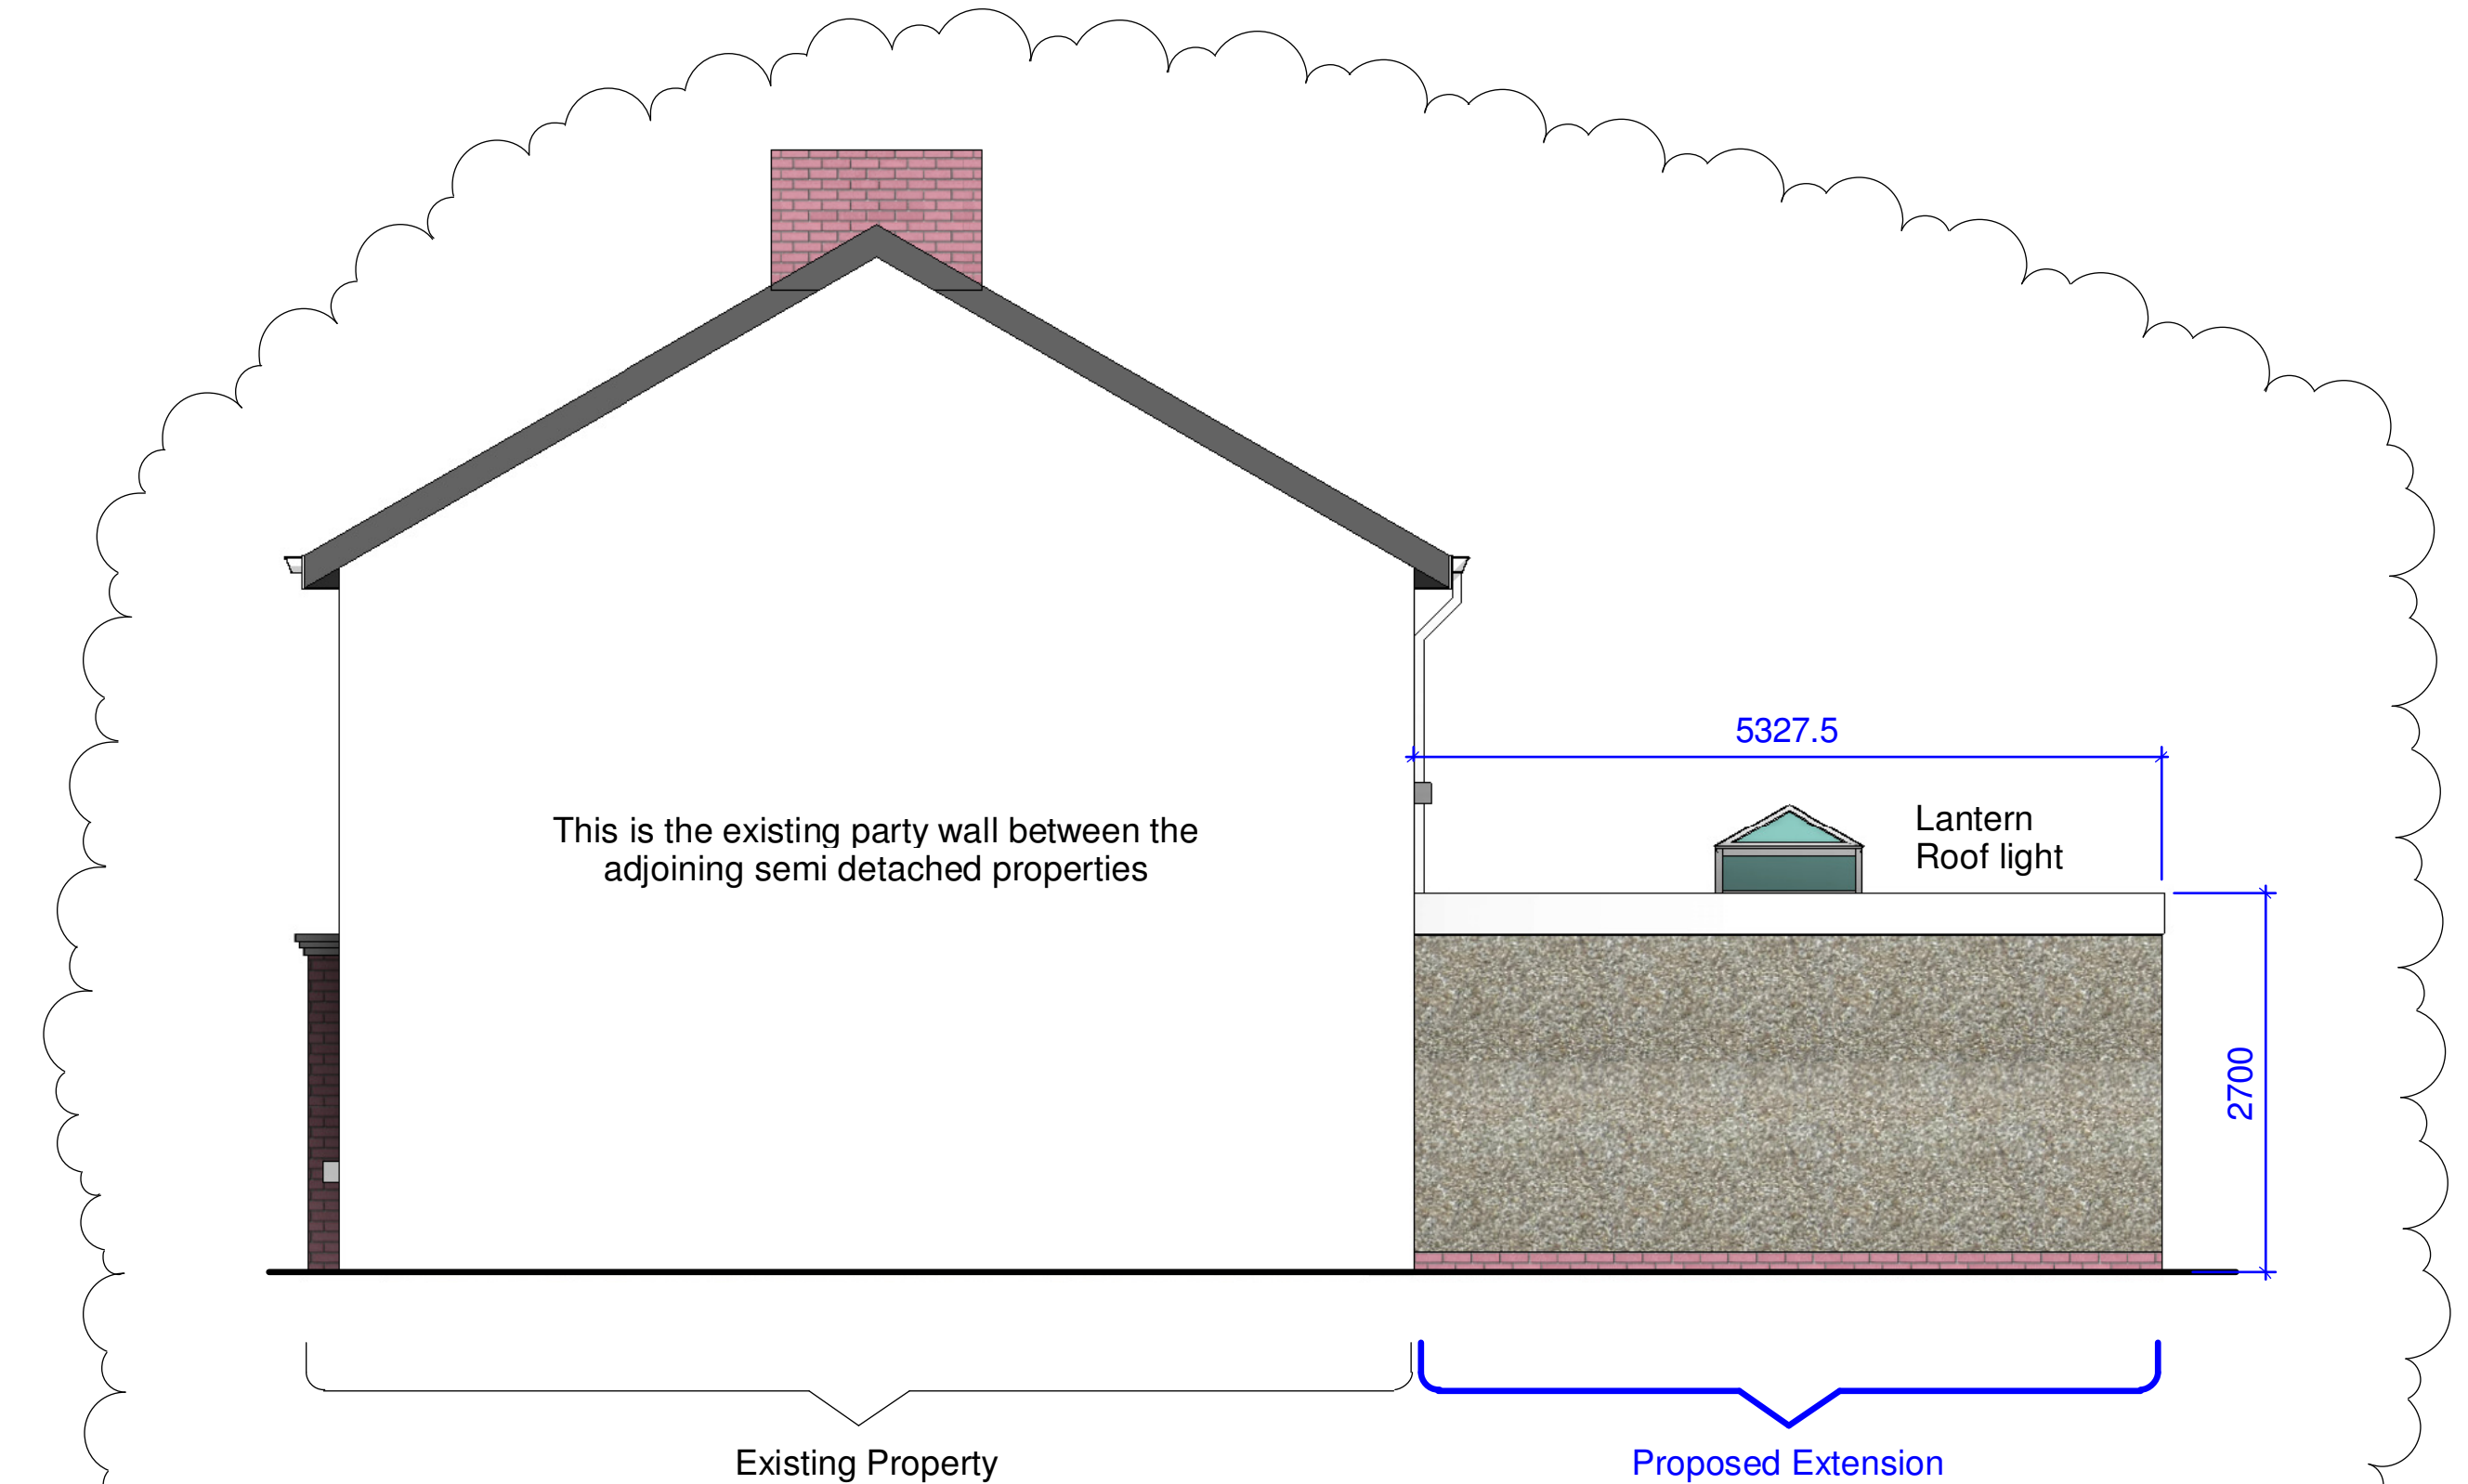


4 Side Elevation (Neighbours side)
1 : 50

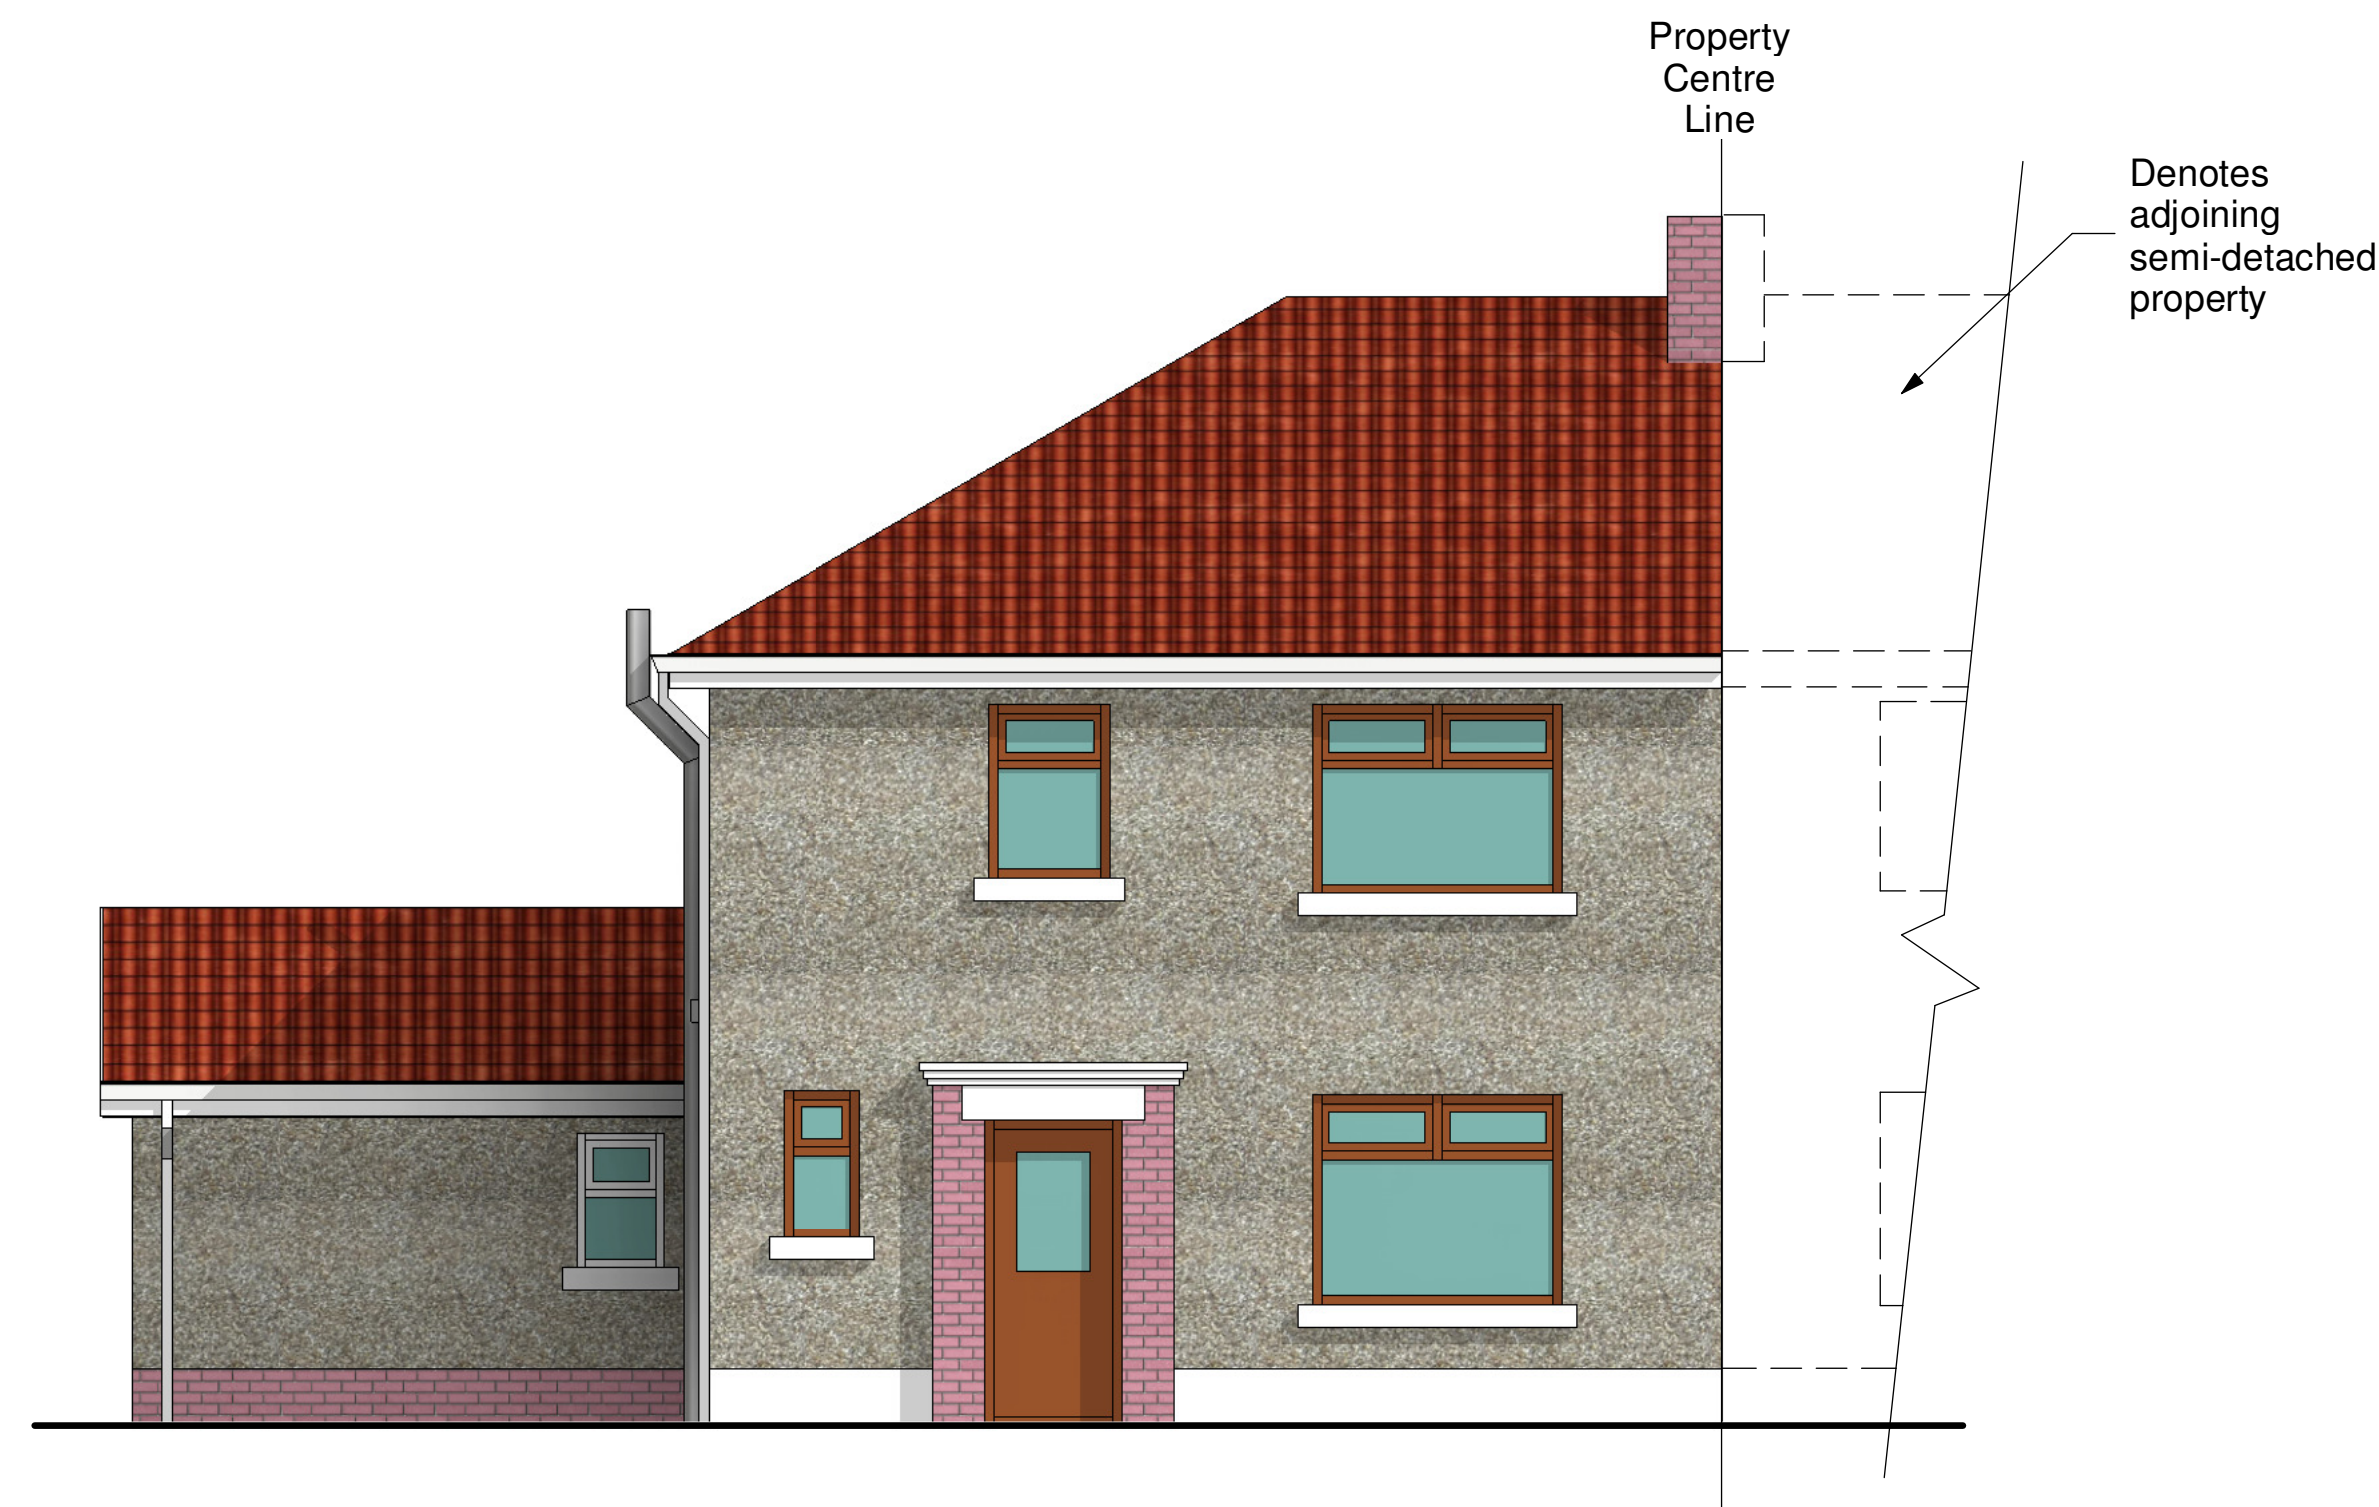

1 Front Elevation - To remain as existing
1 : 50

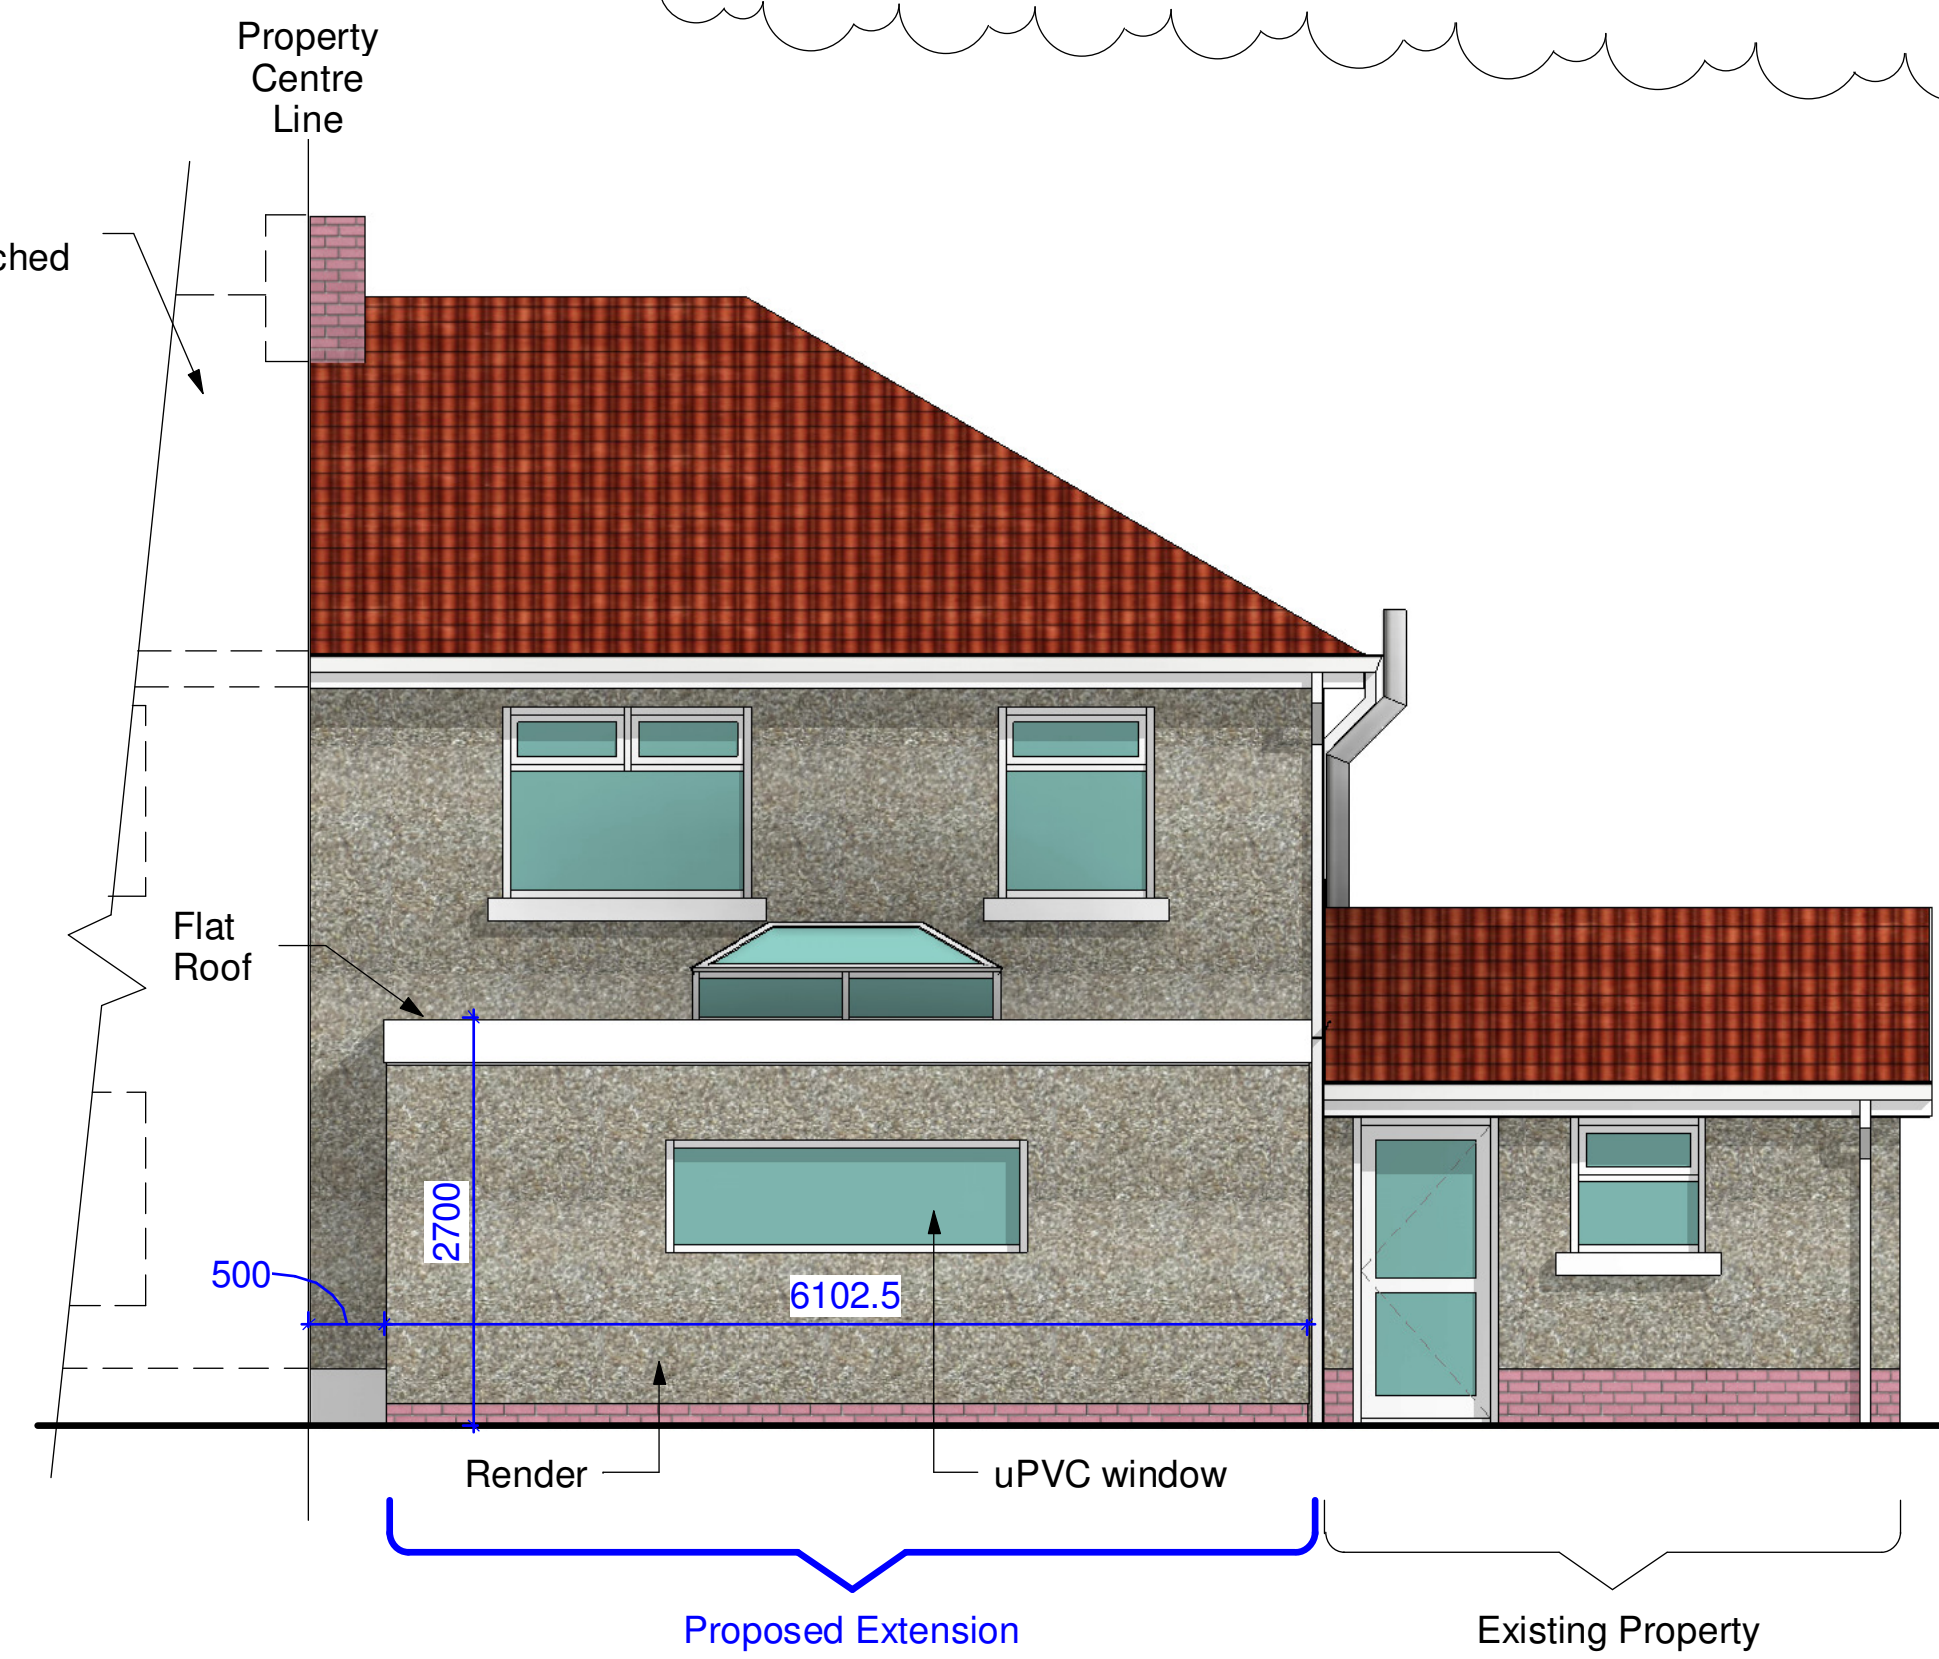

3 Rear Elevation
1 : 50

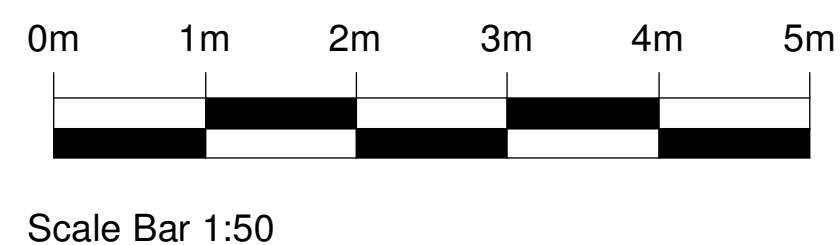

DRAWING IS FOR PLANNING ONLY

28/09/21 Rev A - Side Elevation Added

Single storey Rear Extension

PROJECT
Mrs Laura Williams
48 Bertha Place
Port Talbot
SA13 2AP

TITLE
Elevations
as Proposed

DRAWN BY DD CHECKED BY DD DATE August 2021

SCALE (@ A1) 1:50 PROJECT NUMBER

DRAWING NUMBER L_200 REV A