
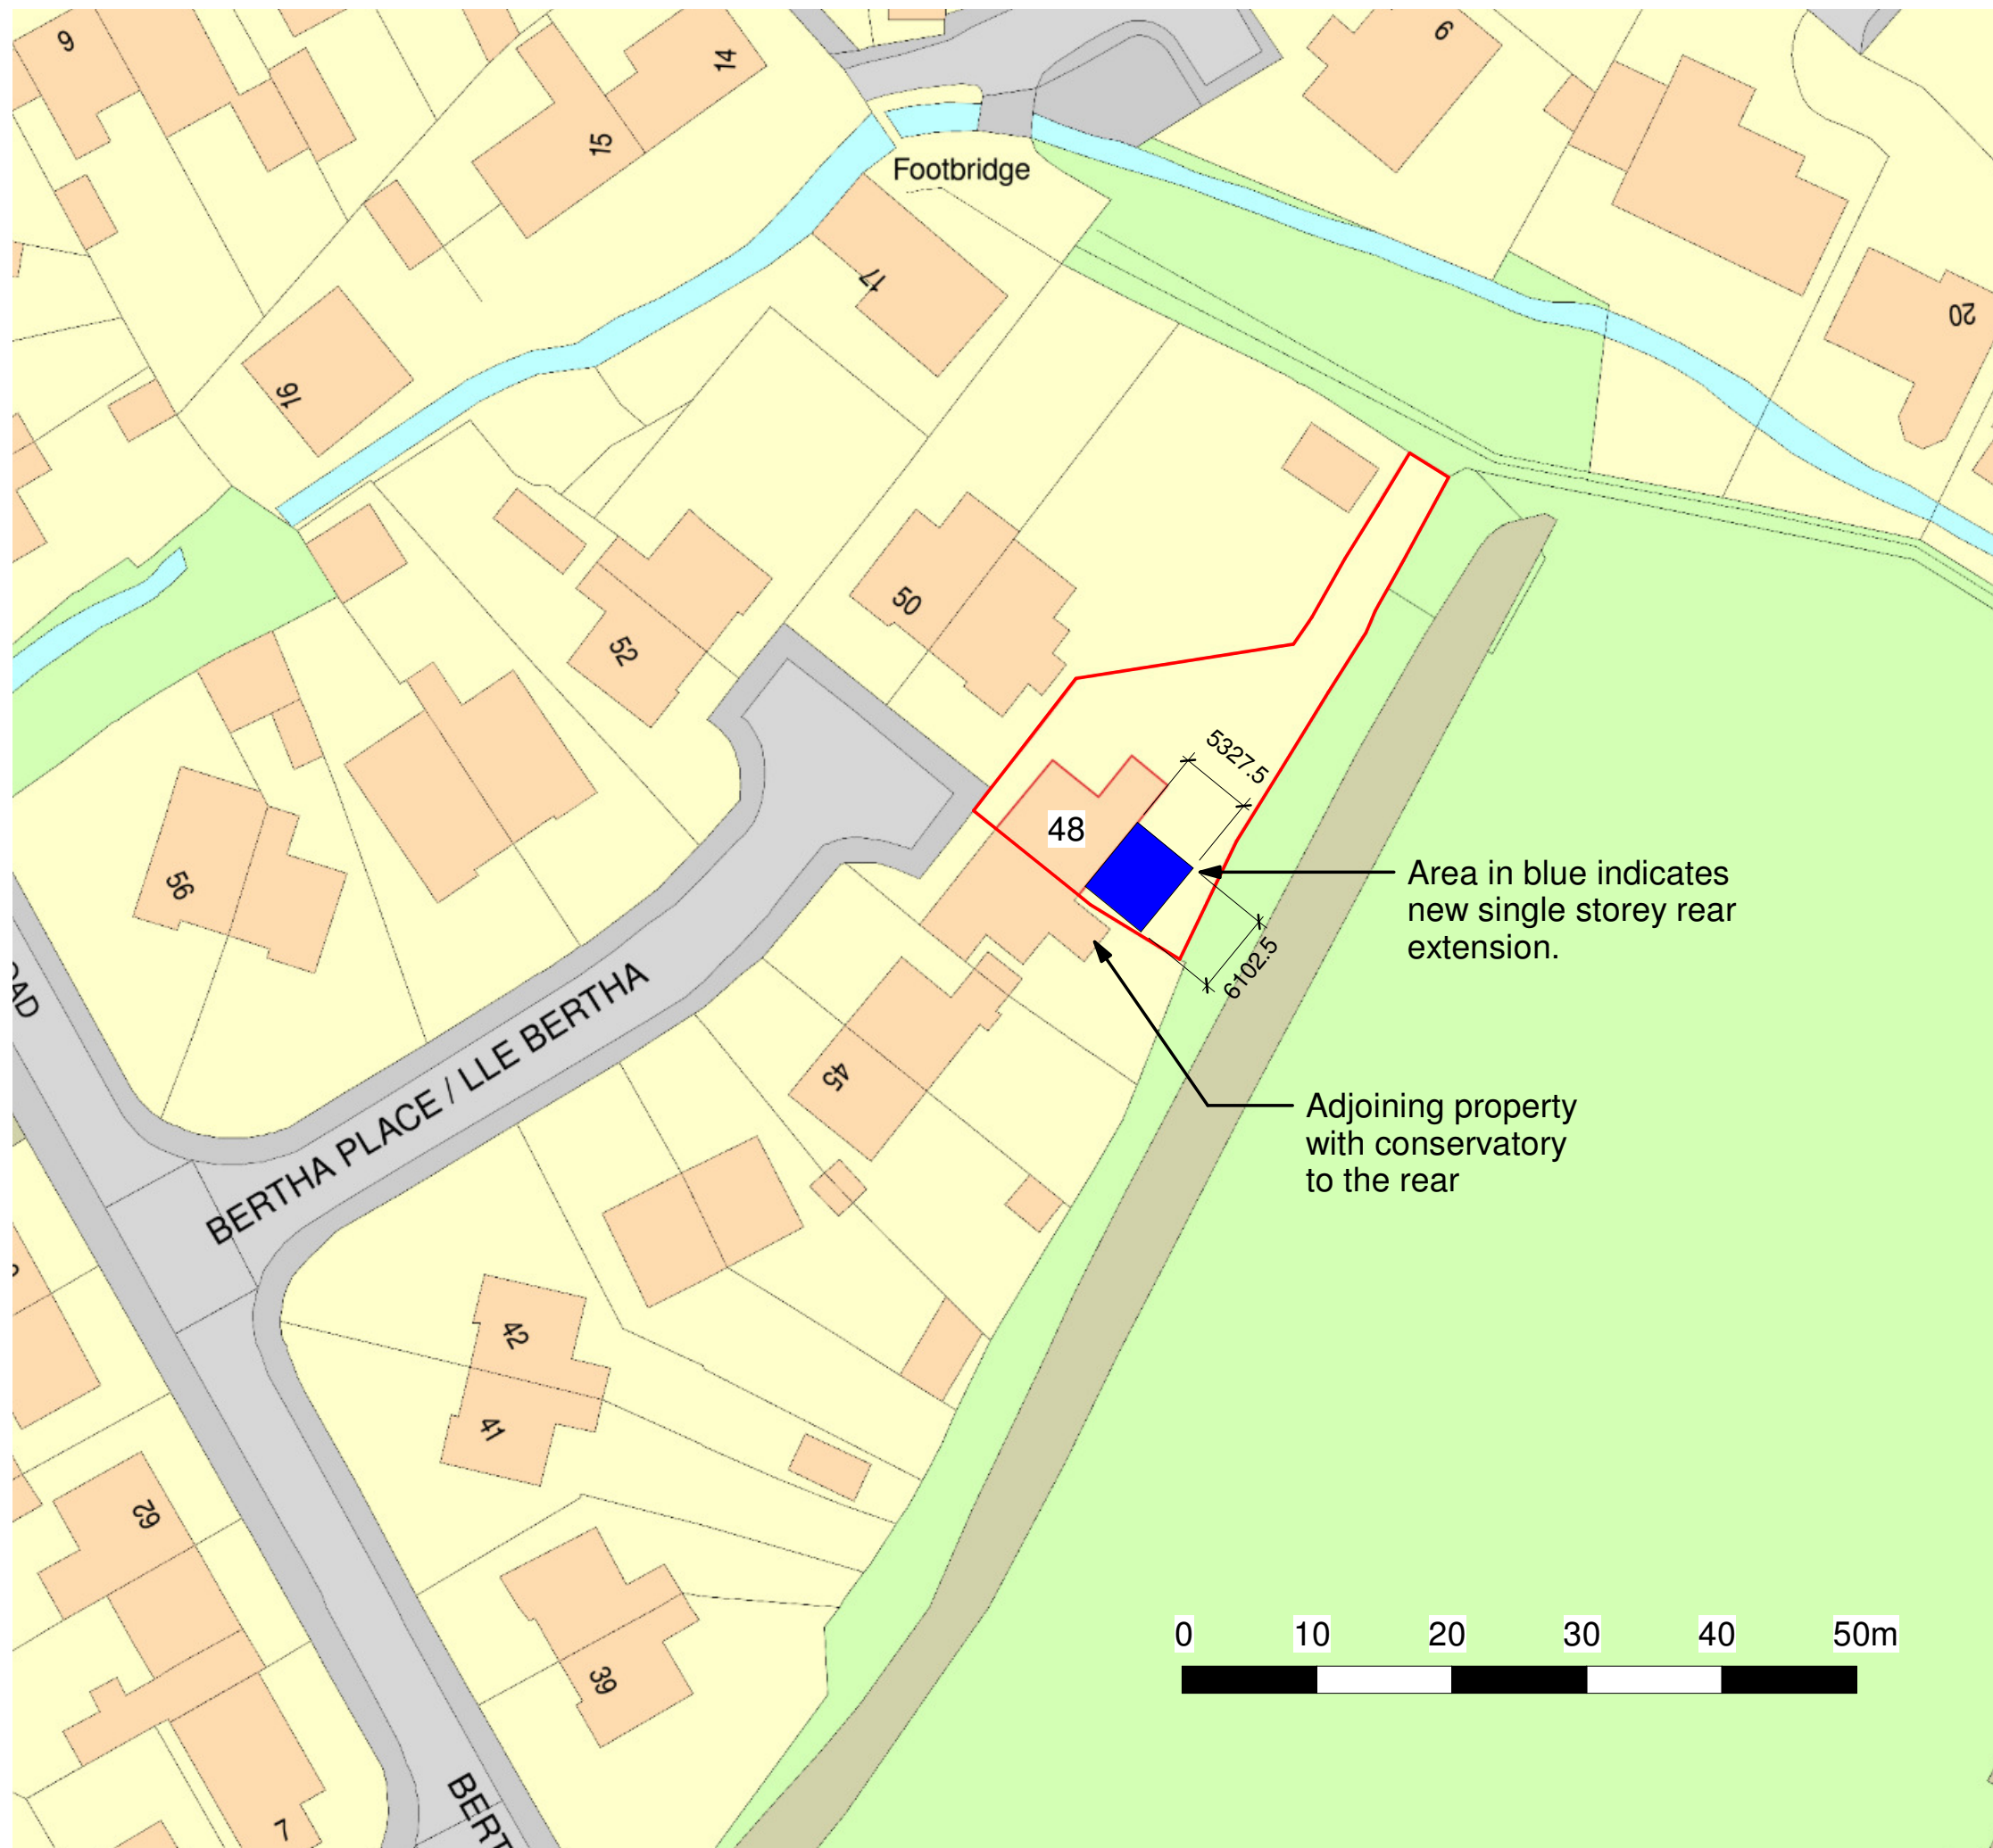


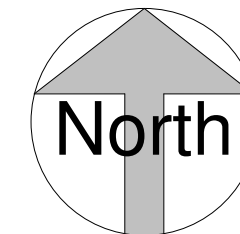

Single storey Rear Extension

PROJECT

Mrs Laura Williams
48 Bertha Place
Port Talbot
SA13 2AP

TITLE

Site Plan - Proposed

DRAWN BY

DD

CHECKED BY

DD

DATE

Sept 2021

SCALE (@ A1)

1:500 at A3

PROJECT NUMBER

DRAWING NUMBER

L_310

REV

-