




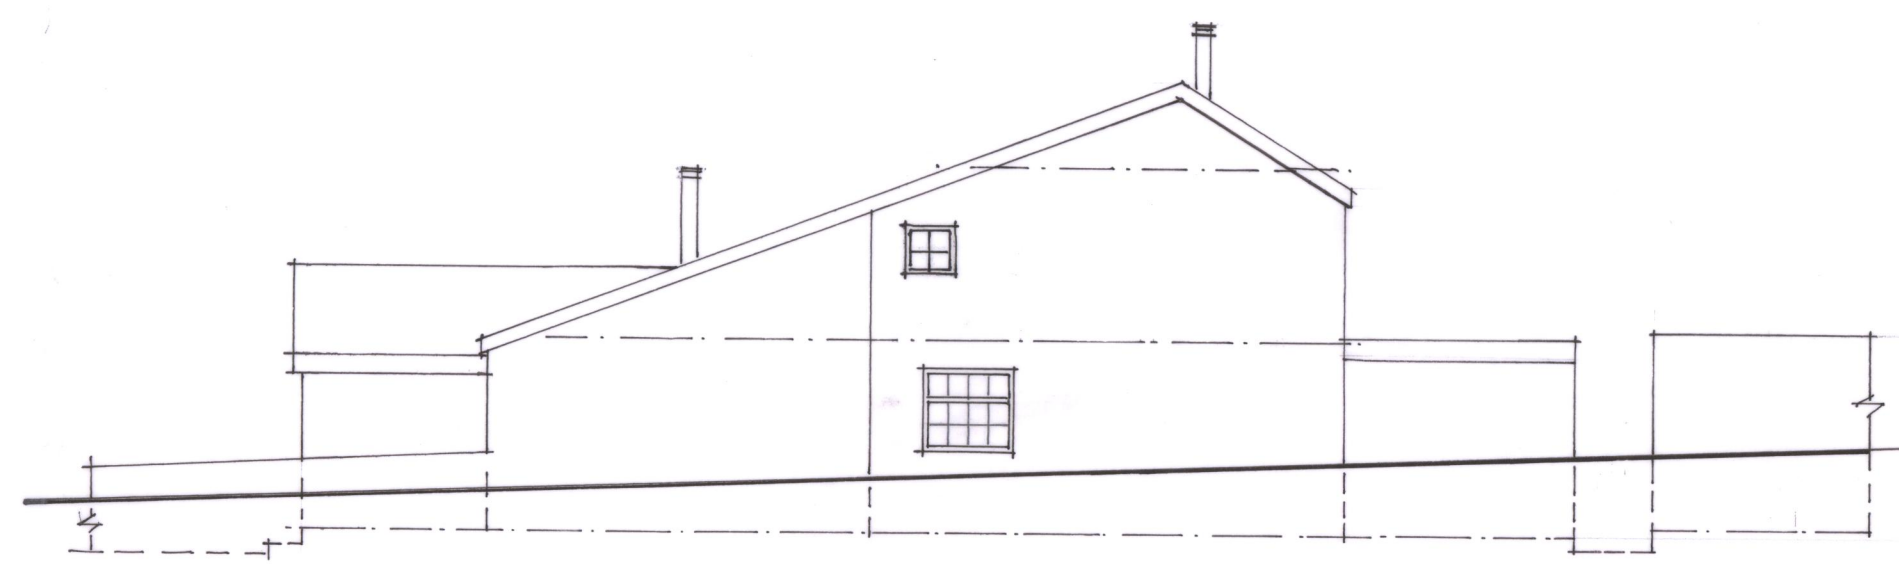

EXISTING SOUTH ELEVATION

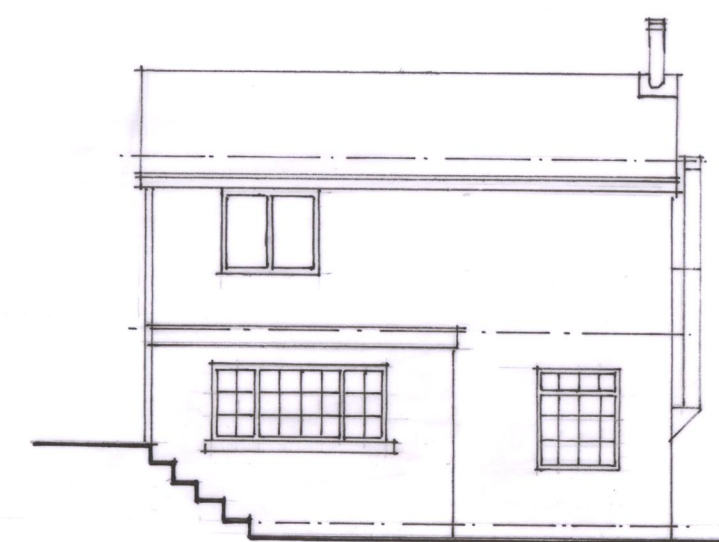


EXTG. EAST ELEVATION

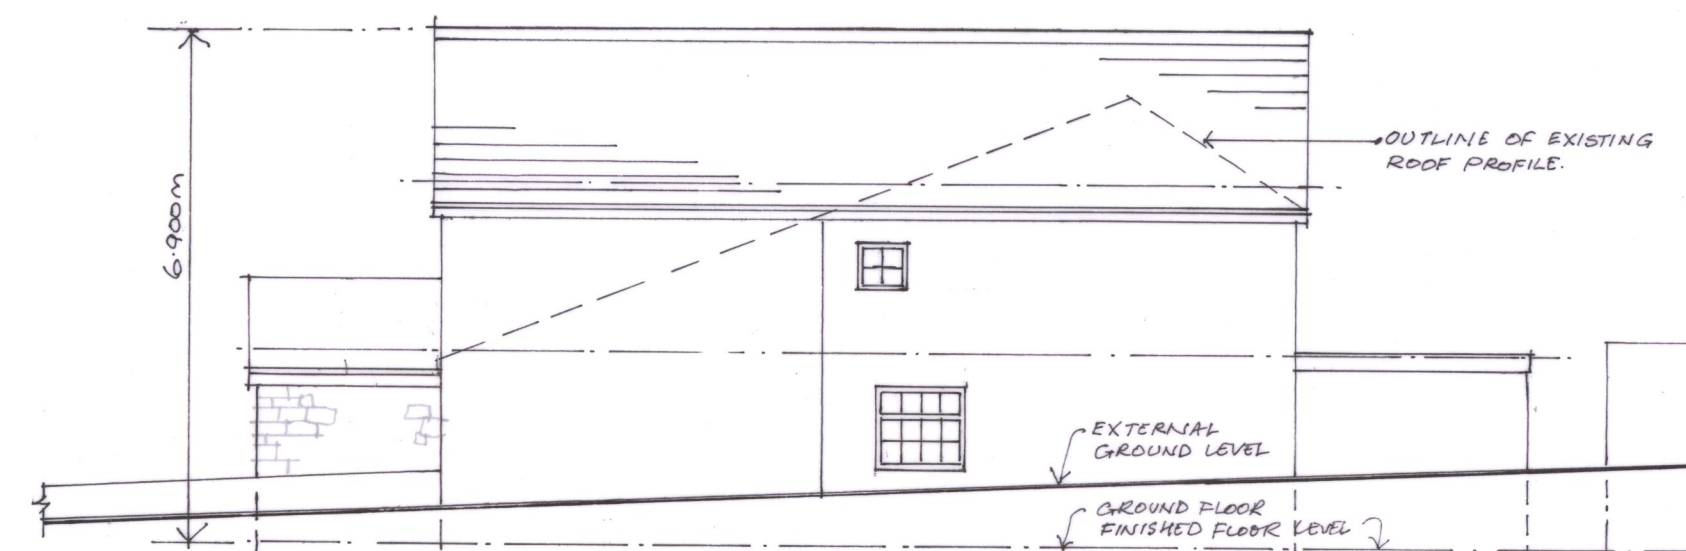


PROPOSED SOUTH ELEVATION (1:100)




PROPOSED EAST ELEVATION

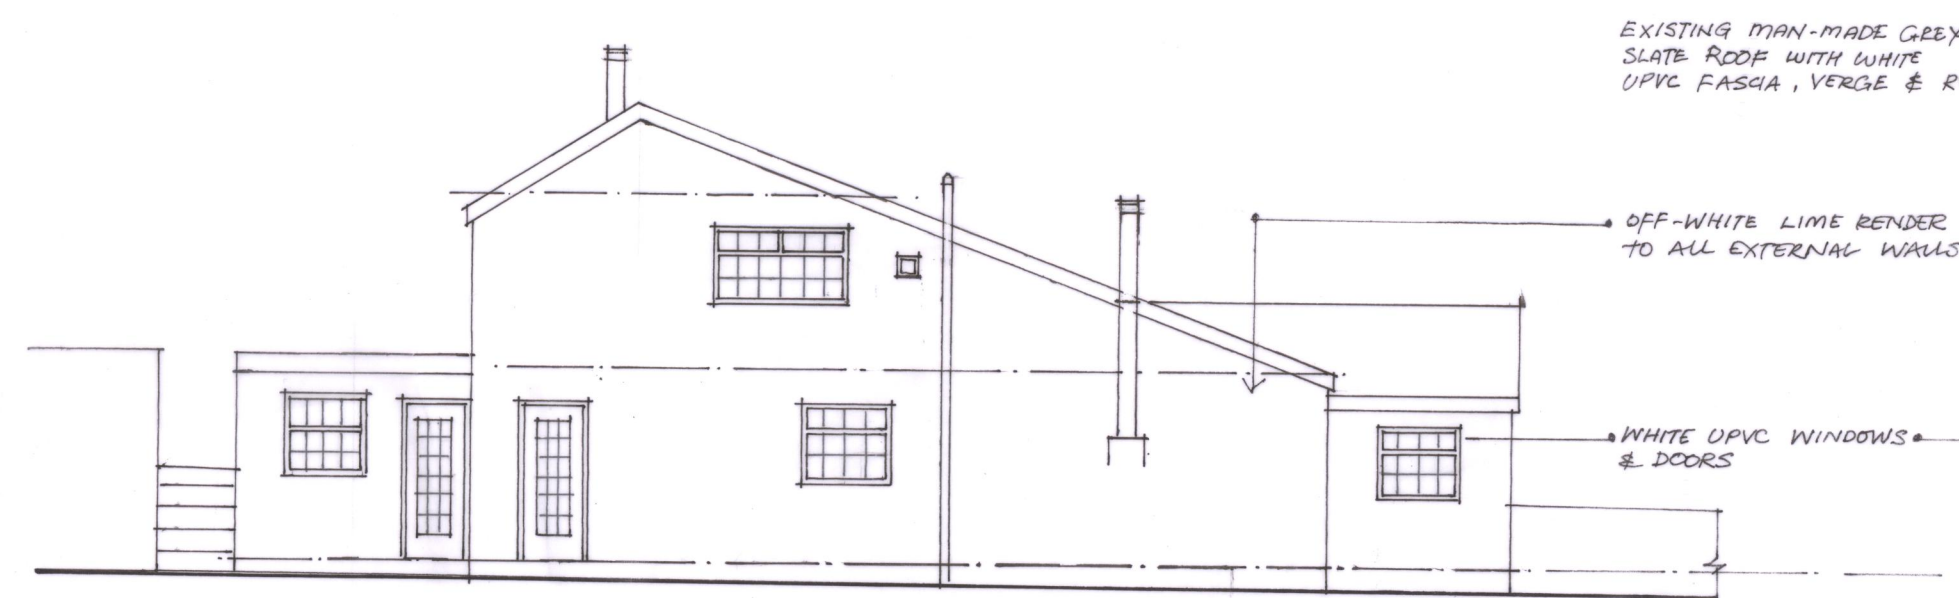


EXISTING NORTH ELEVATION

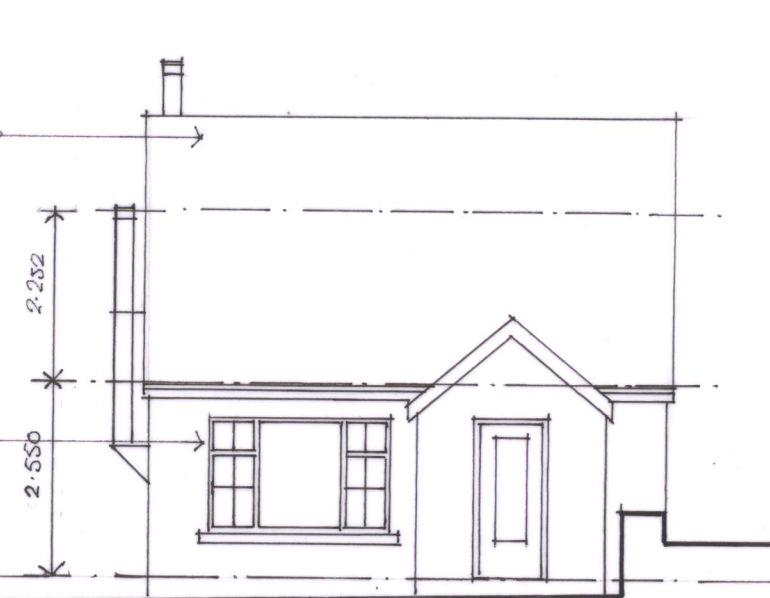


EXTG. WEST ELEVATION

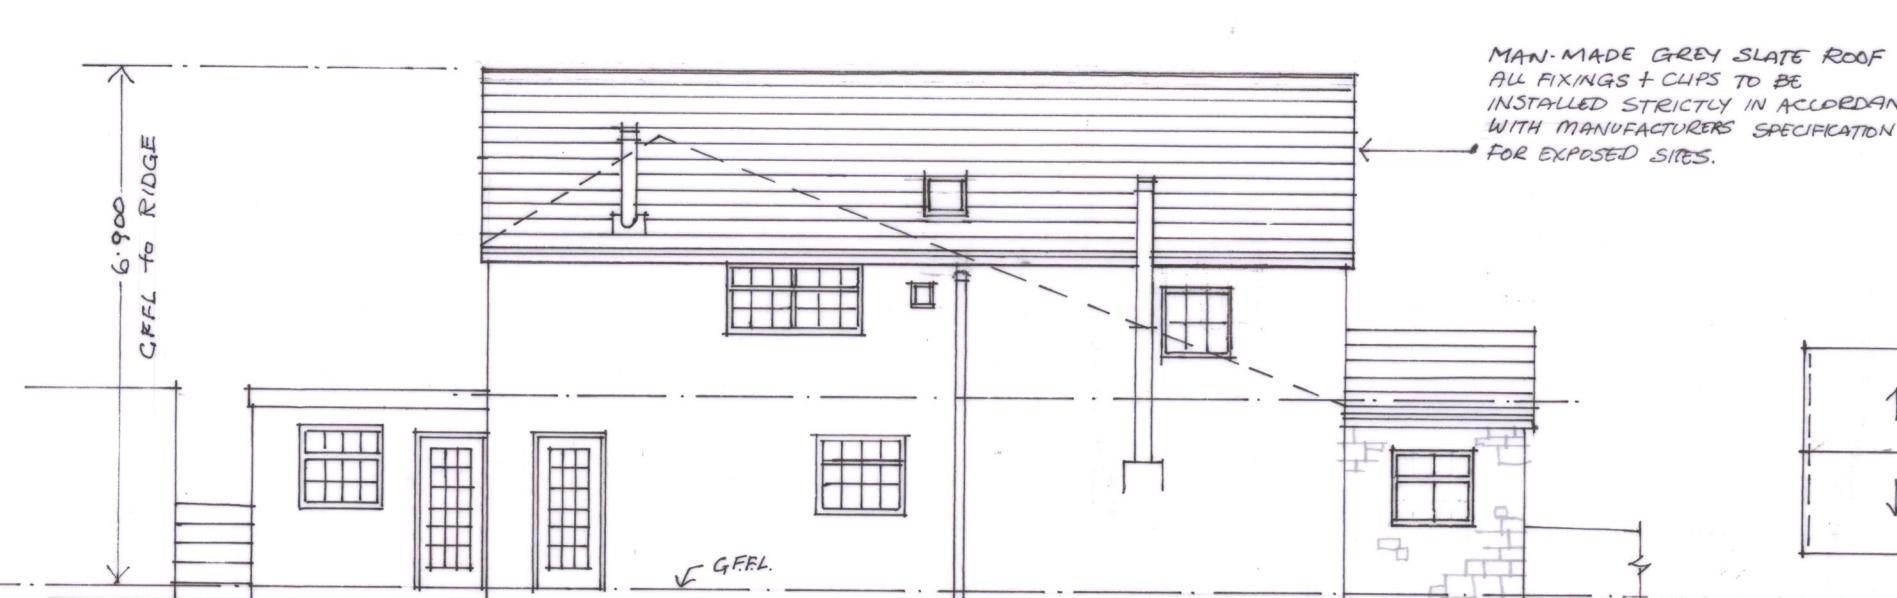


PROPOSED NORTH ELEVATION

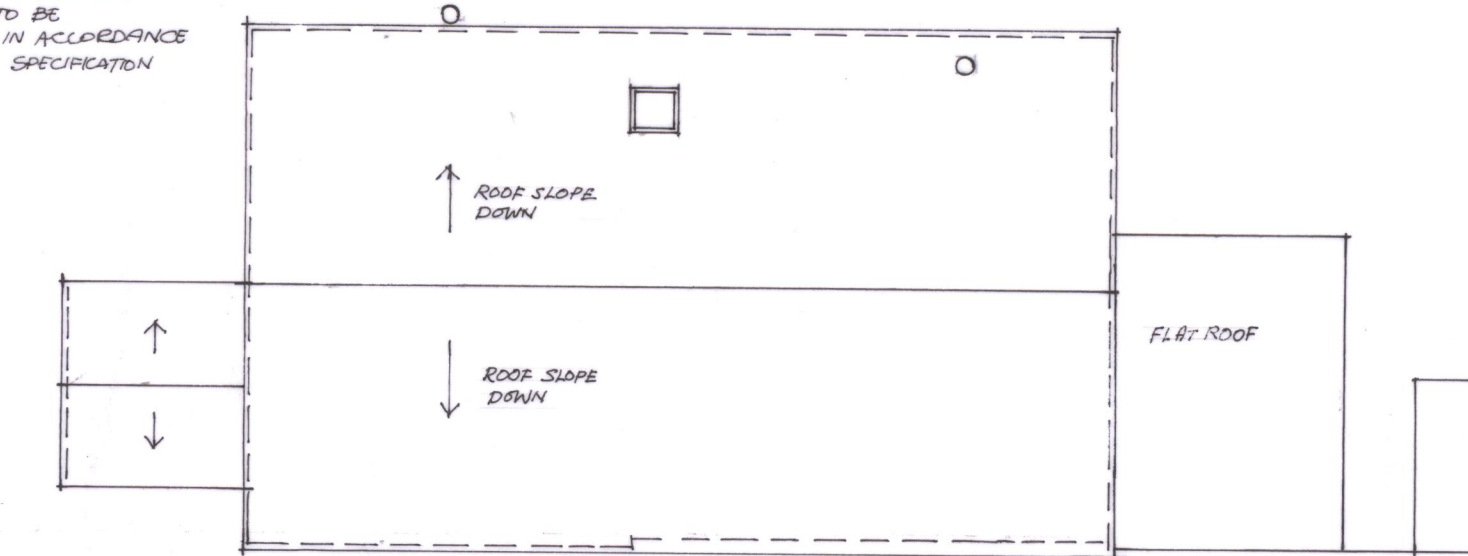


PROPOSED ROOF PLAN

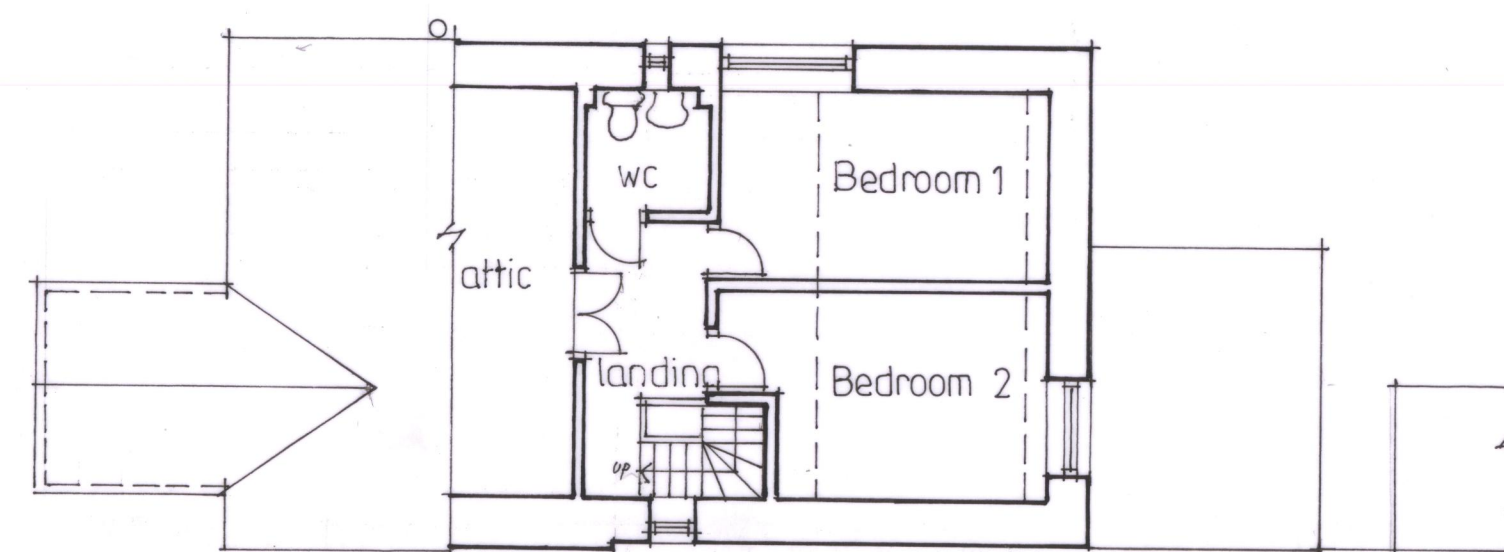


EXISTING FIRST FLOOR PLAN (1:100)

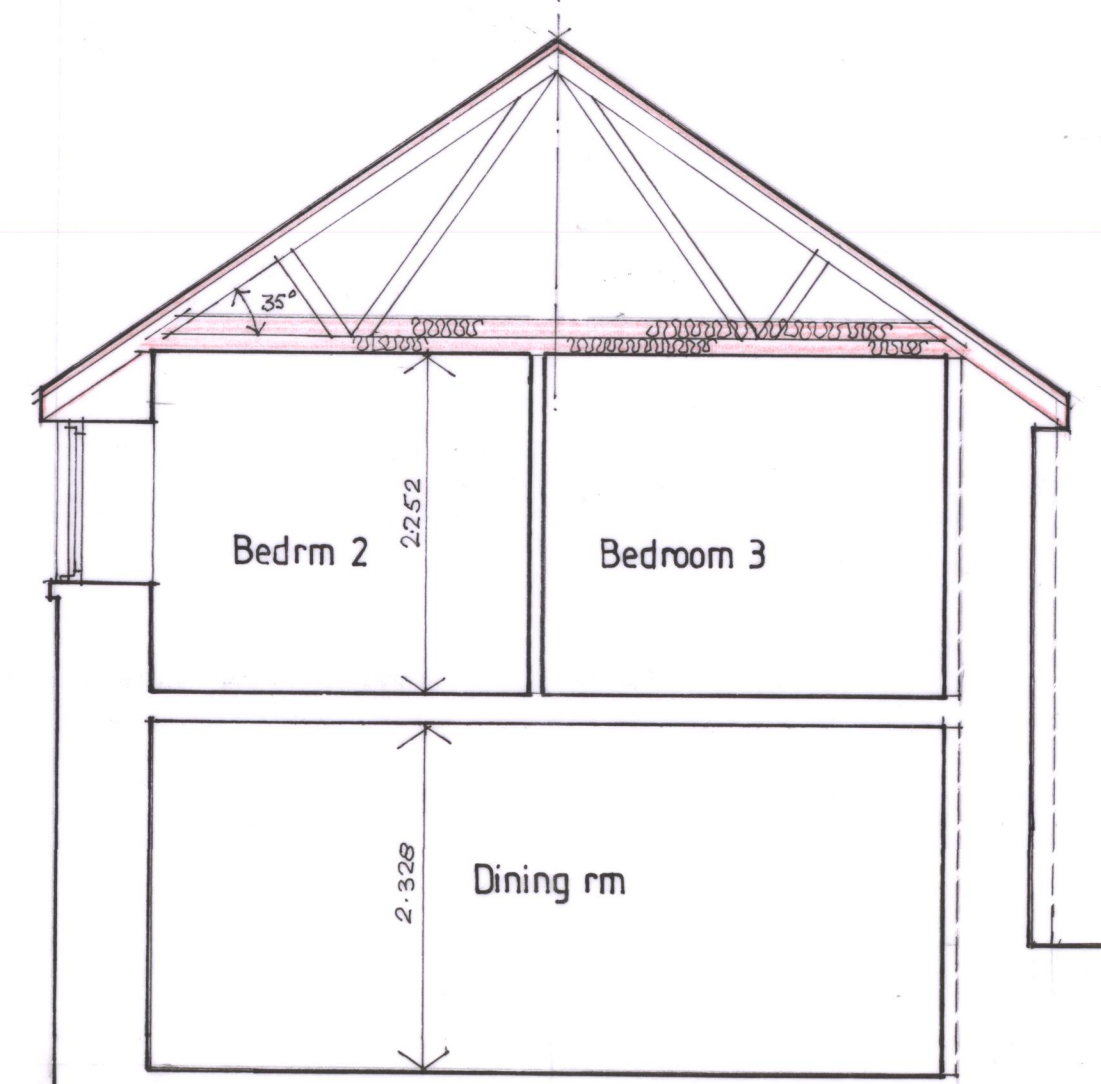


PROPOSED SECTION B-B

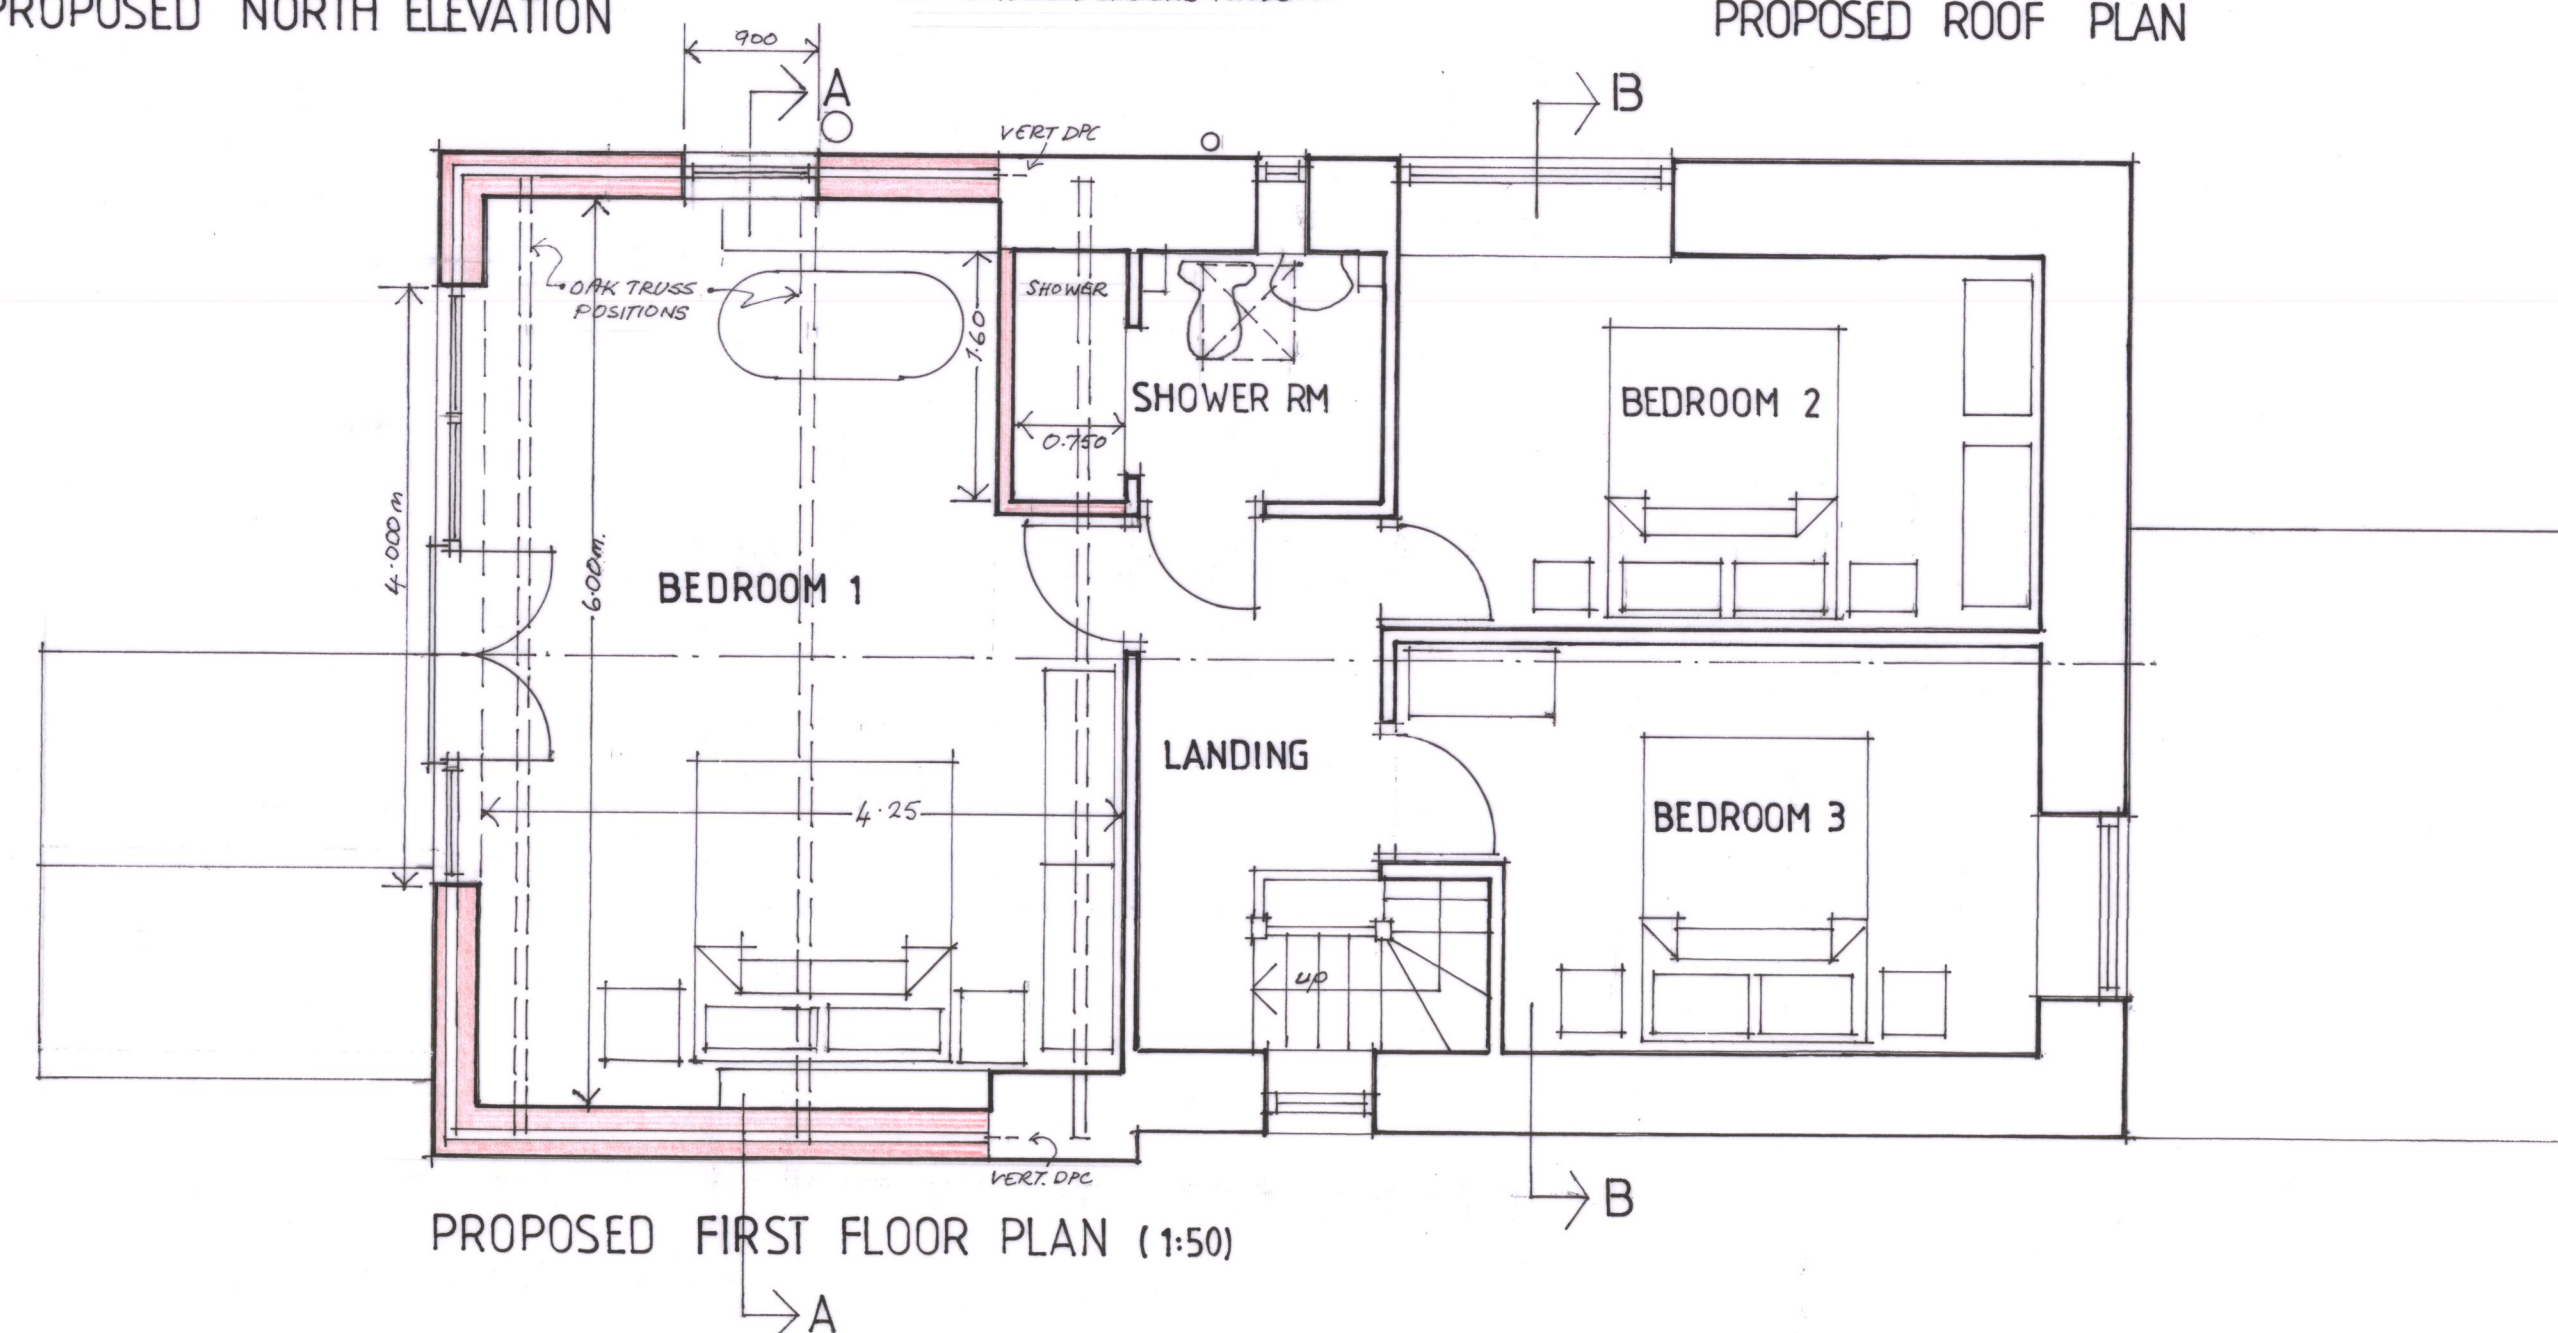


PROPOSED FIRST FLOOR PLAN (1:50)

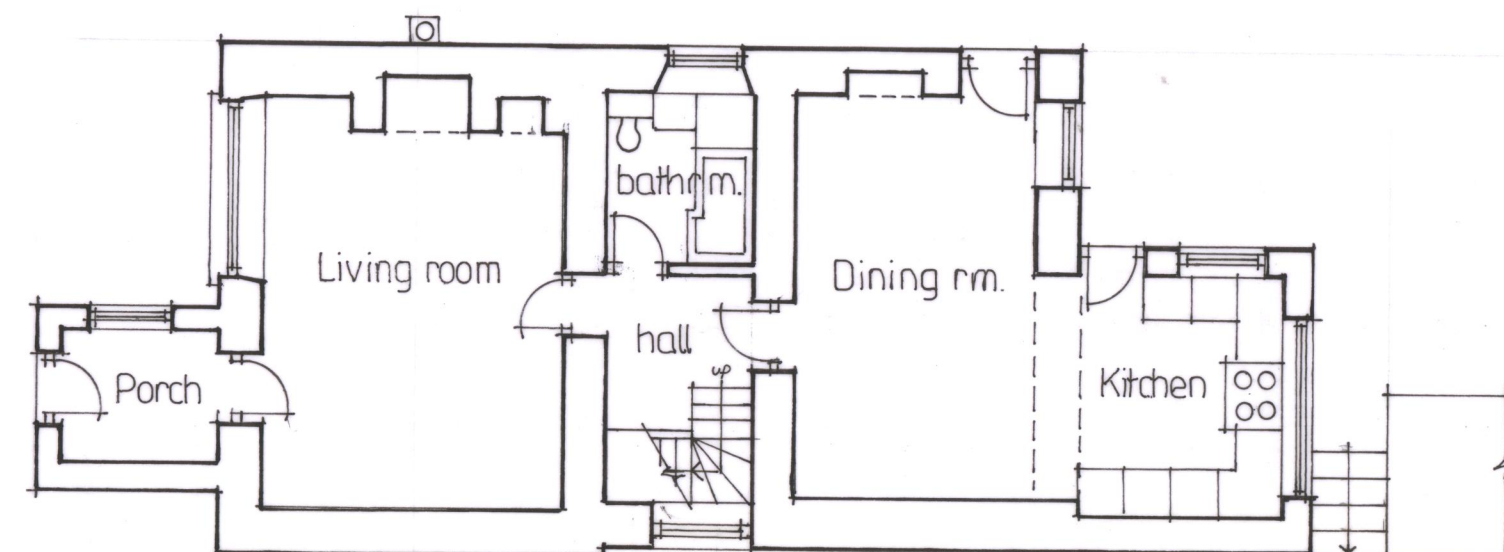


EXISTING GROUND FLOOR PLAN

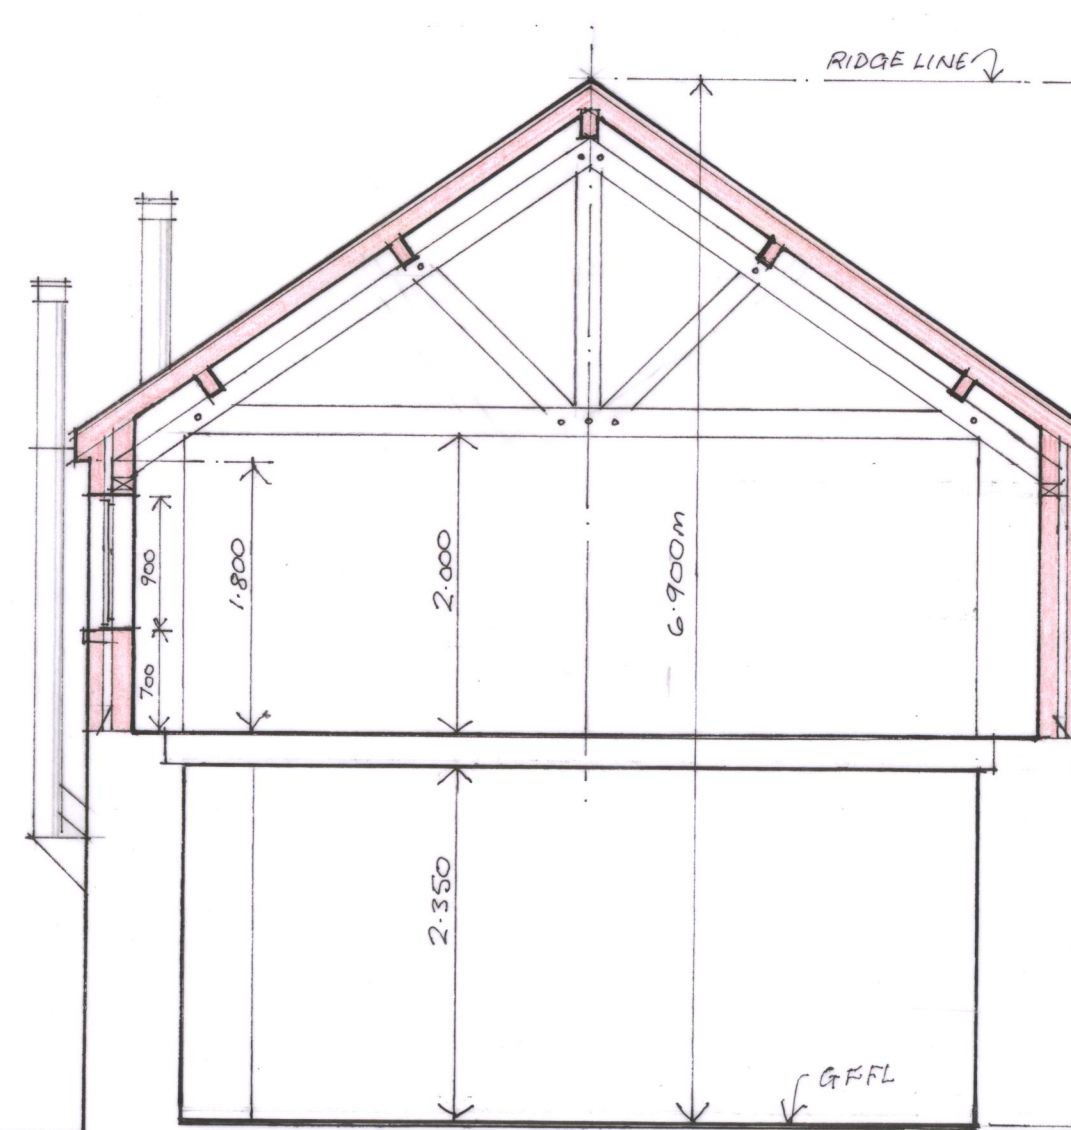

PROPOSED SECTION A-A

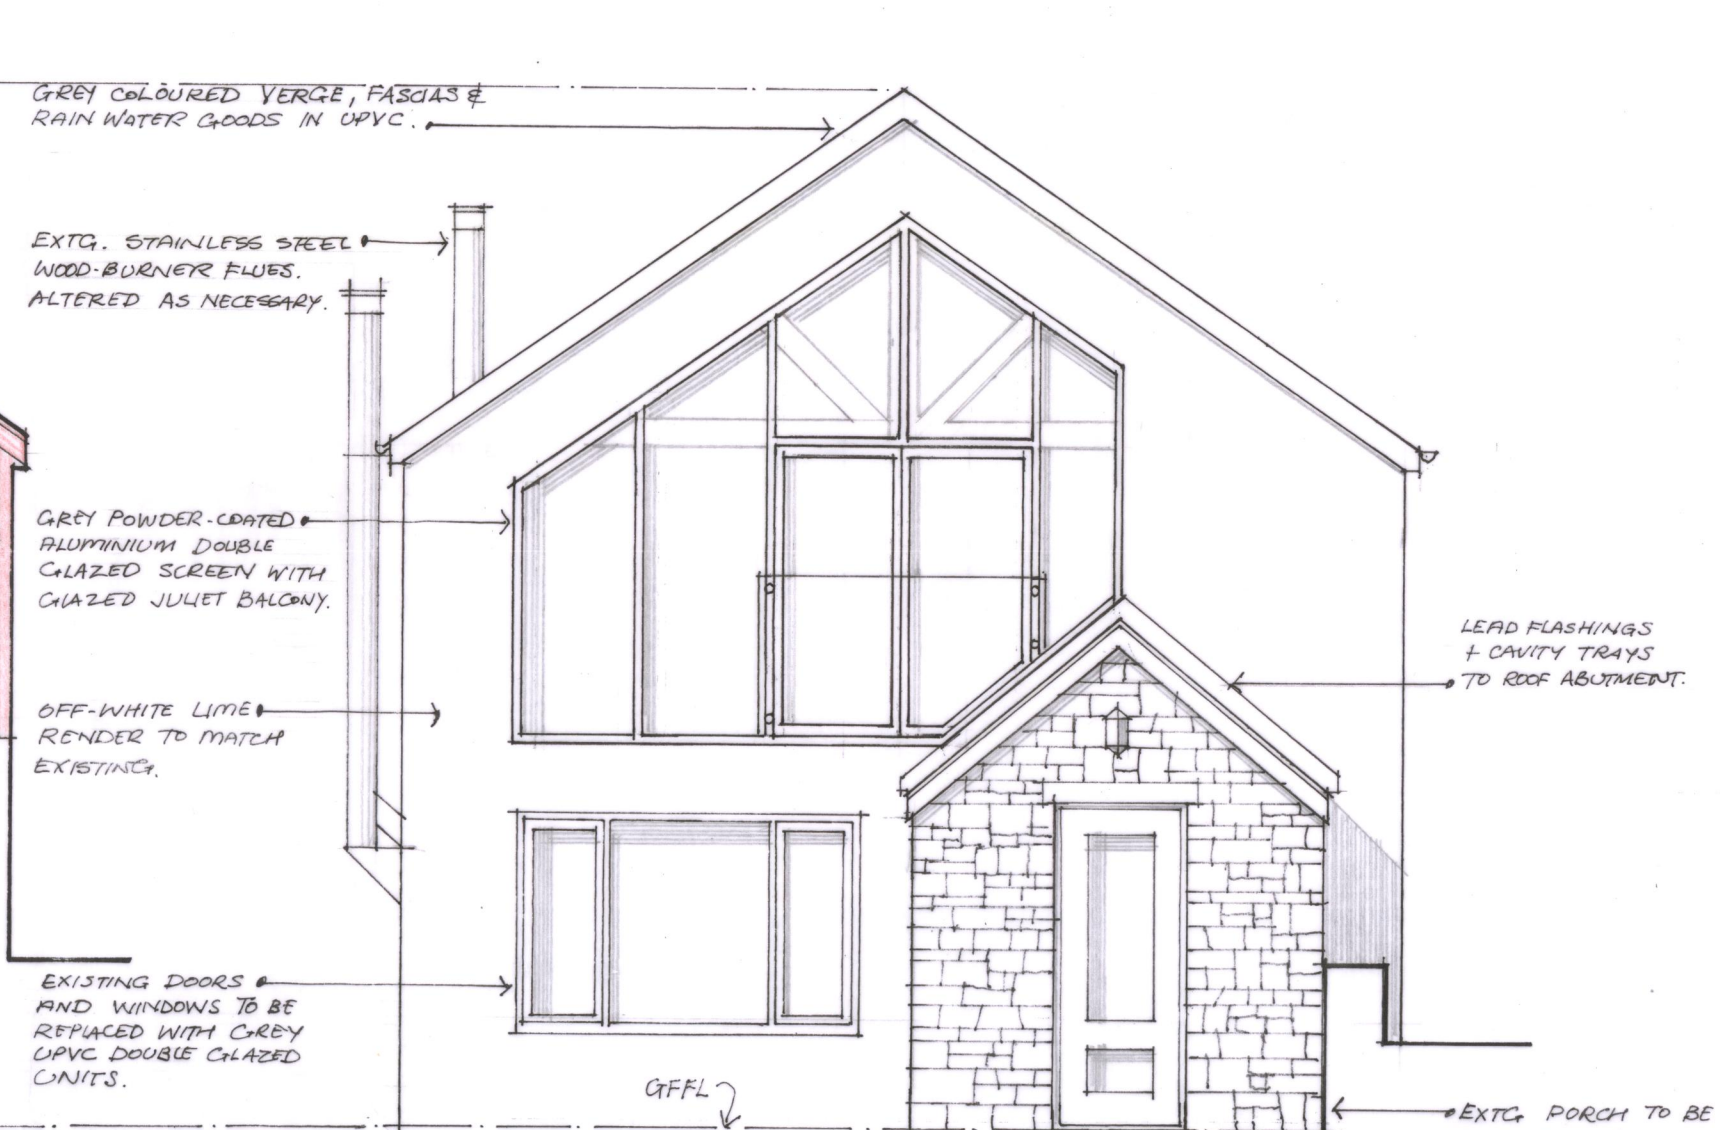

PROPOSED WEST ELEVATION (1:50)

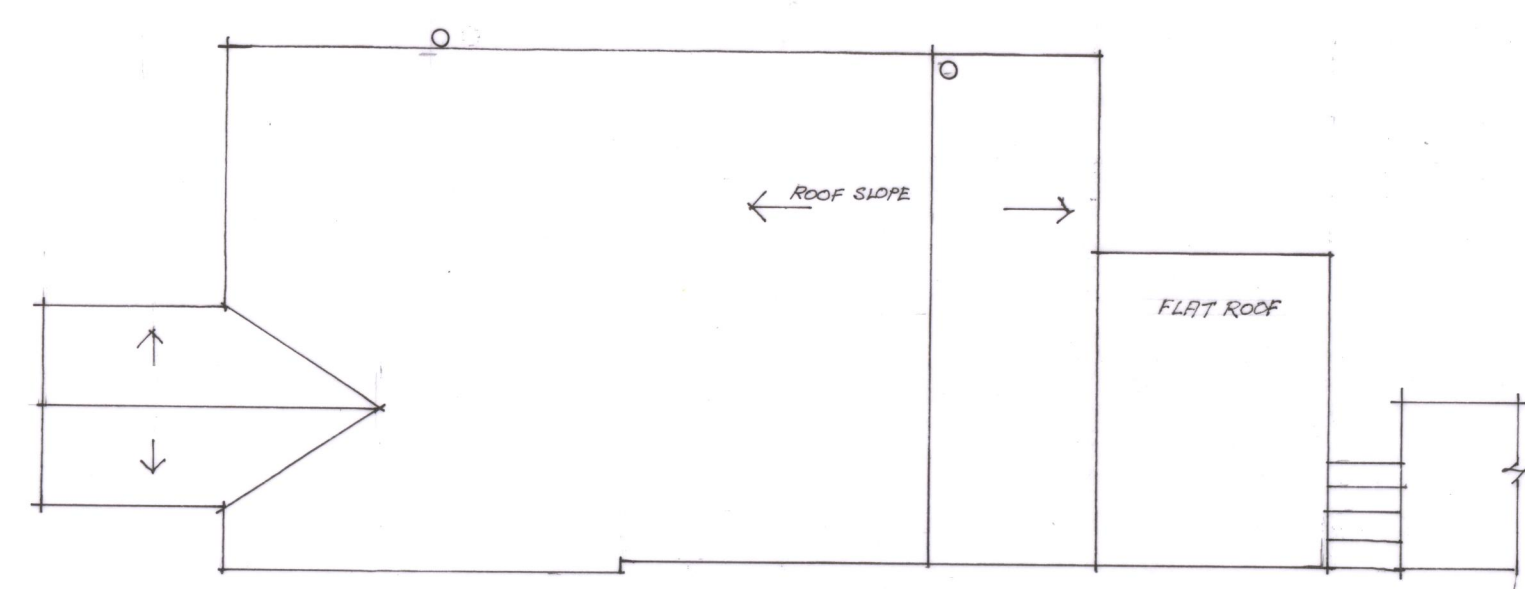

EXISTING ROOF PLAN

REV(A) RIDGE & GROUND FINISHED FLOOR LEVELS ADDED. (30.9.2021).

project:
PROPOSED ALTERATIONS TO
LLETY PIOD FARM
GOYTRE, PORT TALBOT,

client:
MR. & MRS. J. DAVID.

drg. title:
EXISTING & PROPOSED PLANS
ELEVATION & SECTIONS

scale: 1:50 + 1:100

date: 13. 09. 2021.

drawn: KD

drg. no. A. 01.

REV
(A.)