




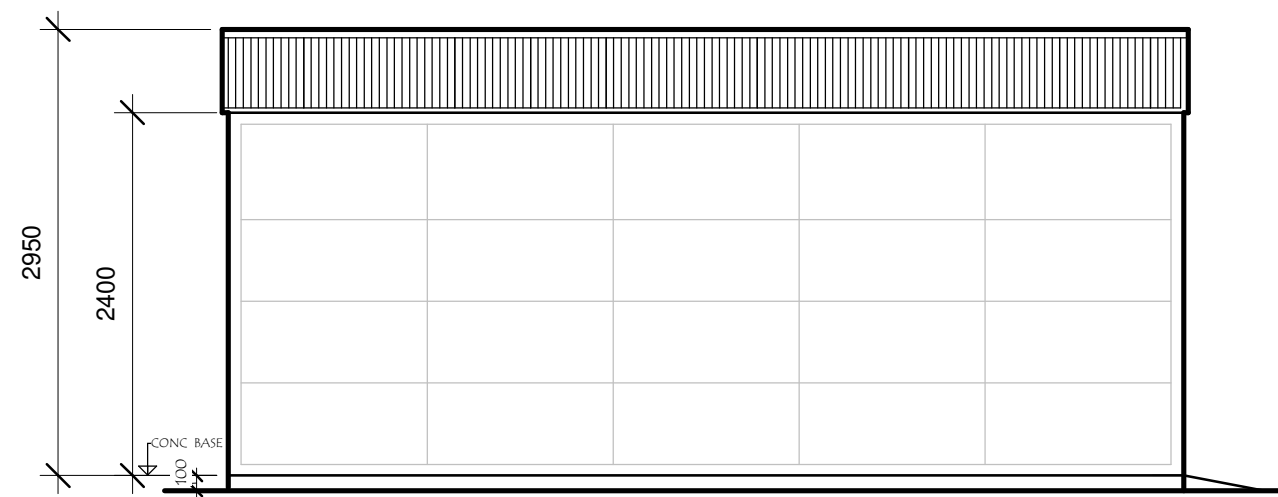


SIDE ELEVATION Facing North

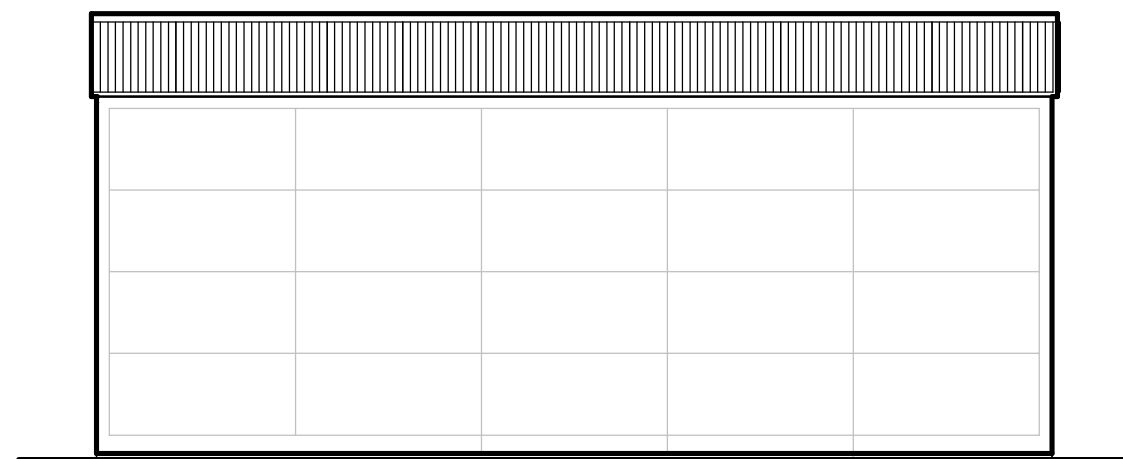


SIDE ELEVATION Facing South

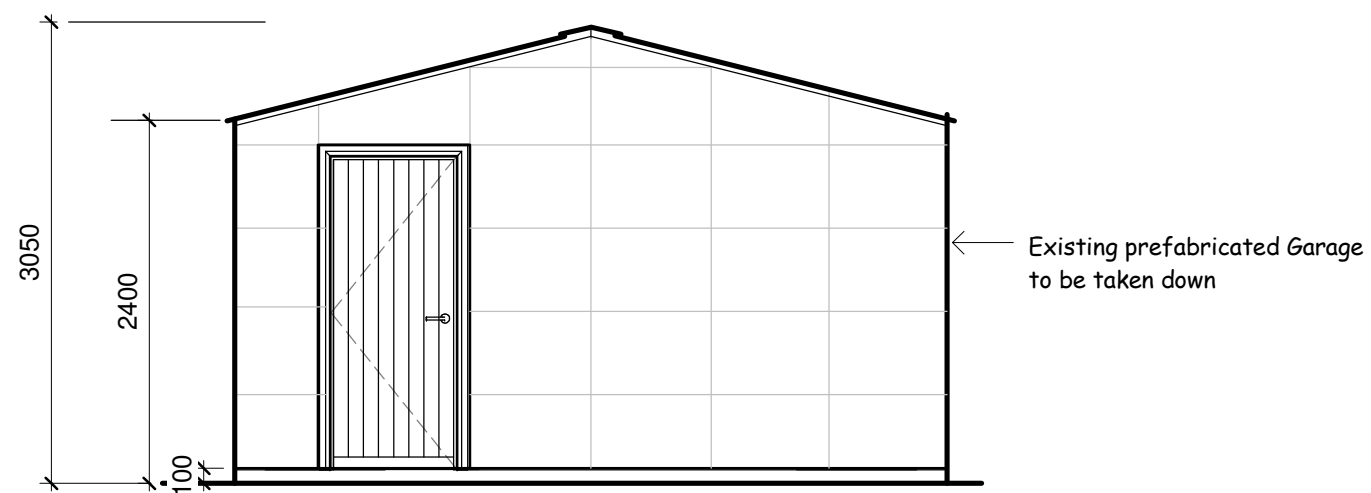

REAR ELEVATION Facing West

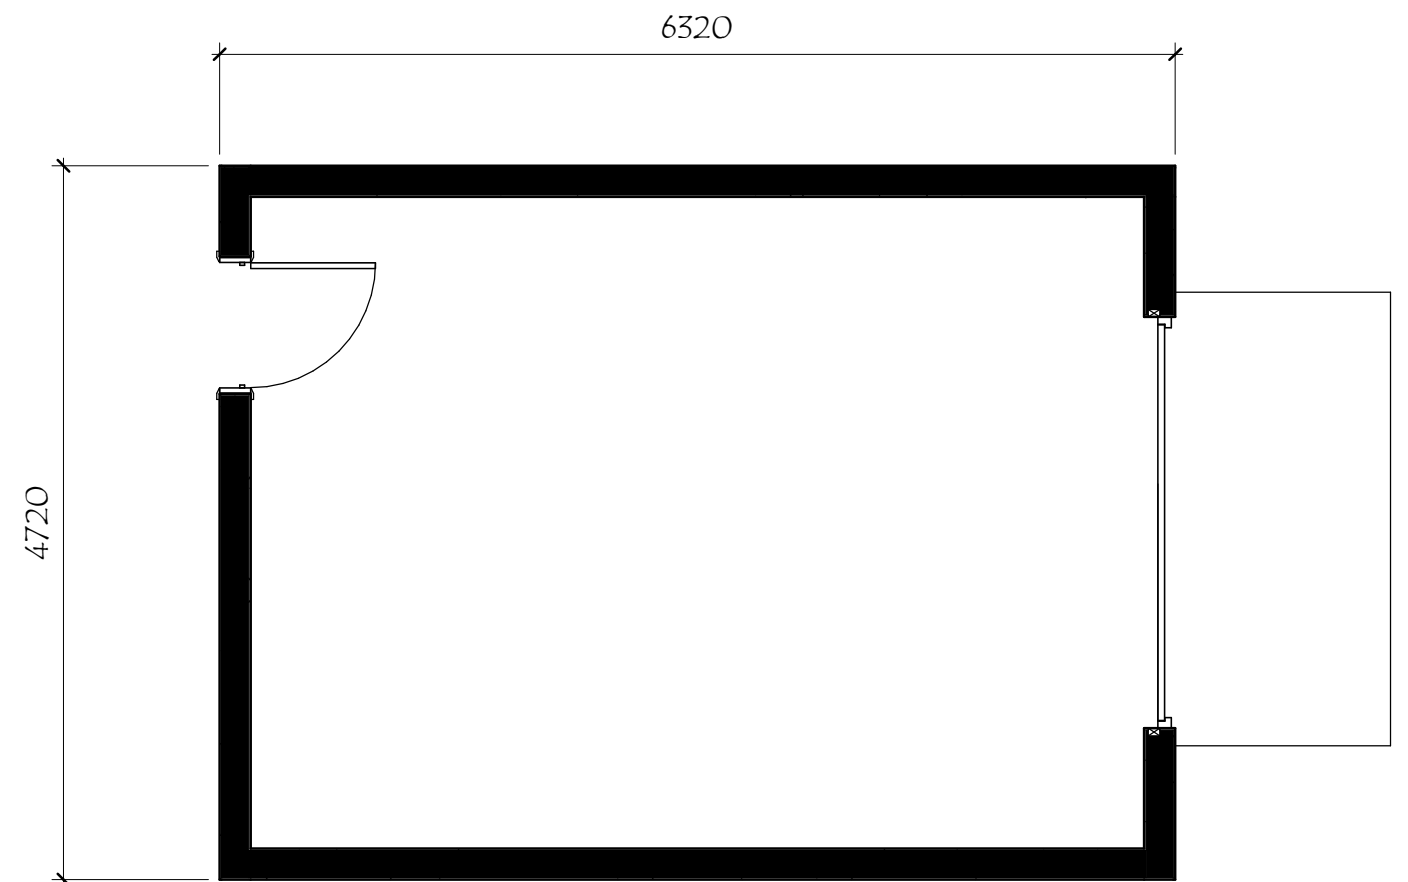

FLOOR PLAN

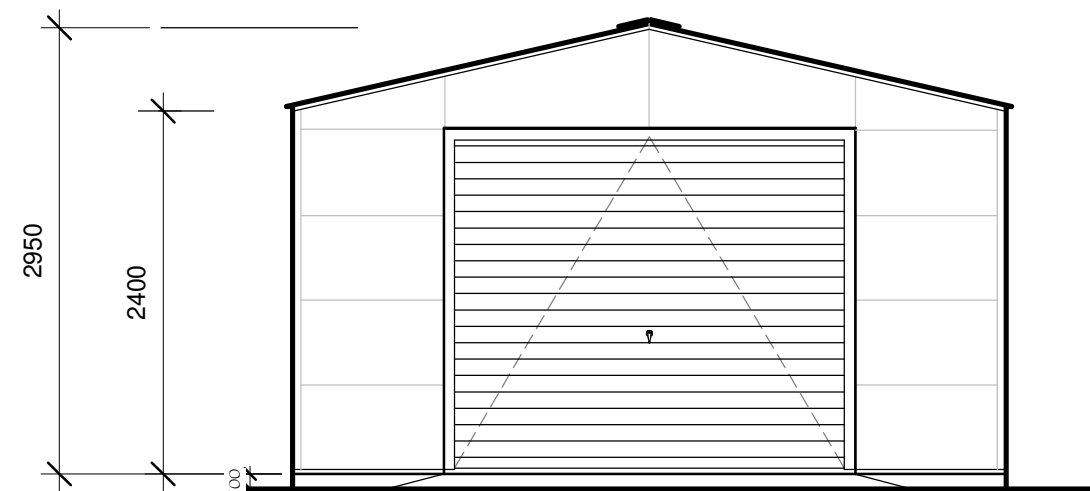

FRONT ELEVATION Facing East

DEMOLISH EXISTING GARAGE & CONSTRUCT a NEW
GARAGE, at LAND at REAR of 42 SITWELL WAY
PORT TALBOT SA12 6BL

EXISTING GARAGE

Date 22.09.20
Scale 1: 50
Drawn DG

Drawing No

2106/3

REV