




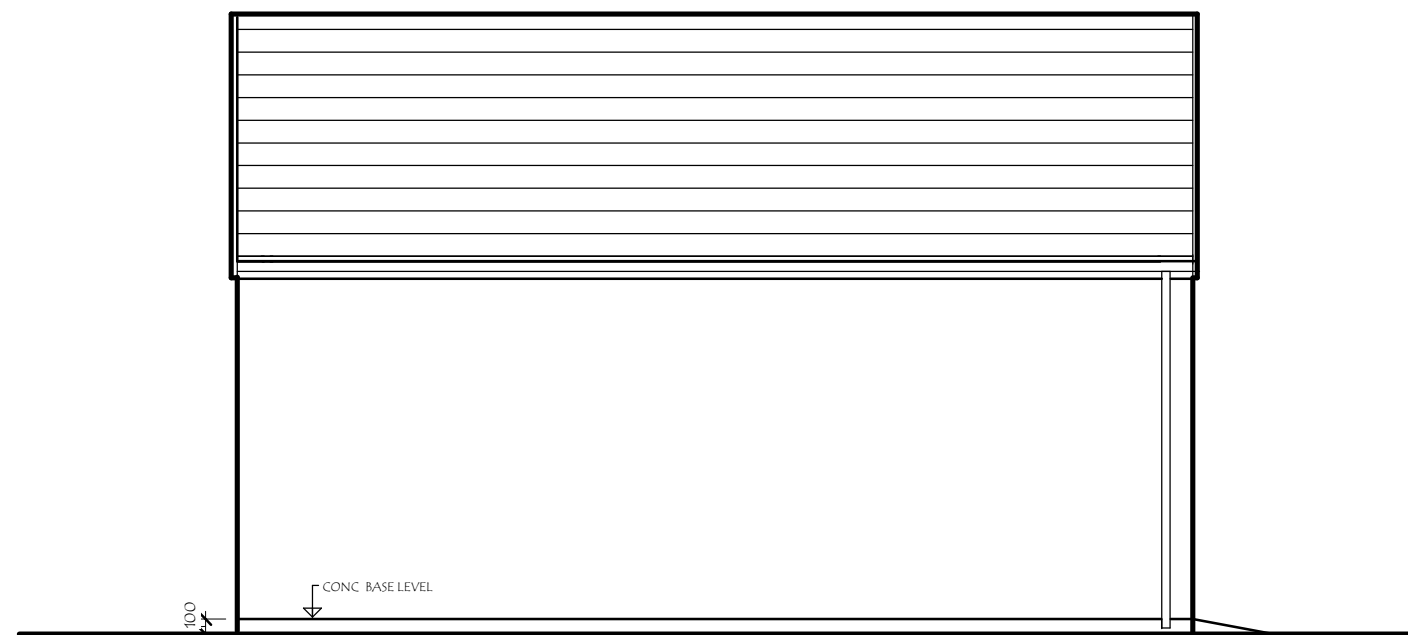


SIDE ELEVATION - Facing North

 


SIDE ELEVATION- Facing South

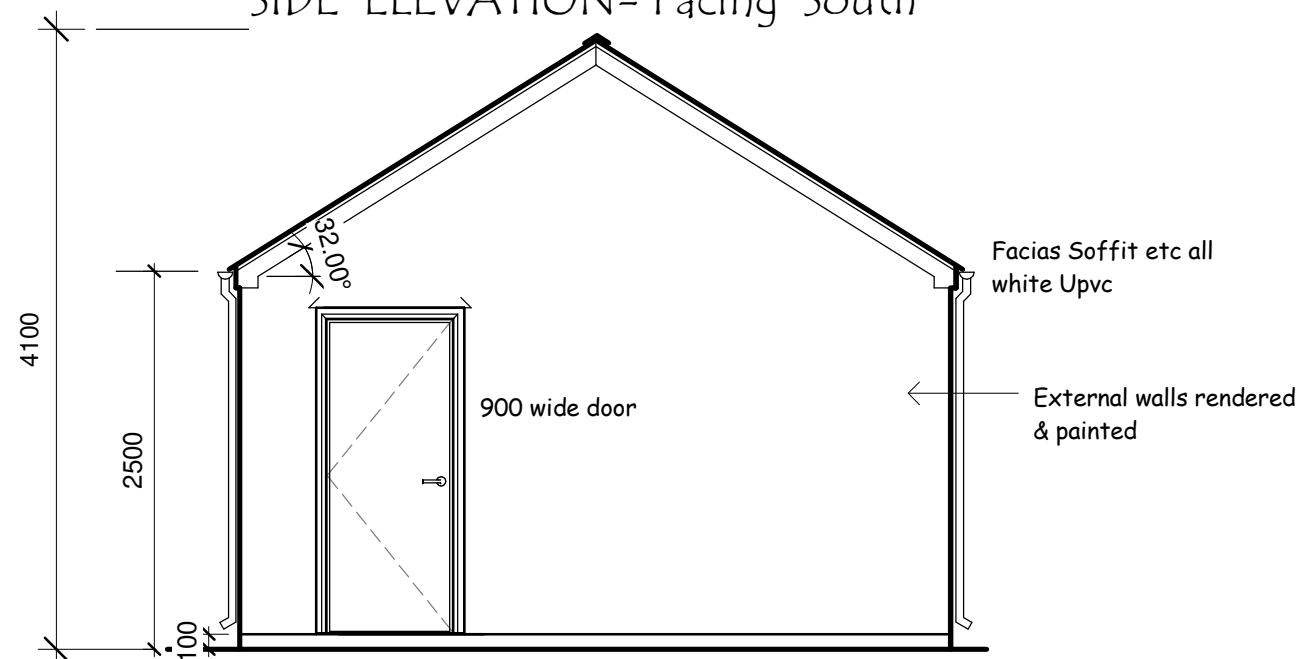

REAR ELEVATION- Facing West

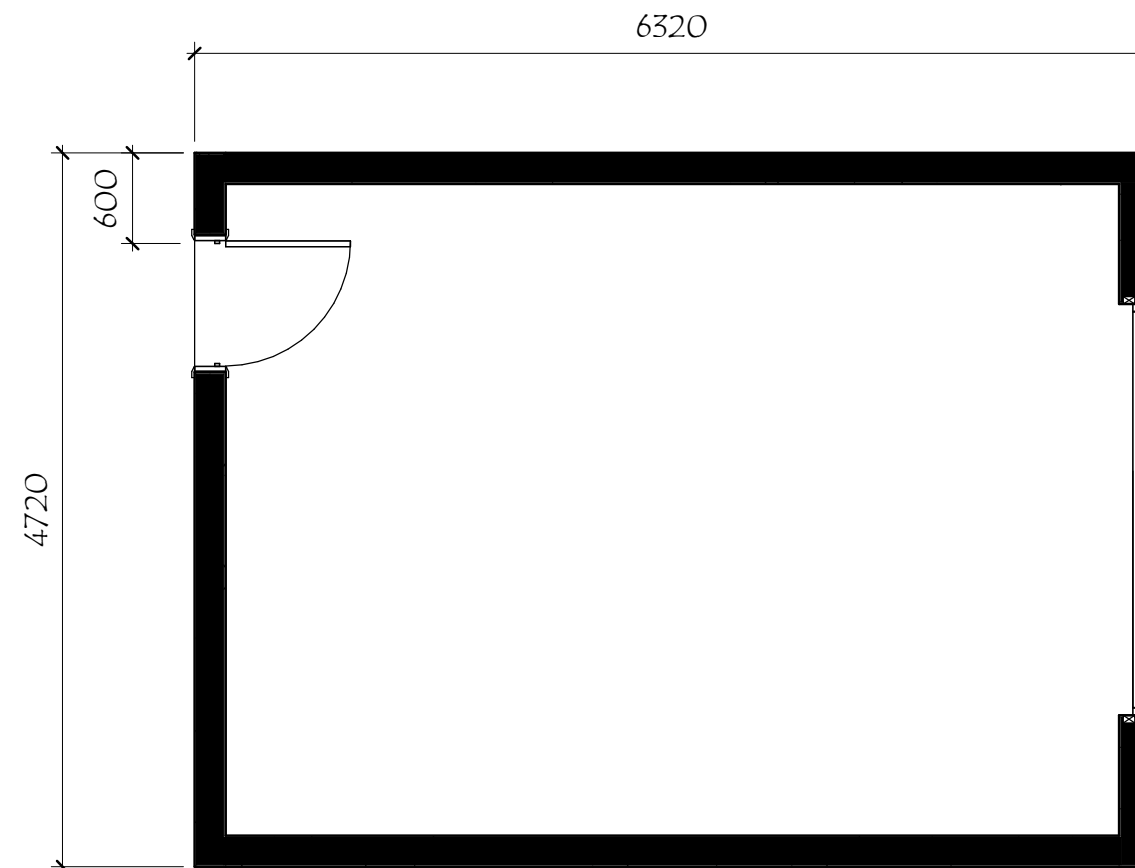

FLOOR PLAN

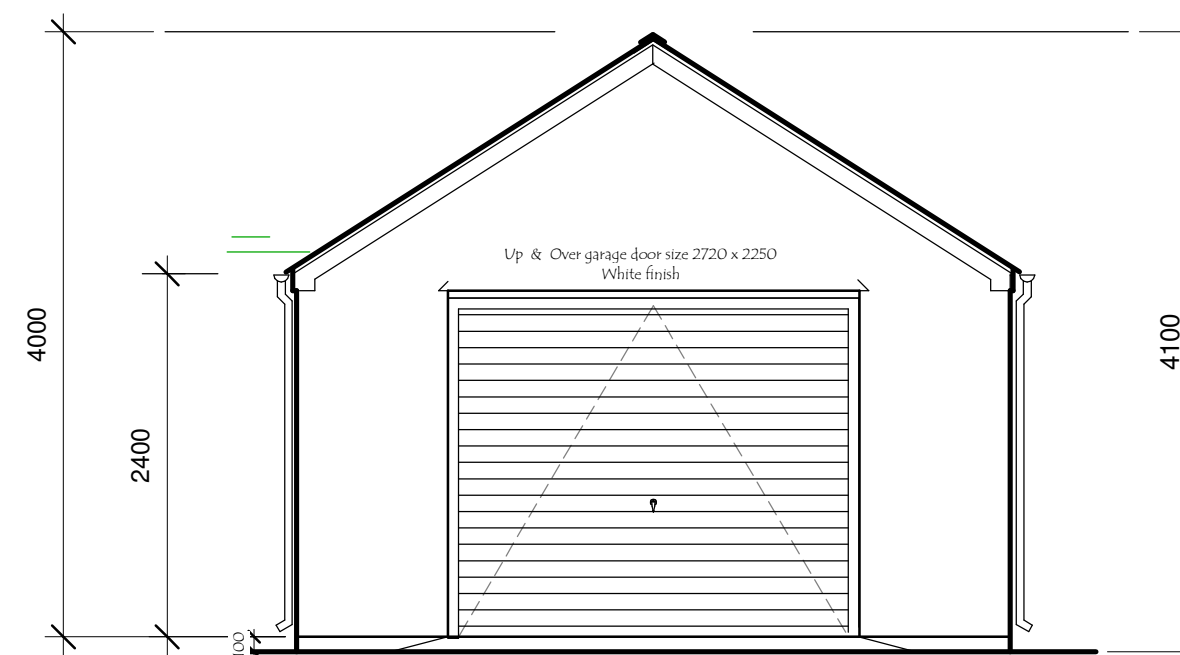

FRONT ELEVATION -Facing East

DEMOLISH EXISTING GARAGE & CONSTRUCT NEW
GARAGE, at LAND at REAR of 42 SITWELL WAY
PORT TALBOT SA12 6BL

PROPOSED GARAGE

Date 23 09 20
Scale 1: 50
Drawn PG

Drawing No

2106/4

REV