


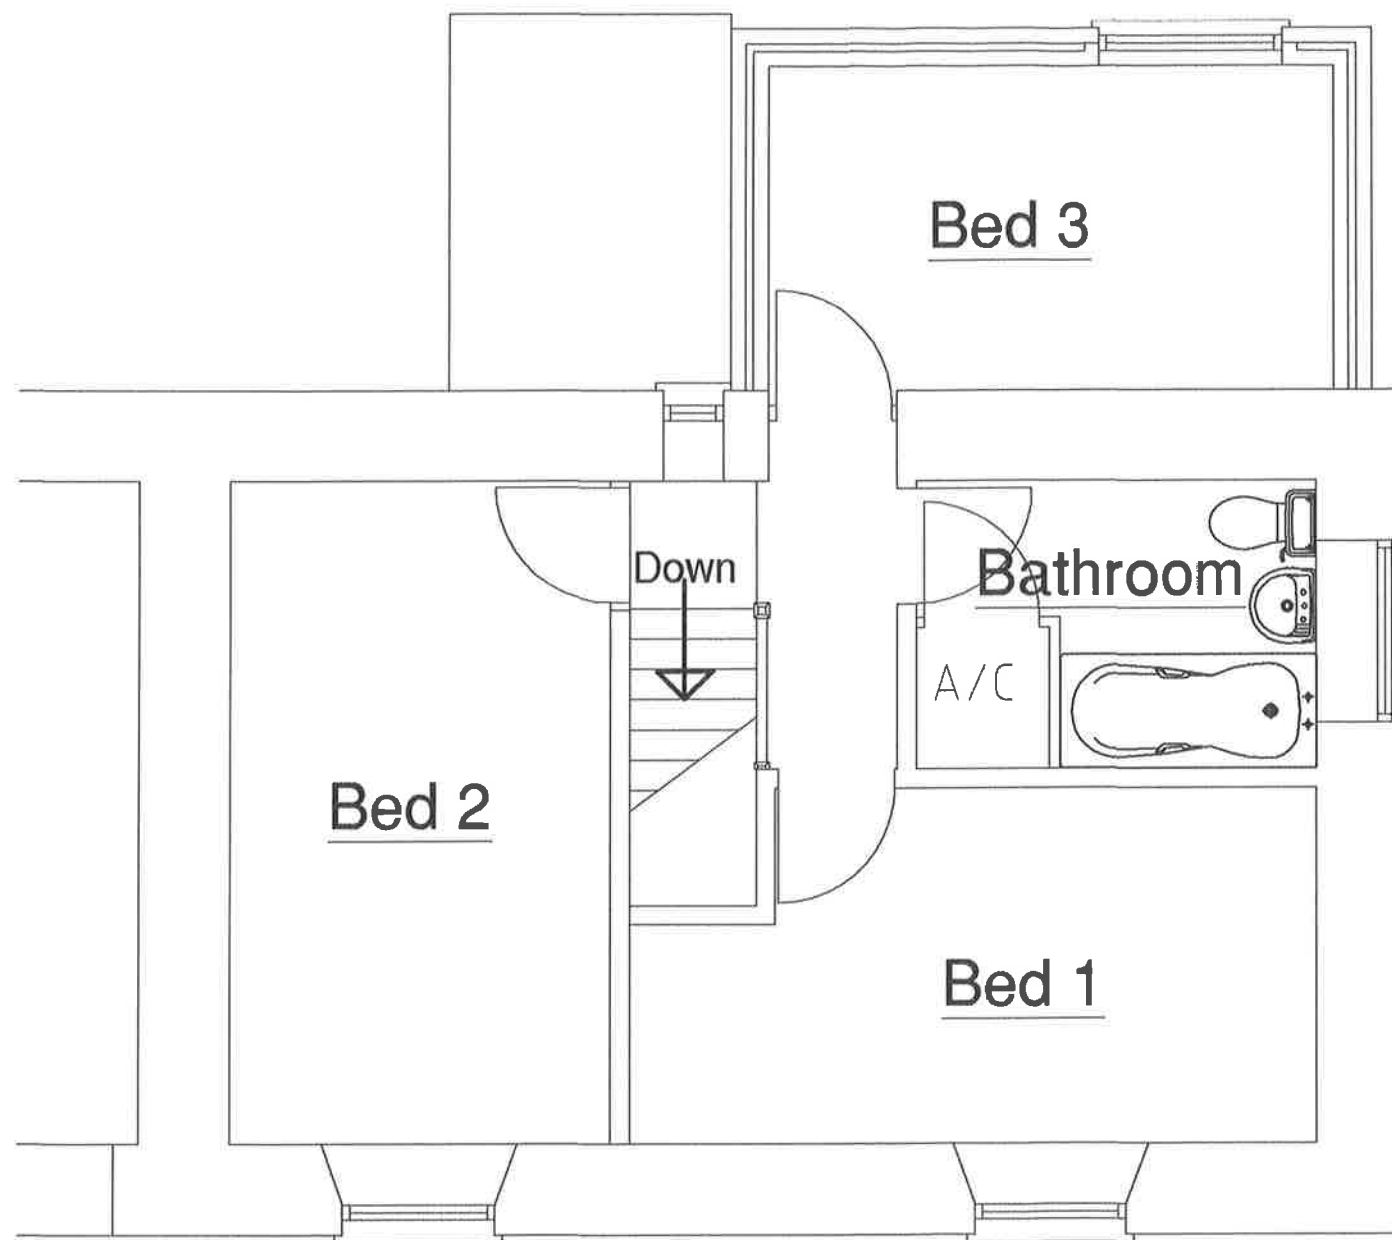

PROPOSED FIRST FLOOR PLAN

Site Address	Title.	Notes	Date 25.08.21	Scale 1 : 50
PROPOSED EXTENSION AT 47 GRAIG ROAD, ALLTWEN	PROPOSED FIRST FLOOR PLAN.	Dimensions are in millimetres unless otherwise stated.	Drawn By DD	Checked by
			Drawing No 47GraigRd 4	Rev. Date