


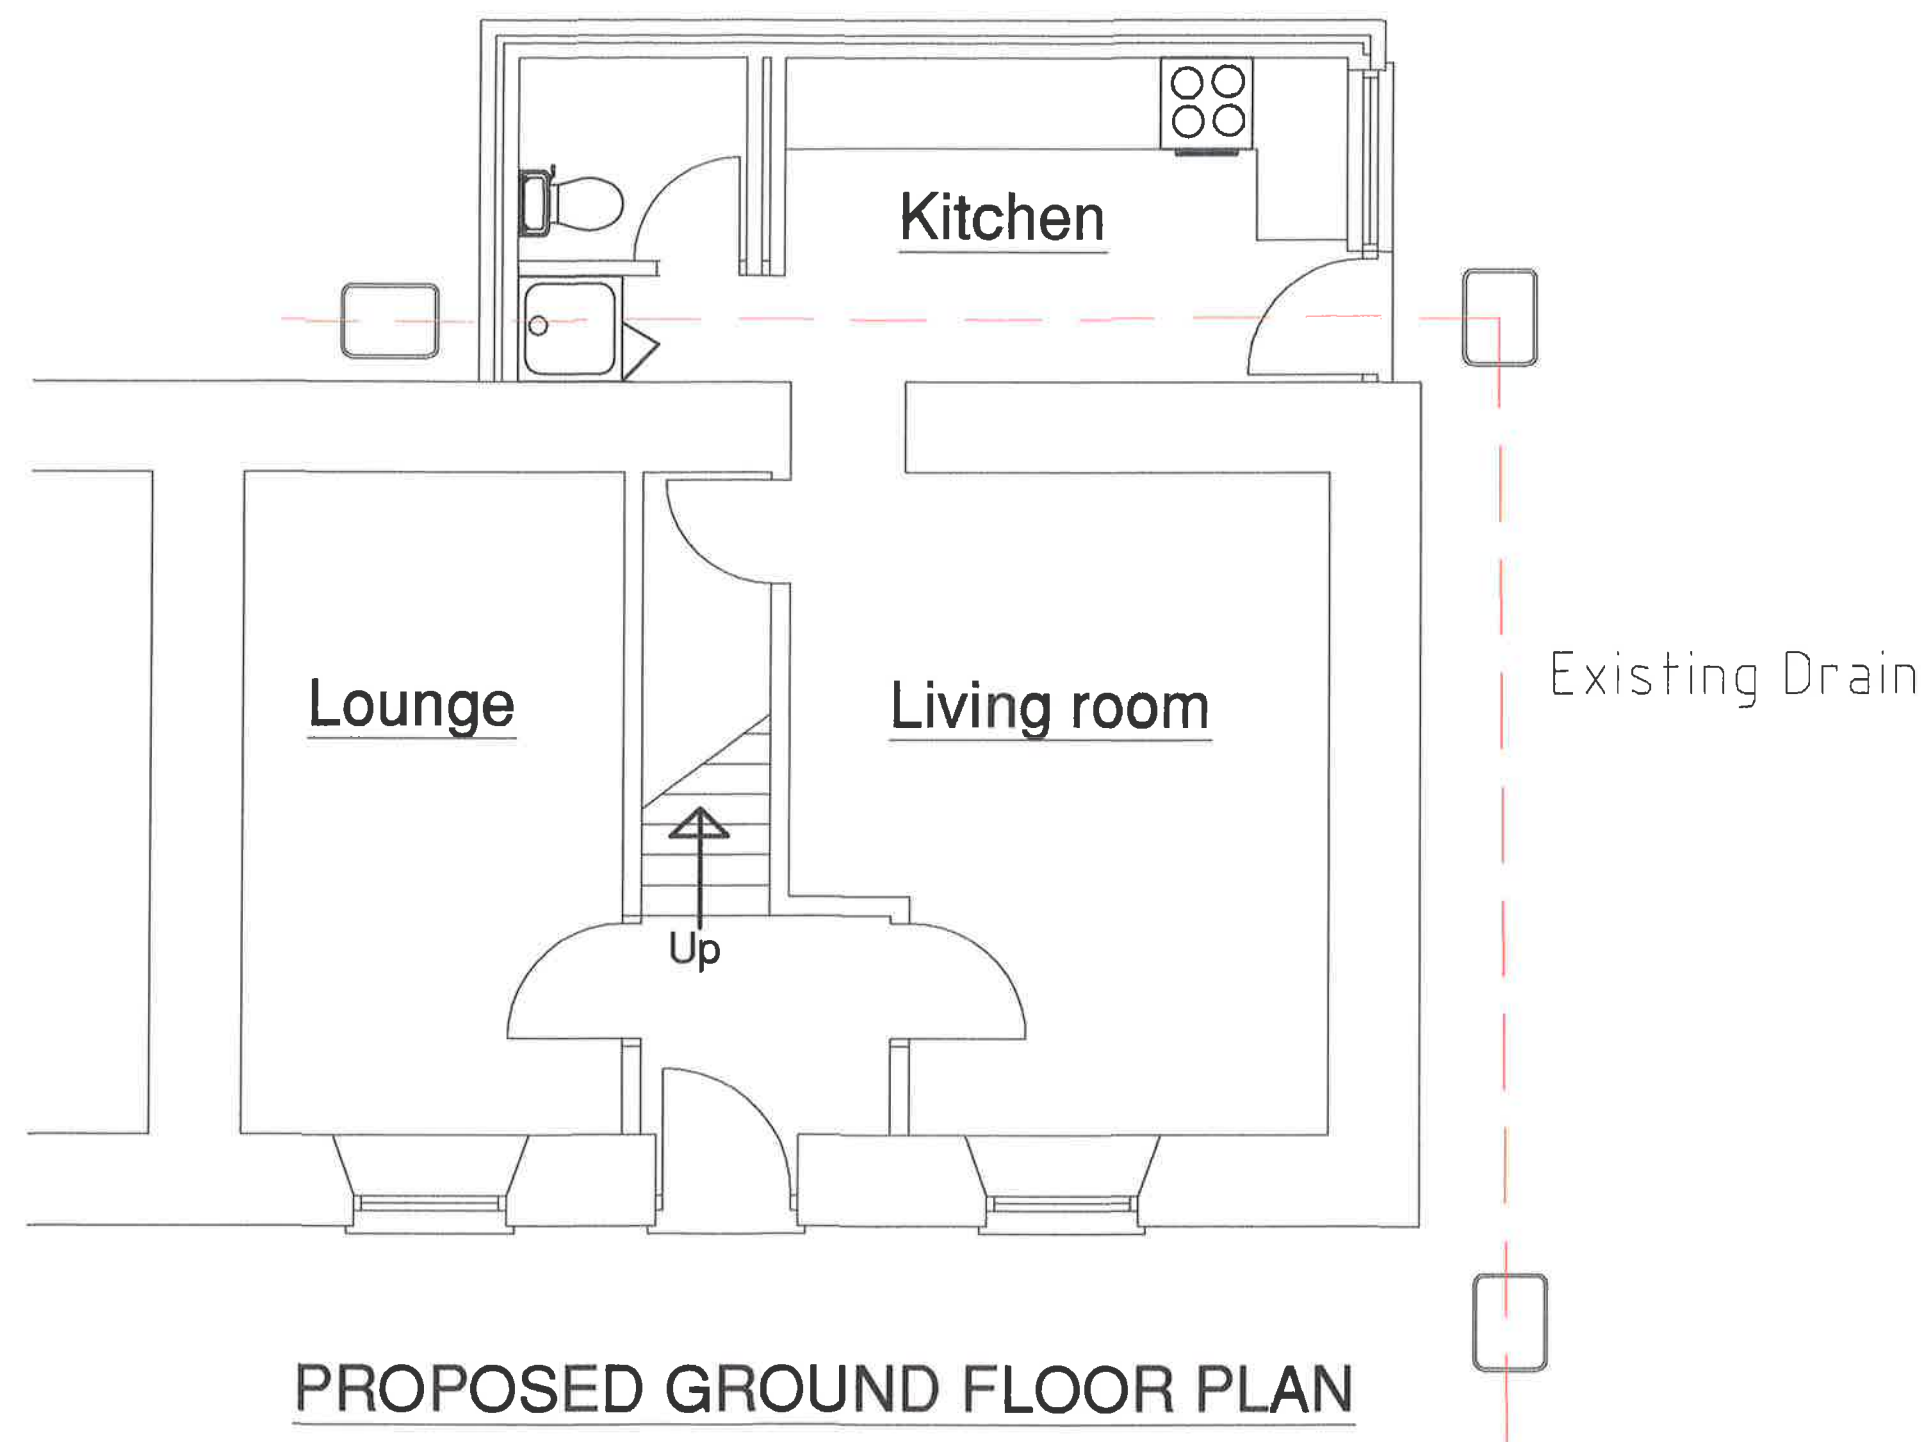

Site Address PROPOSED EXTENSION AT 47 GRAIG ROAD, ALLTWEN	Title. PROPOSED GROUND FLOOR PLAN.	Notes Dimensions are in millimetres unless otherwise stated.	Date 25.08.21	Scale 1 : 50	
			Drawn By DD	Checked by	
			Drawing No 47GraigRd 3	Rev.	Date