

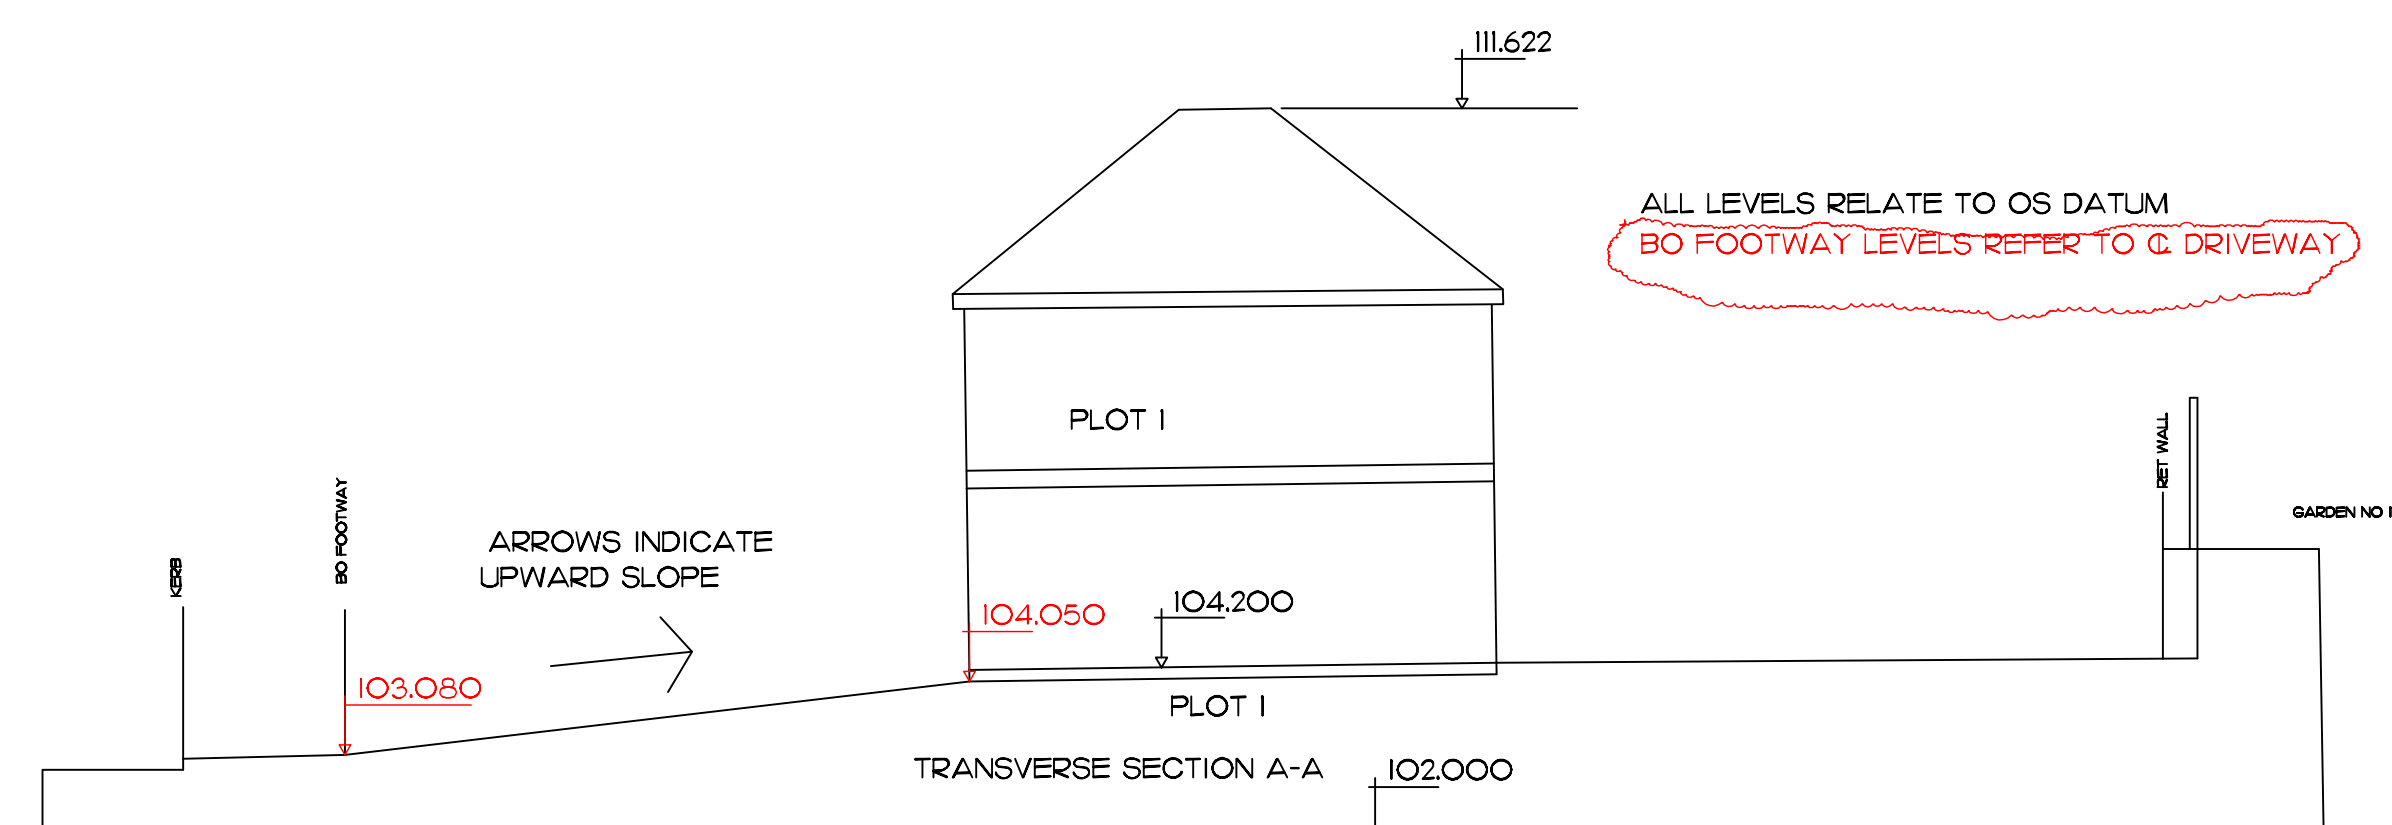


## CONDITION 4 DISCHARGE

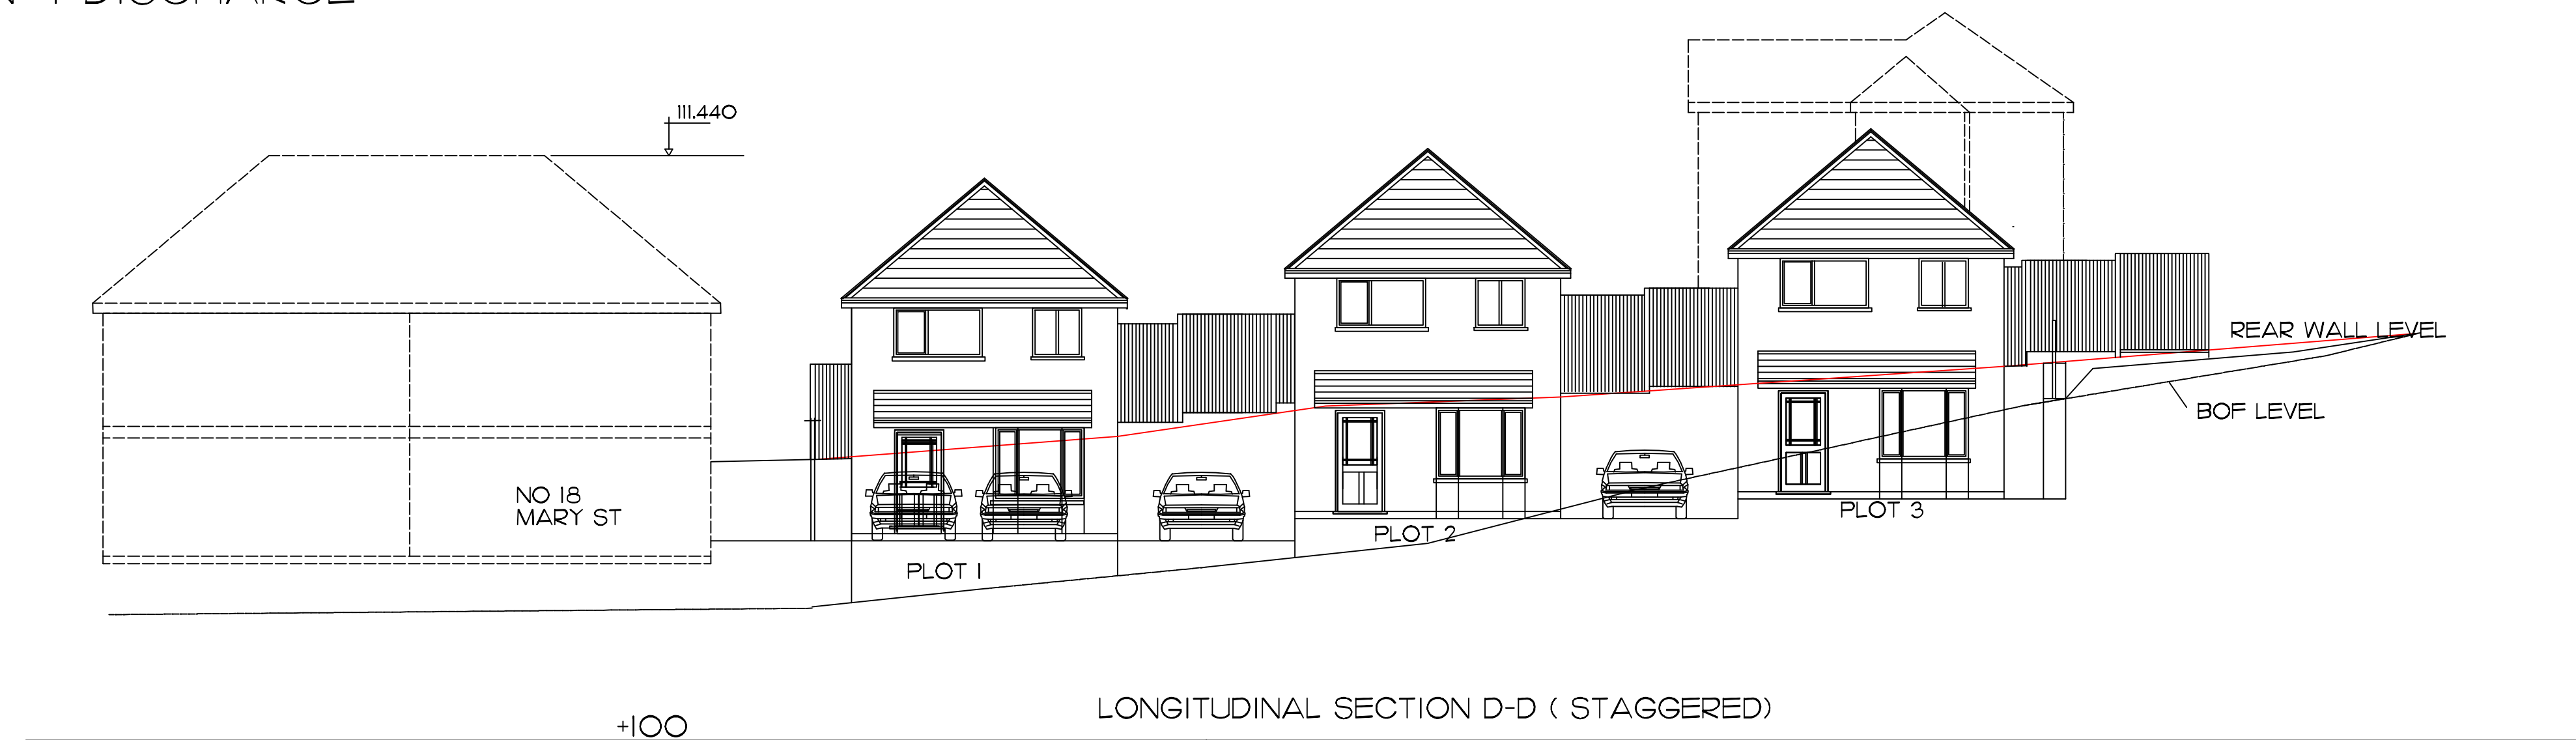


INFORMATION ADDED TO THIS DRAWING REFERS  
TO DISCHARGE OF CONDITIONS 4 AND 7

ALL WINDOWS ON REAR ELEVATION OF  
ALL PLOTS TO BE OBSCURE GLAZED  
AND NON OPENABLE BELOW 1.7M  
ABOVE FFL  
CONDITION 7

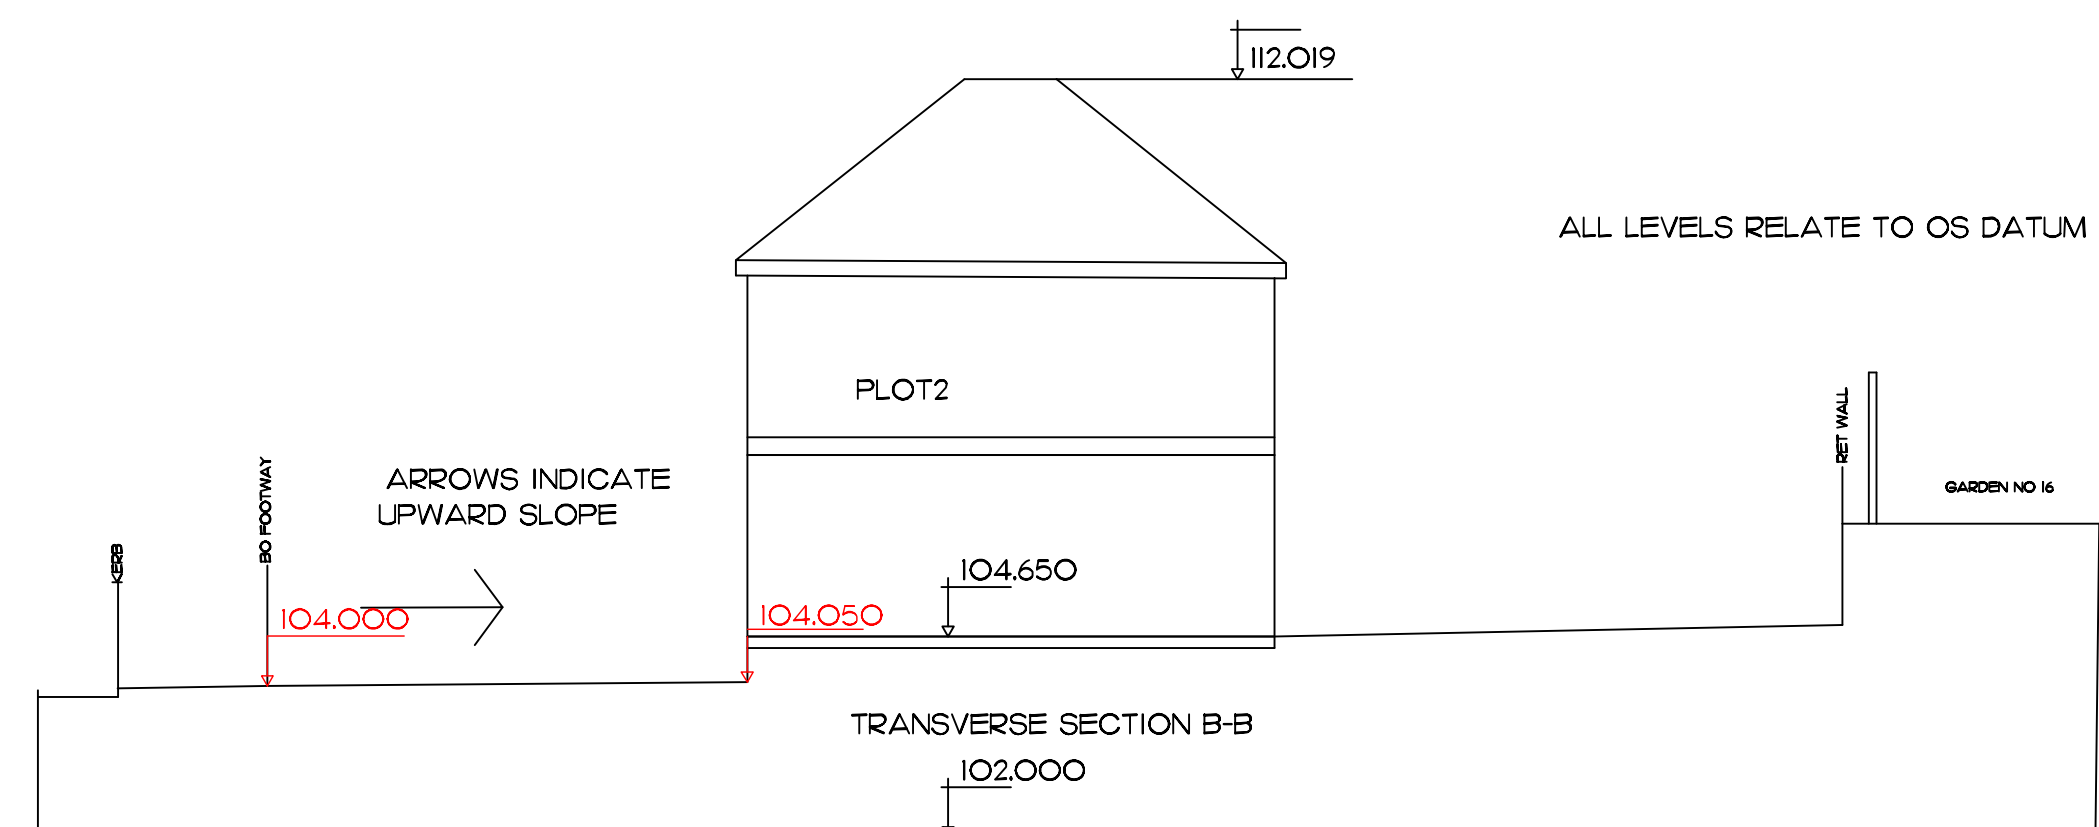

**BO FOOTWAY LEVELS TO REMAIN AS EXISTING**

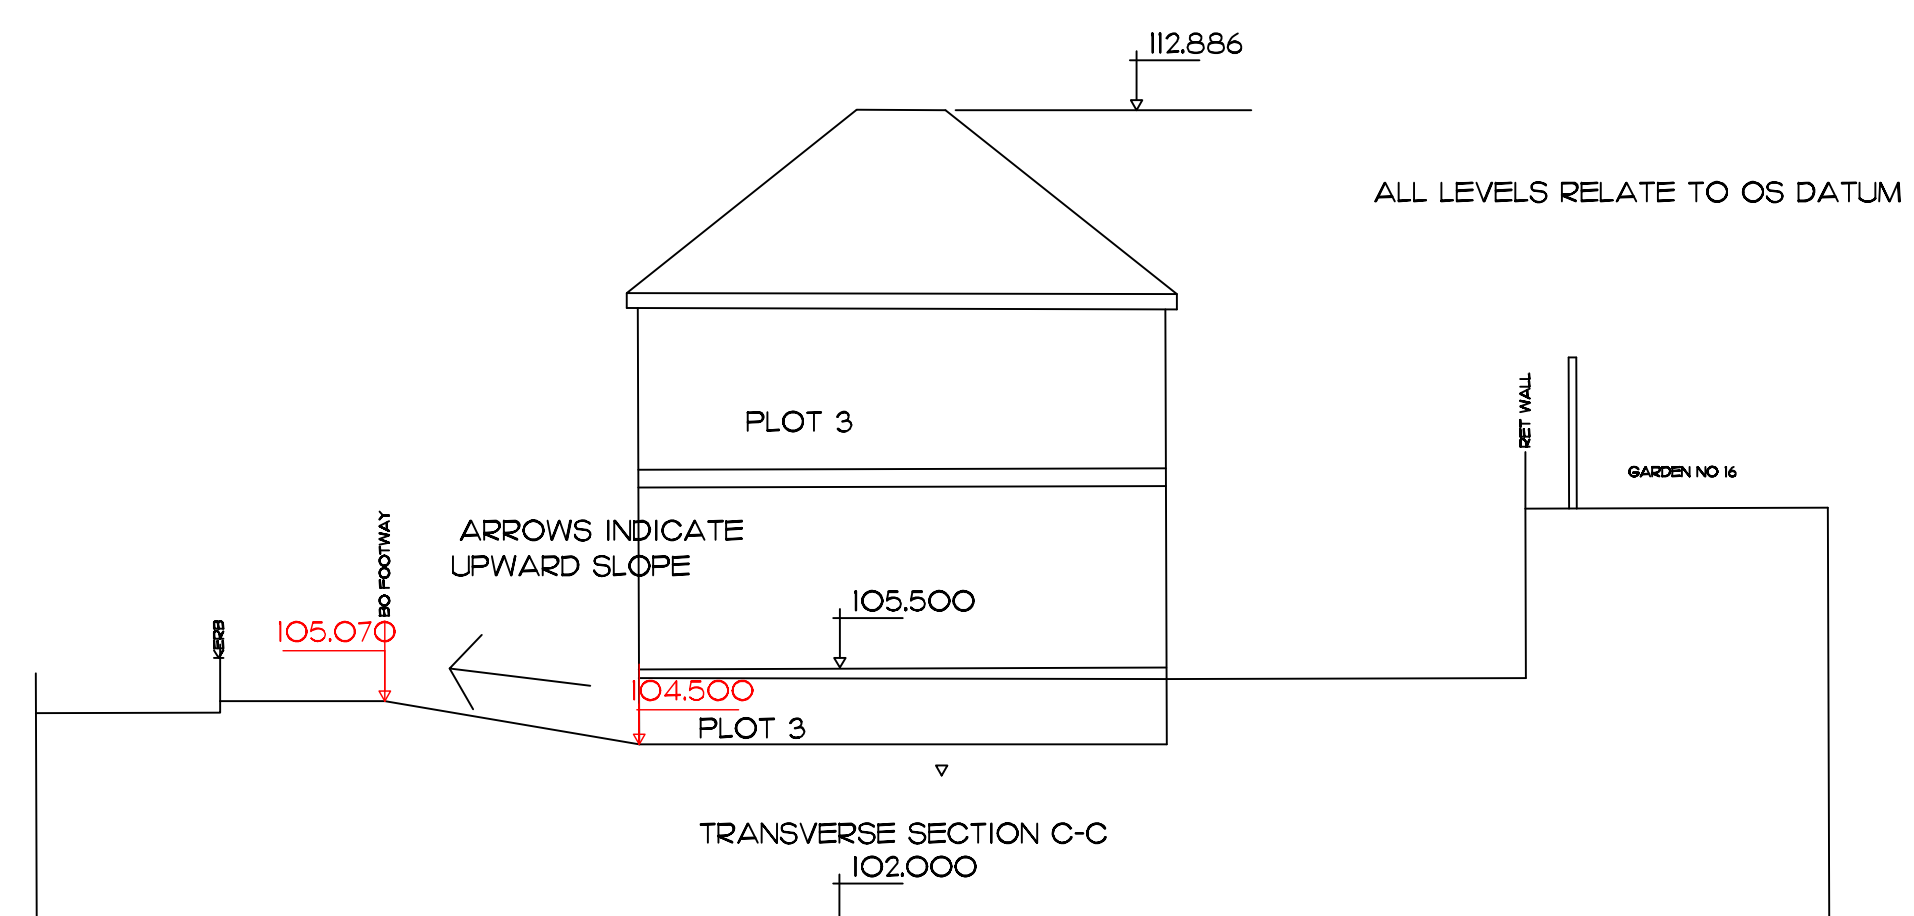

|     |          |                                                |
|-----|----------|------------------------------------------------|
| D   | SEPT '21 | ADDITIONAL LEVEL INFO ADDED                    |
| C   | SEPT '21 | CROSS SECTIONS AMENDED                         |
| B   | AUG '21  | MINOR AMMENDMENTS                              |
| A   | JUNE '21 | FINISHED LEVELS ADDED<br>DISCHARGE CONDITION 4 |
| REV | DATE     | AMENDMENTS                                     |

GWYR DESIGN CONSULTANCY LTD  
120 BISHOPSTON RD  
BISHOPSTON  
SWANSEA  
SA3 3EU 01792 233833

NEATH ABBEY CONSTRUCTION LTD  
29 TAILLWYD RD  
NEATH ABBEY

PROPOSED 3 HOUSE DEVELOPMENT AT  
MARY ST/A4019  
CRYNANT  
NEATH

DRAWING TITLE

CROSS SECTIONS

CONDITIONS 4 AND 7 DISCHARGE

JOB NO

DRAWN

DATE \_\_\_\_\_

SCALES  
1/100

DRAWING NO  
NAC - AP - CRY -OI

2