


35

33

31




view on front of pergola

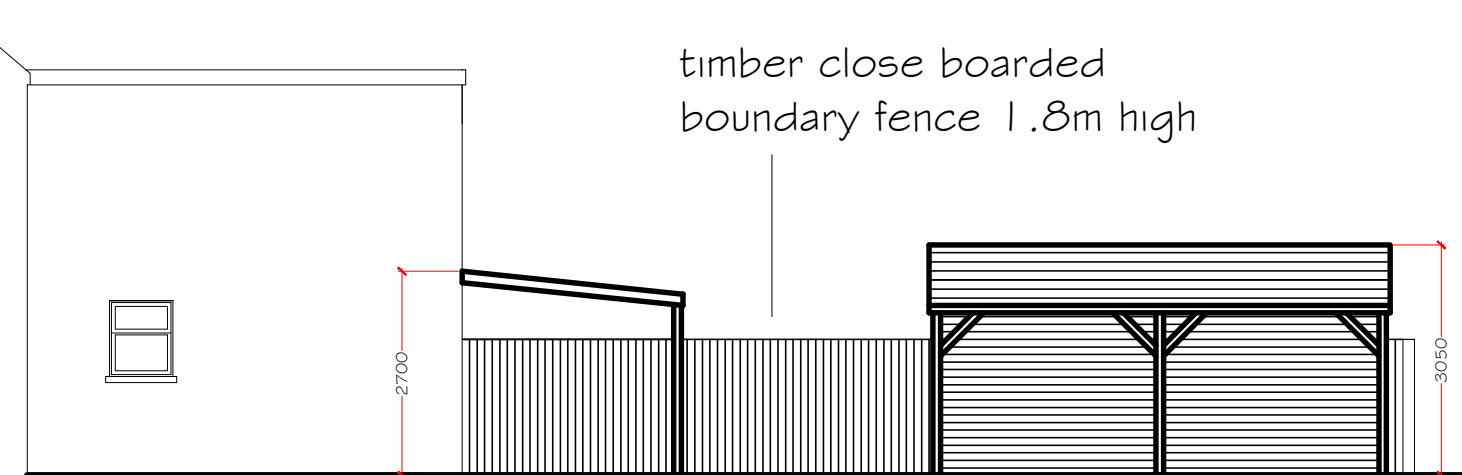


open side of pergola

open side of garden room


LH SIDE ELEVATION

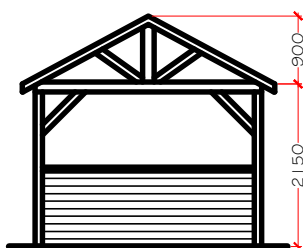


view on front of garden room

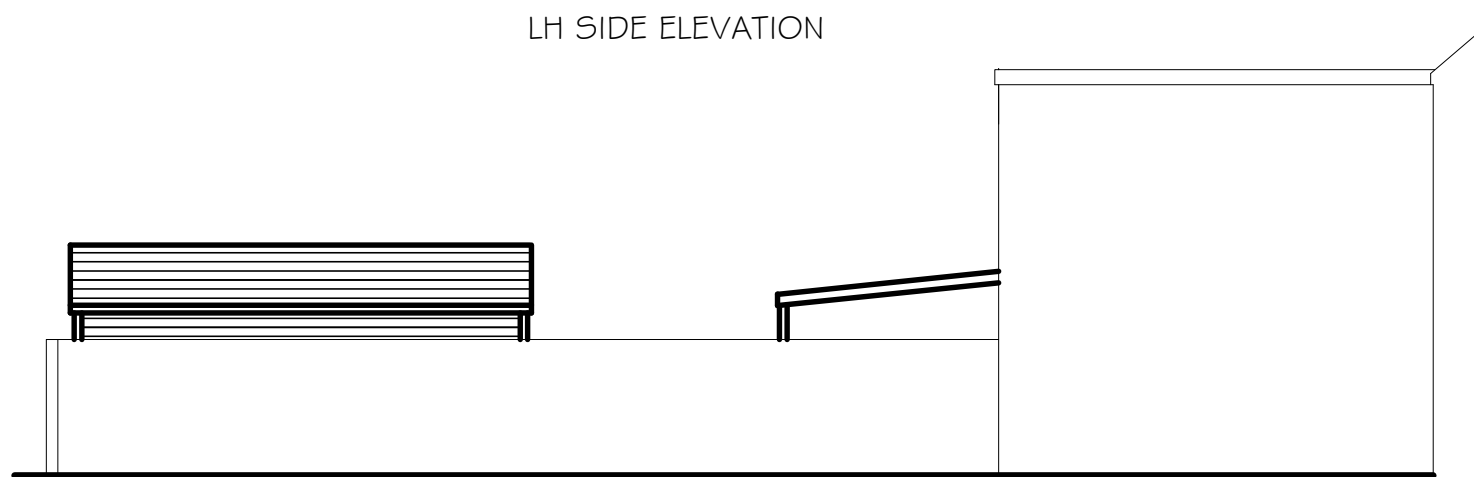


RH SIDE ELEVATION view from No 31

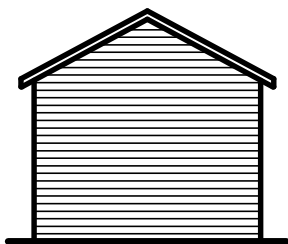

view on back of garden room

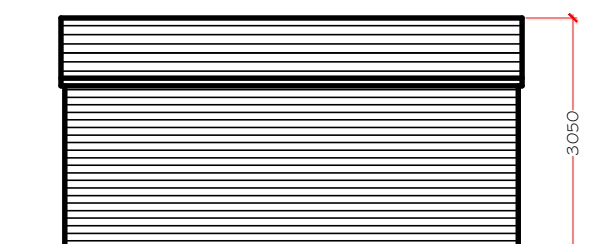


rear side of garden room

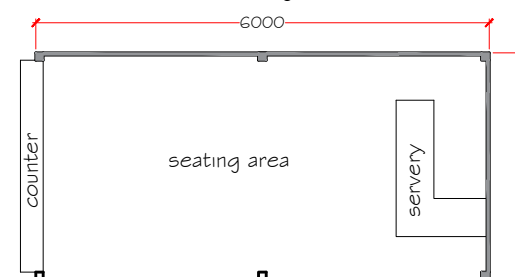


floor plan

boundary fence 1.8m high

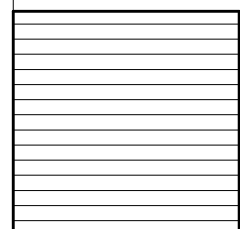

pergola

garden room

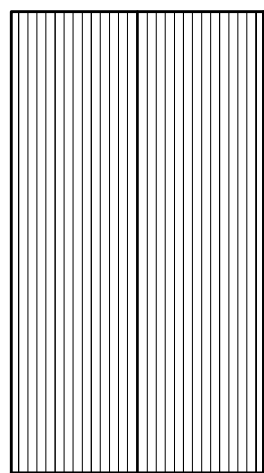

boundary fence 1.8m high

rear laneway

SITE PLAN

CONSTRUCTION FINISHES

walls - timber framed construction
treated timber clad finish

revision A 05/10/21
garden room dims corrected
and floor plan added

Garden Room and pergola
at
33 St Marys Street
Port Talbot

block plan with elevations
on outbuildings

drawing No 33 SMS - 02 rev A

date April 2021 scale 1:100