




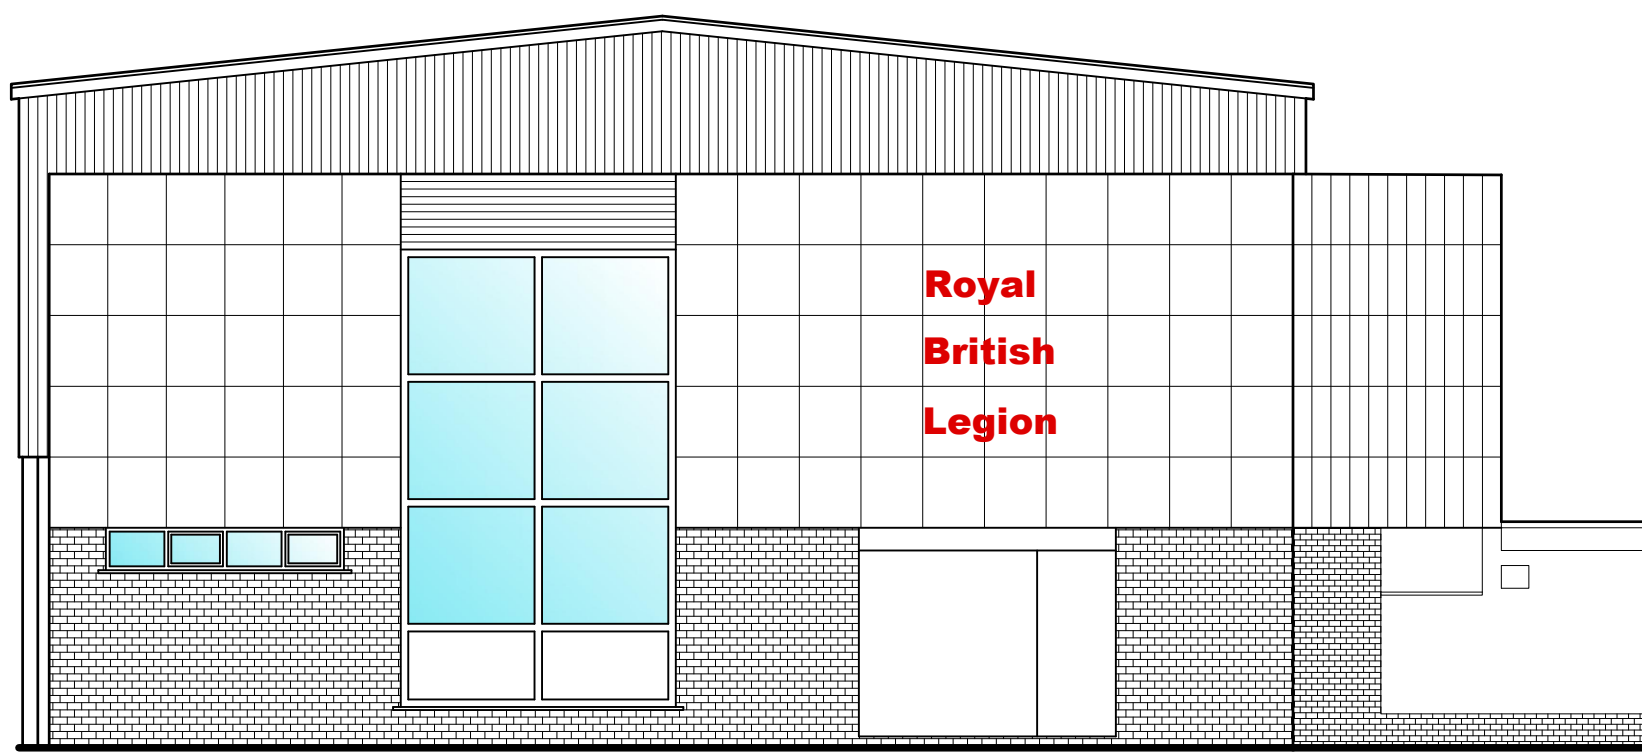


Existing Front Elevation

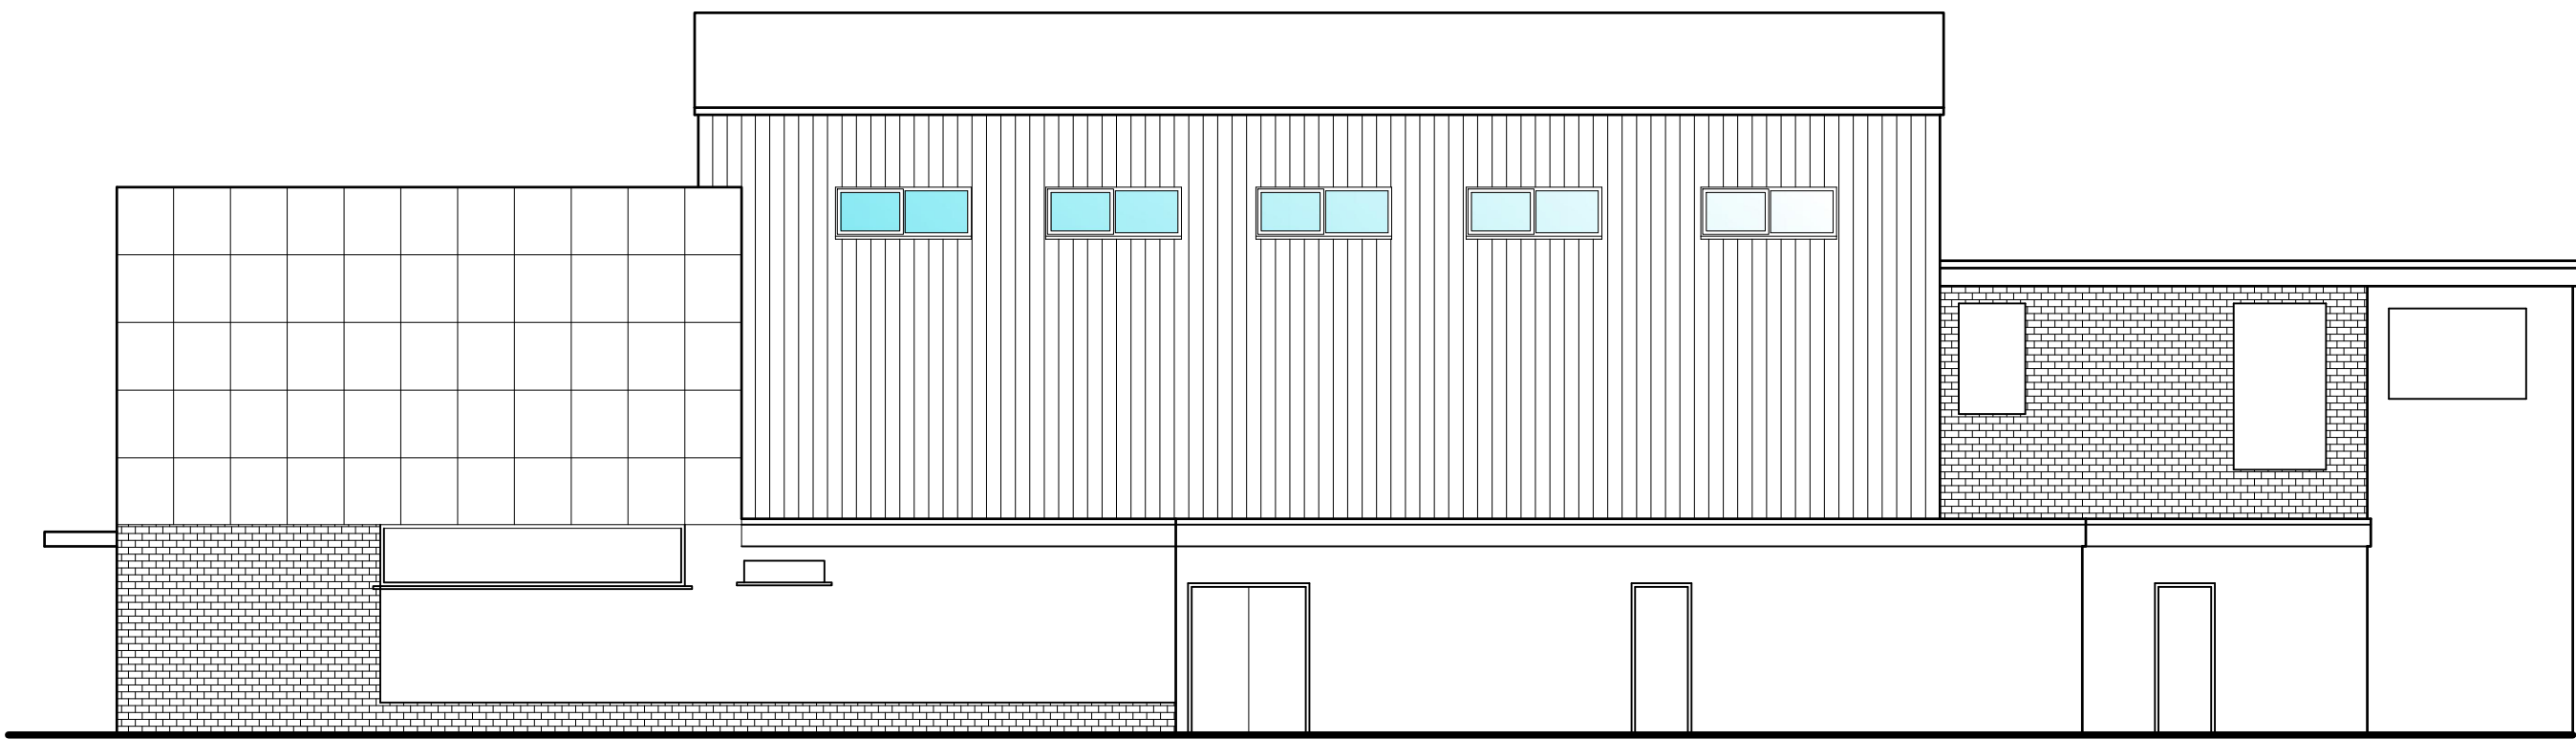

Existing Side Elevation

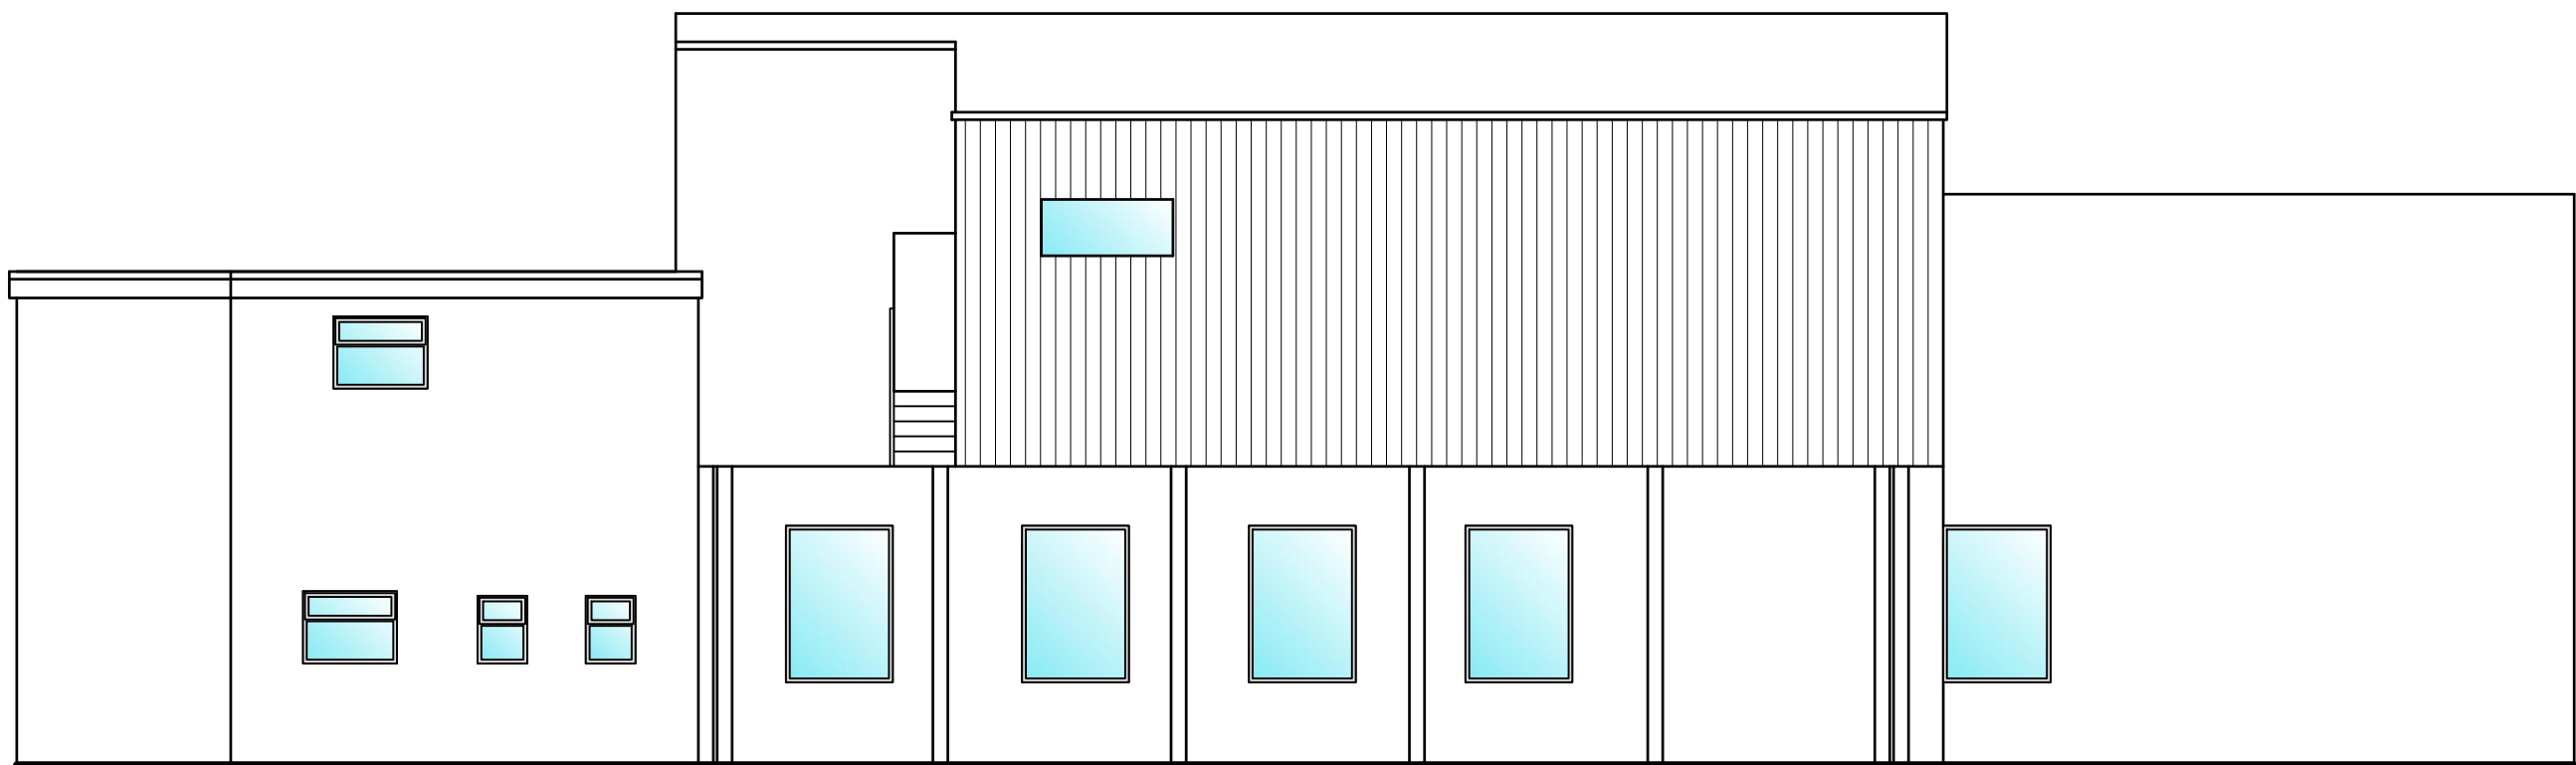

Existing Side Elevation

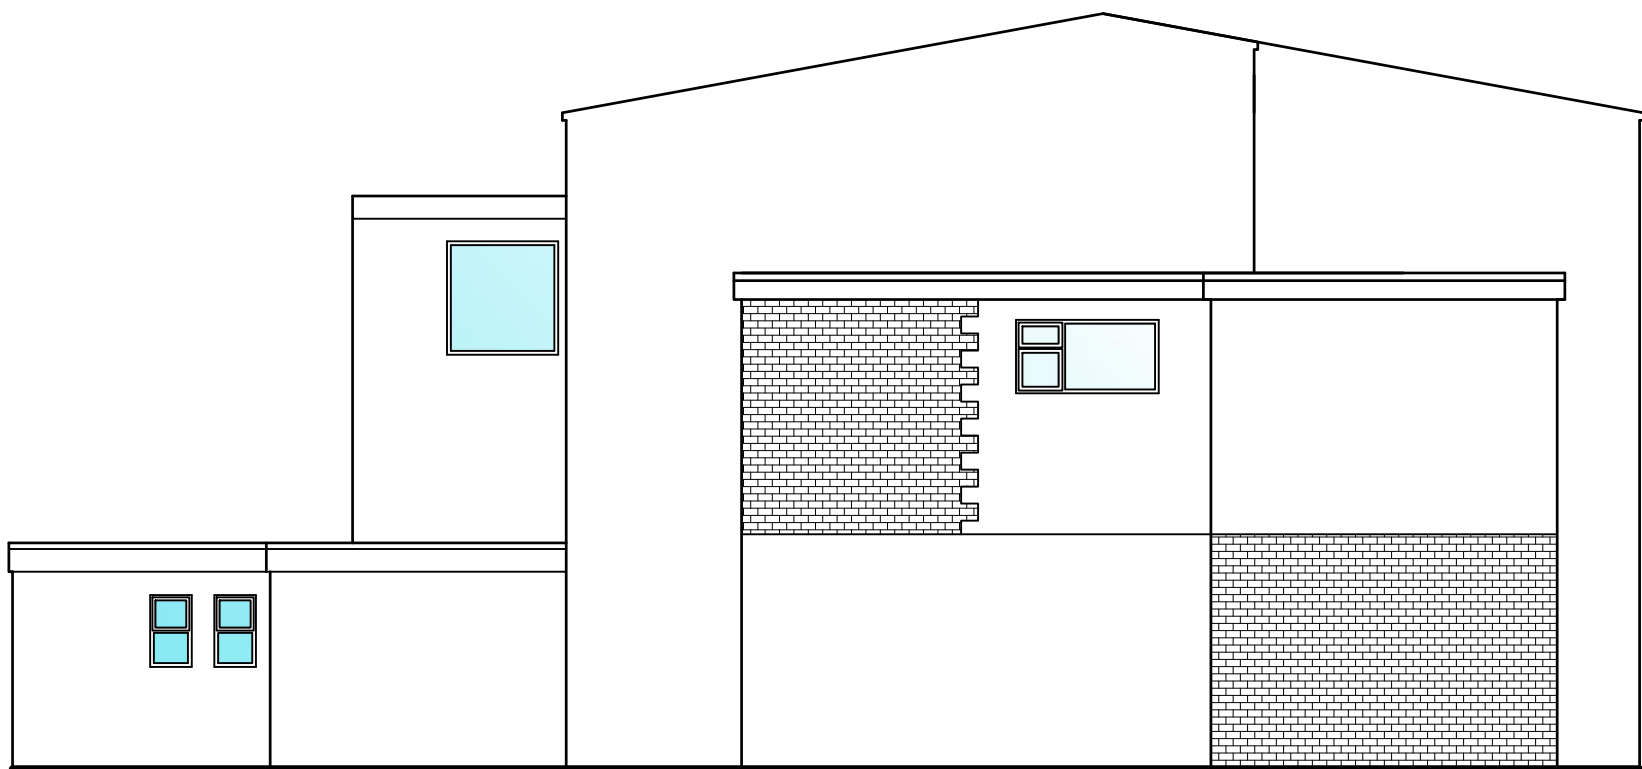

Existing Rear Elevation



Front Elevation



Front Elevation



Front/Side Elevation



Existing Signage

Tecta Associates Ltd		
Title: Old British Legion Club, Eastland Road, Neath, SA11 1LA External Refurbishment Work - Existing Elevations	Date: March 2020	Scale: 1:100 (At A1)
Client: Marc O'Mahoney 18 Maes y Den, Cilfrew, Neath, SA10 8LT	Number: TAL20/09/01	