



EXISTING

Scale: 1:100

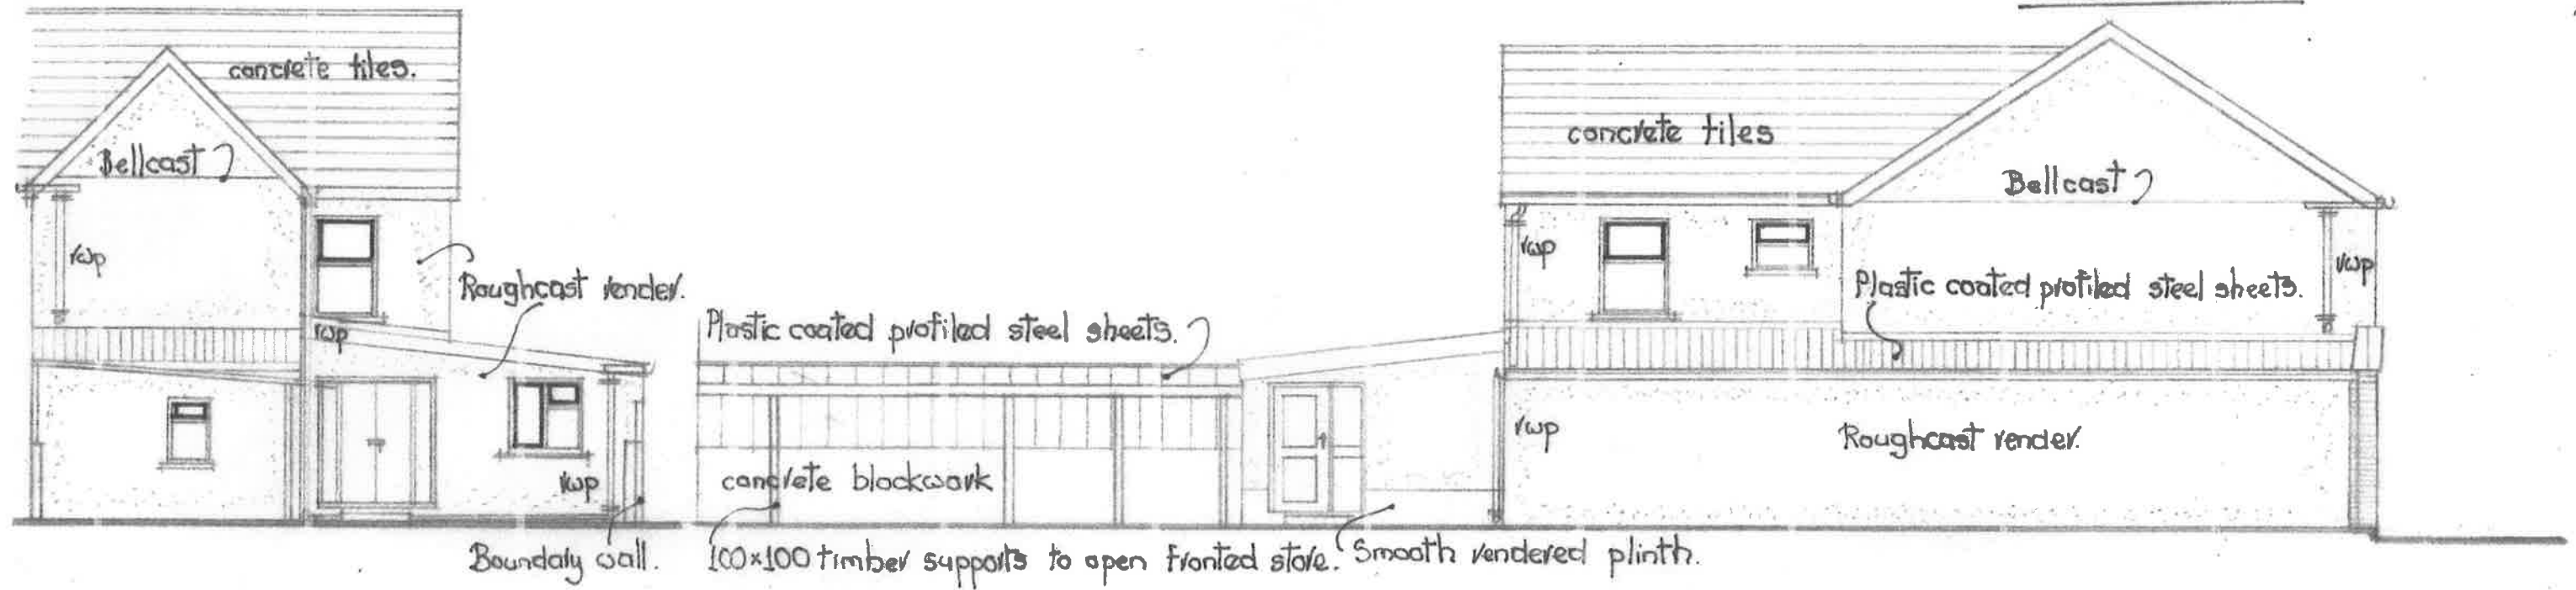

Rear Elevation

Side Elevation

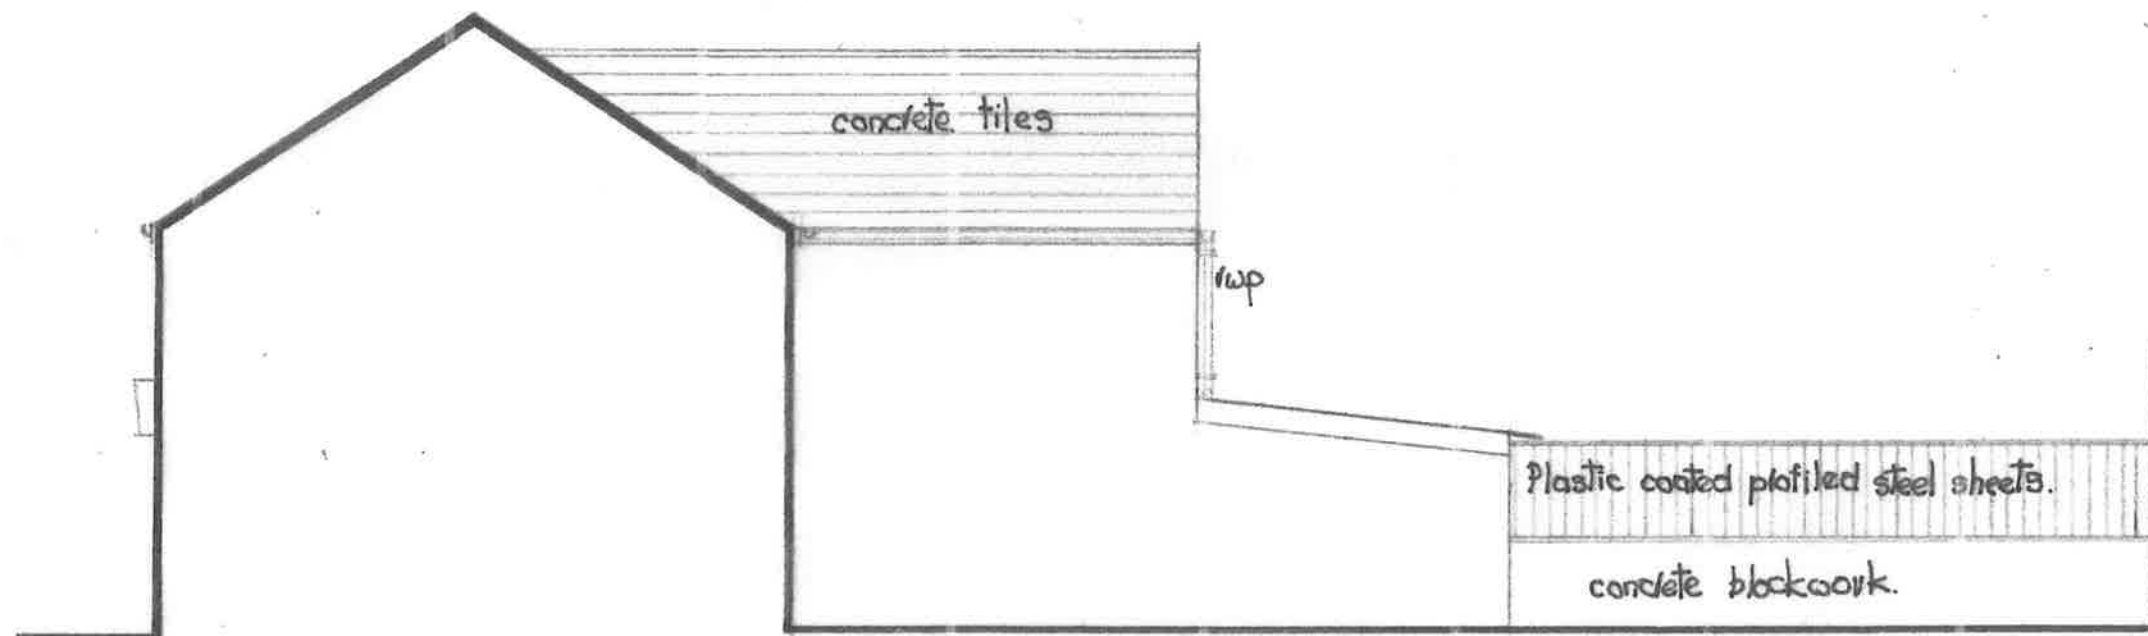

Side Elevation