



PROPOSED GROUND FLOOR PLAN

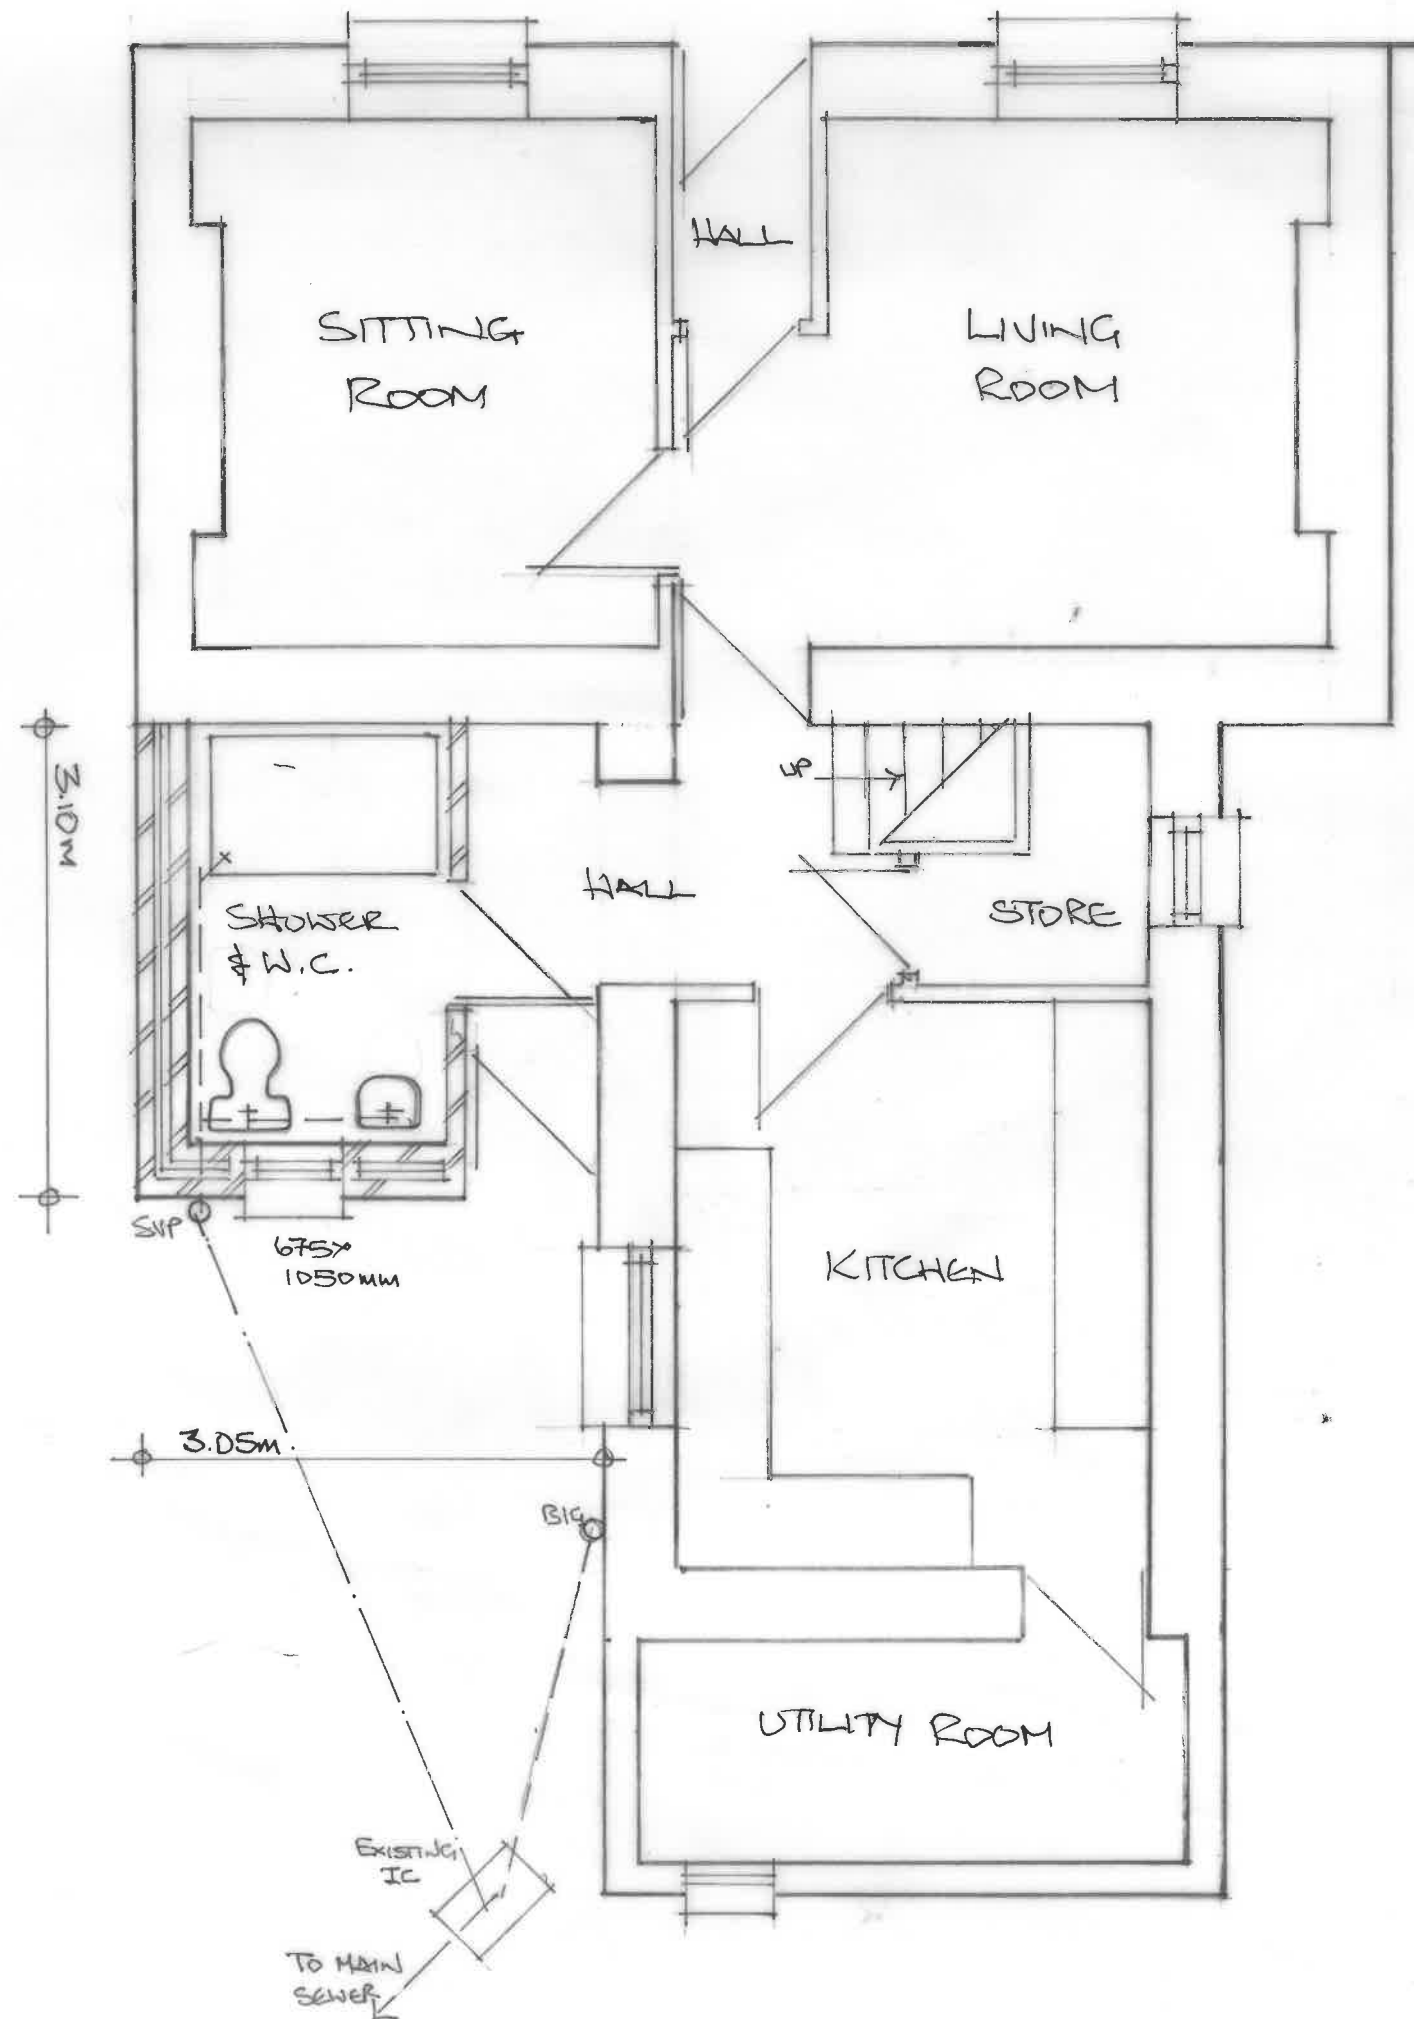

PROPOSED FIRST FLOOR PLAN

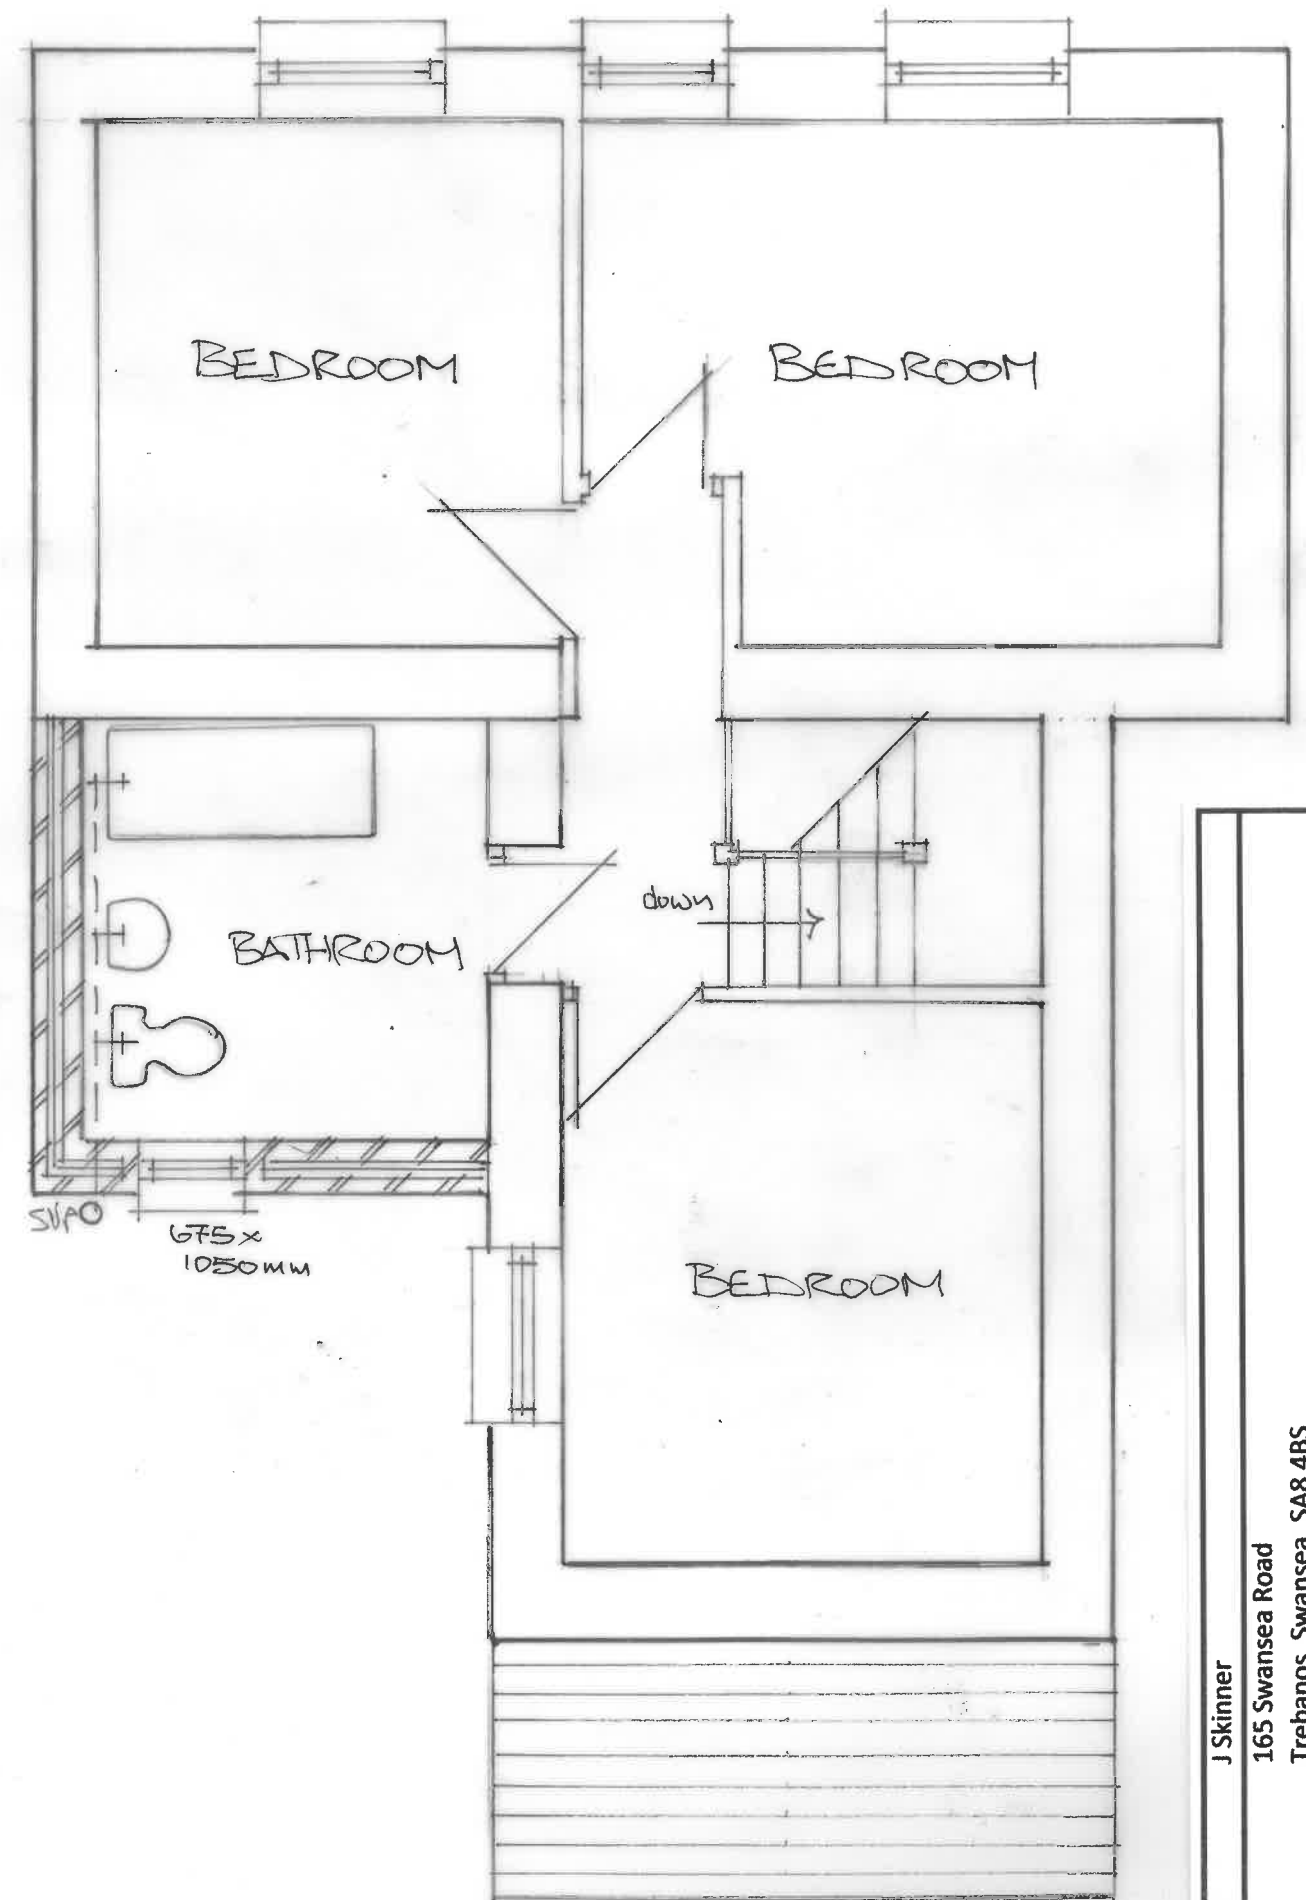

Name	J Skinner
Address	165 Swansea Road Trebanos, Swansea, SA8 4BS
Project	Two Storey Side/Rear Extension
Scale	1:50
Drawing No.	JS/21/02